
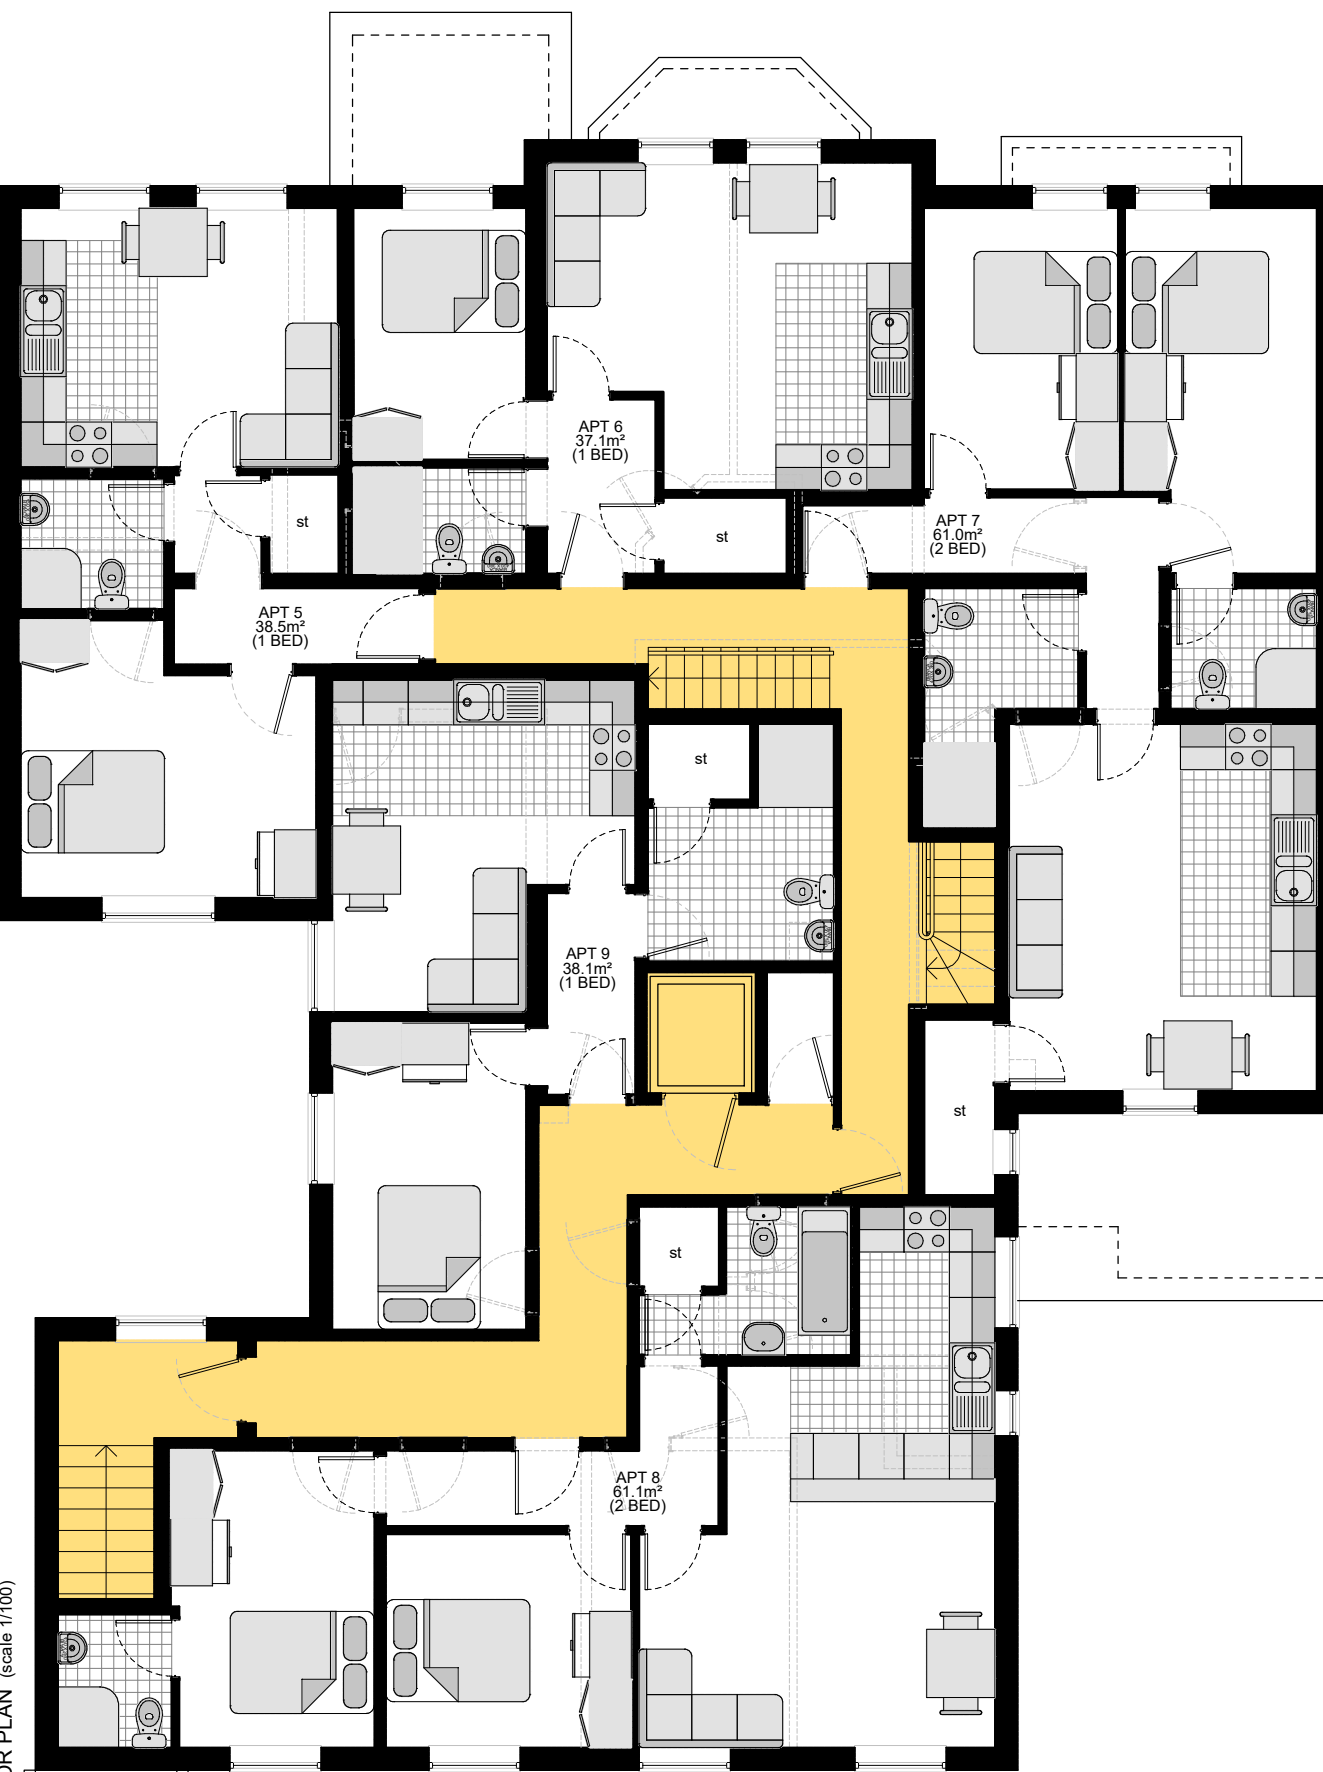
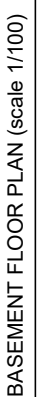


INTERNAL SPACE STANDARDS OVERVIEW				
APT NAME	TYPE	REQUIRED	PROVIDED	COMPLIES
APT 1	2B/3P	61m ²	61.8m ²	Y
APT 2	2B/3P	61m ²	61.0m ²	Y
APT 3	2B/3P	61m ²	63.2m ²	Y
APT 4	1B/1P	37m ²	37.0m ²	Y
APT 5	1B/1P	37m ²	38.5m ²	Y
APT 6	1B/1P	37m ²	37.1m ²	Y
APT 7	2B/3P	61m ²	61.0m ²	Y
APT 8	2B/3P	61m ²	61.1m ²	Y
APT 9	1B/1P	37m ²	36.1m ²	Y
APT 10	2B/3P	61m ²	67.2m ²	Y

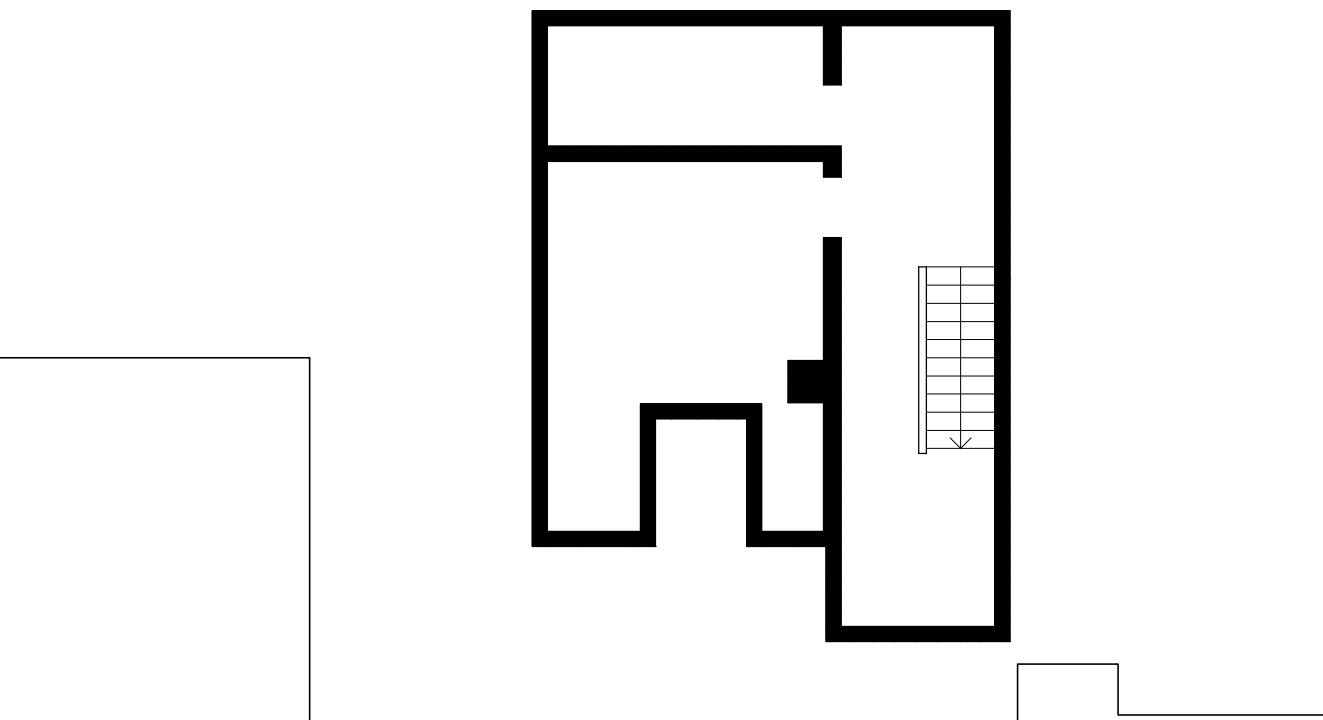



NOTES

GRANT ERSKINE ARCHITECTS LTD SHALL HAVE NO RESPONSIBILITY FOR ANY USE
MADE OF THIS DOCUMENT OTHER THAN FOR THAT WHICH IT WAS PREPARED AND
ISSUED.

ALL DIMENSIONS SHOULD BE CHECKED ON SITE.

DO NOT SCALE FROM THIS DRAWING.

ANY DRAWING ERRORS OR DIVERGENCES SHOULD BE BROUGHT TO THE
ATTENTION OF GRANT ERSKINE ARCHITECTS LTD AT THE ADDRESS SHOWN BELOW

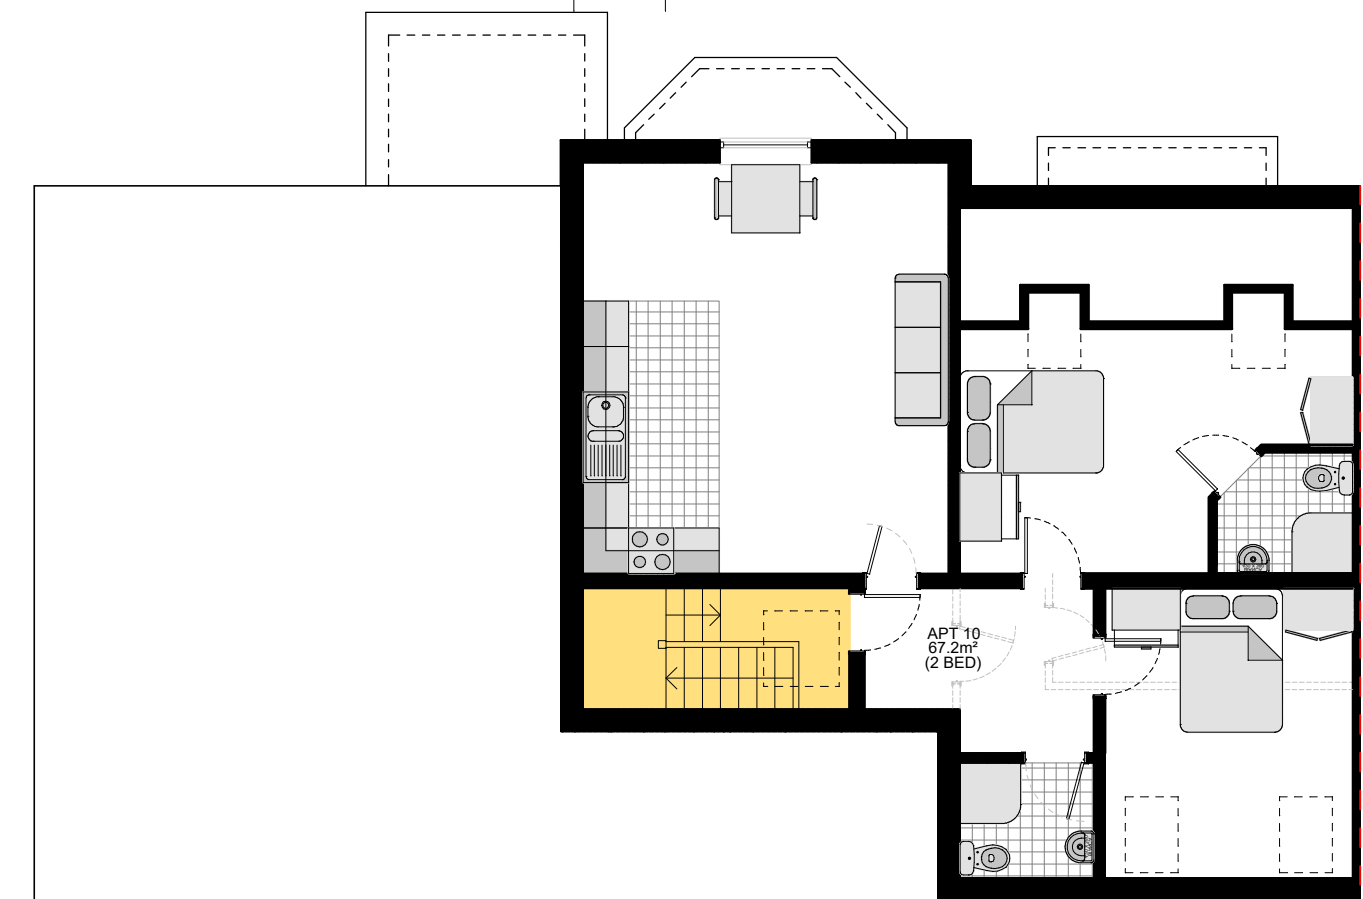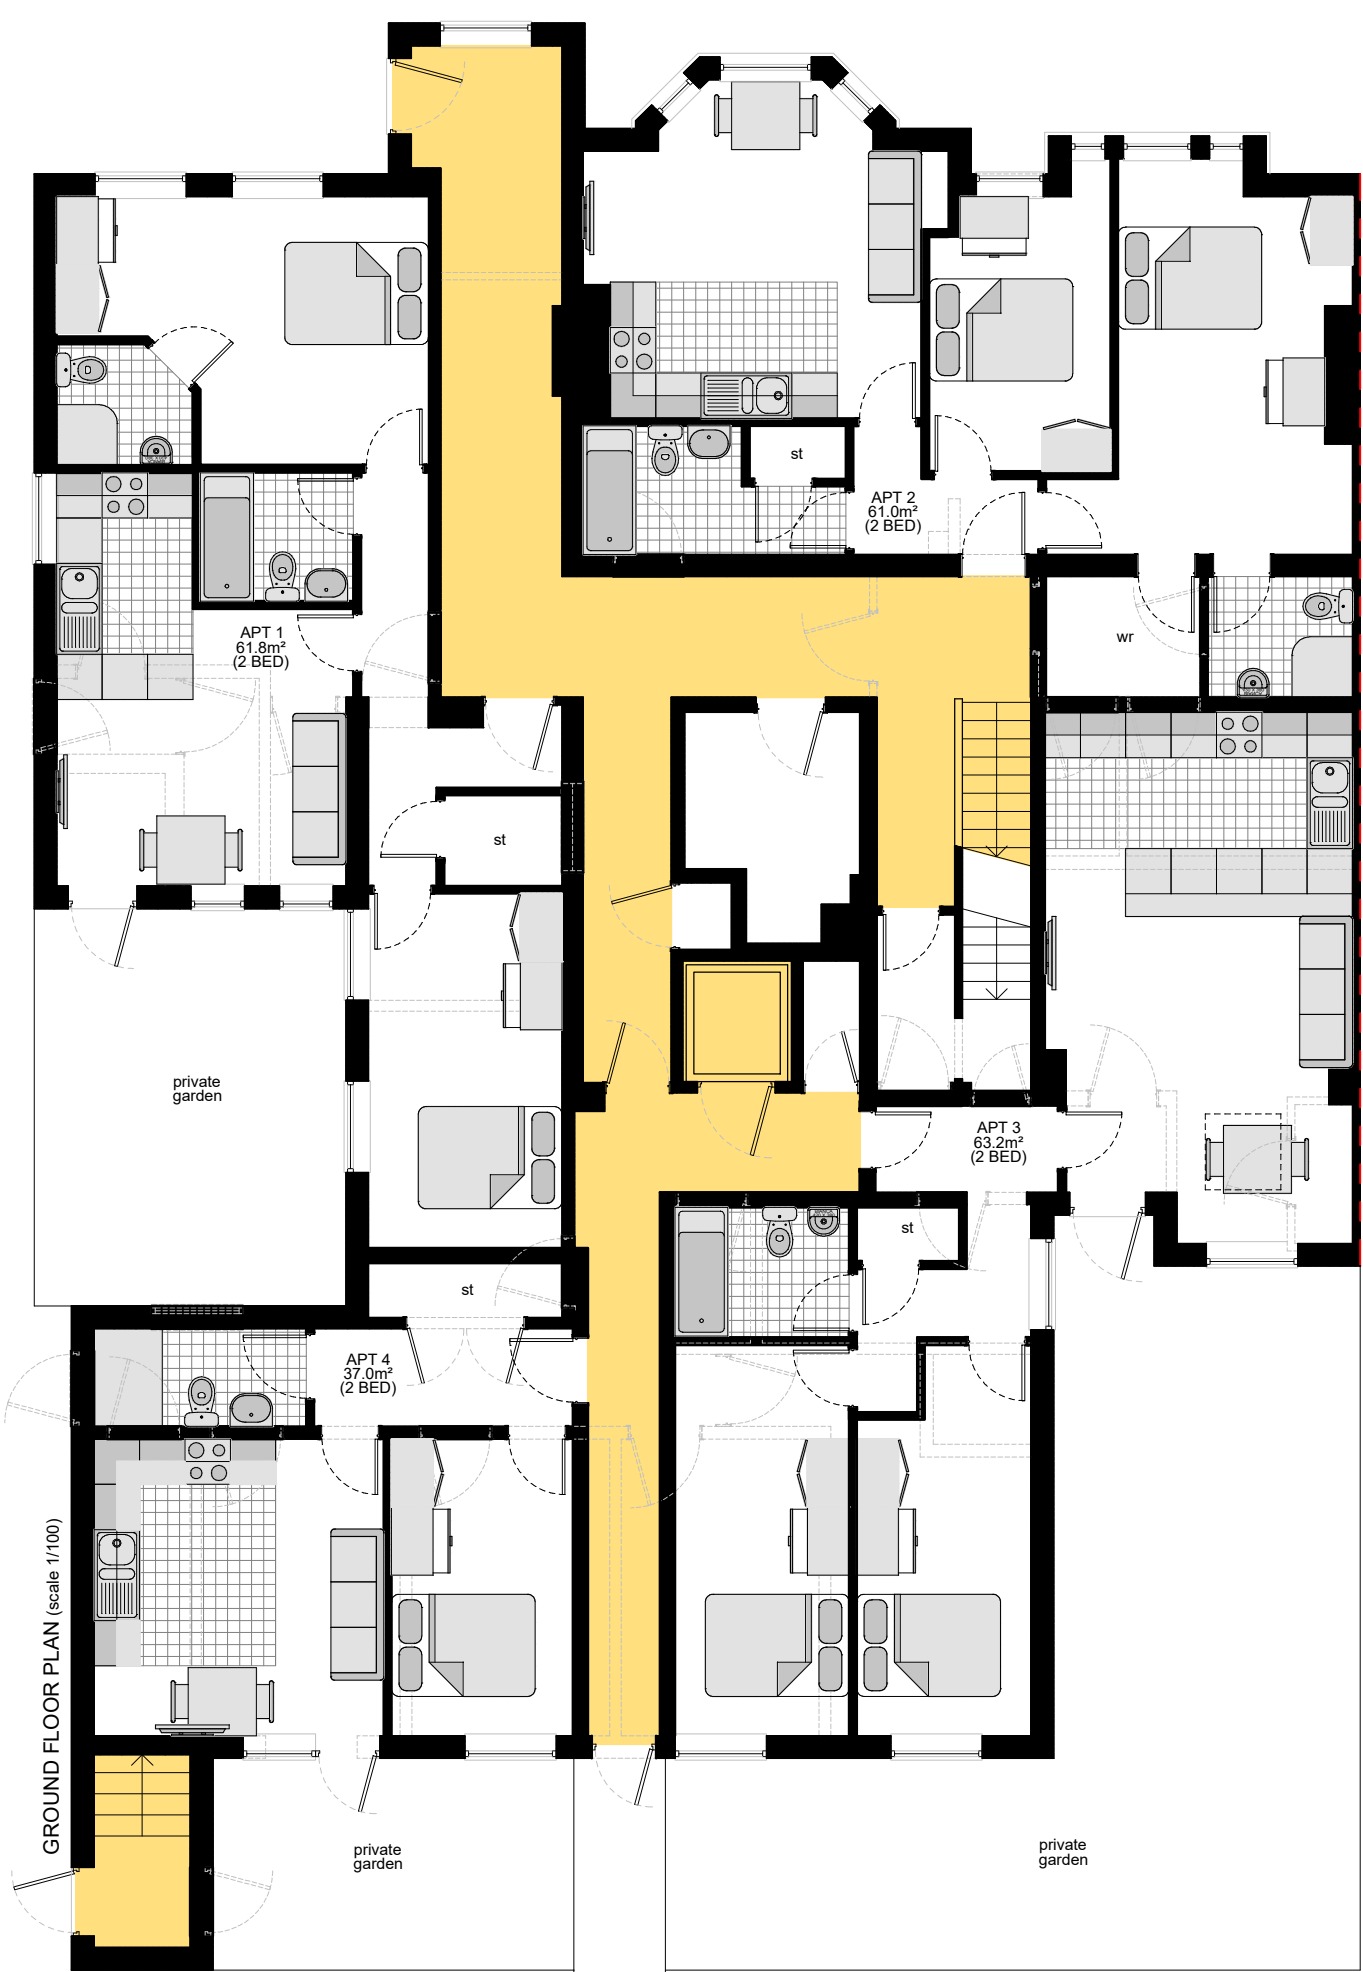

PROJECT TITLE
69 CRUMPSALL LANE

PROJECT NUMBER
20220824

PROPOSED FLOOR PLANS, ROOF PLAN,
ELEVATIONS, BLOCK PLAN AND LOCATION
PLAN

PLAN	DATE 24/04/23
------	------------------

(20)A002

SCALE
AS NOTED
@A1

DATE
31/04/22

**GRANT
ERSKINE
ARCHITECTS**

Suite 5, 3rd Floor
61 Mosley Street
Manchester
M2 3HZ
07974 099796
0161 236 9761

Grant Erskine Architects Limited Reg. No. 07477118



FRONT ELEVATION (scale 1/100)



REAR ELEVATION (scale 1/100)



SIDE ELEVATION (scale 1/100)

SIDE ELEVATION (scale 1/100)


SIDE ELEVATION (scale 1/100)



ROOF PLAN / SITE PLAN (scale 1/200)

ANSLEIGH AVENUE

SIDE ELEVATION (scale 1/100)

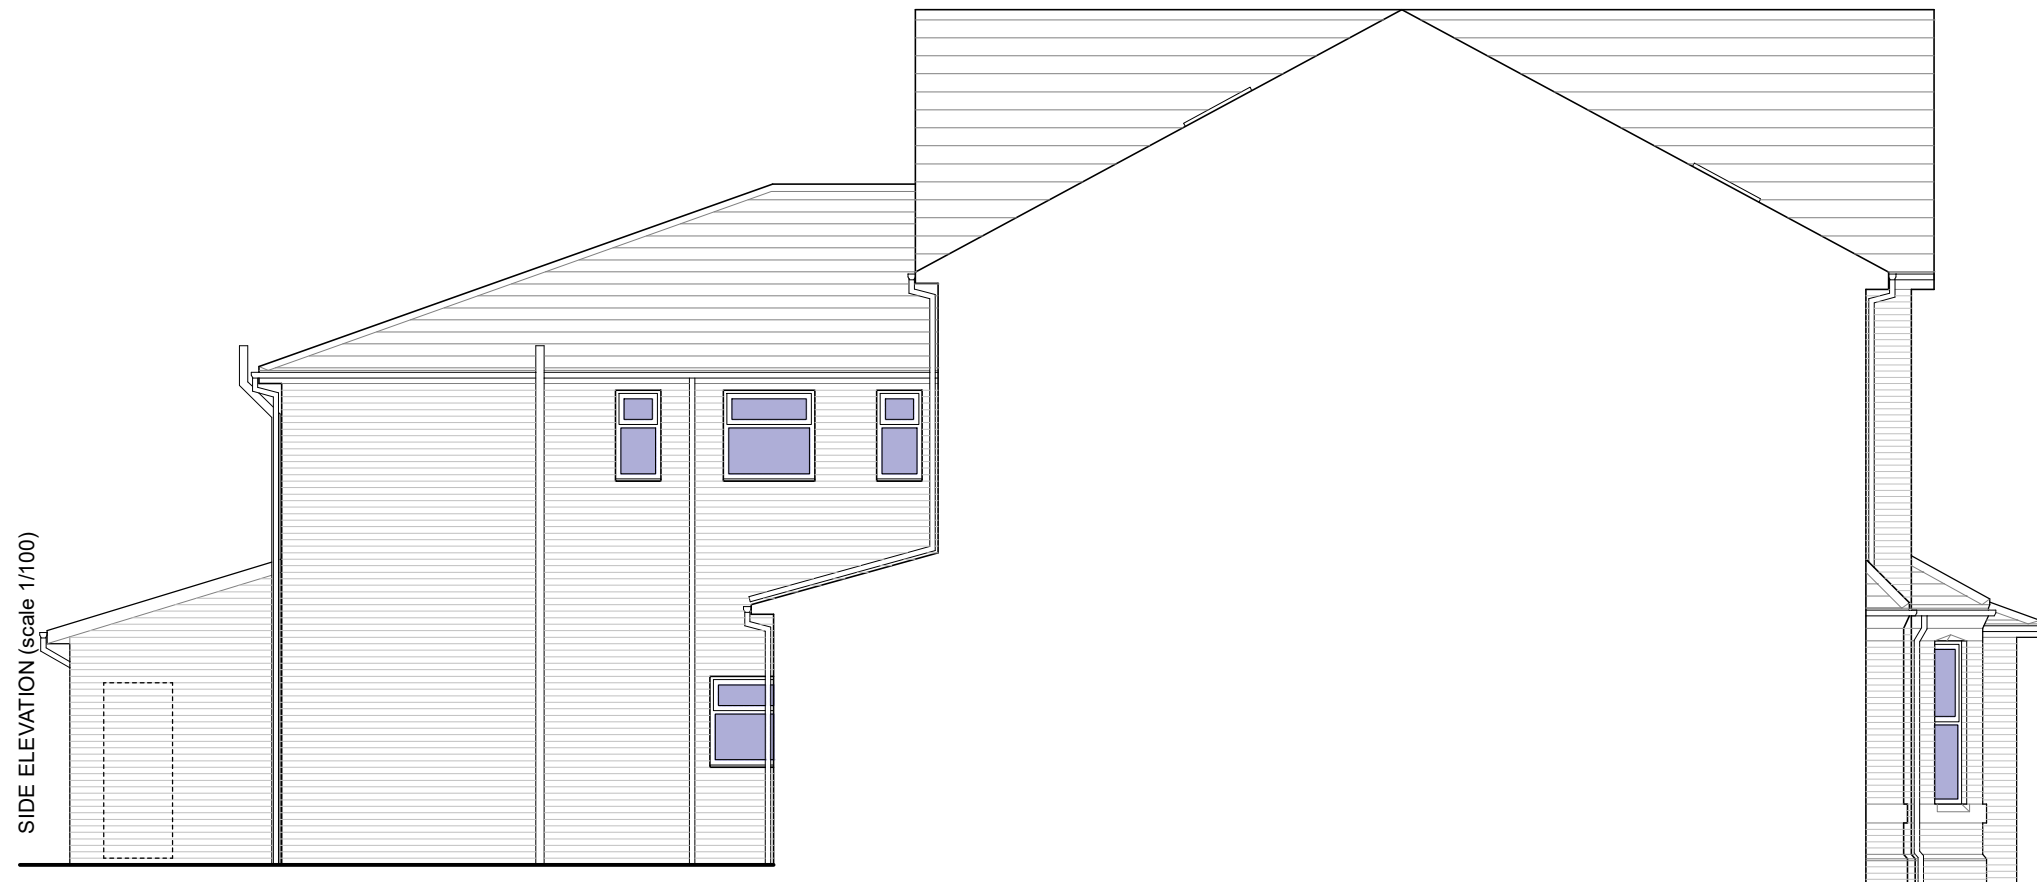

LOCATION PLAN (scale 1/1250)

