


Proposed Robin Hood Street Street-scene 1:200



Existing Robin Hood Street Street-scene 1:200

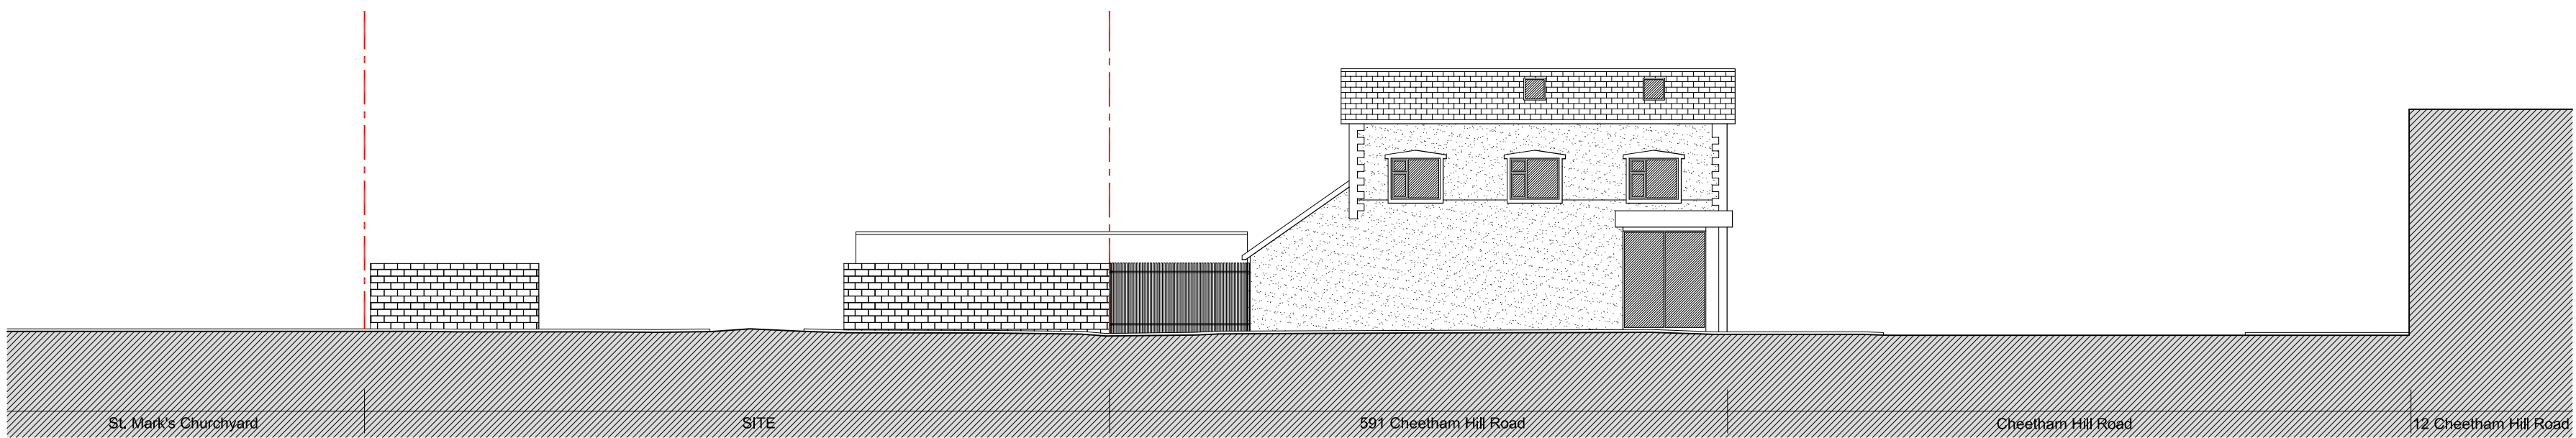