




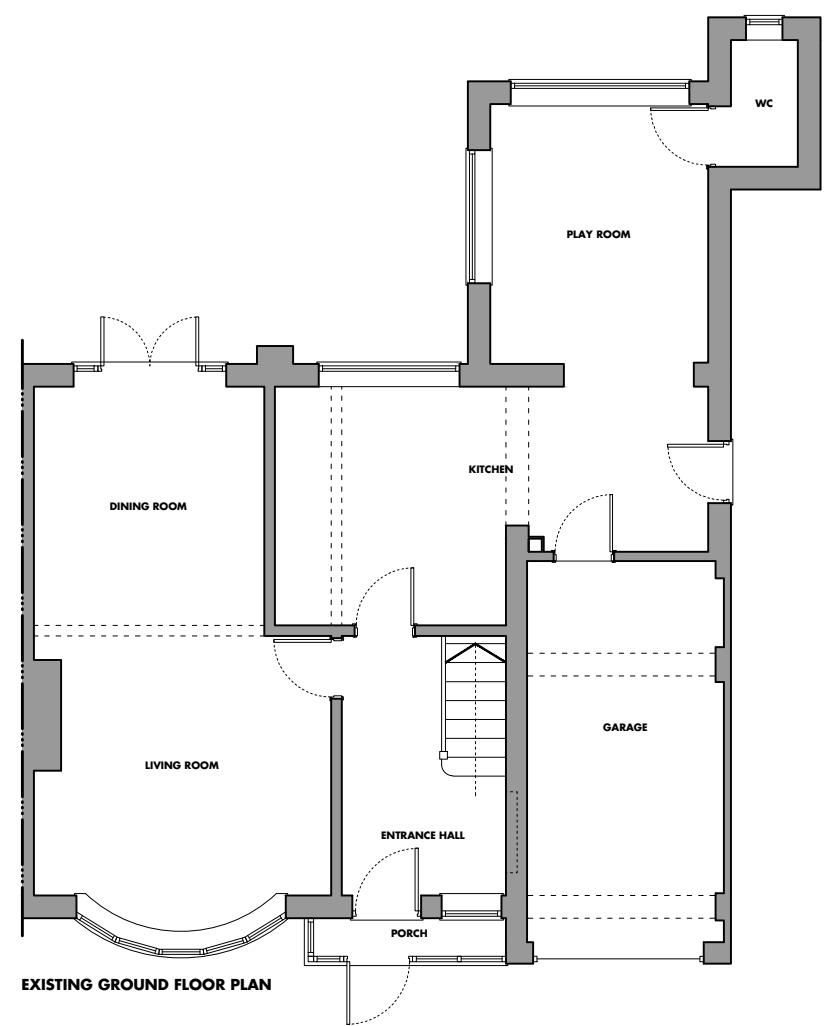


EXISTING GROUND FLOOR PLAN

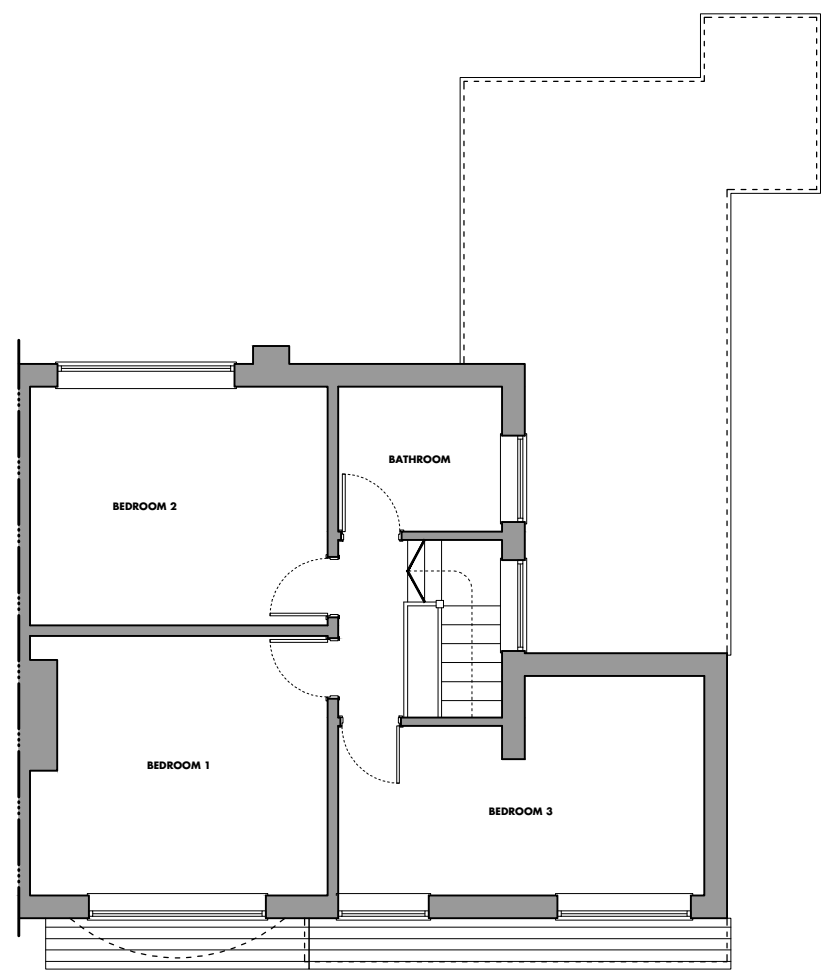


EXISTING FIRST FLOOR PLAN

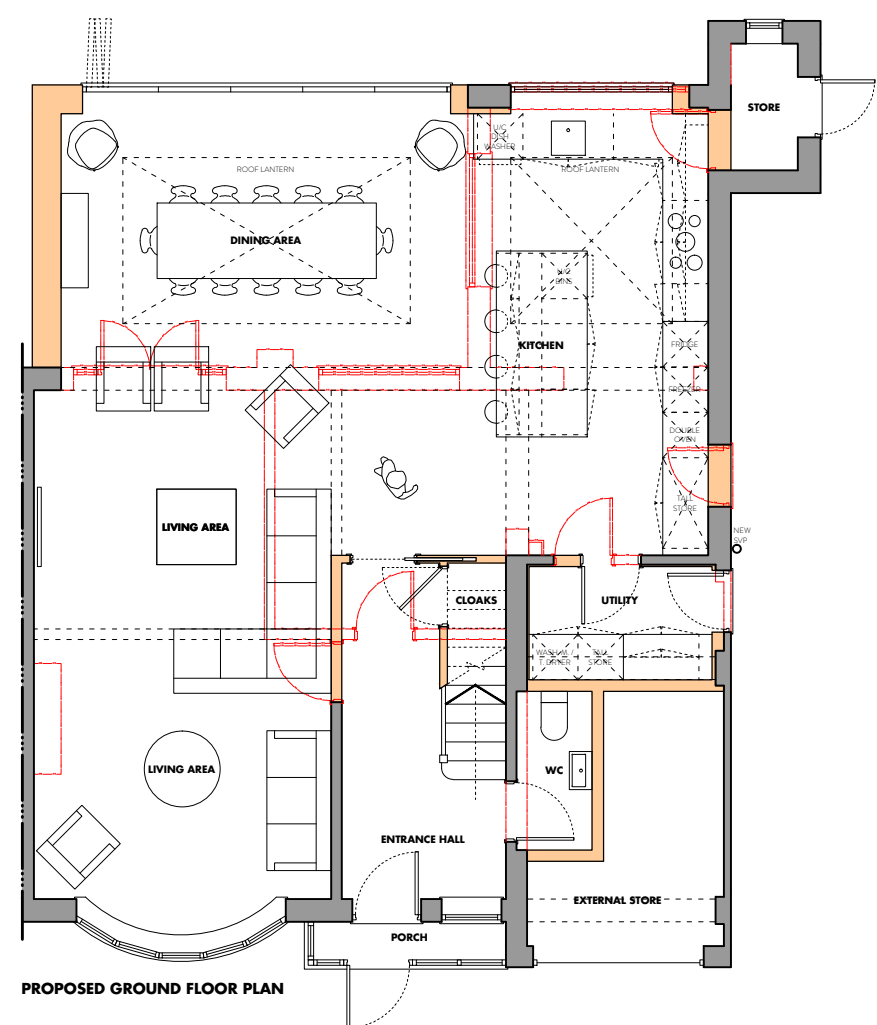


PROPOSED GROUND FLOOR PLAN

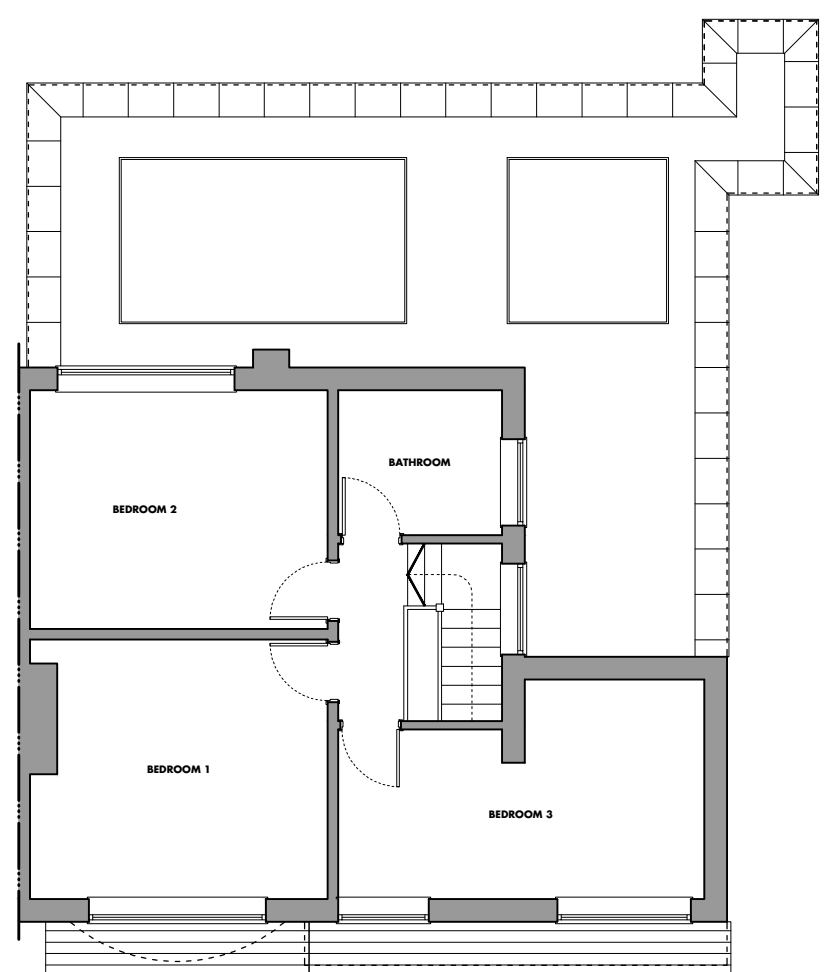


EXISTING FIRST FLOOR PLAN

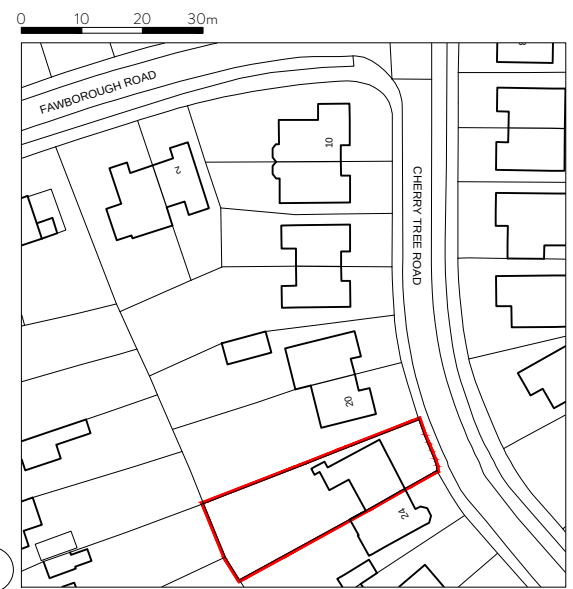


LOCATION PLAN 1:1250

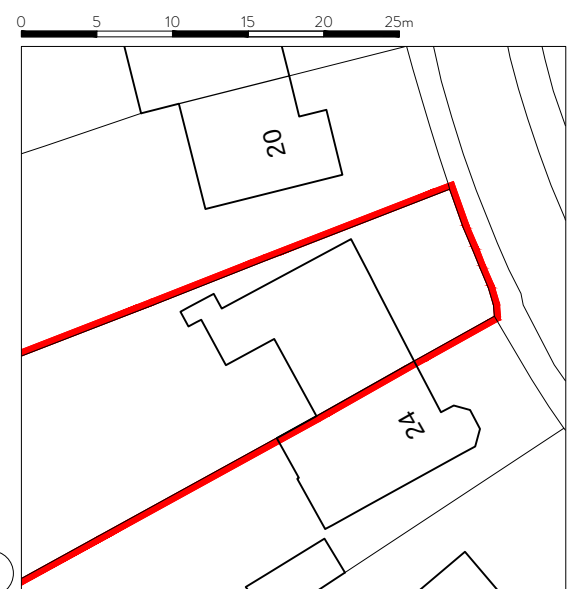

EXISTING SITE PLAN 1:500

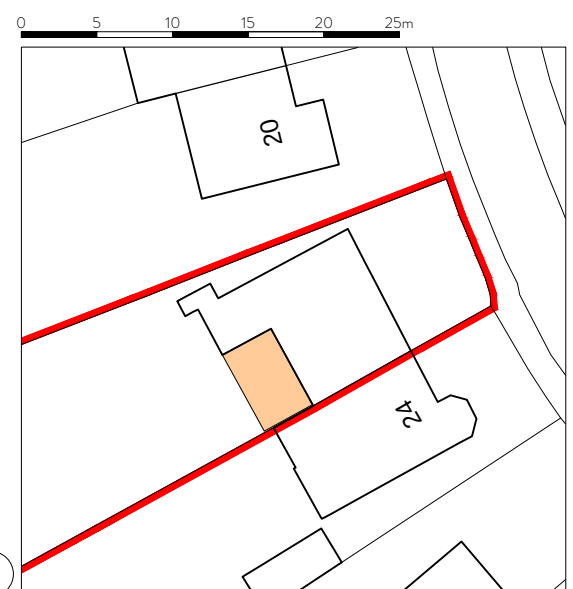


PROPOSED SITE PLAN 1:500

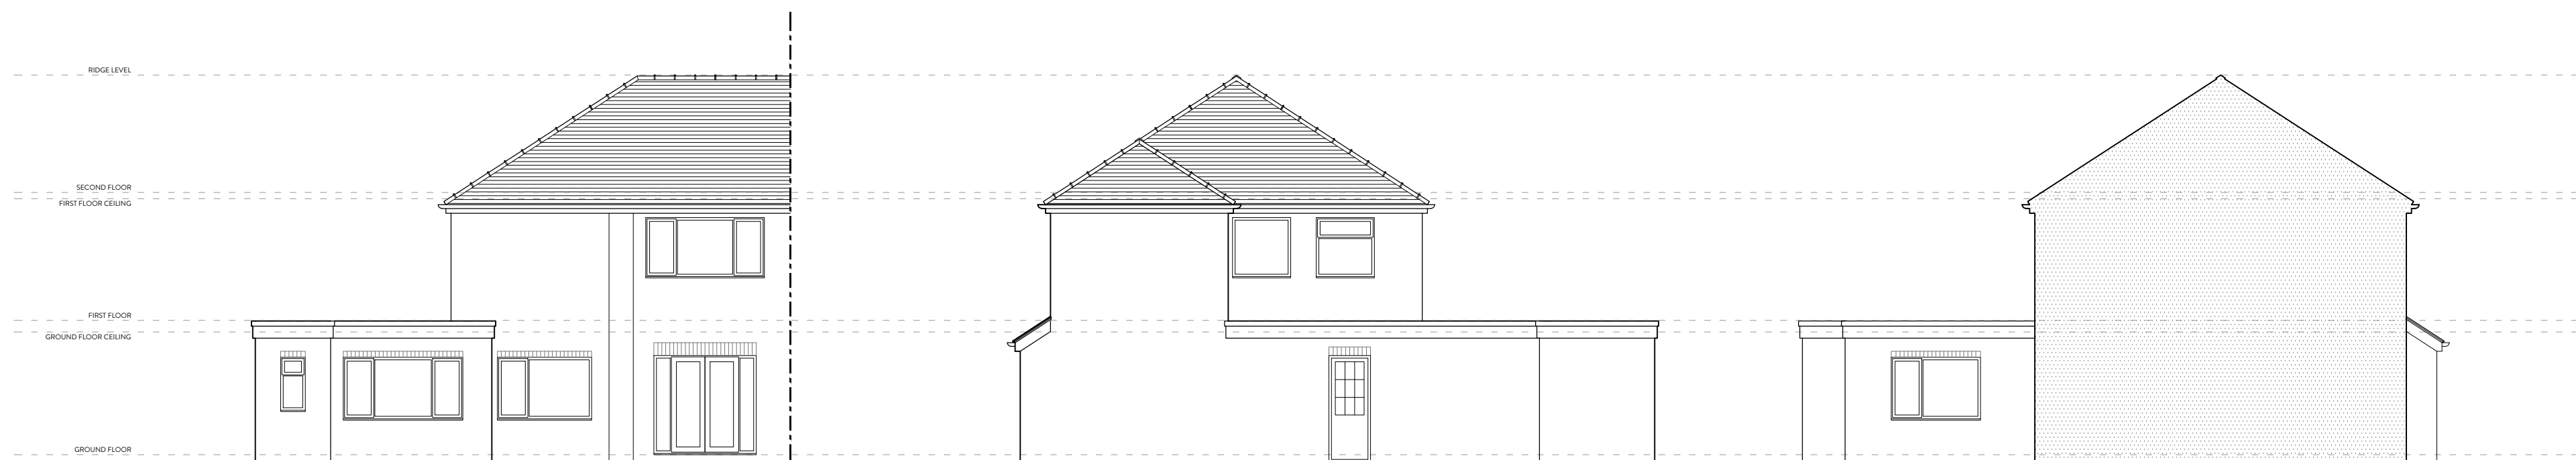

EXISTING REAR ELEVATION

EXISTING SIDE ELEVATION

EXISTING SIDE ELEVATION (PARTY WALL)

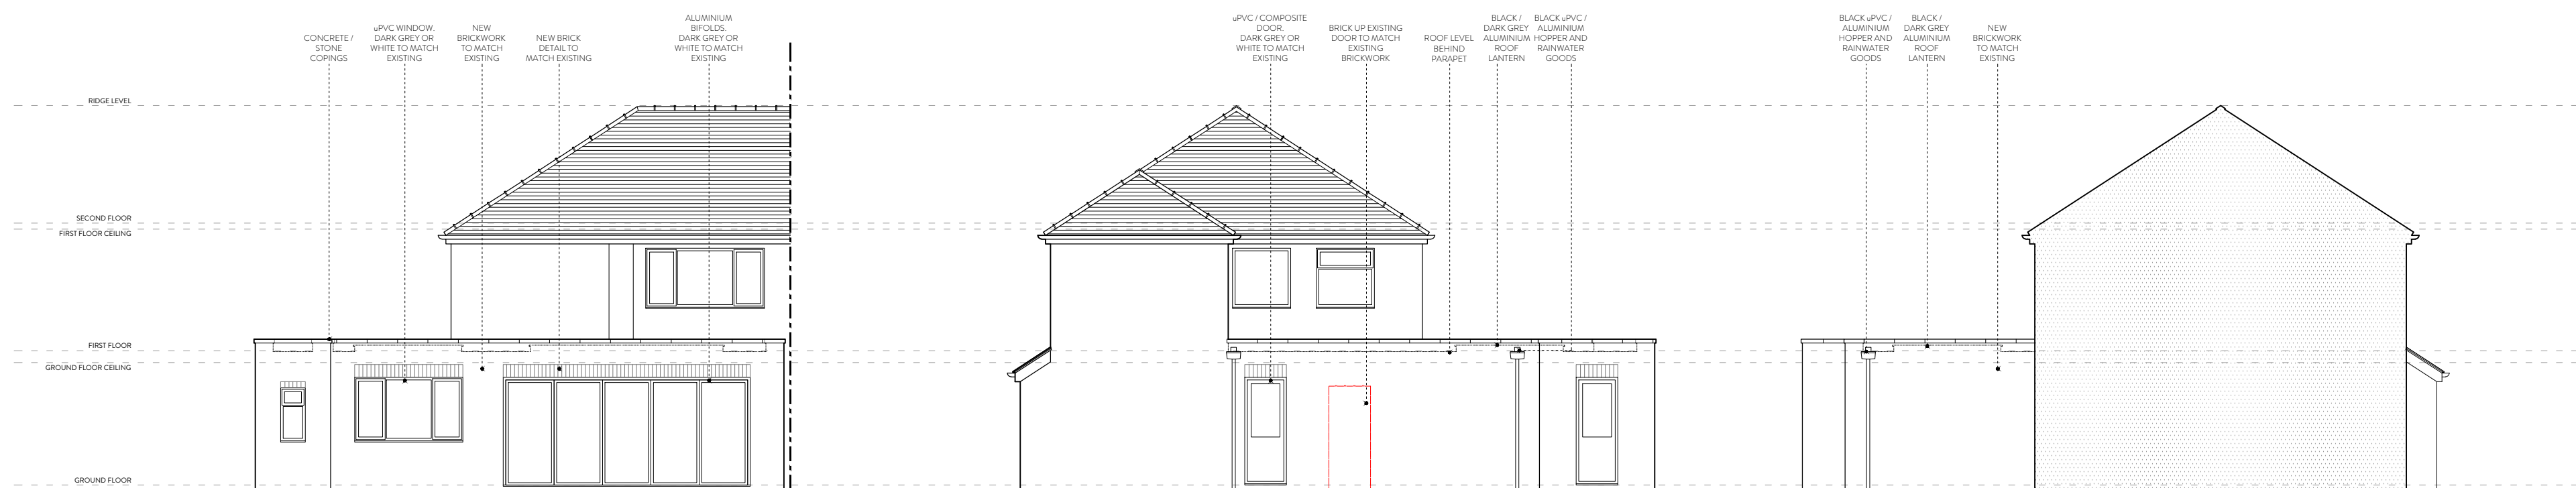

PROPOSED REAR ELEVATION

PROPOSED SIDE ELEVATION

PROPOSED SIDE ELEVATION (PARTY WALL)

REV B | 26.07.2023 | PLANNING ISSUE
PLOT 1 | EXISTING AND PROPOSED DRAWINGS
MR & MRS PARHIZ
22 CHERRY TREE ROAD | WYTHENSHAW | M23 9BX
1:100 @ A1 or 1:200 @ A3