


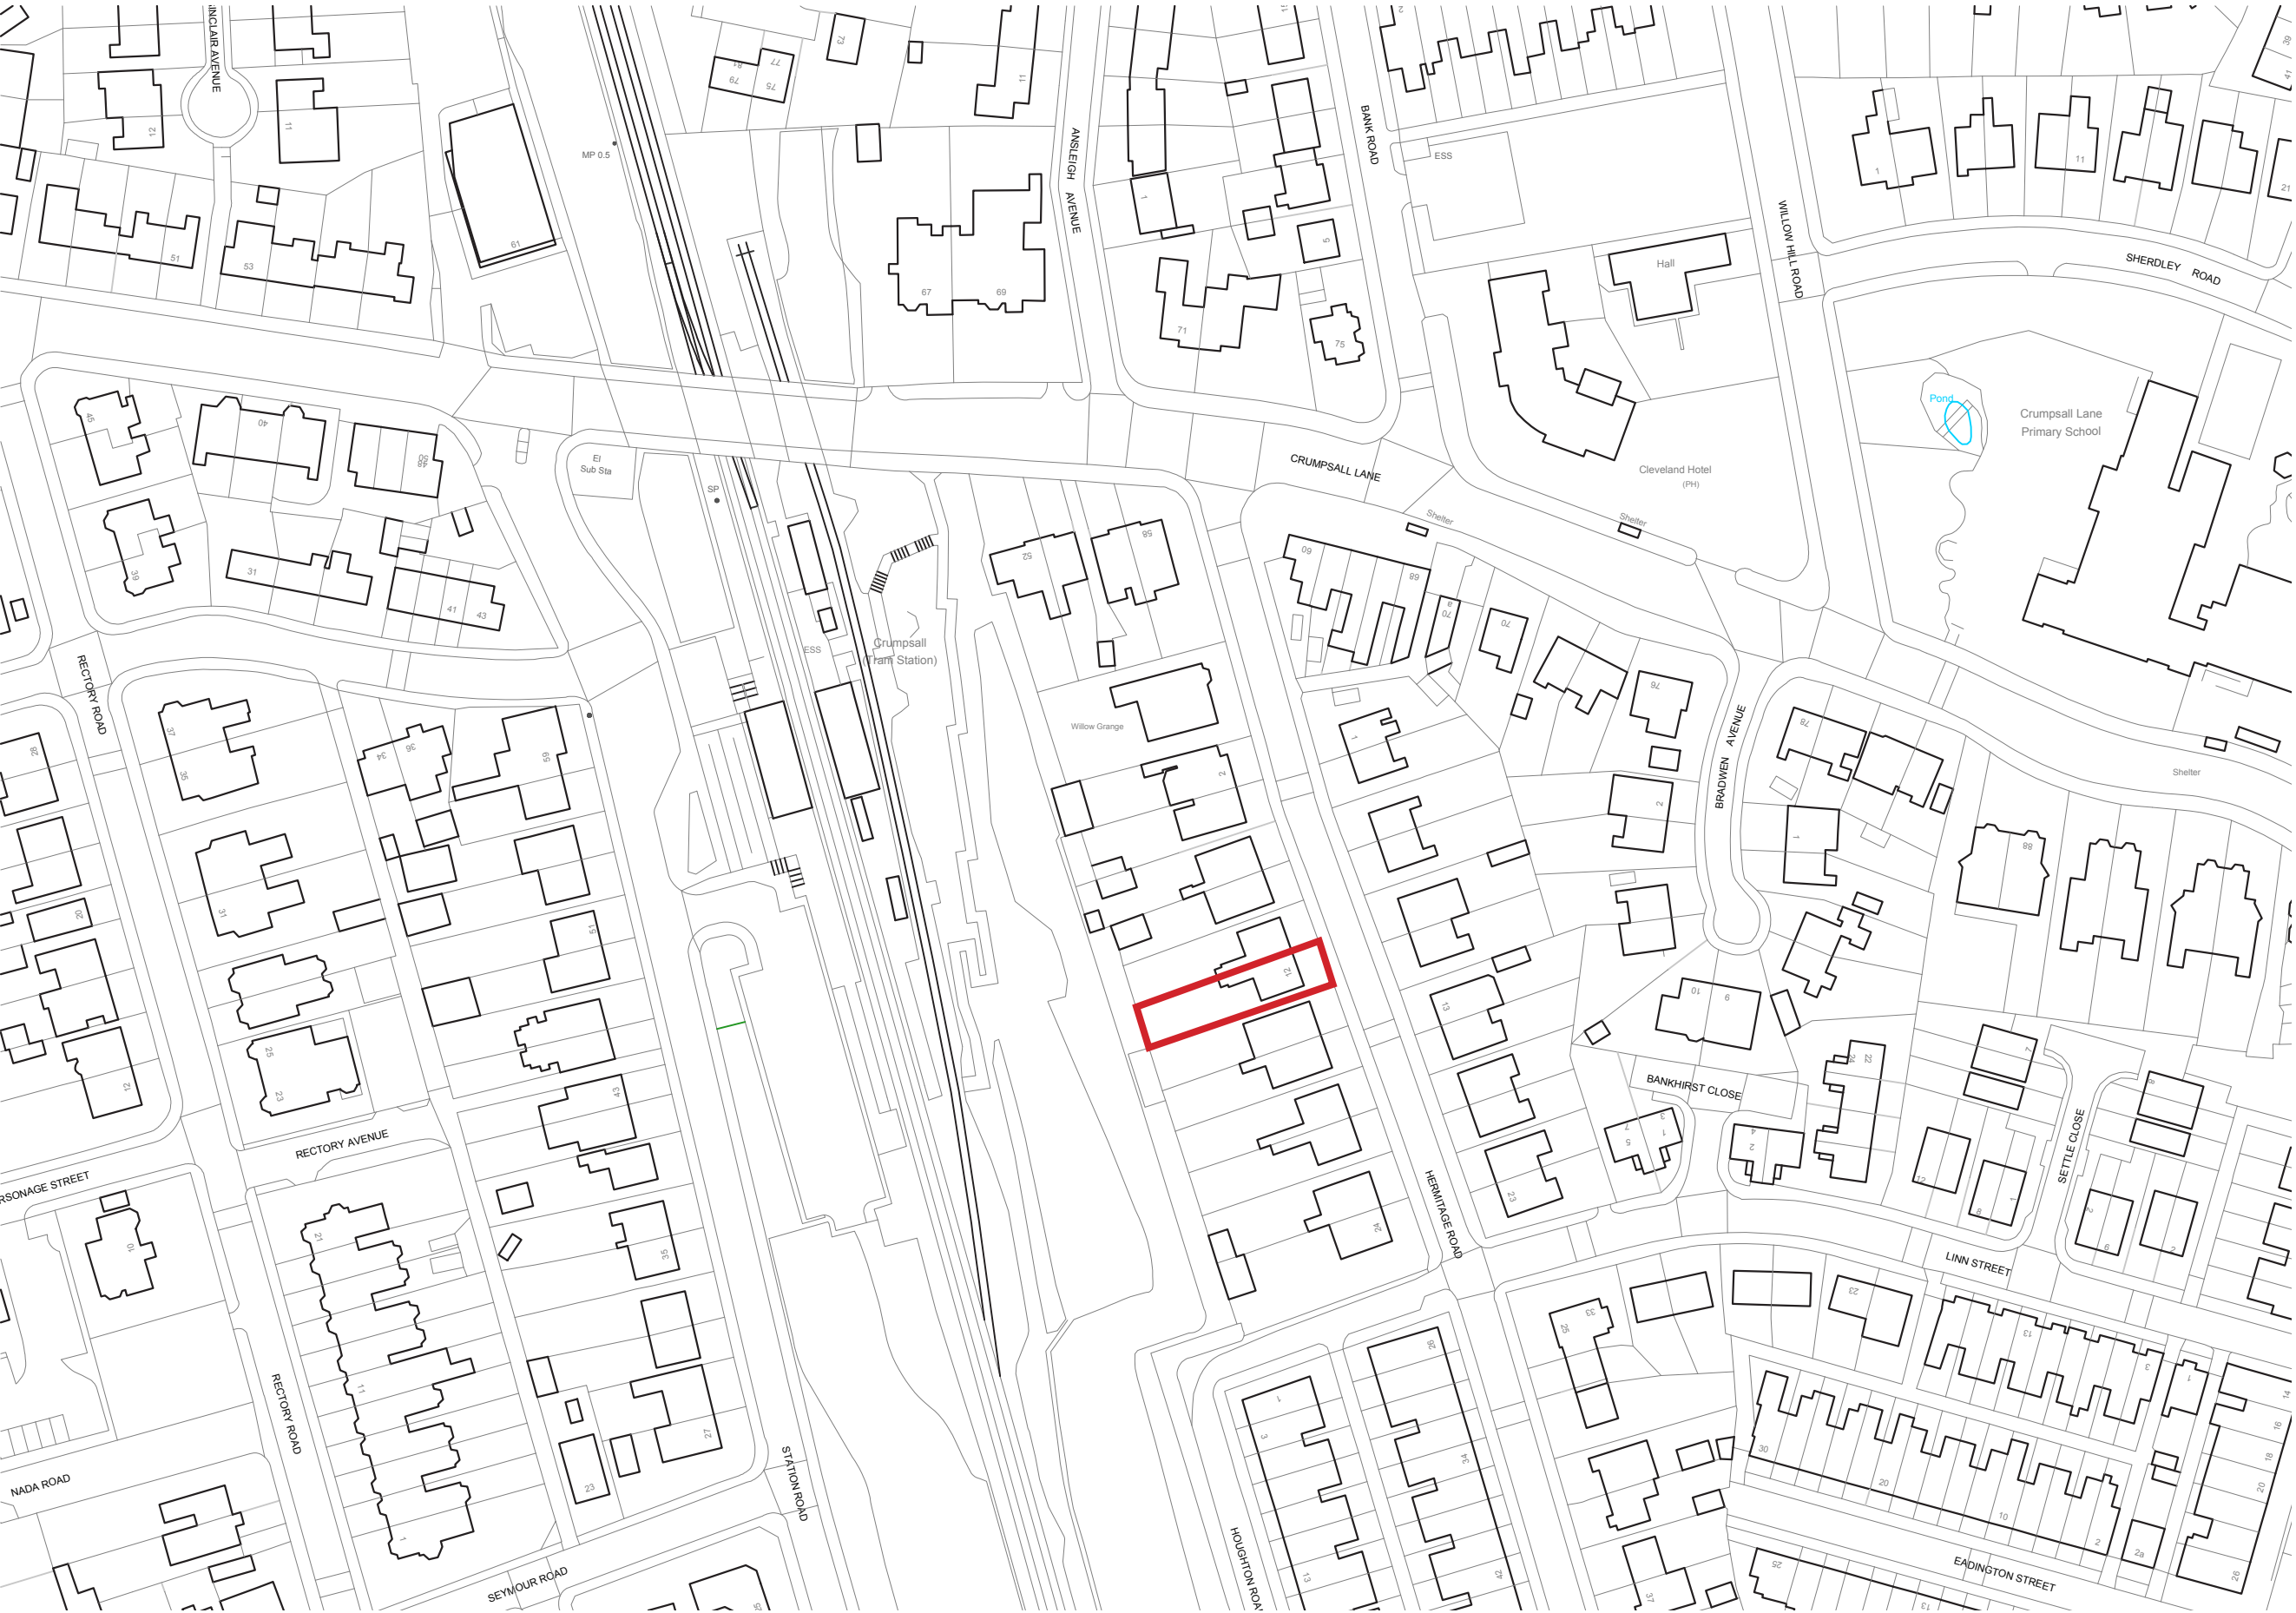

Dimensioning

Figured dimensions only to be taken from these designs and drawings. Work to annotated dimensions only. All dimensions to be checked on site. Architectural designers to be informed immediately of any discrepancies before work proceeds. Drawings are to be read in conjunction with relevant specifications, structural engineers and service engineers' drawings.

Rev	Date	Description
-	03/05/23	Issued to client for comments
A	??/05/23	Issued to Planning



SALEEM
ARCHITECTS

Architecture | Masterplanning | Graphics

CLIENT:
Homeowner

PROJECT:
12 Hermitage Road,
Crumpsall
M8 5SP

TITLE:
Location Plan

REV:
A

SCALE:
1:1250 @ A3

DATE:
Apr 2023

DRAWING NO.
Sheet 1

LOCATION PLAN
1:1250 @ A3