


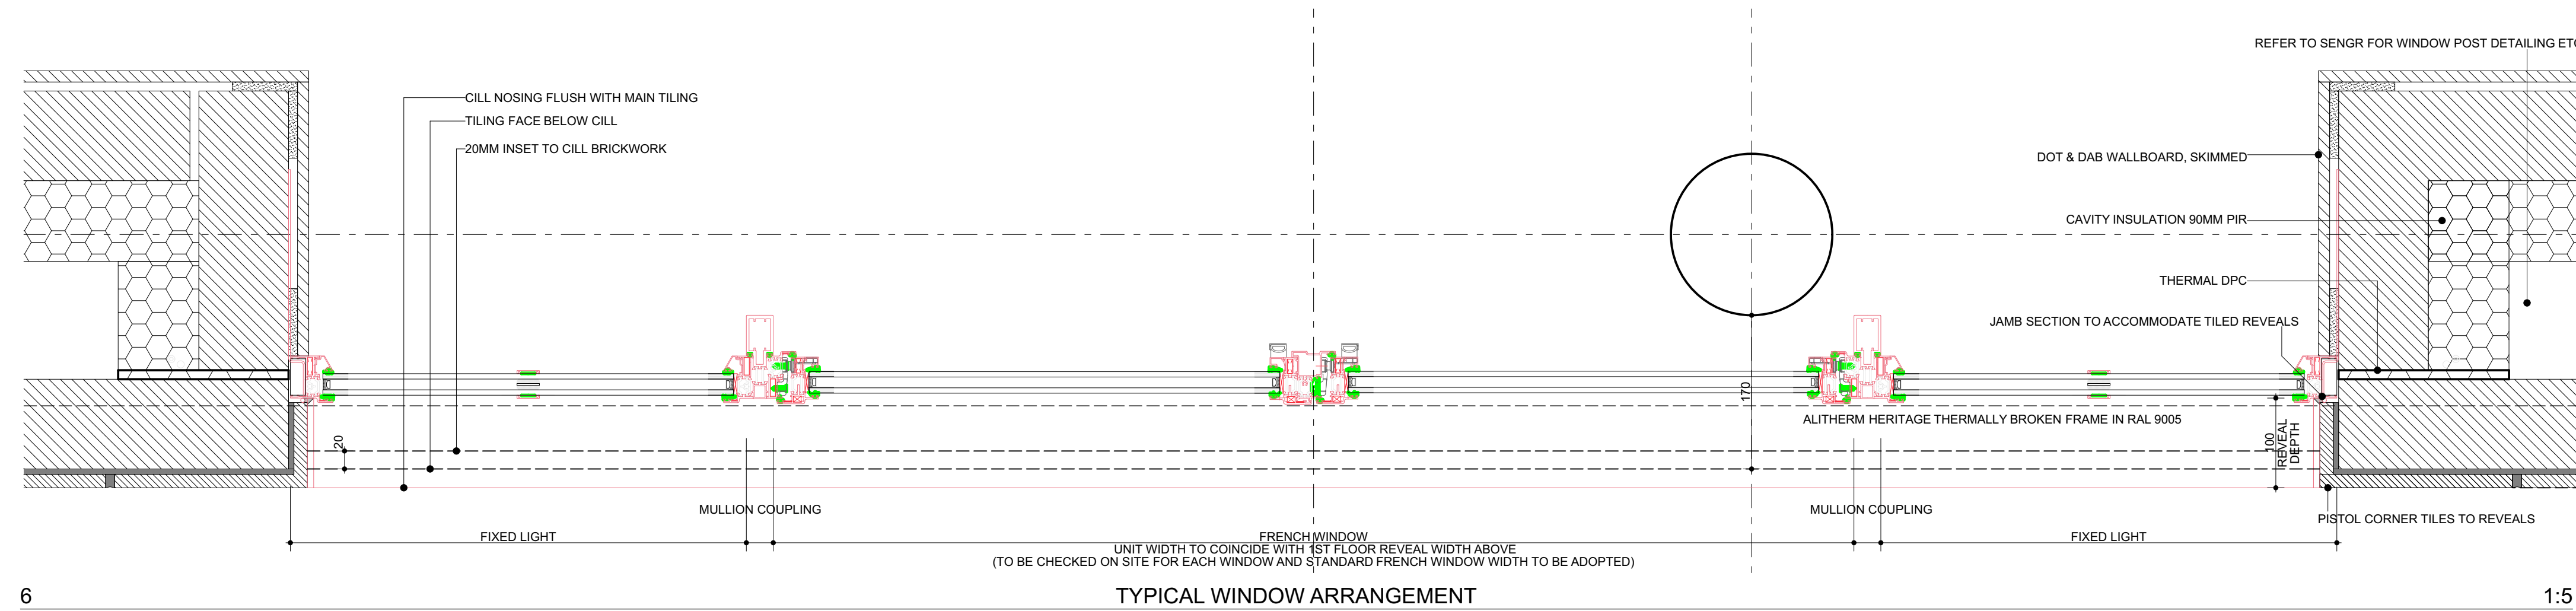

REV A: 221021 SIGNAGE/ILLUMINATION ADDED

REV B: 221222 PLAN UPDATED FOR PLANNING

REV C: 230126 UPDATED FOR PLANNING PURPOSES

REV D: 230302 UPDATED TO SUIT ADDITIONAL SITE MEASUREMENTS

REV E: 230307 TYPICAL DETAIL ADDED SUBJECT TO FINAL CONFIRMATION

REV F: 230313 ELEVATIONS UPDATED TO SUIT MEASUREMENTS TAKEN FOLLOWING SHOPFRONT STRIP-OUT

REV G: 230413 EXPANSE OF BRICKWORK ABOVE SHOPFRONT BEAM NOW FULLY EXPOSED, ELEVATION / PROPOSED FASCIA DETAIL AMENDED TO SUIT REQUIRED CONCEALMENT

REV H: 230417 VARIATIONS IN BRICK ALIGNMENT ABOVE RING BEAM AFFECTING FASCIA DETAIL, AMENDED TO SUIT

LOWER FASCIA CLAD WITH GLAZED TILES TO COORDINATE WITH SOLID PANELS BELOW, IN LIEU OF BLACK ALUMINIUM FASCIA

GLAZING BARS TO FRENCH WINDOW FANLIGHTS CHANGED FROM 4X2 TO 2X2 AND ON OLDHAM STREET FIXED TRANSOM SASH FROM 2X2 TO 1X2, TO SUIT FRAME ASSEMBLY PROPORTIONS, AS A CONSEQUENCE OF REVISION G.

CLIENT:

MR M DILLON

SITE LOCATION:

1 - 3 SWAN STREET MANCHESTER M4 1LJ

DWG TITLE:

ELEVATIONS

STATUS:

DWG No: A.02.2

Rev: H DATE: 17/04/2023

SHIELDS DESIGN

CHARTERED ARCHITECTURAL PRACTICE

SCALE @ A1: 1:50, 1:20, 1:5, 1:267.28

SCALE @ A1: 1:50, 1:20, 1:5, 1:267.28

07931906057

<http://www.shieldsdesign.com>

© SHIELDS DESIGN LTD. All rights reserved.