


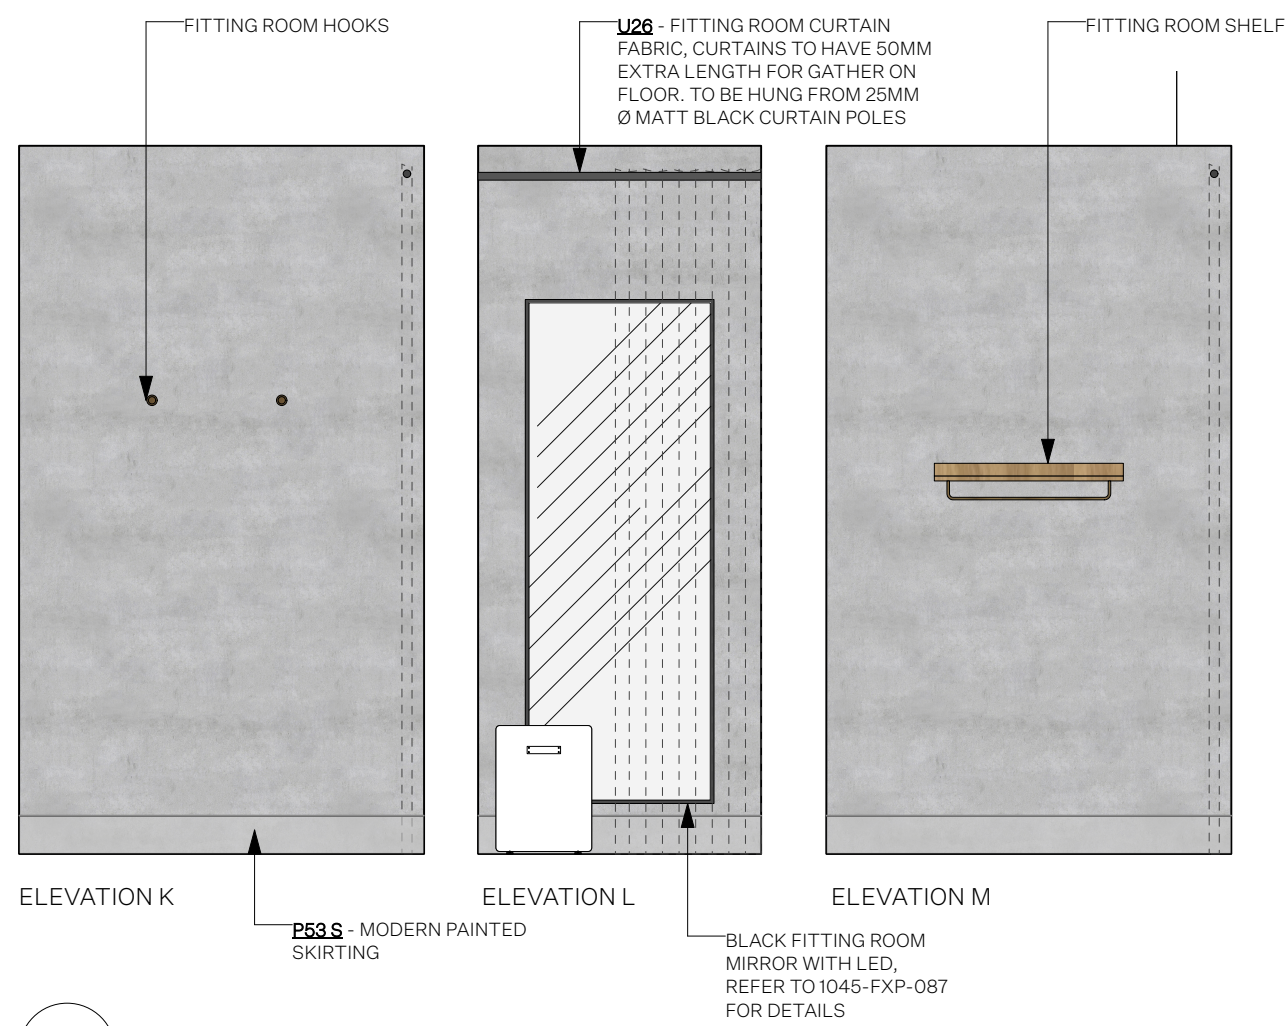
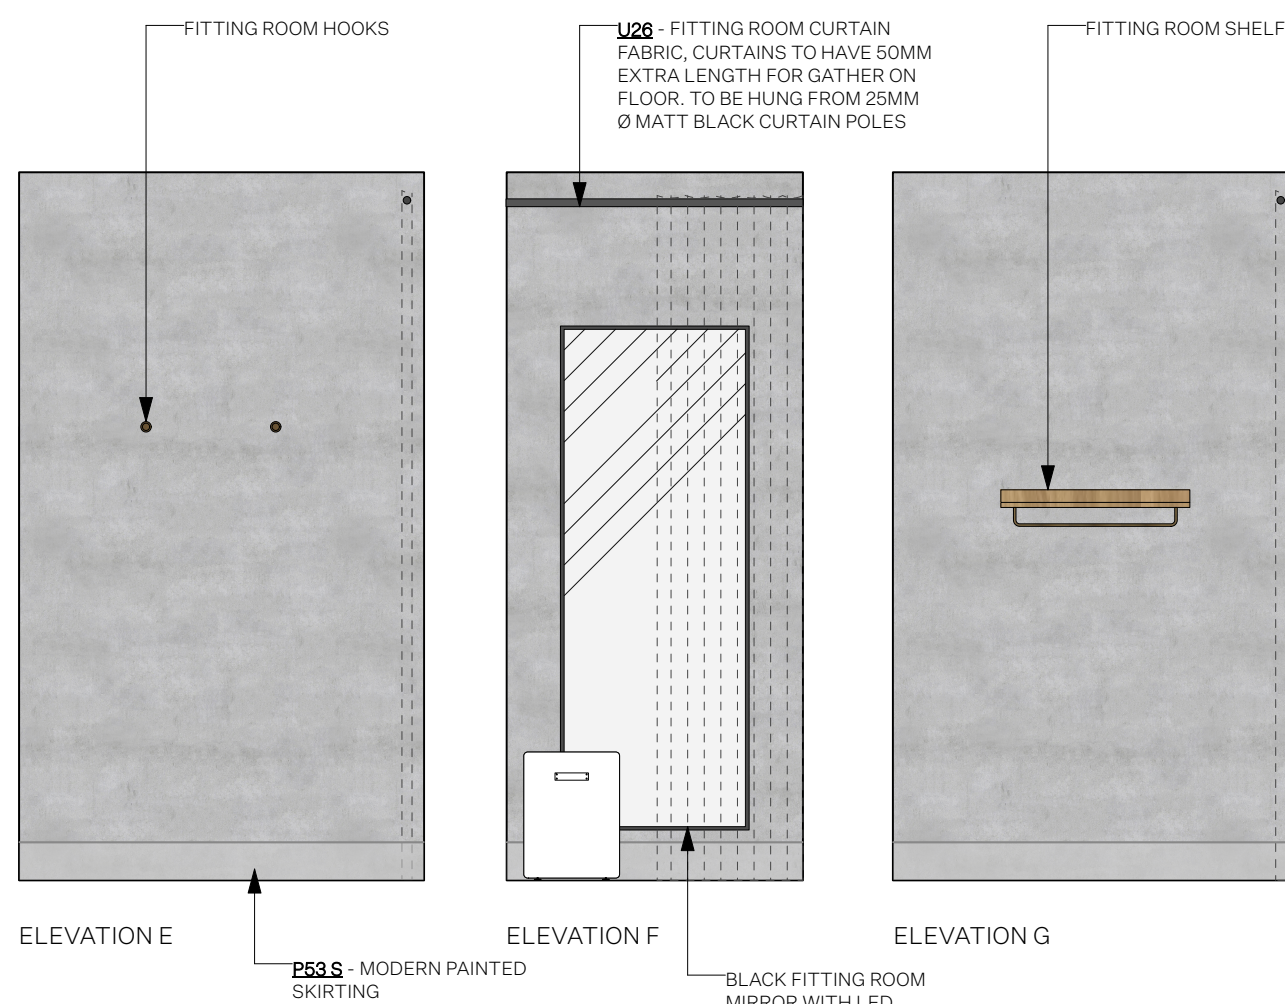


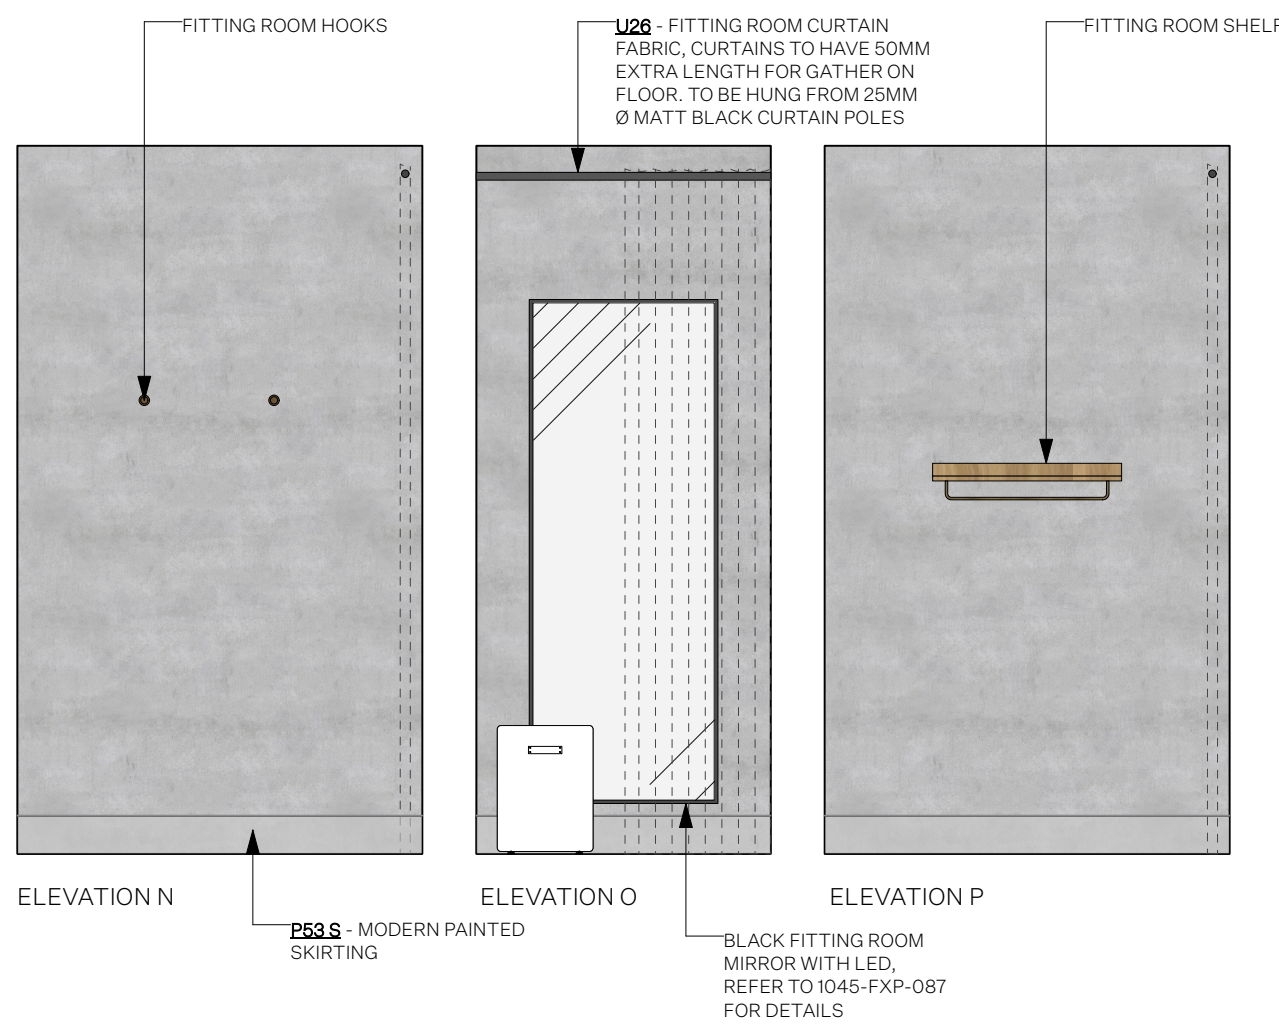



3 FITTING ROOM ELEVATIONS
1:30

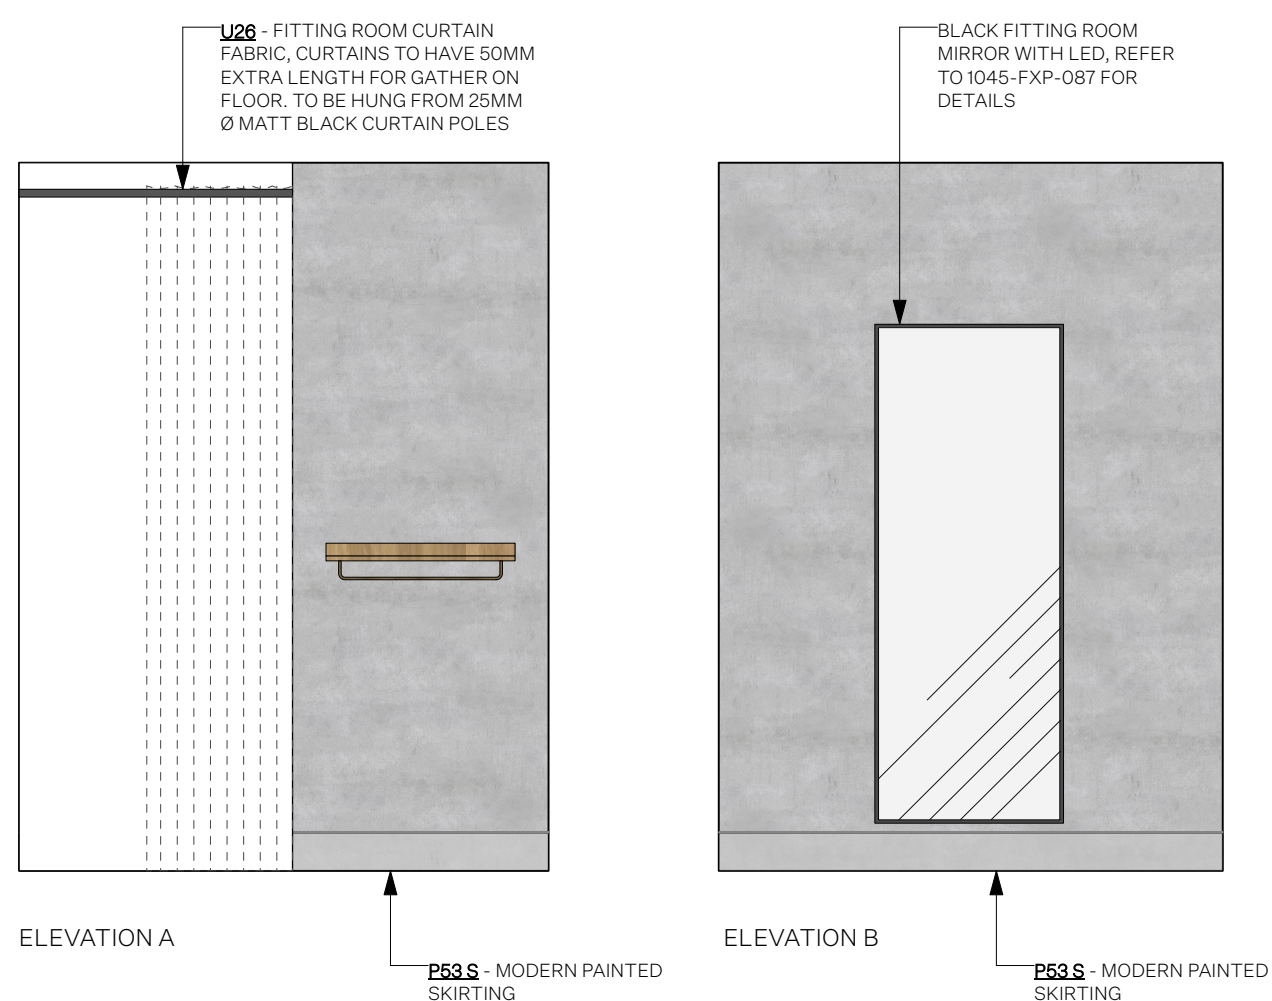

2 FITTING ROOM ELEVATIONS
1:30

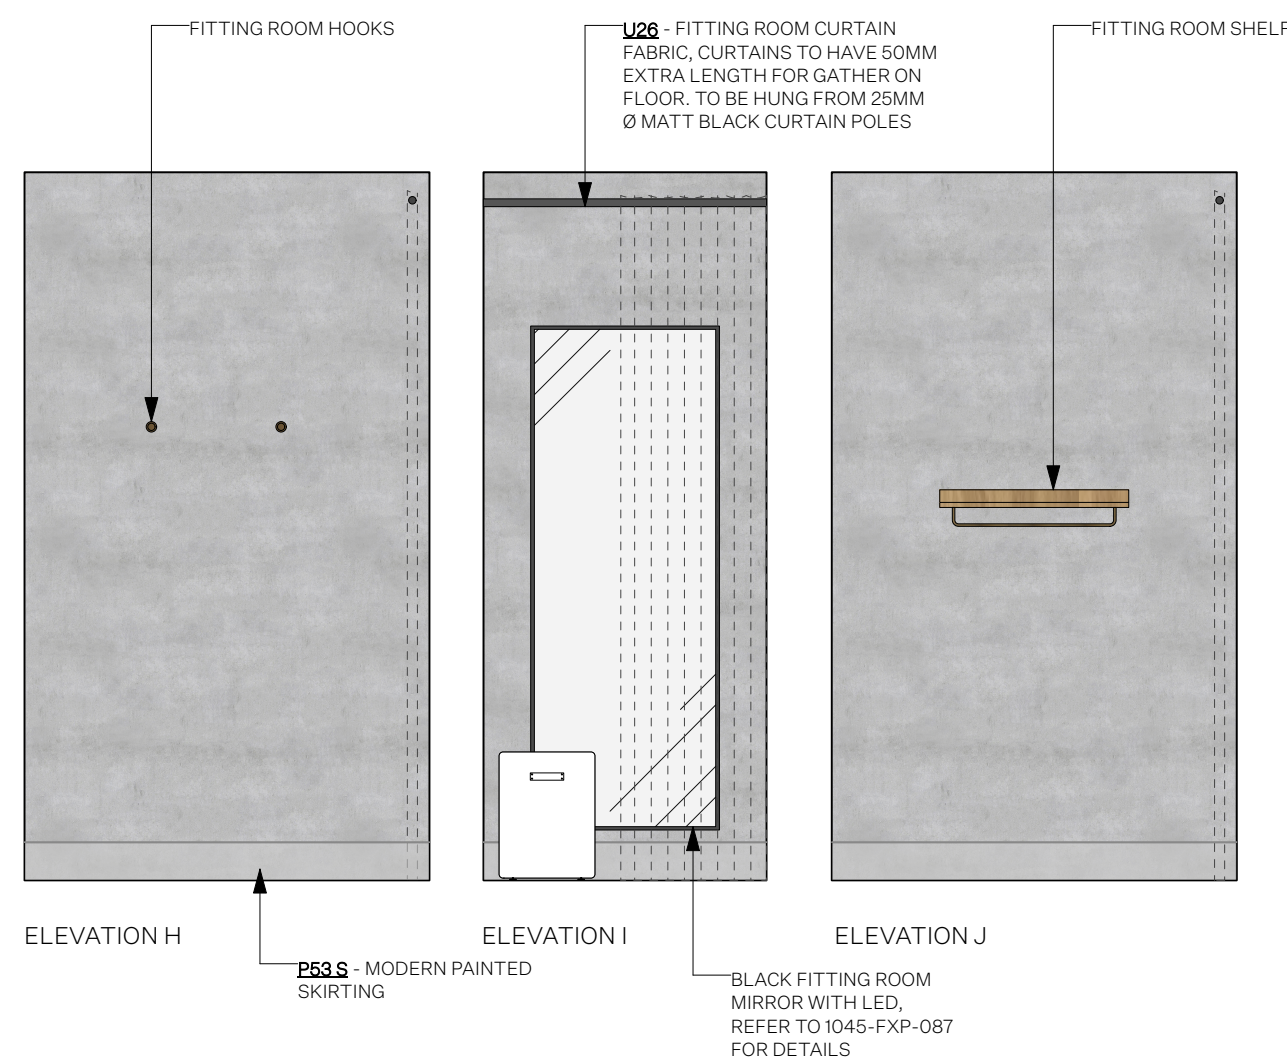

1 DDA FITTING ROOM ELEVATIONS
1:30

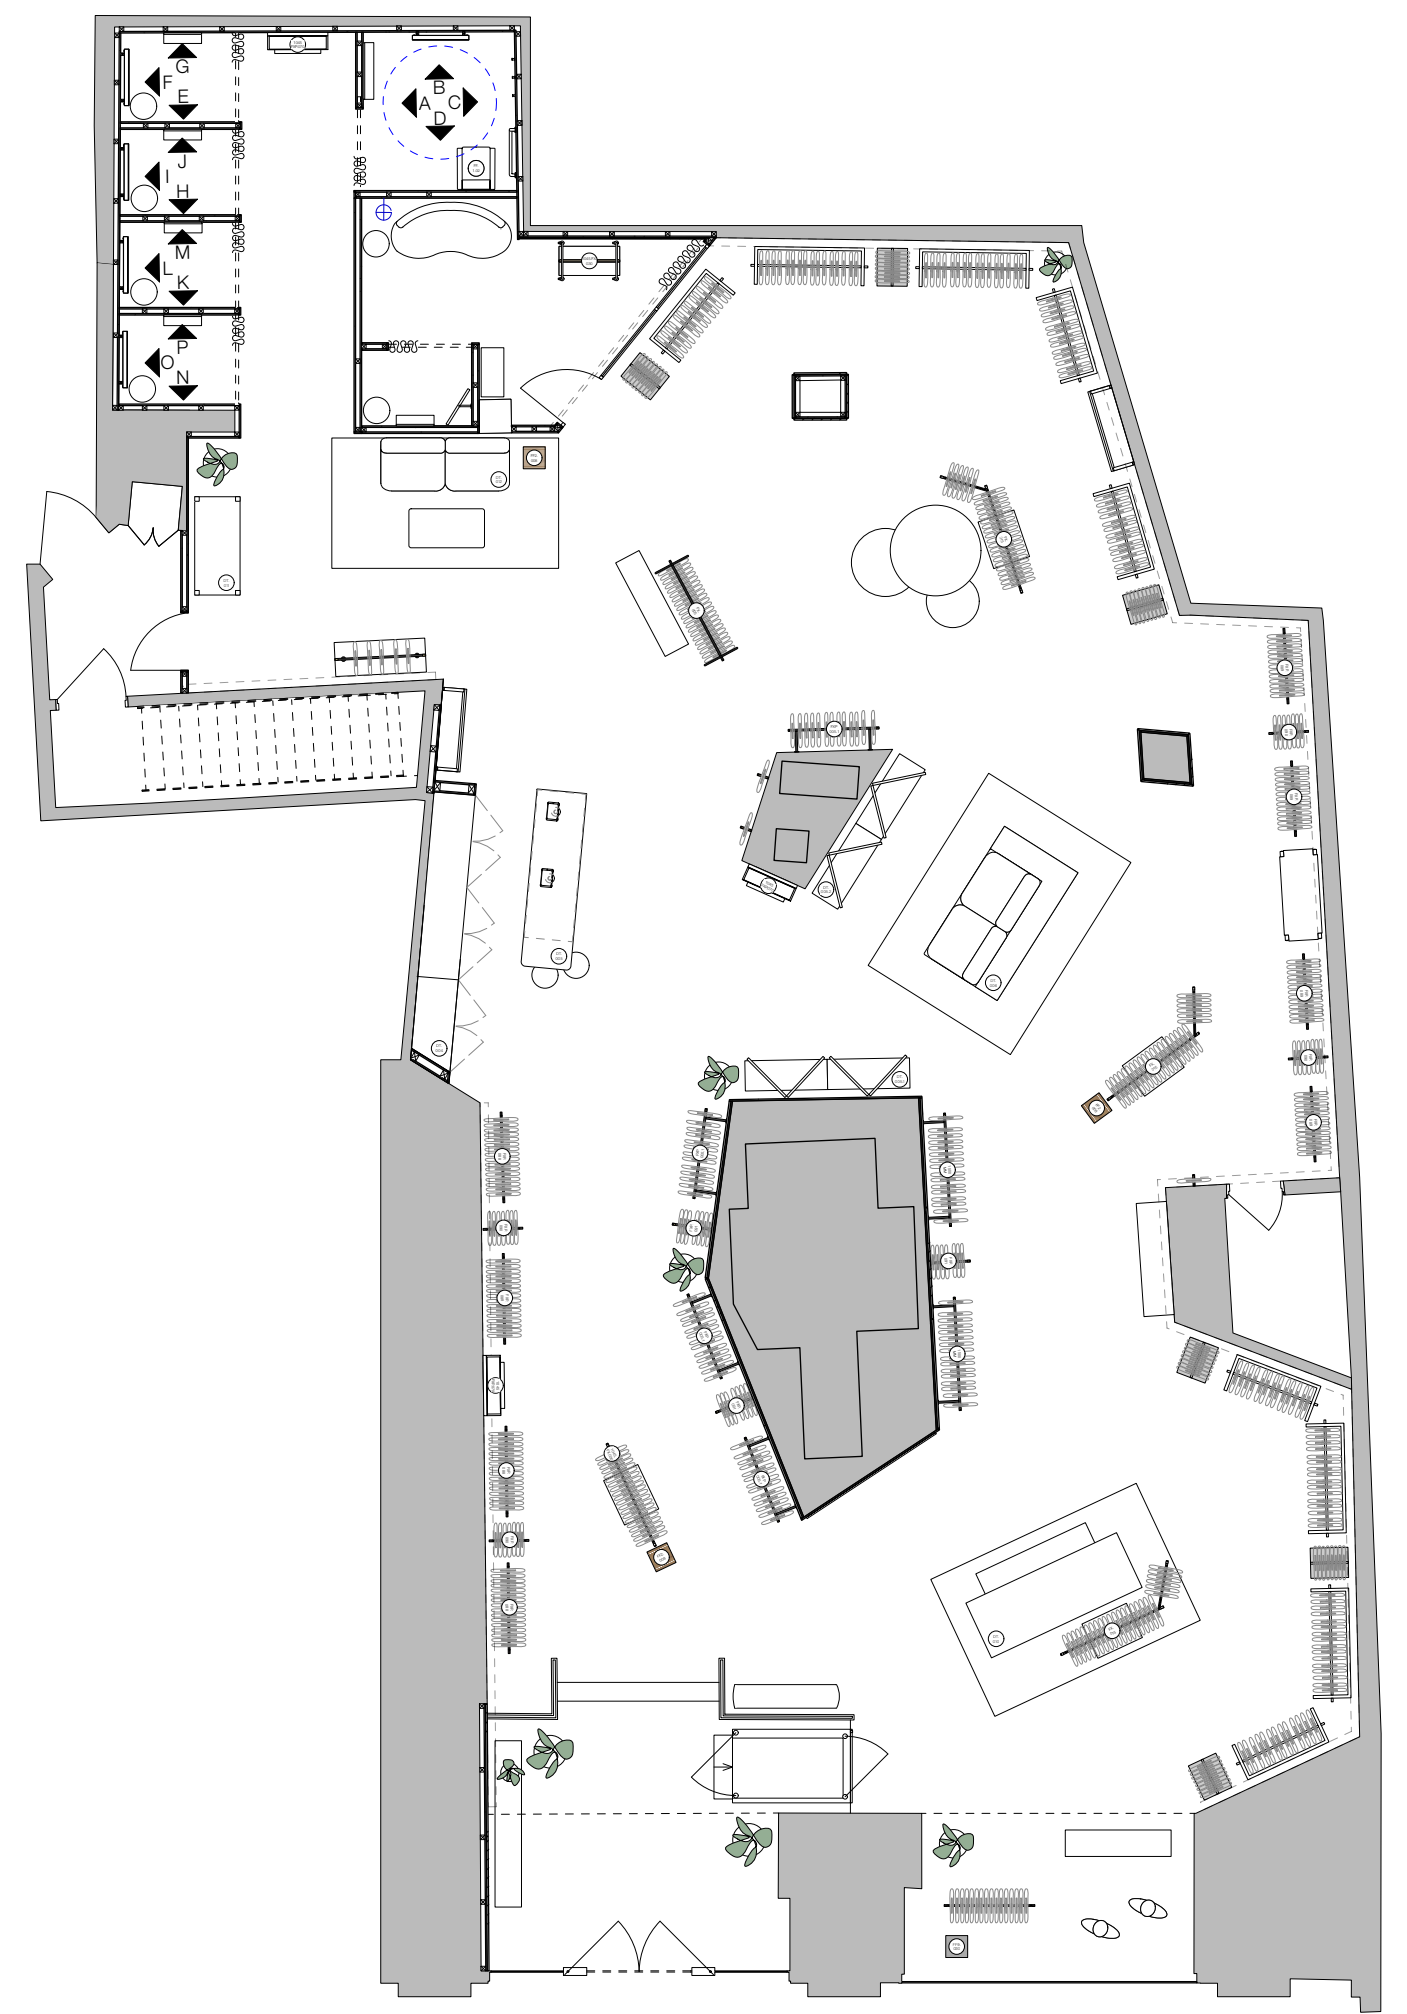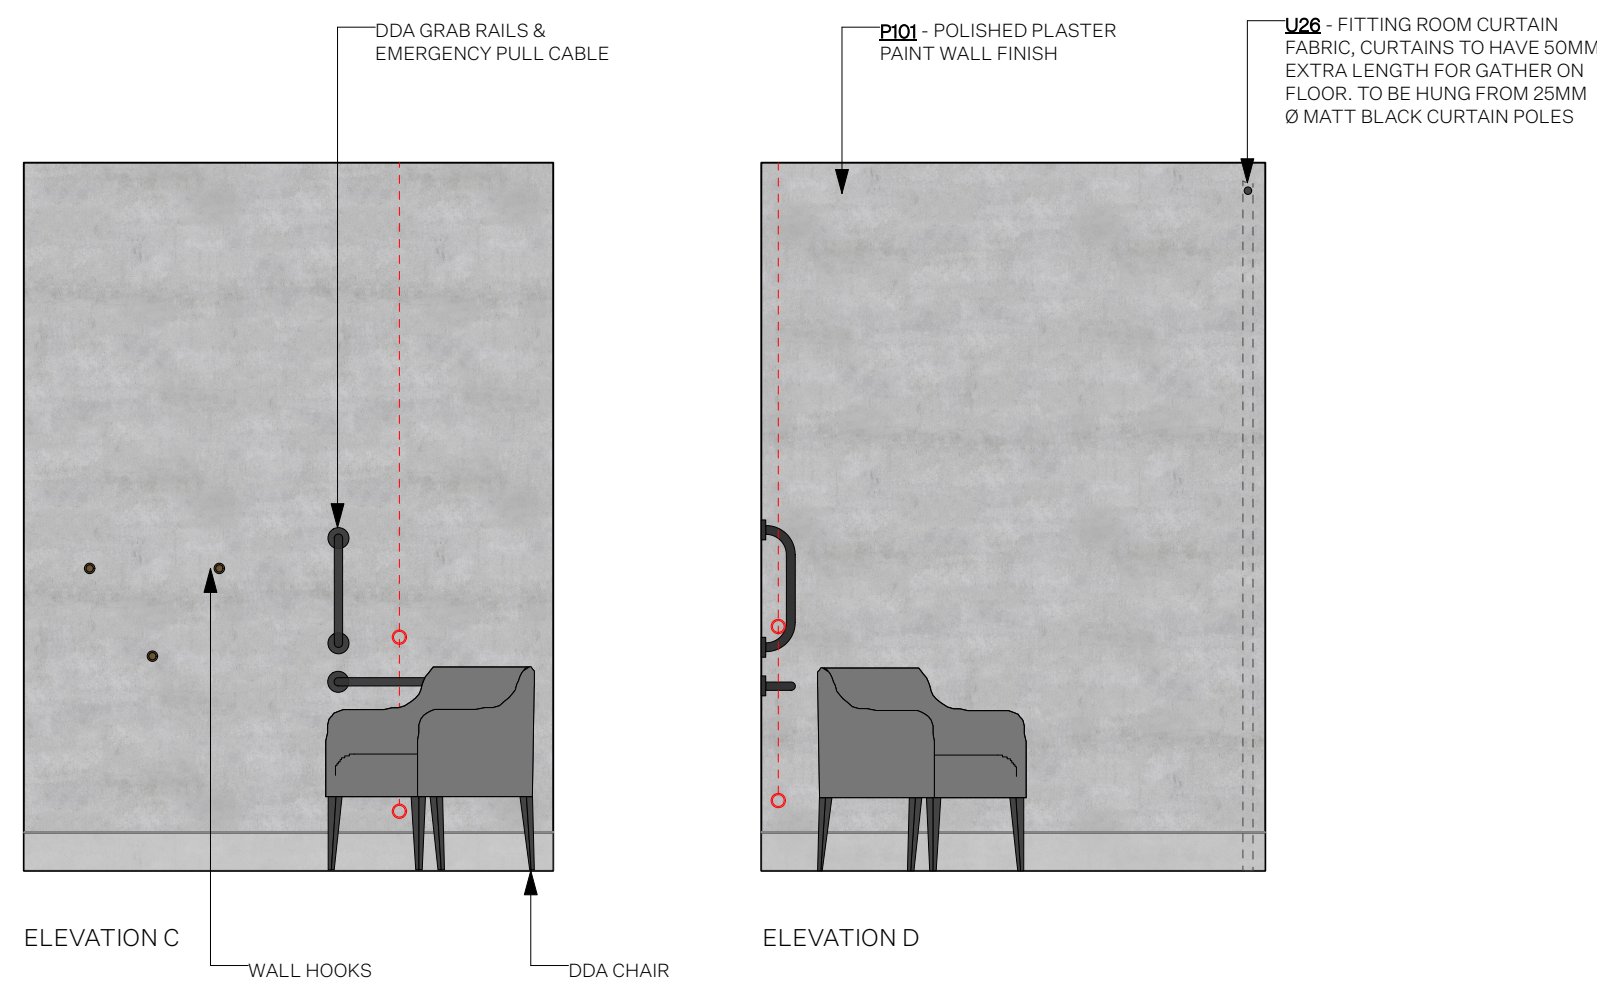

4 REFERENCE PLAN
1:100

NOTE: EXISTING WALL LININGS AND SHADOW GAPS TO BE RETAINED WHERE POSSIBLE.

NOTE: NEW WALL LININGS TO HAVE SHADOW GAP TO MATCH EXISTING WALL LININGS

NOTE: FIXTURE MANUFACTURER TO CARRY OUT SURVEY AHEAD OF PRODUCTION OF FIXTURES.