



Key Plan

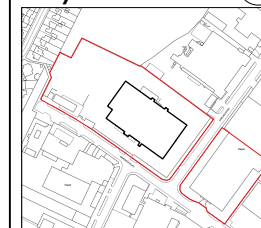


Scale 1:10 000

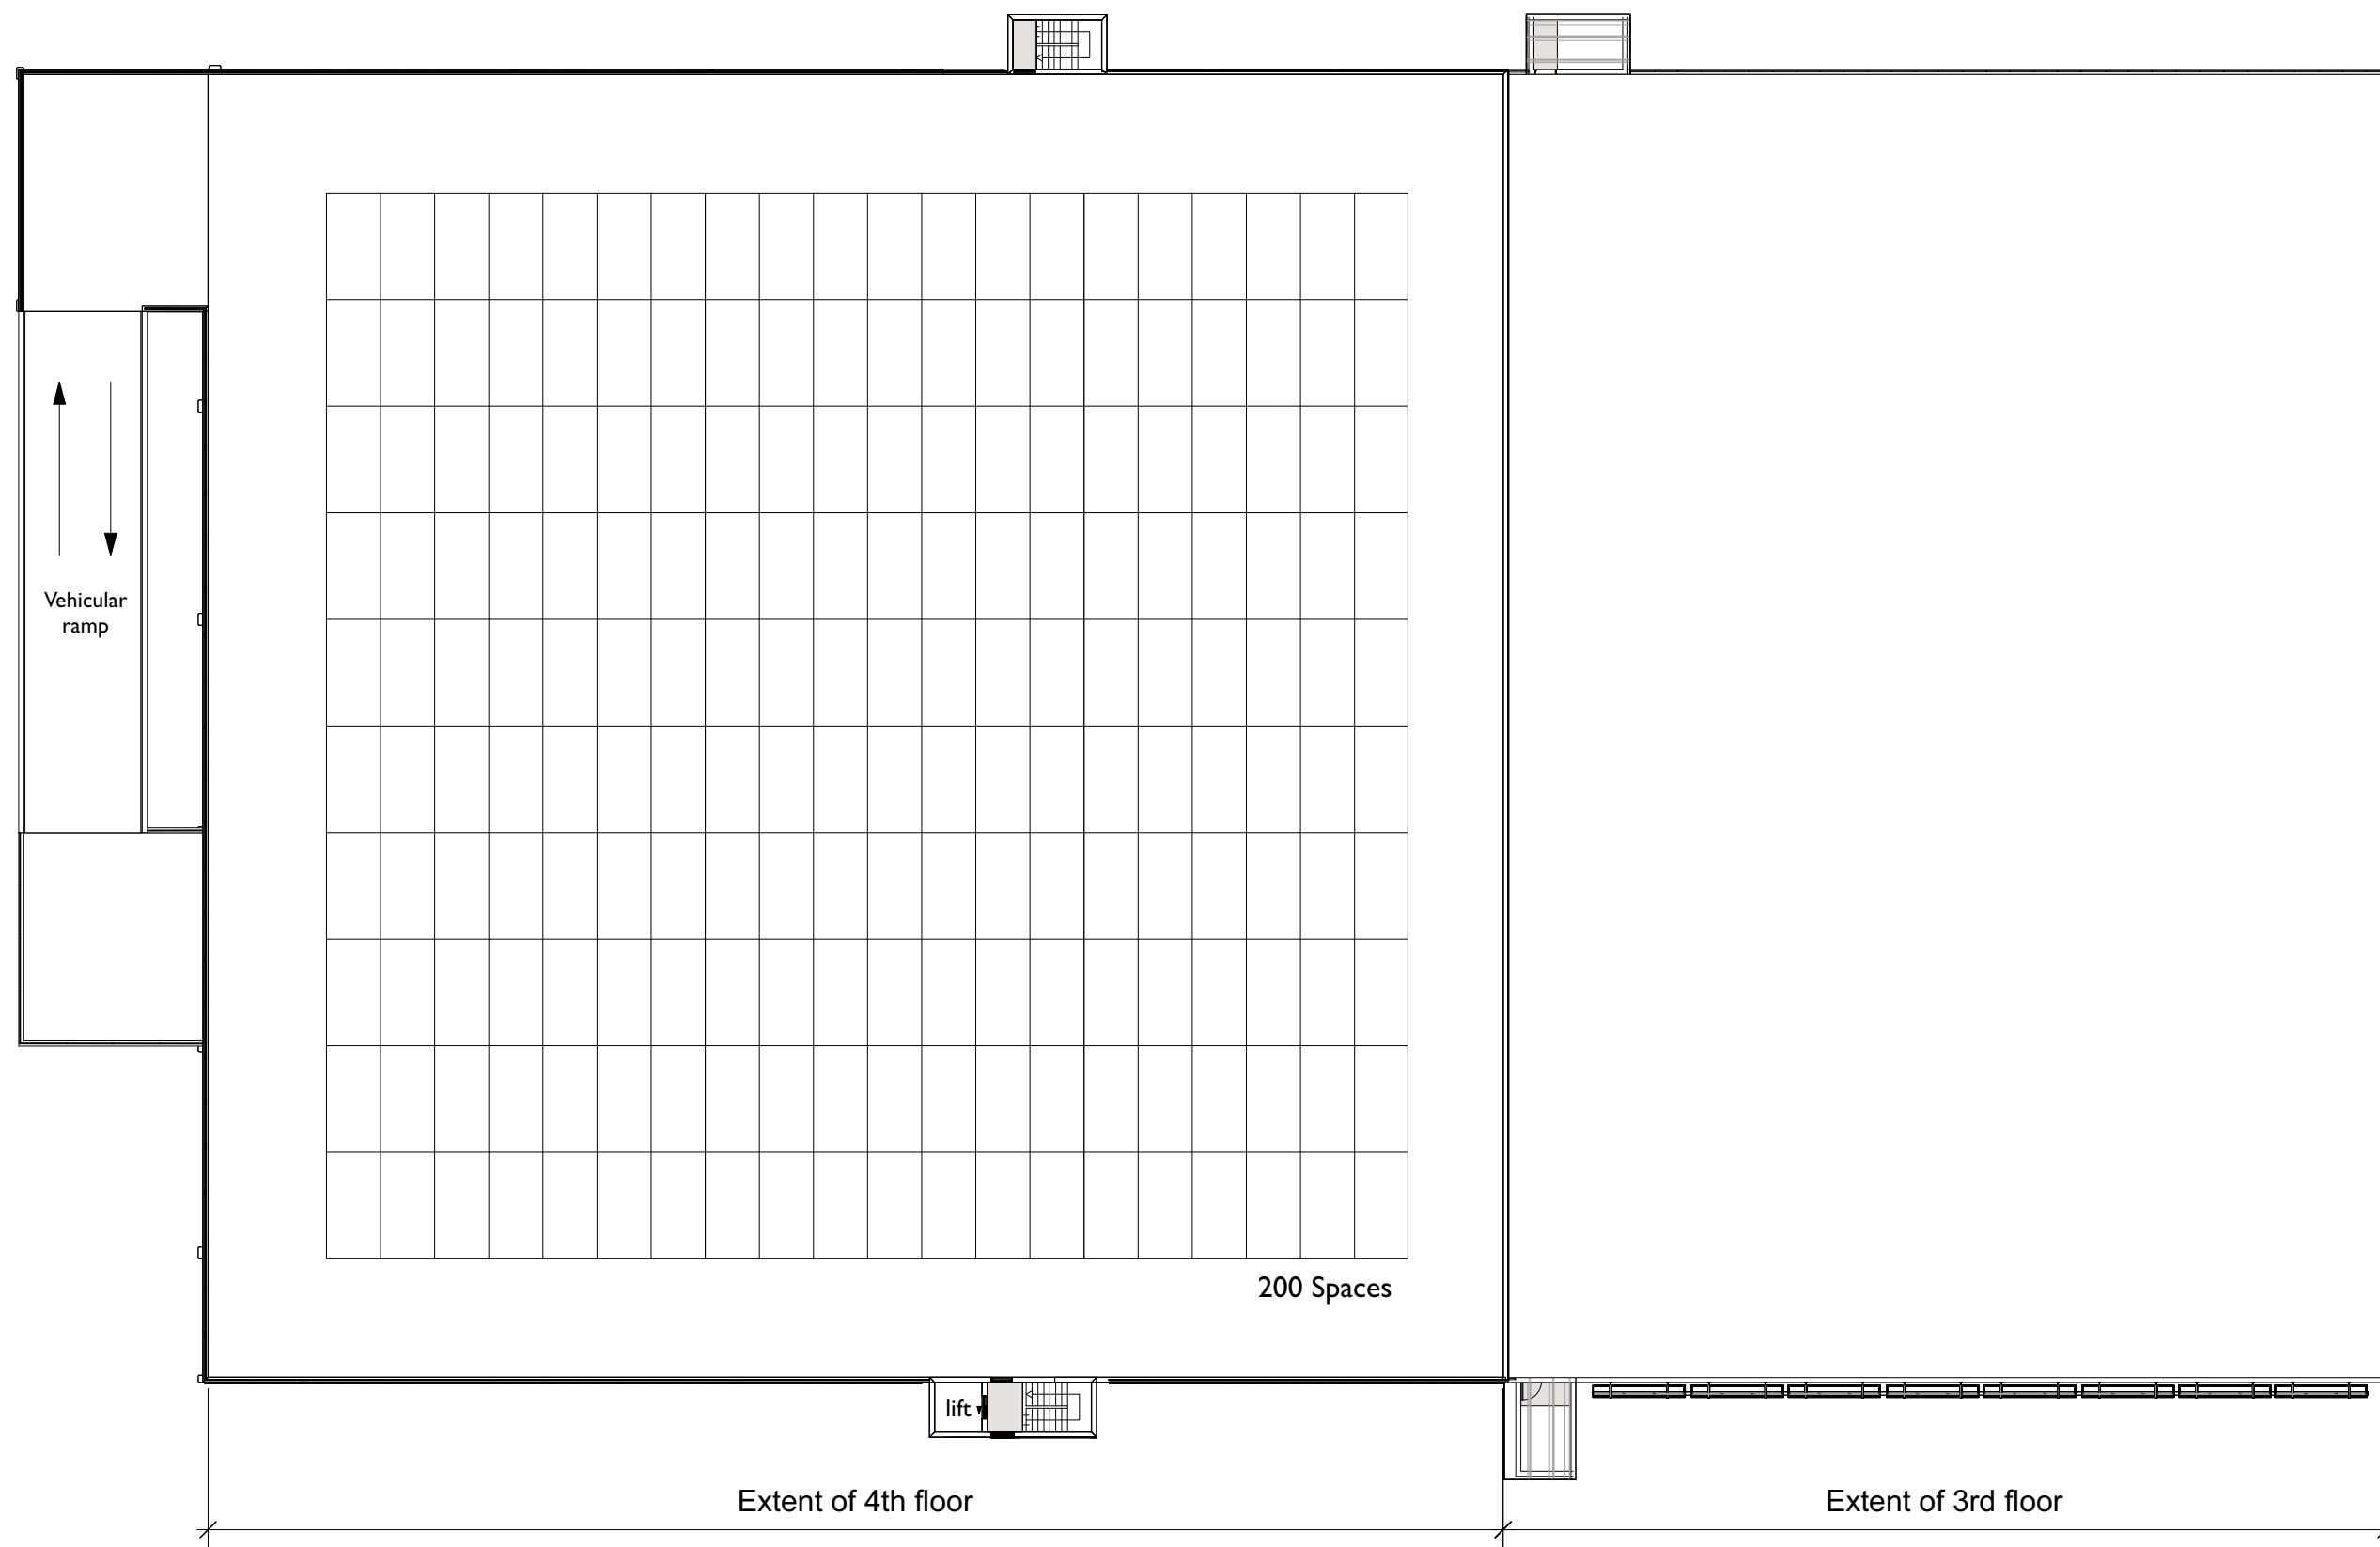

2

Proposed Level 4 Plan

Scale: 1:300

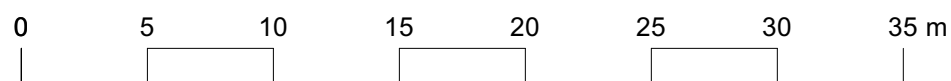

Rev Note DRN CHK

Wythenshawe Bus Garage and Car Park

Proposed Car Park Level Plan

PRELIMINARY

scheme 1950
drwg no. **P2(130)**
revision

scale 1:200 @ A3
date first drawn Aug 22
drawn PL

SK sketch E existing P proposed T tender C construction FI final issue

www.ateliermb.co.uk
t 0161 236 0051
e architect@ateliermb.co.uk



Atelier MB
Urban Architects