


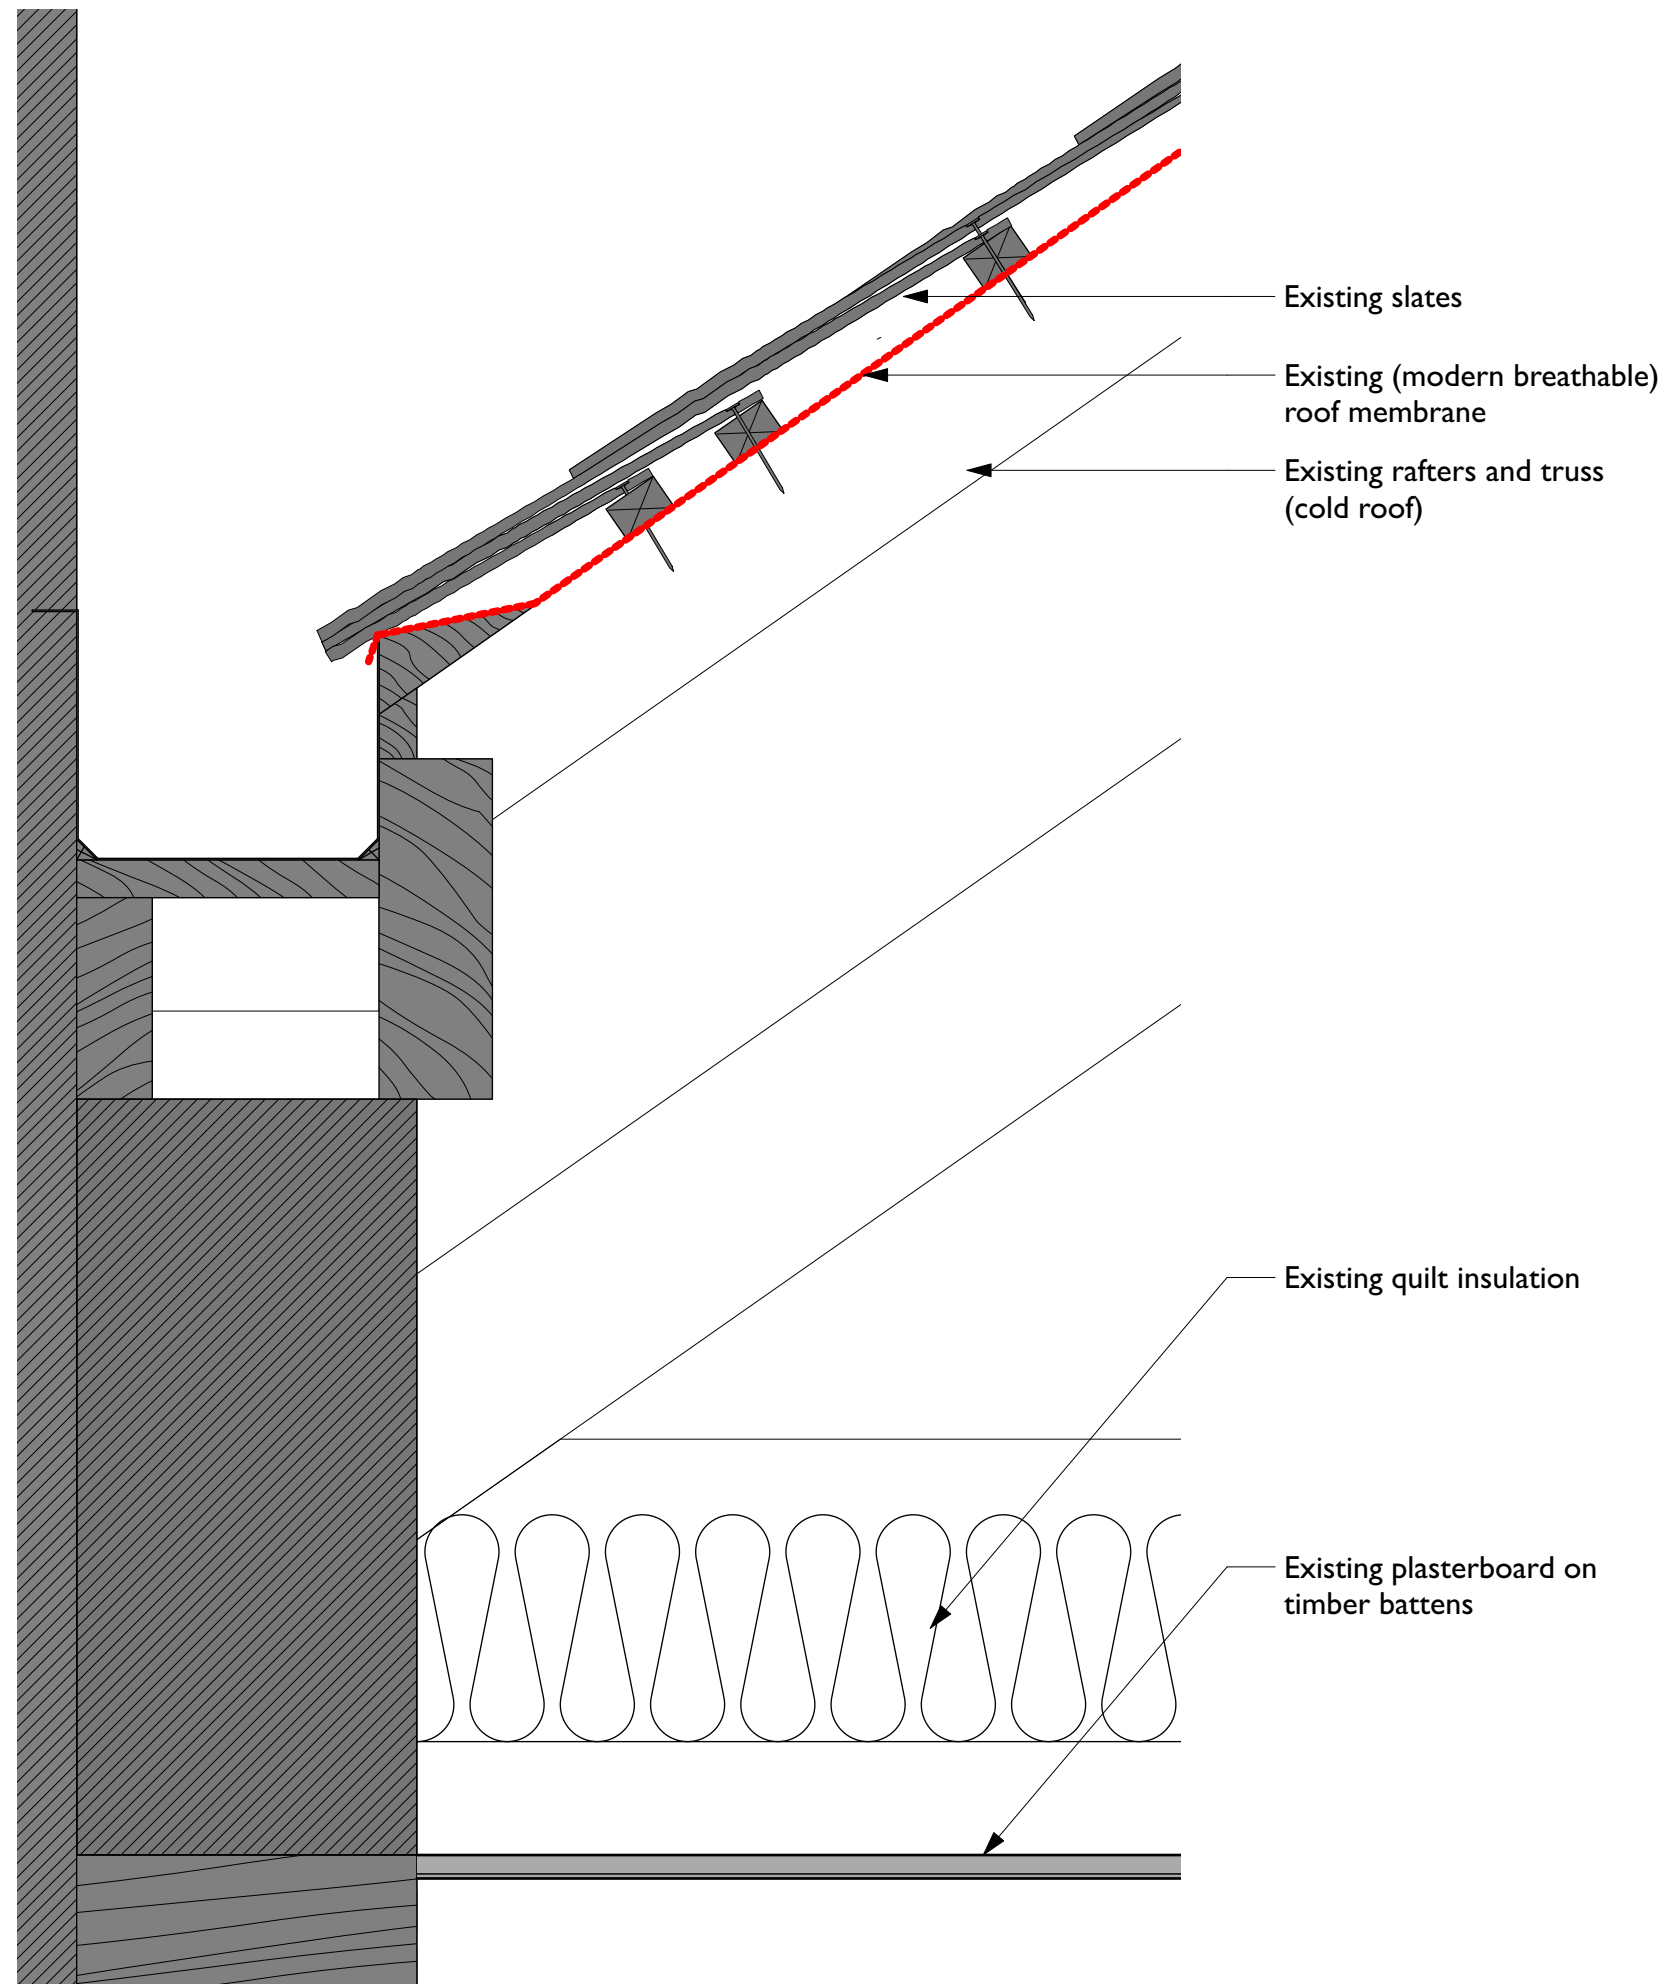

1 Existing - Typical Roof Detail
Scale: 1:5

COPYRIGHT OF ATELIER MB LTD
DO NOT SCALE FROM THIS DRAWING
DIMENSIONS TO BE CHECKED ON SITE

Existing

Rev Note DRN CHK

St Margarets, Manchester
For Charlotte Street Estates

Roof Details

scheme	1907
drwg no.	E(430)
revision	

scale	1:5 @ A3
date first drawn	June 2022
drawn	RG

SK sketch E existing P proposed T tender C construction FI final issue

www.ateliermb.co.uk
t 0161 236 0051
e architect@ateliermb.co.uk

Atelier MB
Urban Architects