


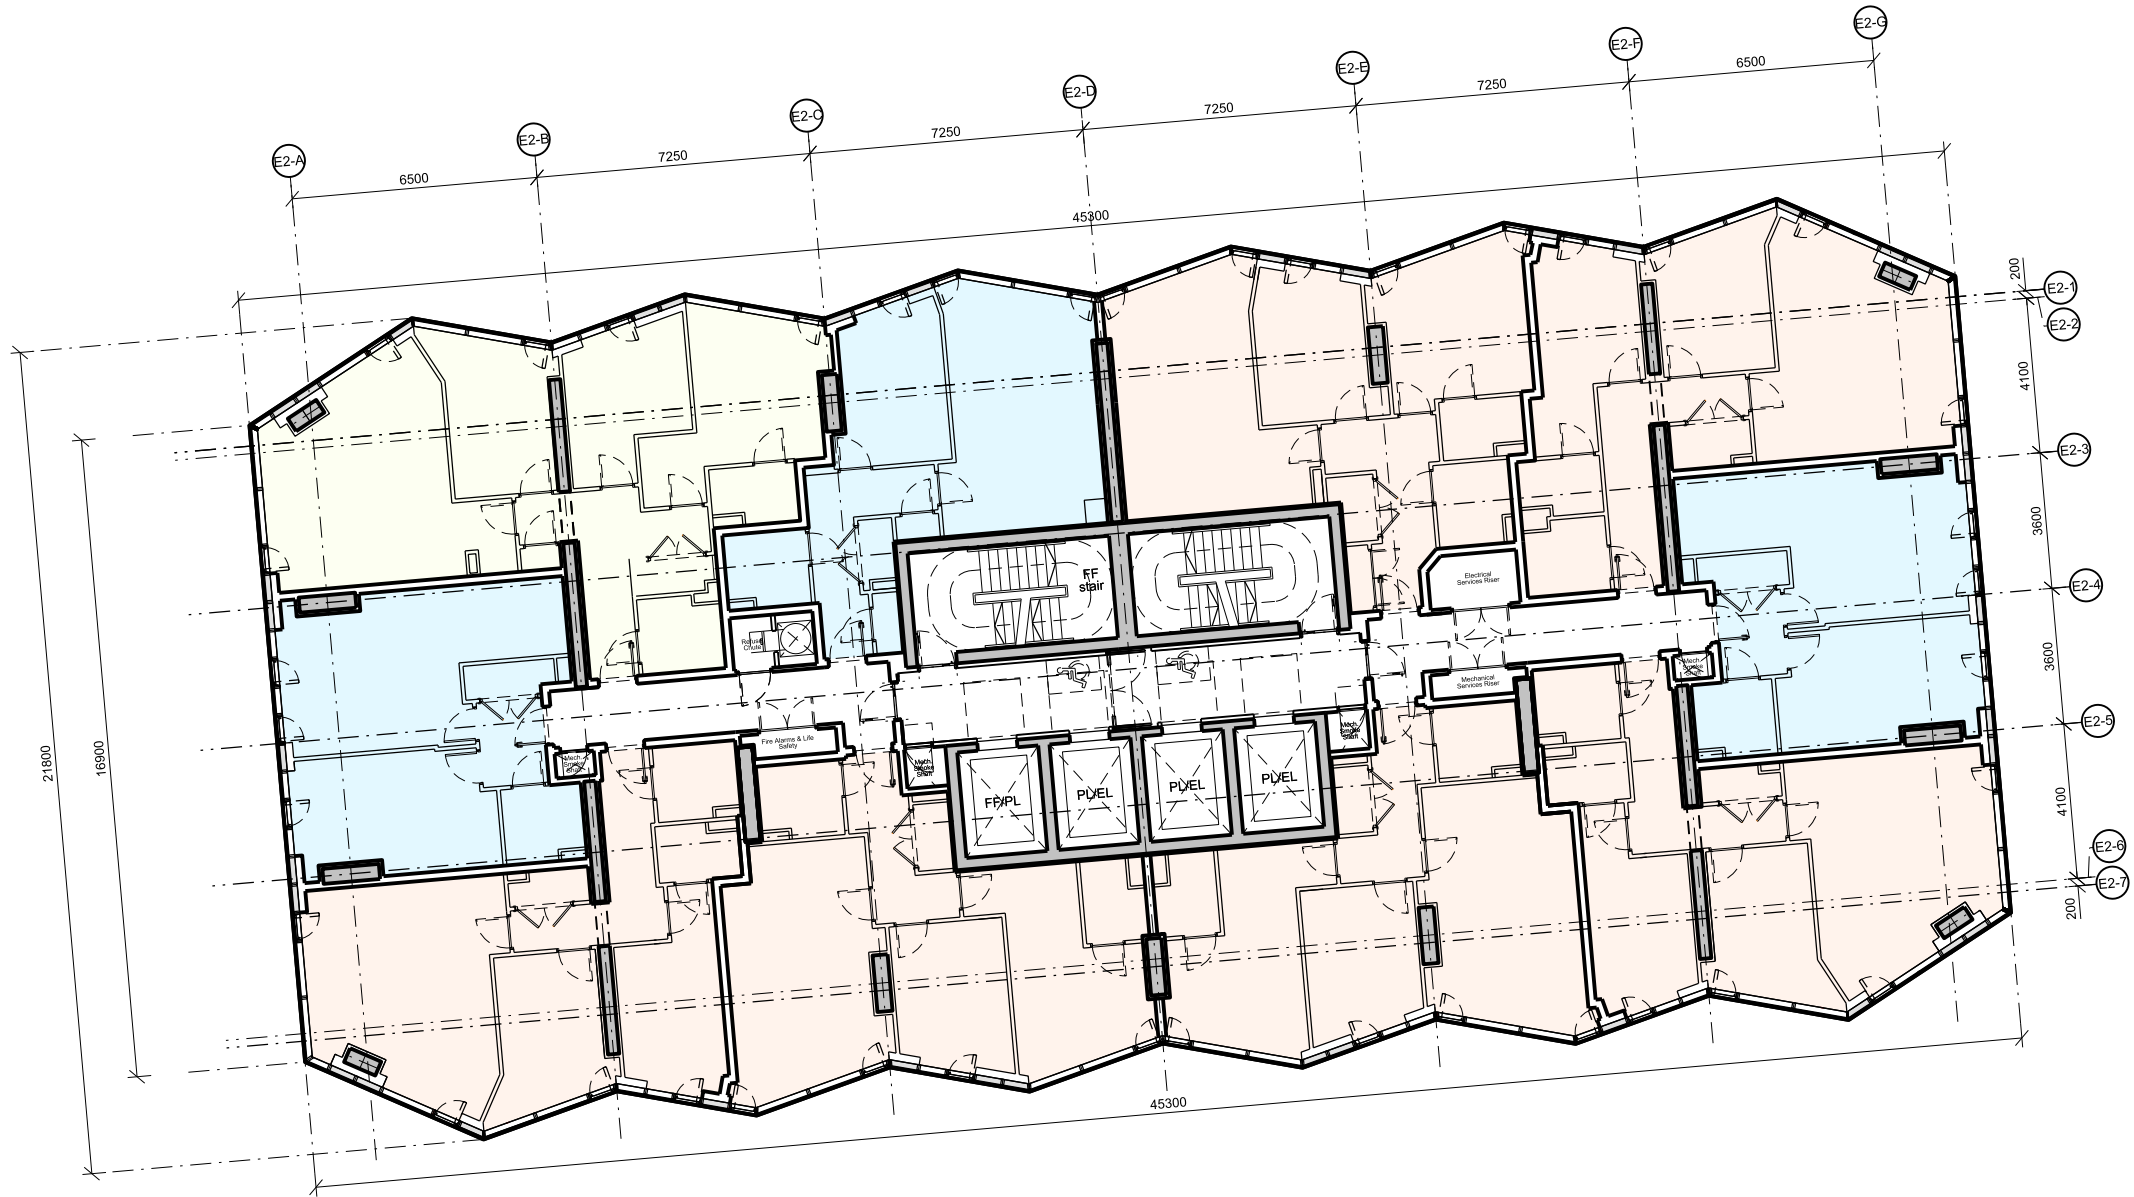


This drawing is copyright
Do not scale off dimensions.
All dimensions to be checked on site by contractor.
Contractor to report any dimensional discrepancies,
errors or omissions prior to commencing on site.


Scale Bar

0 2.5 7.5m

- NOTE:
- Studio apartment
 - 1 bed apartment
 - 2 bed apartment
 - 3 bed apartment

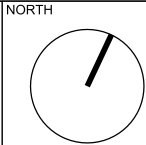

Rev	Date	Description
X01	20.04.2023	Planning Issue

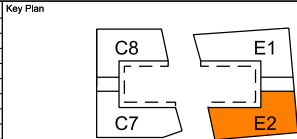

Project Title
Crown Street Phase 3
Manchester

Status
Planning

Drawing Title
Tower E2 - Typical Plan 3A
Level 26, 27, 31, 32, 33,
General Arrangement

Job No 10418	Scale 1:200 @ A3
Drawing No E2-SHP-G200-PL-XX-B5D831	Revision X01

simpsonhaugh

MANCHESTER
Riverside, 4 Commercial St
Manchester M15 4RD
+44 (0)161 835 2345
www.simpsonhaugh.com

LONDON
5-8 Roberts Place
London EC1R 9BB
+44 (0)20 7549 4000
mail@simpsonhaugh.com