


Revisions:
Rev A (MRW) - Full Return Now Finished Black


Rev
A
Date
5.10.22

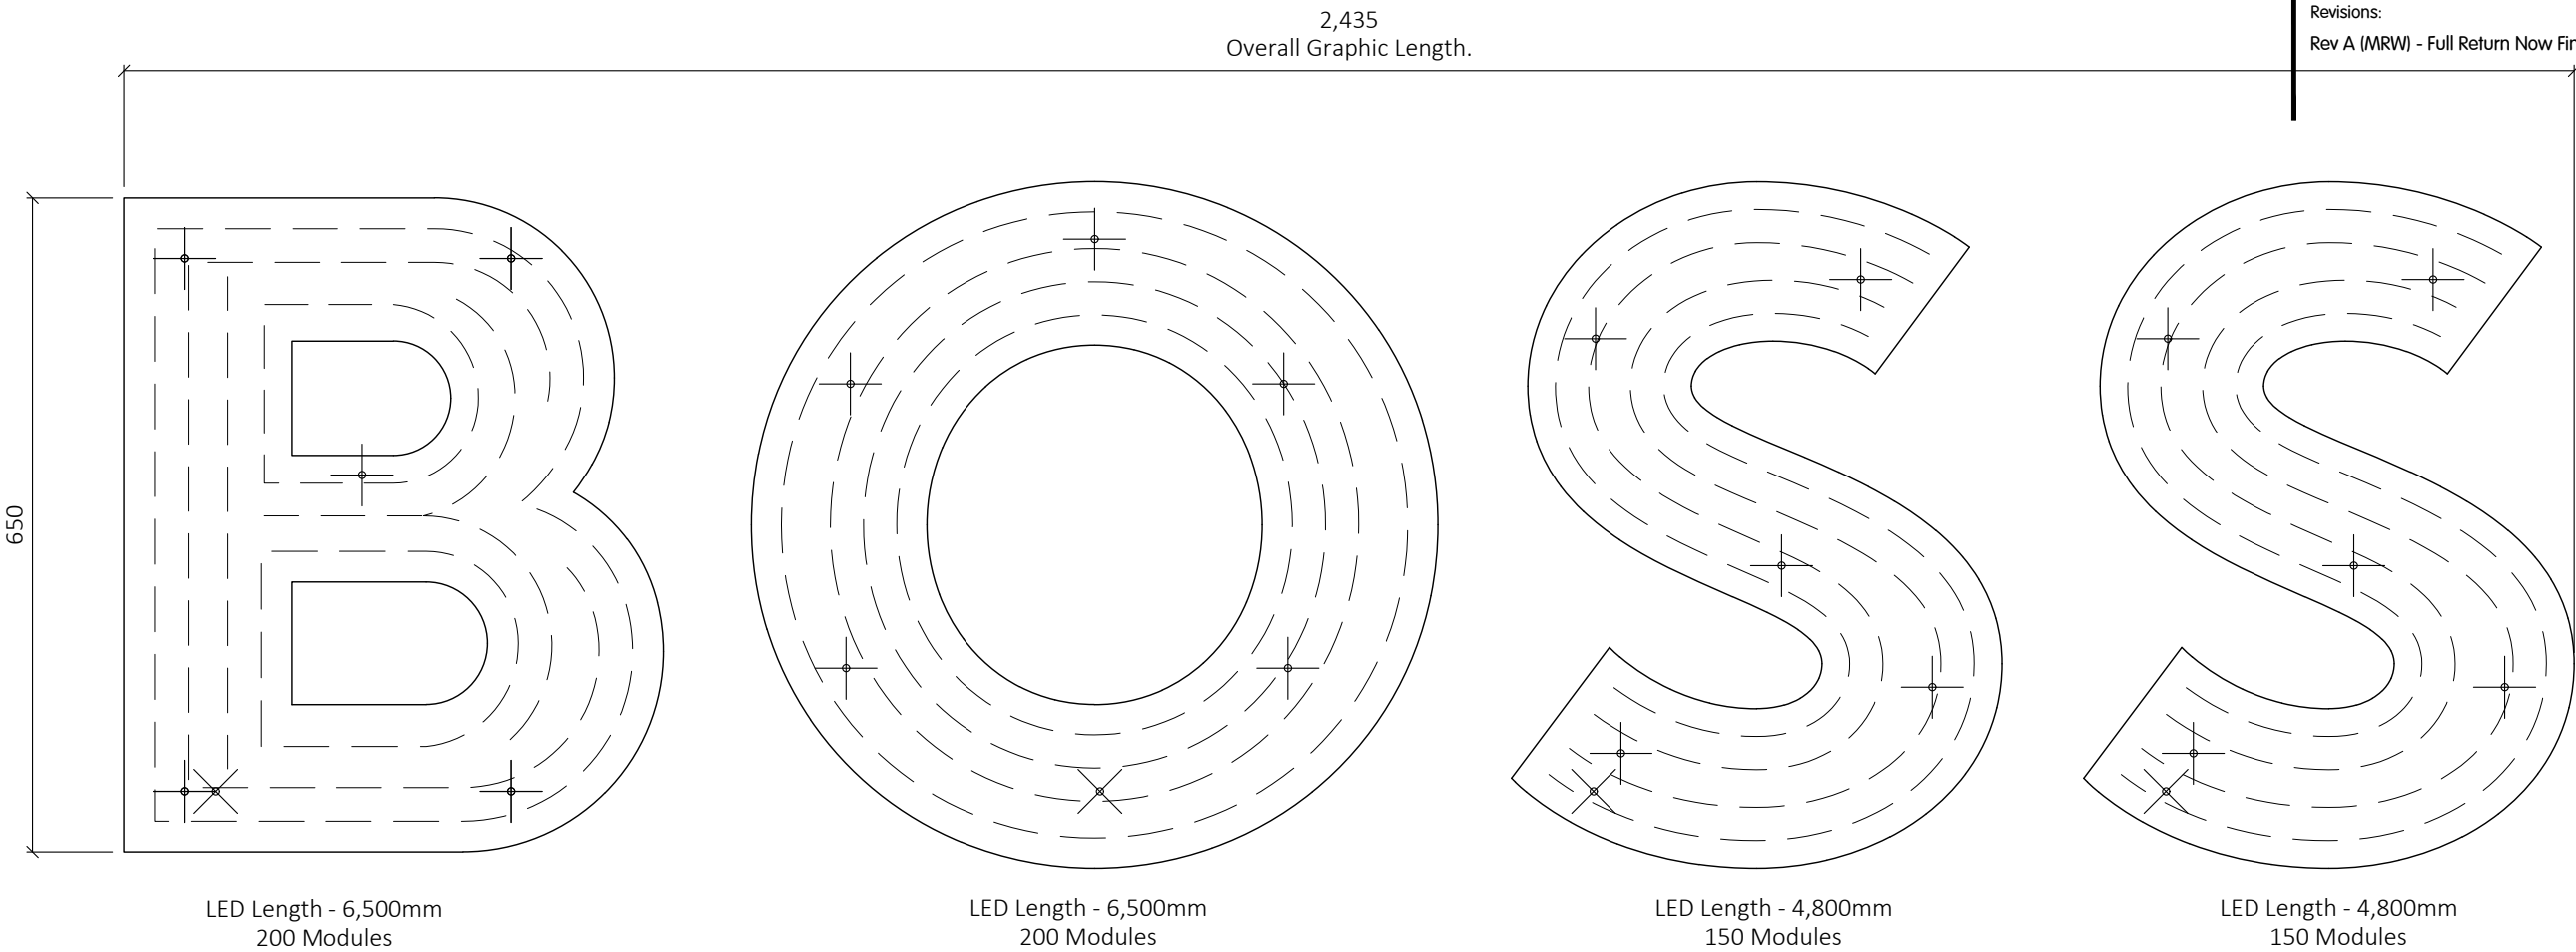

ILLUMINATION DETAILS:

TOTAL 700 LucoLED BL17 modules
running off a single 200W convertor.

Hi-Brite 1
APPROX. SCALE 1:1

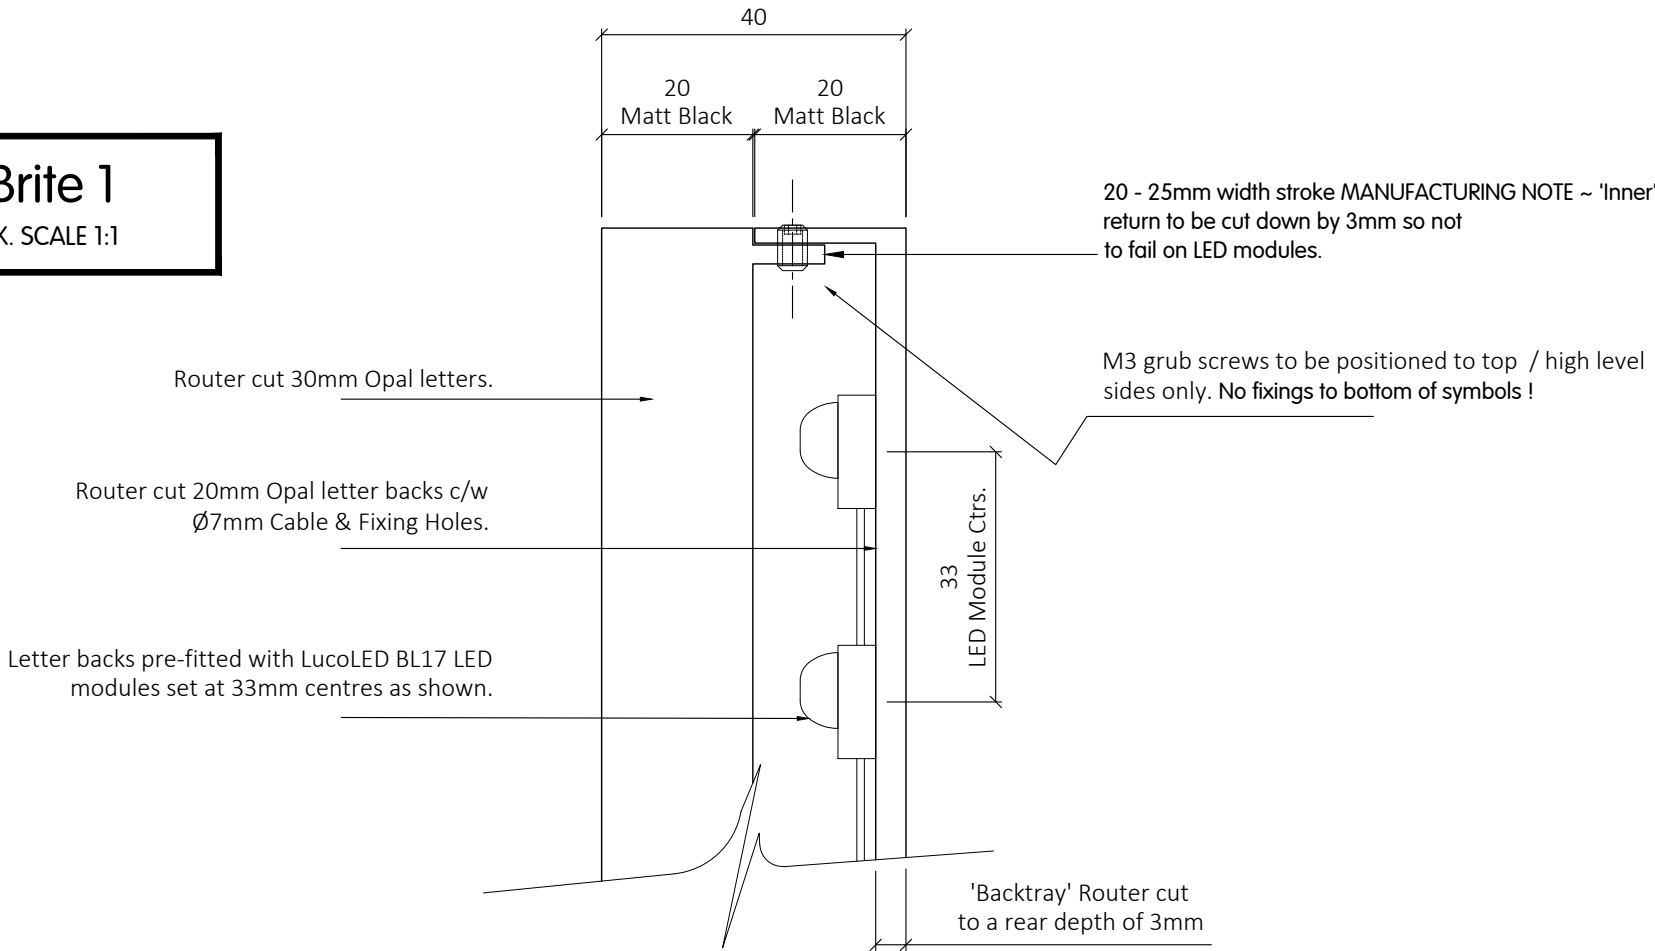

Client: HUGO BOSS				Job No: 61157
Address: CATHEDRAL MANCHESTER				Scale @ A3: 1:7.5 / 1:1.5
Drawn by: M.R.W	Issued by:	Project Manager K.L	Checked by:	Date: 27.9.22
Drawing No: JOBS\CLIENTS\G-M\Hugo Boss\T1 Manchester Cathedral\61157-A1				
Description: HI-BRITE "BOSS" LETTER DETAILS				