

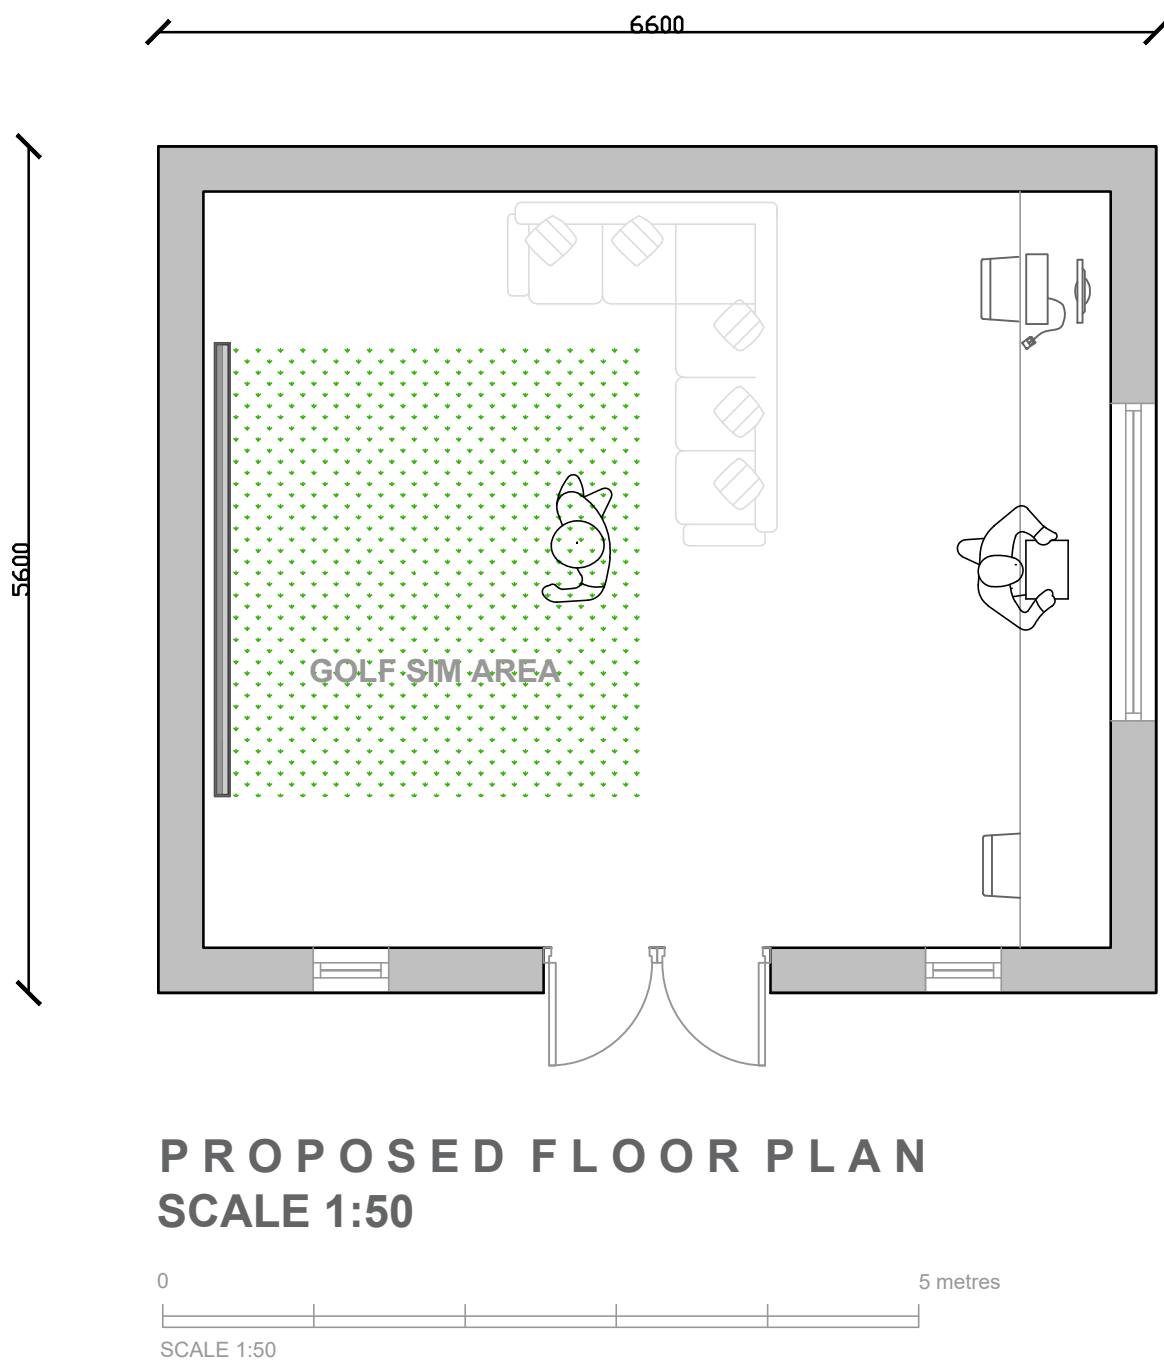
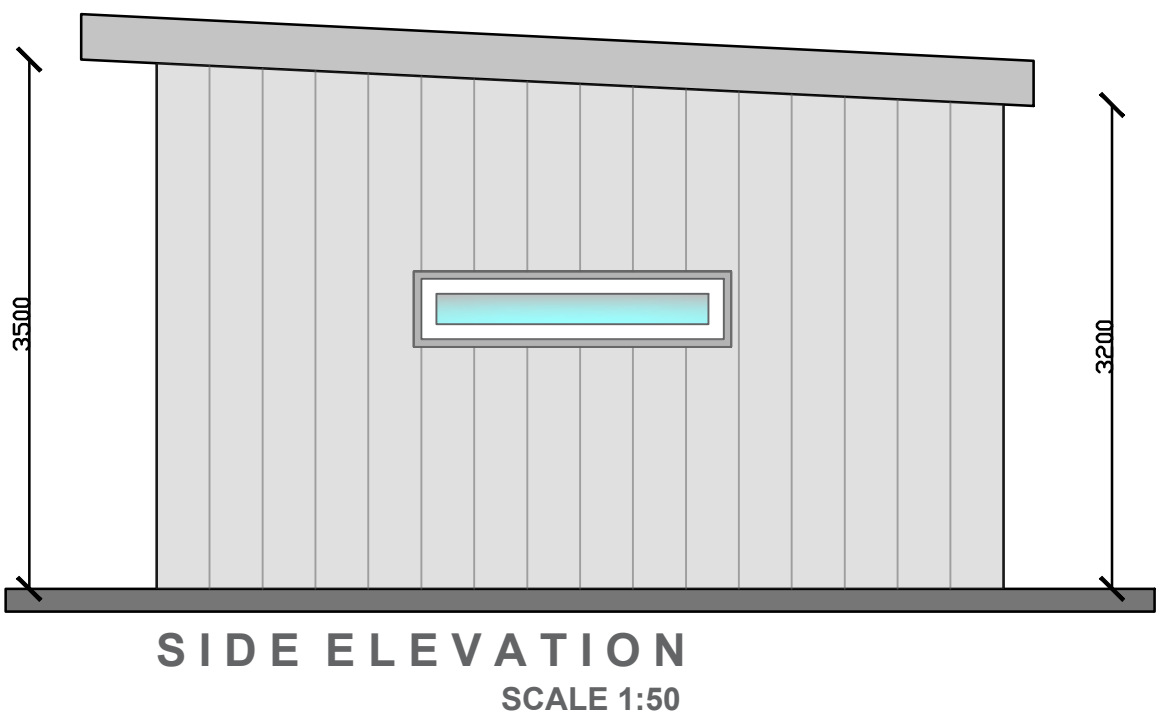


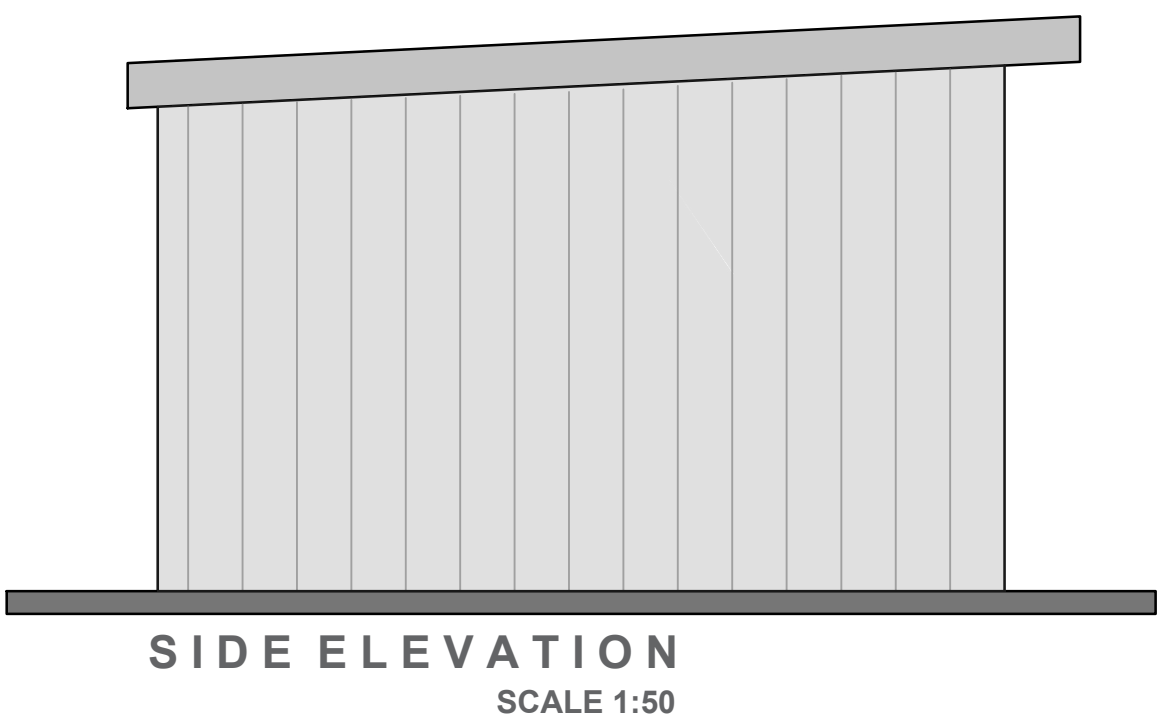

client	Jade Mccreavey
project	50 Kingslea Road Manchester M20 4UA
title	PROPOSED PLANS & ELEVATIONS
drawing number	01
scale	1:50 @ A1
date	FEB 23
drawn by	SB
status	PLANNING

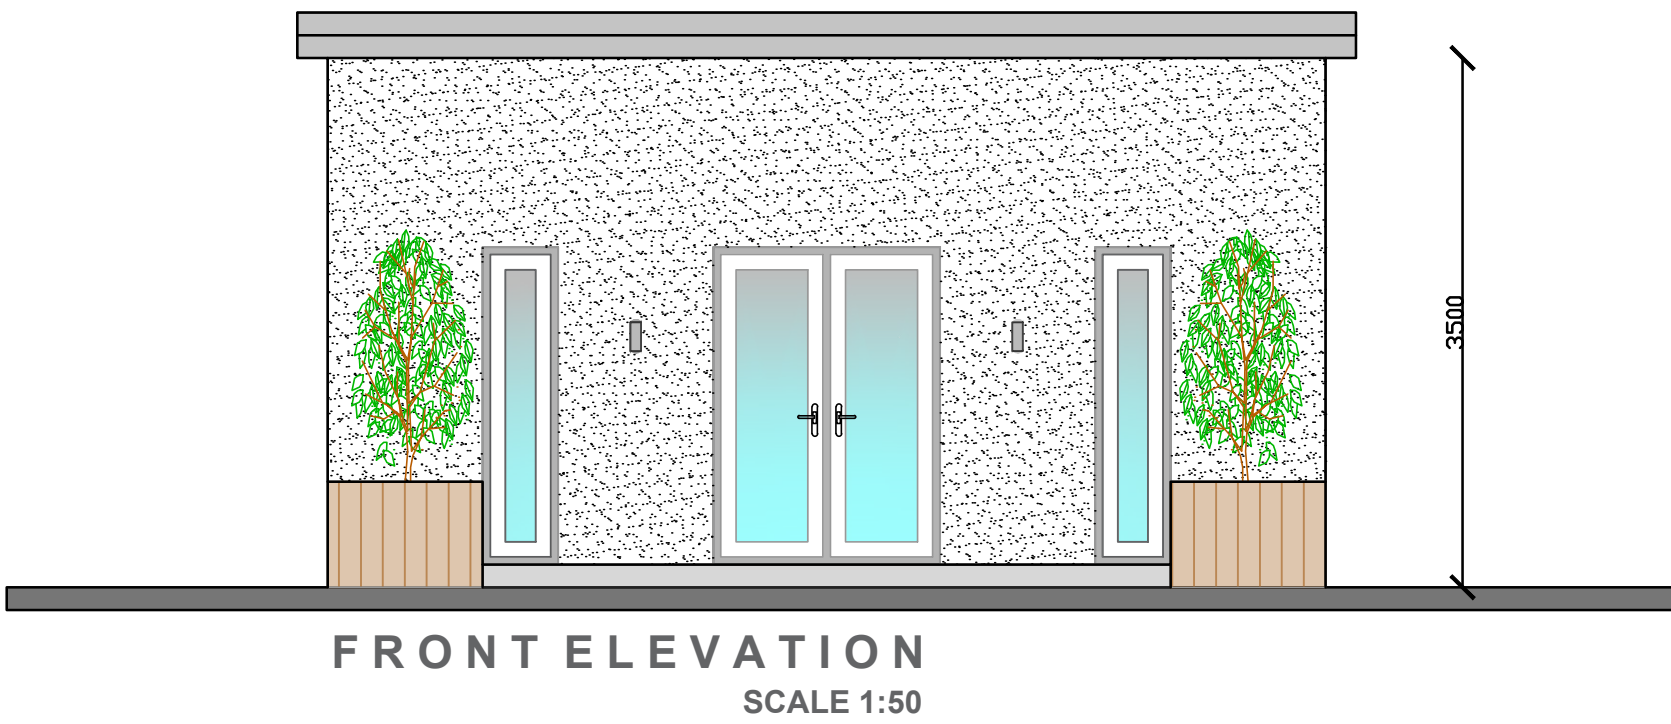