



ITEMS 01 & 02 (Qty 2) PI-E-05
Internally illuminated letters
Individual built up and rimless white aluminium letters with 60mm returns.
Faces in white acrylic with internal white illumination.
GE LEDs 5000k

Internally illuminated roundel
An internally illuminated flex face sign 135mm deep.
Aluminium sign case to be powder coated Premier Inn purple satin 70% gloss.
Complete with digitally printed face on tensioned fabric with 5yr warranty (minimum)
Internal white LED illumination to stars and moon only.
GE LEDs 5000k
Scale 1:20

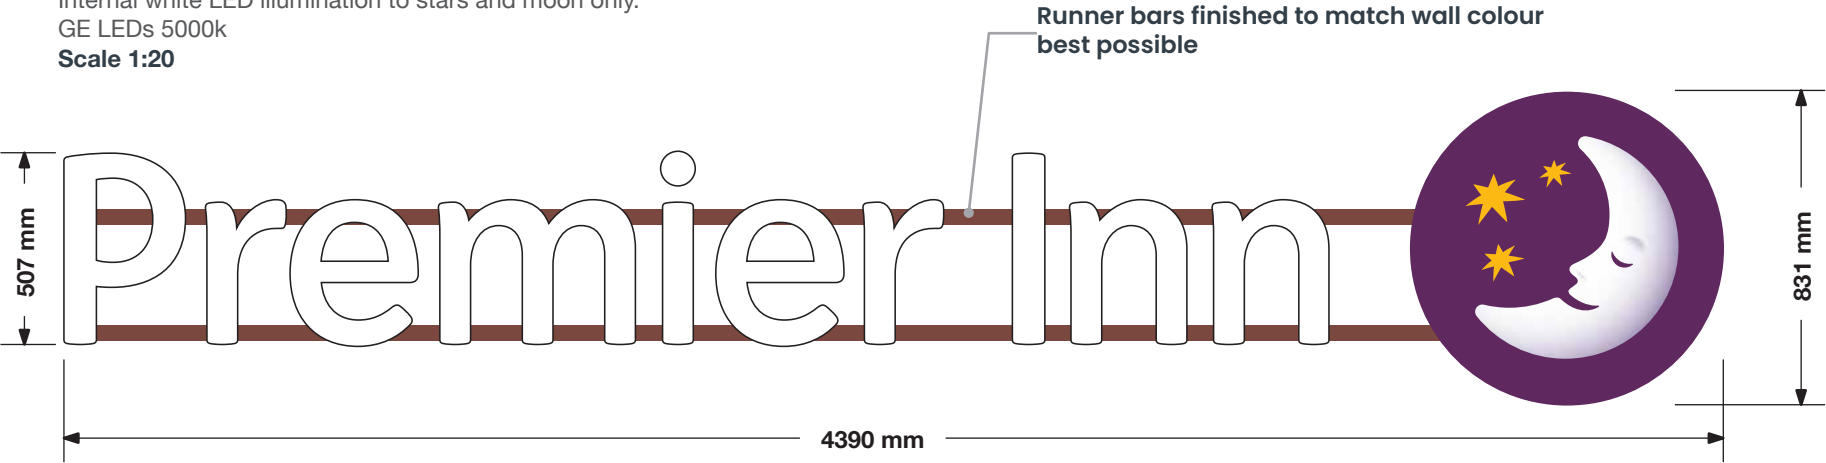

10,650 mm Ground Clearance
Max 250 Candelas per square meter (cd/m2)

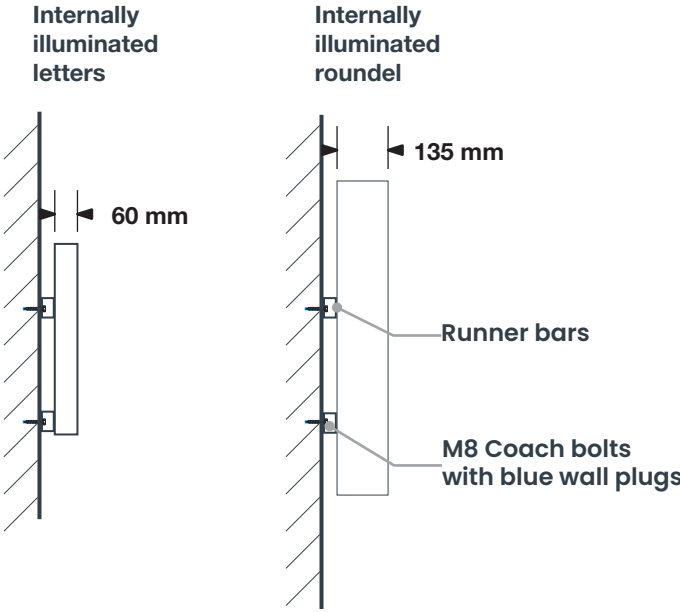


ITEM 03 (Qty 1) PI-E-13

Projecting aluminium sign

A full internal structural steel frame with suitable number of base plates to suit sign size.
An aluminium frame with intergral infill panel finished Gloss Silver.
Fret cut aluminium cladding panels with rolled side edges powder coated Premier Inn Purple special powder mix Cromadex 261c 70% gloss.
Backed up with 5 mm Opal 050 acrylic.
Moon to have digitally printed vinyl applied to face with UV laminate.
Stars to have Golden Yellow vinyl applied to face.
White LED internal illumination.
GE LEDs 5000k
Scale 1:20

5910 mm Ground Clearance

Max 250 Candelas per square meter (cd/m2)

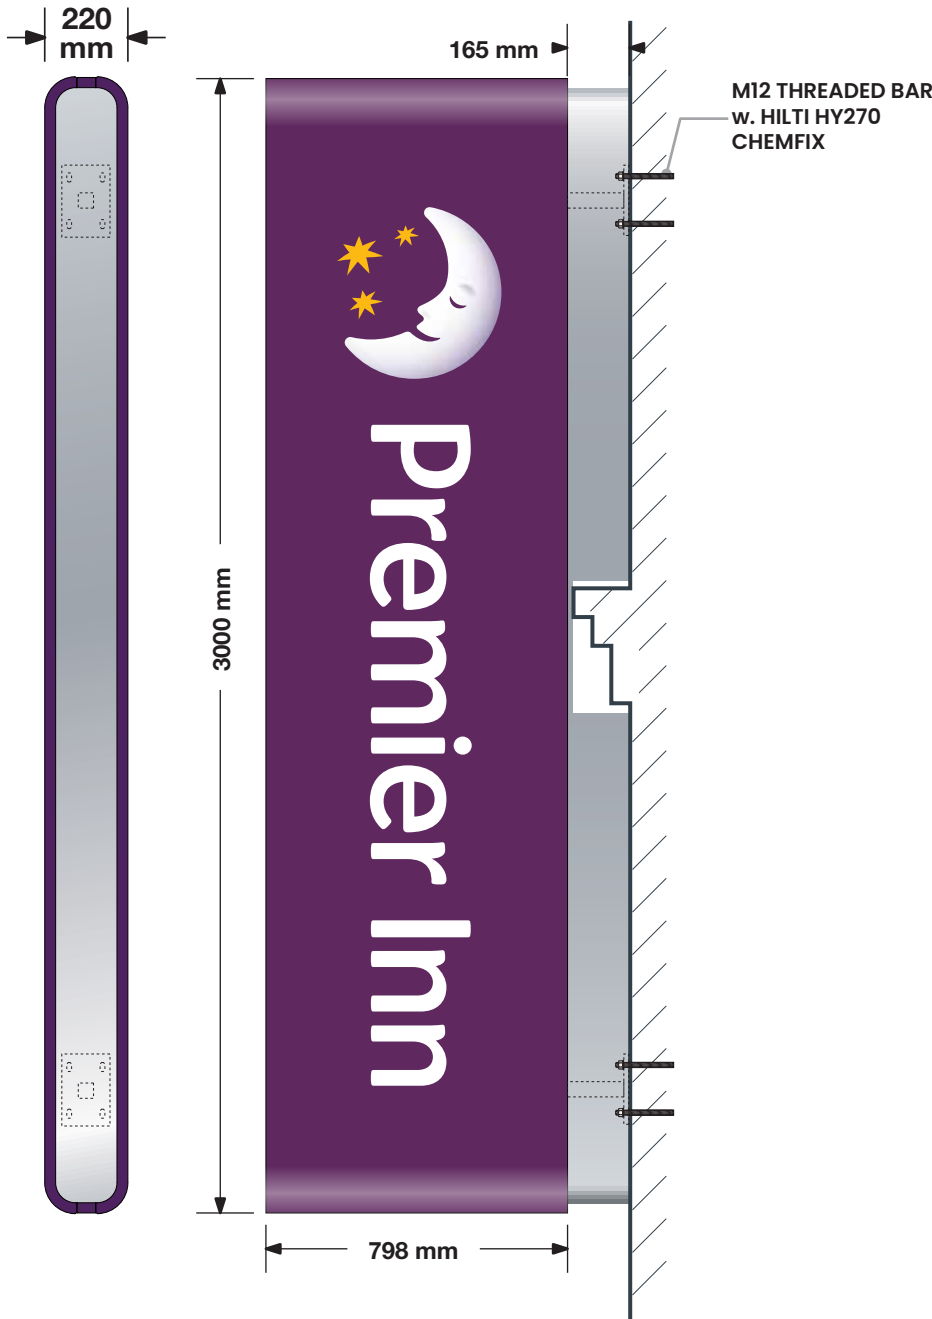


ITEM 04 (Qty 1) PI-E-11

Stacked logo aluminium fascia sign

An aluminium frame back box with intergral infill panel finished Gloss Silver.
Fret cut aluminium cladding panels with rolled top & bottom edges 85mm radius with stepped side returns powder coated Premier Inn Purple.
Backed up with 5 mm Opal 050 acrylic.
Moon to have digitally printed vinyl applied to face with UV laminate.
Stars to have Golden Yellow vinyl applied to face.
White LED internal illumination.
GE LEDs 5000k
Scale 1:20


2300 mm Ground Clearance

Max 250 Candelas per square meter (cd/m2)

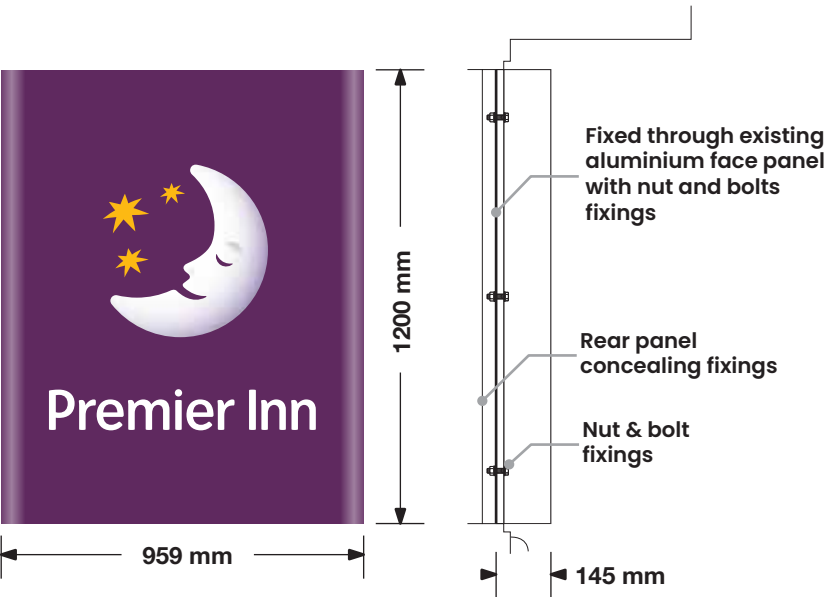

Fixed through the back in to aluminium panel already in place




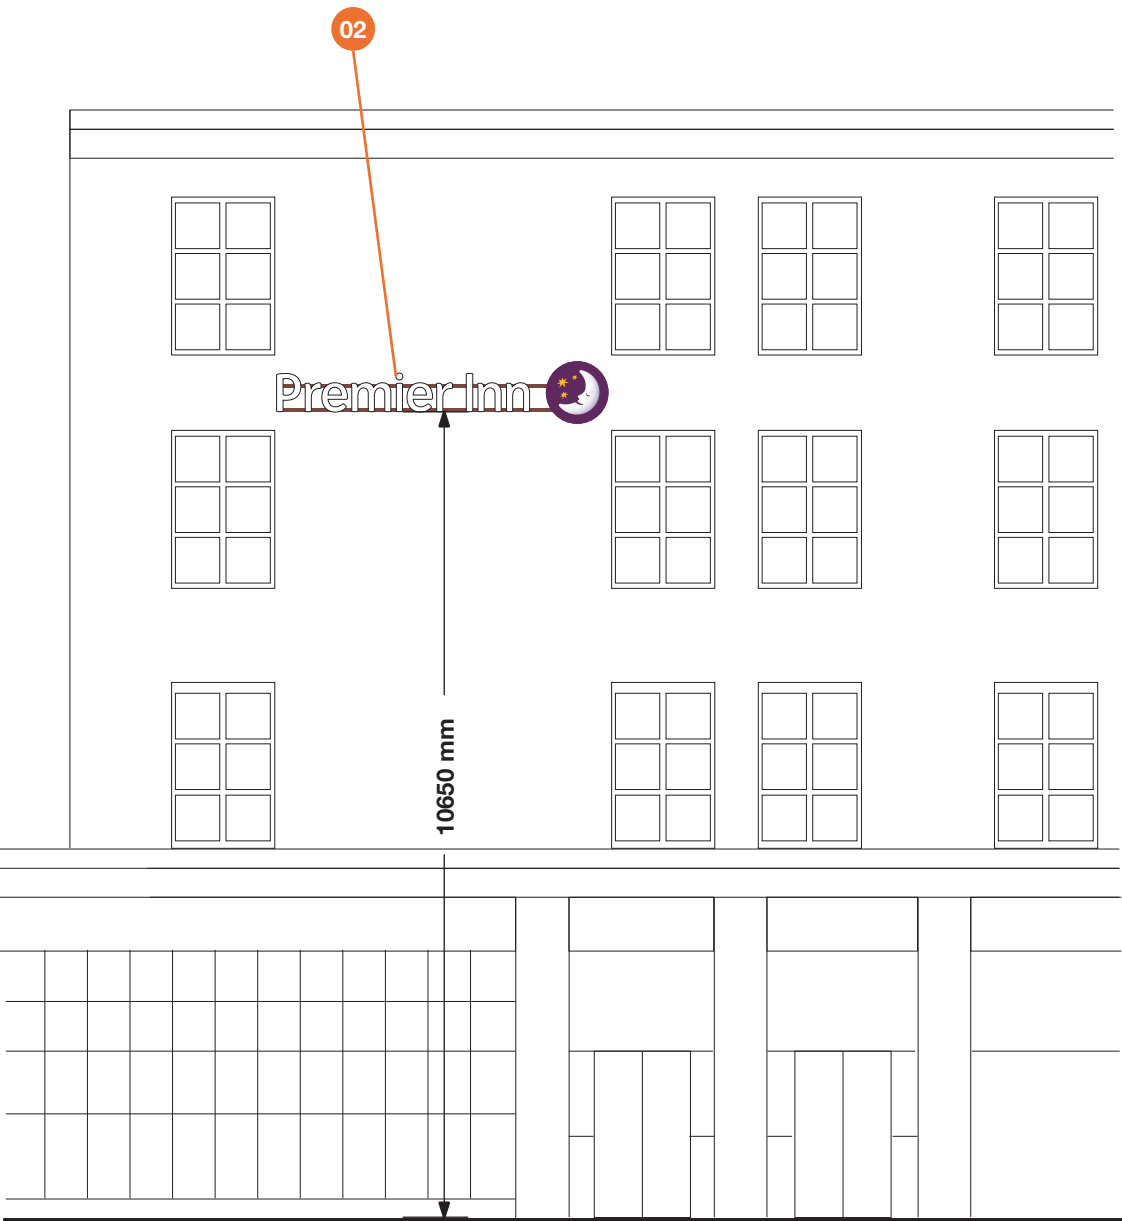

OXFORD STREET FACING HOTEL
CORNER ELEVATION




PORTLAND STREET FACING HOTEL
CORNER ELEVATION

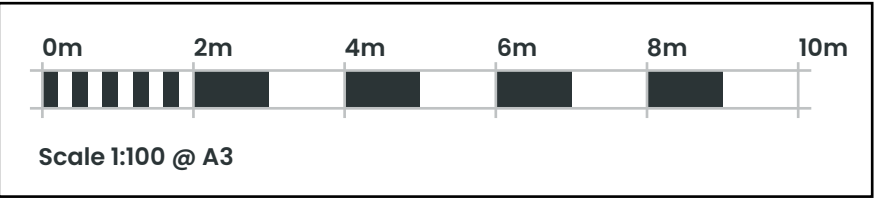




PORTLAND STREET FACING HOTEL

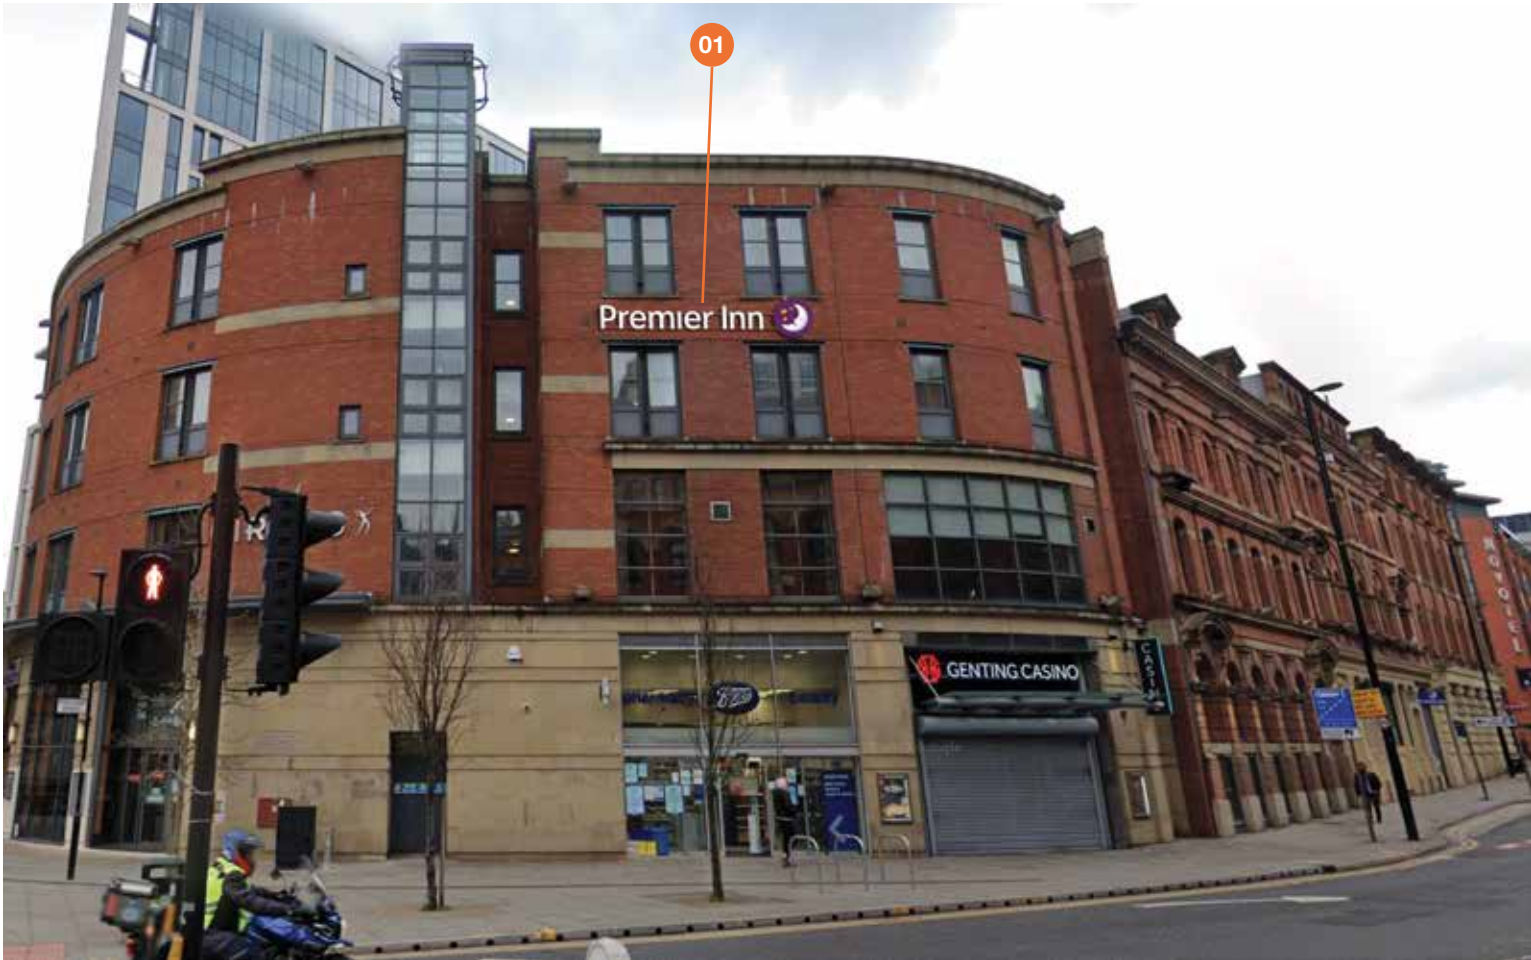

OXFORD STREET FACING HOTEL

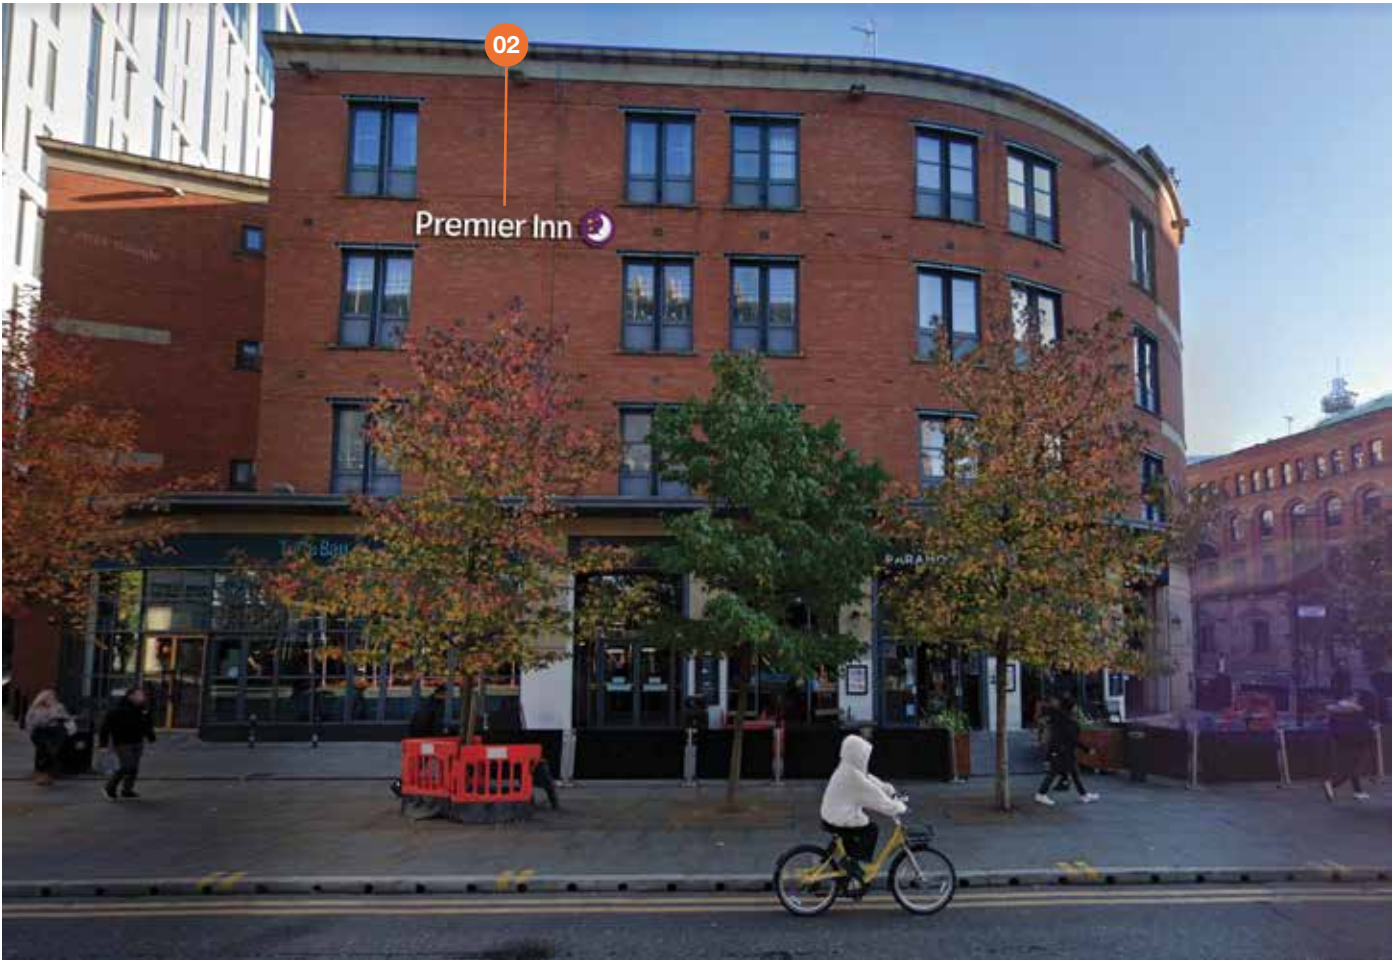

PORTLAND STREET




PORTLAND STREET FACING HOTEL ENTRANCE







OXFORD STREET FACING HOTEL
CORNER ELEVATION

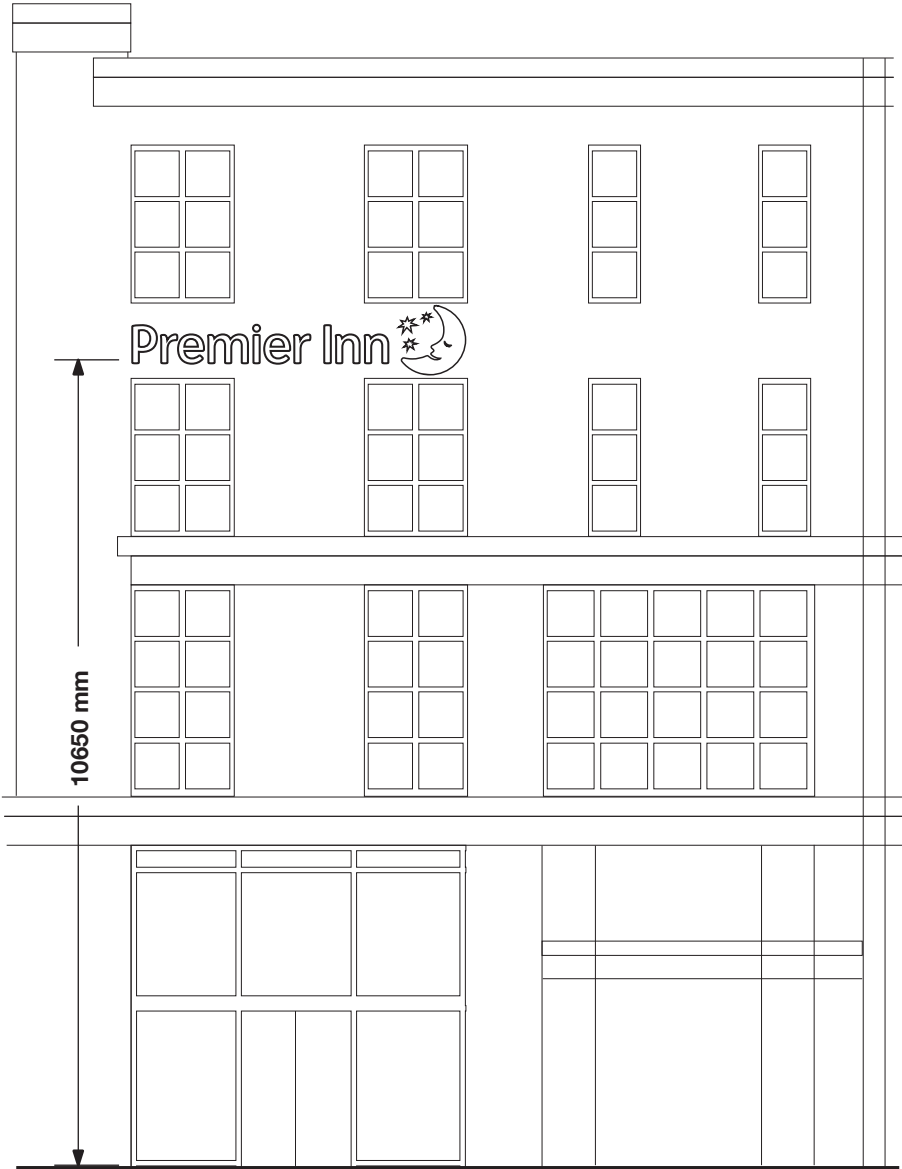

PORTLAND STREET FACING HOTEL
CORNER ELEVATION

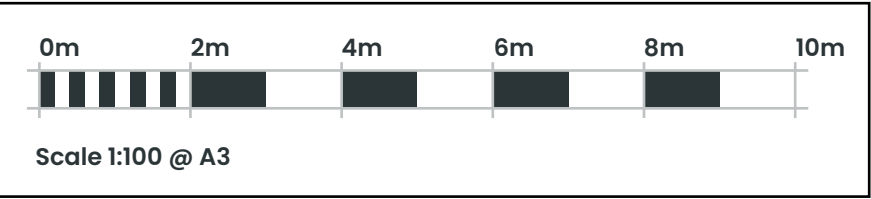

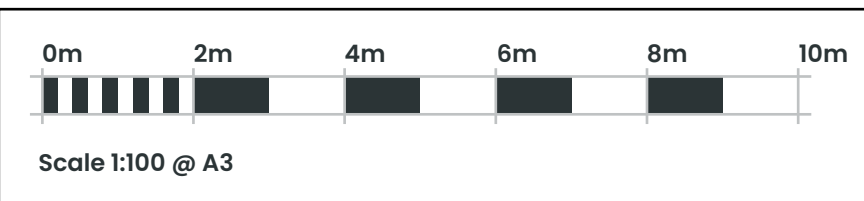

PORTLAND STREET FACING HOTEL



OXFORD STREET FACING HOTEL



PLANNING DRAWING

PORTLAND STREET



PORTLAND STREET FACING HOTEL ENTRANCE



