



Key Plan



Scale 1:10 000

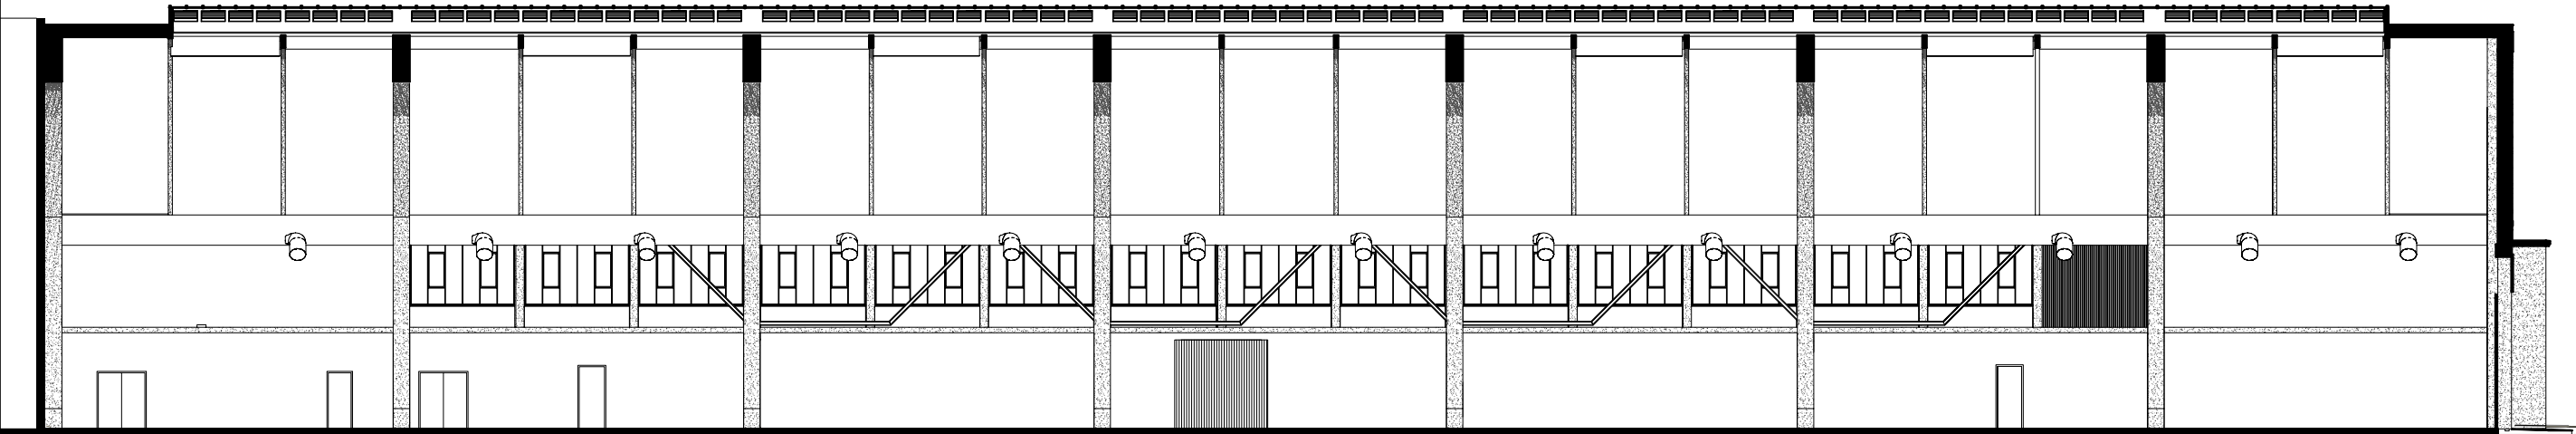

1 Section CC
Scale: 1:250

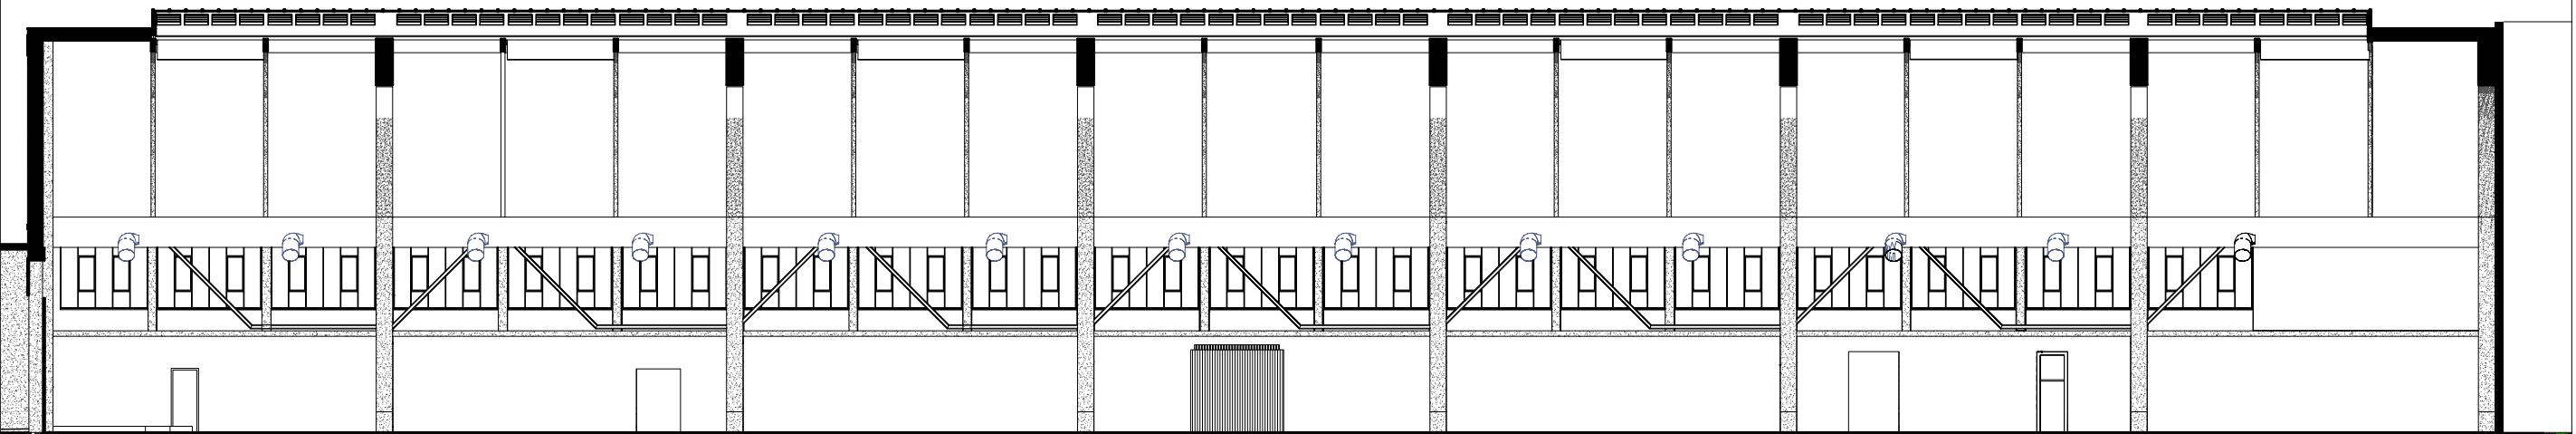

2 Section DD
Scale: 1:250



Rev Note DRN CHK

Wythenshawe Bus Garage and Car Park

Existing Bus Garage Section 2

scheme	1950
dwg no.	E(310)
revision	

scale	1:250 @ A3
date first drawn	Aug 22
drawn	PL

SK sketch E existing P proposed T tender C construction FI final issue

www.ateliermb.co.uk
t 0161 236 0051
e architect@ateliermb.co.uk