

KEY

REFUSE STORE & COLLECTION POINT

NOTES

1. BIN CAGE TO BE SUPPLIED & INSTALLED BY METALWORK CONTRACTOR
2. BIN CAGE CONSTRUCTION TO BE HEAVY DUTY ANGLE SECTION
3. INFILL TO BE HEAVY DUTY EXPANDED MESH
4. DOORS TO HAVE BOLT ON 180 DEGREE HINGE AND PROVISION FOR SUITED PADLOCK WITH SECURITY SHROUDS
5. FIRE PROOF GALVANISED STEEL PLATE FIXED TO TOP OF CAGE
6. ADJUSTABLE BASE FIXINGS TO BE SUPPLIED TO SUIT RAMP SLOPE
7. MEASURE ON SITE PRIOR TO FABRICATION


0 200 400 600 800 1000mm
SCALE 1:20

0 10 20 30 40 50m
SCALE 1:1000

PROPOSED PLAN - 1:20


PROPOSED ELEVATION A - 1:20

ALLOW FOR EXPANDED HEAVY DUTY MESH
INFILL TO REAR FACE OF BIN CAGE

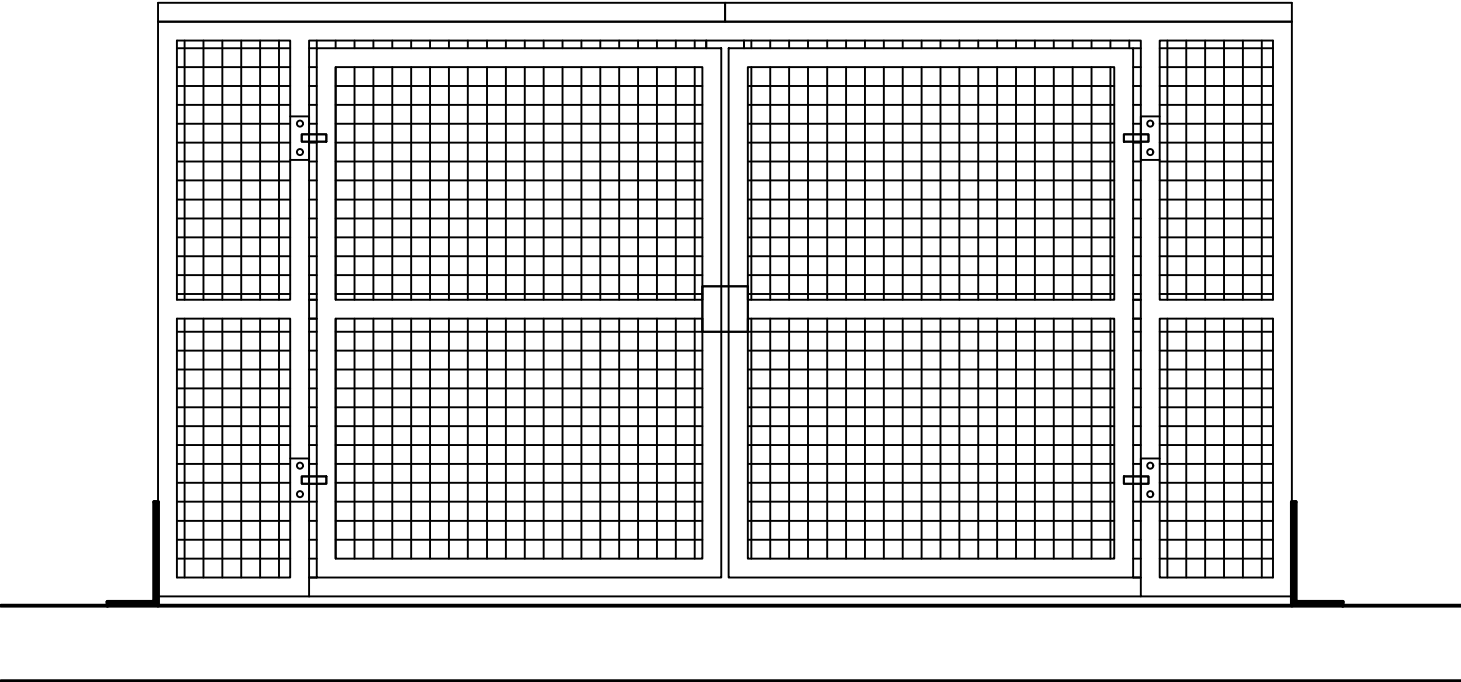

ADJUSTABLE BASE FIXING ANGLES
BOLTED TO CONCRETE RAMP

PROPOSED ELEVATION B - 1:20

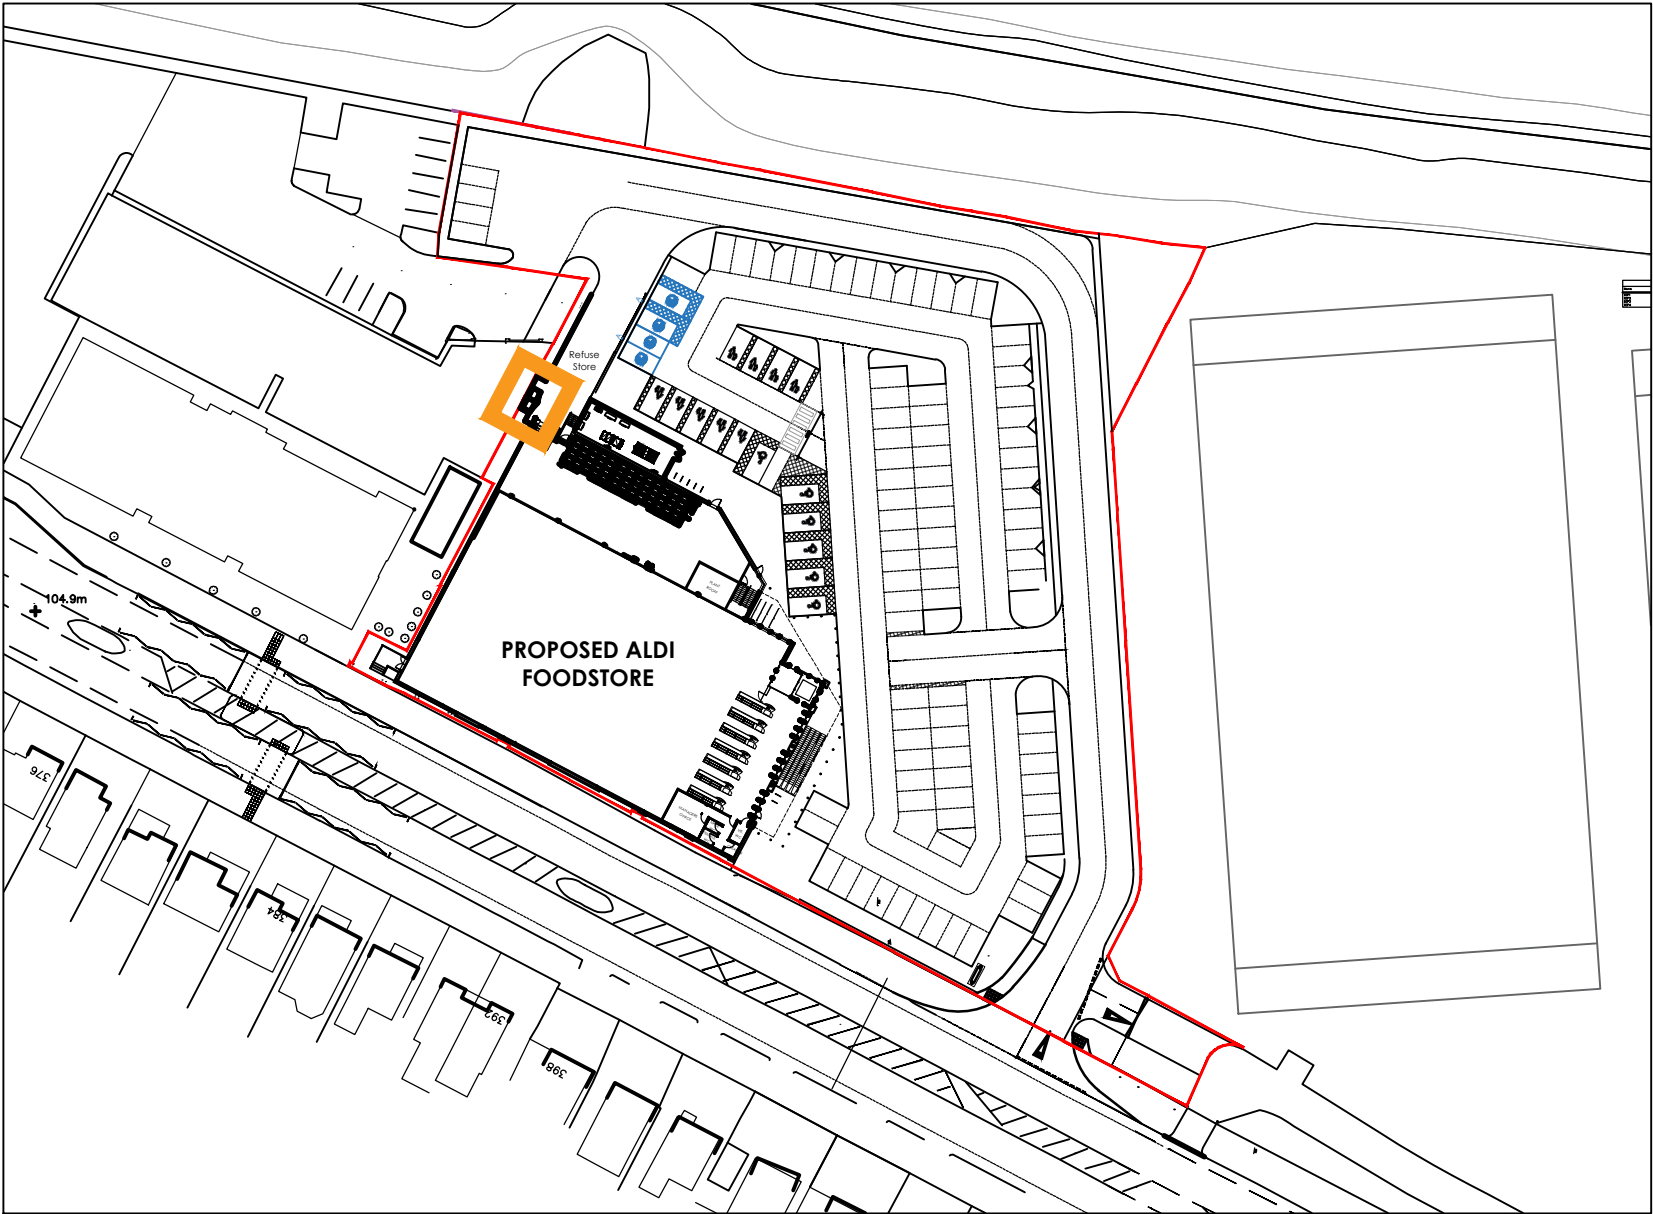

LOCATION PLAN - 1:1000

Rev	Date	Description			Rev By	Chk'd By
Project Title		PROPOSED ALDI FOODSTORE				
		VICTORIA AVENUE EAST MANCHESTER M9 7HW				
Client		ALDI STORES LTD.				
Status		PLANNING				
Scale		1:20 / 1:1000		Drawing Size	A2	
Date	05/2023	Drawn By	CMB	Checked	DJE	
Drawing Title		Proposed Refuse Store				
Job-Dwg No		16223-131			Rev	-
☐ 2 St. Johns North, Wakefield, WF1 3QA t. 01924 291800 ☒ Carvers Warehouse, 77 Dale Street, Manchester, M1 2HG t. 0161 2388555 ☐ The Old Rectory, 79 High Street, Newport Pagnell, MK16 8AB t. 01908 211577 ☐ 101 London Road, Reading, RG1 5BY t. 0118 9507700 ☐ 10 Gees Court, St Christophers Place, London, W1U 1JJ t. 0207 4091215  ARCHITECTS www.harrispartnership.com						

