
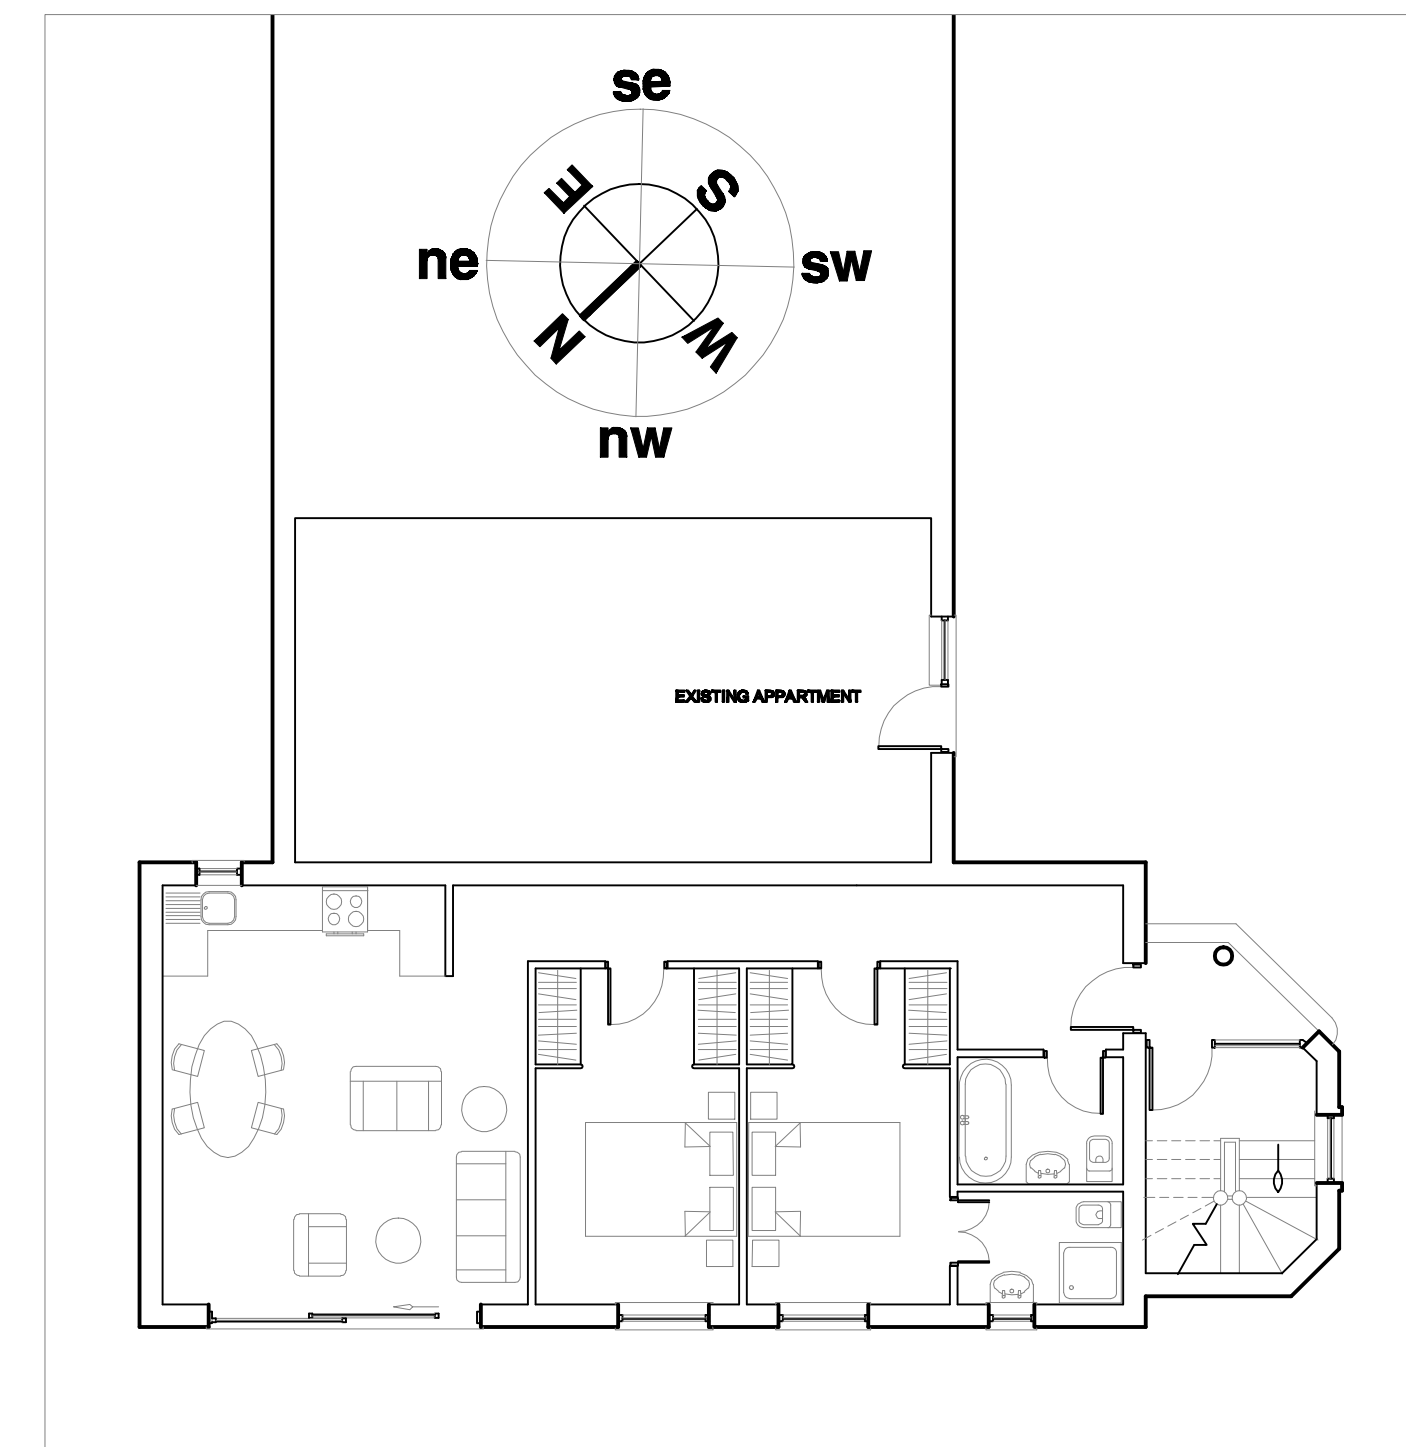
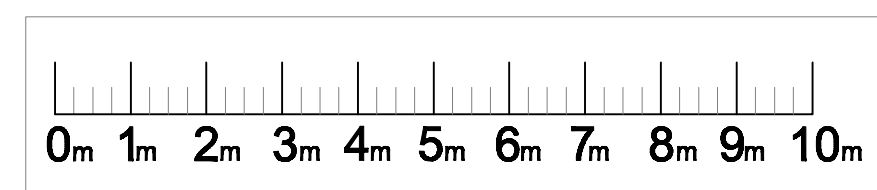
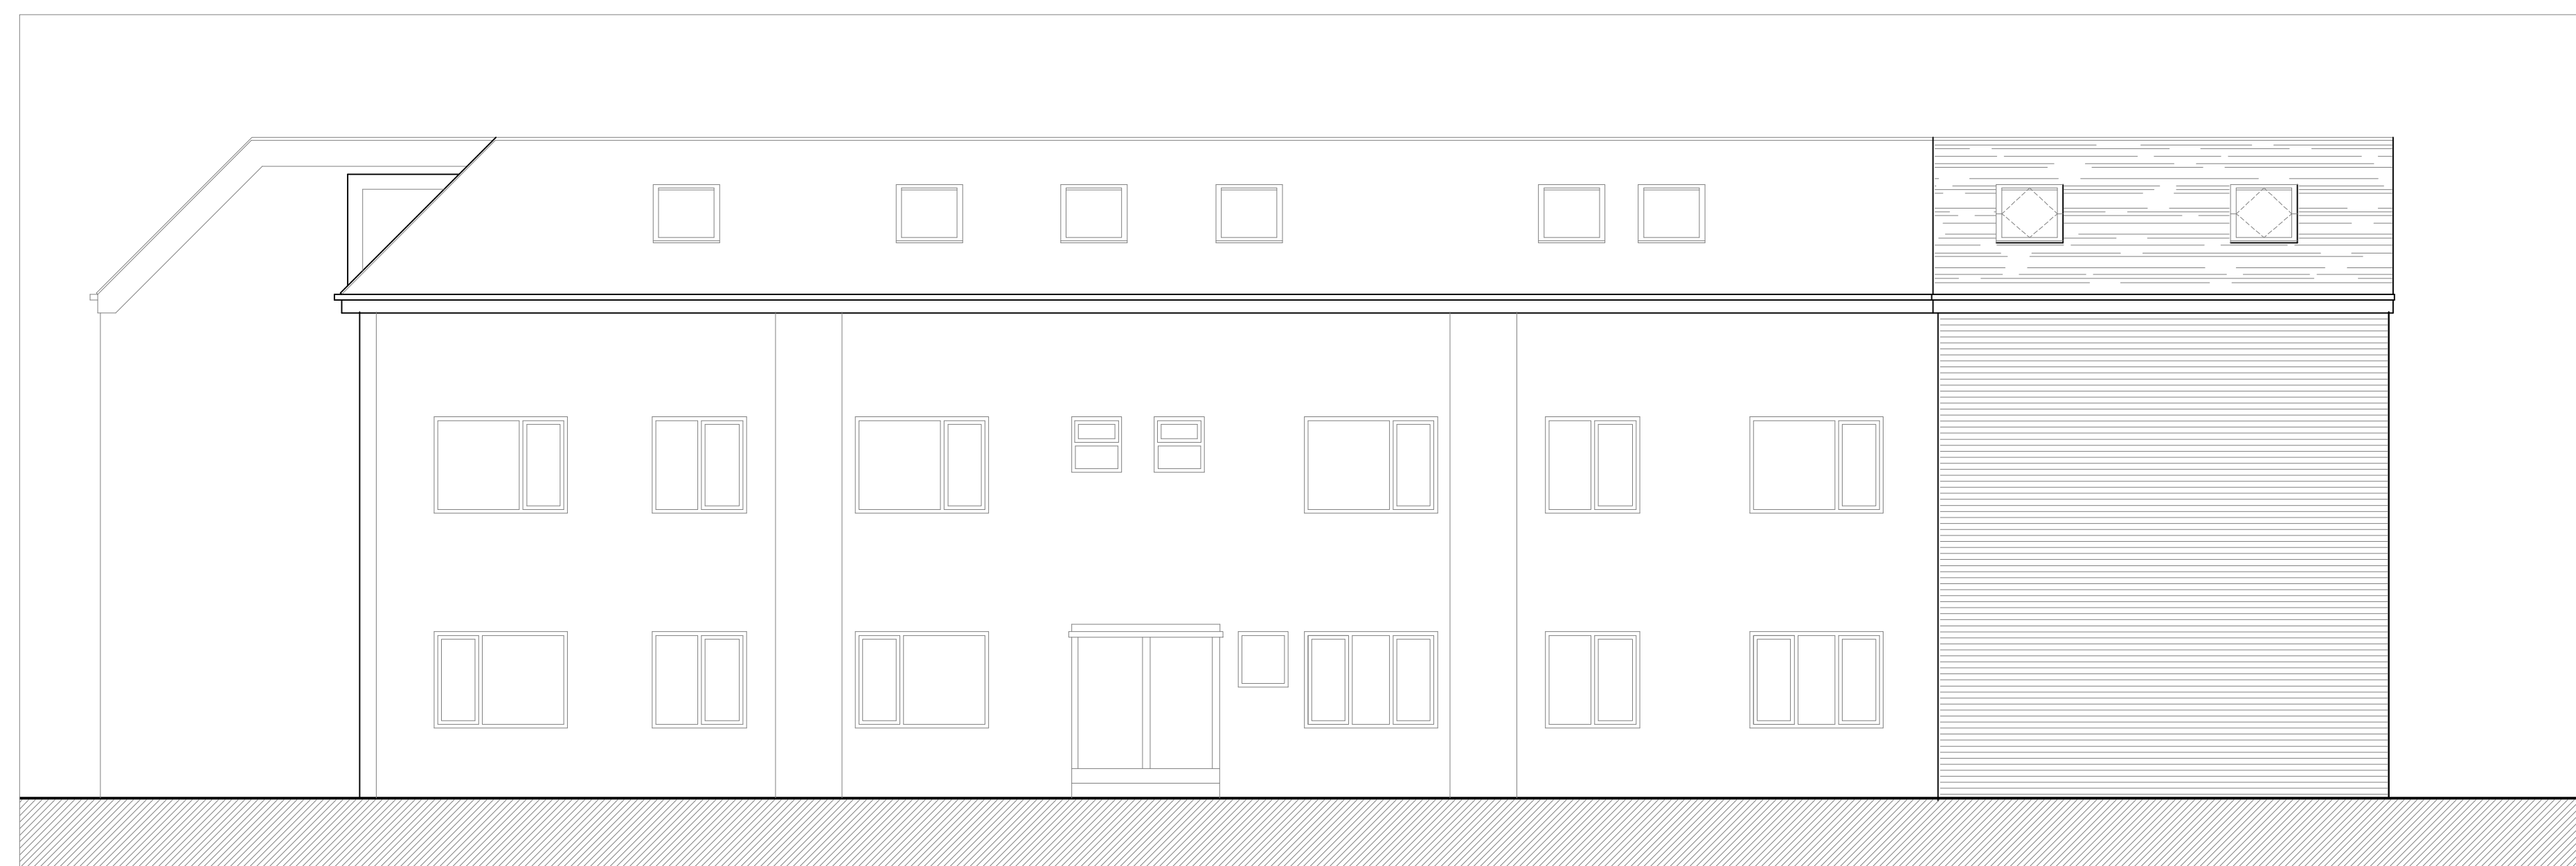


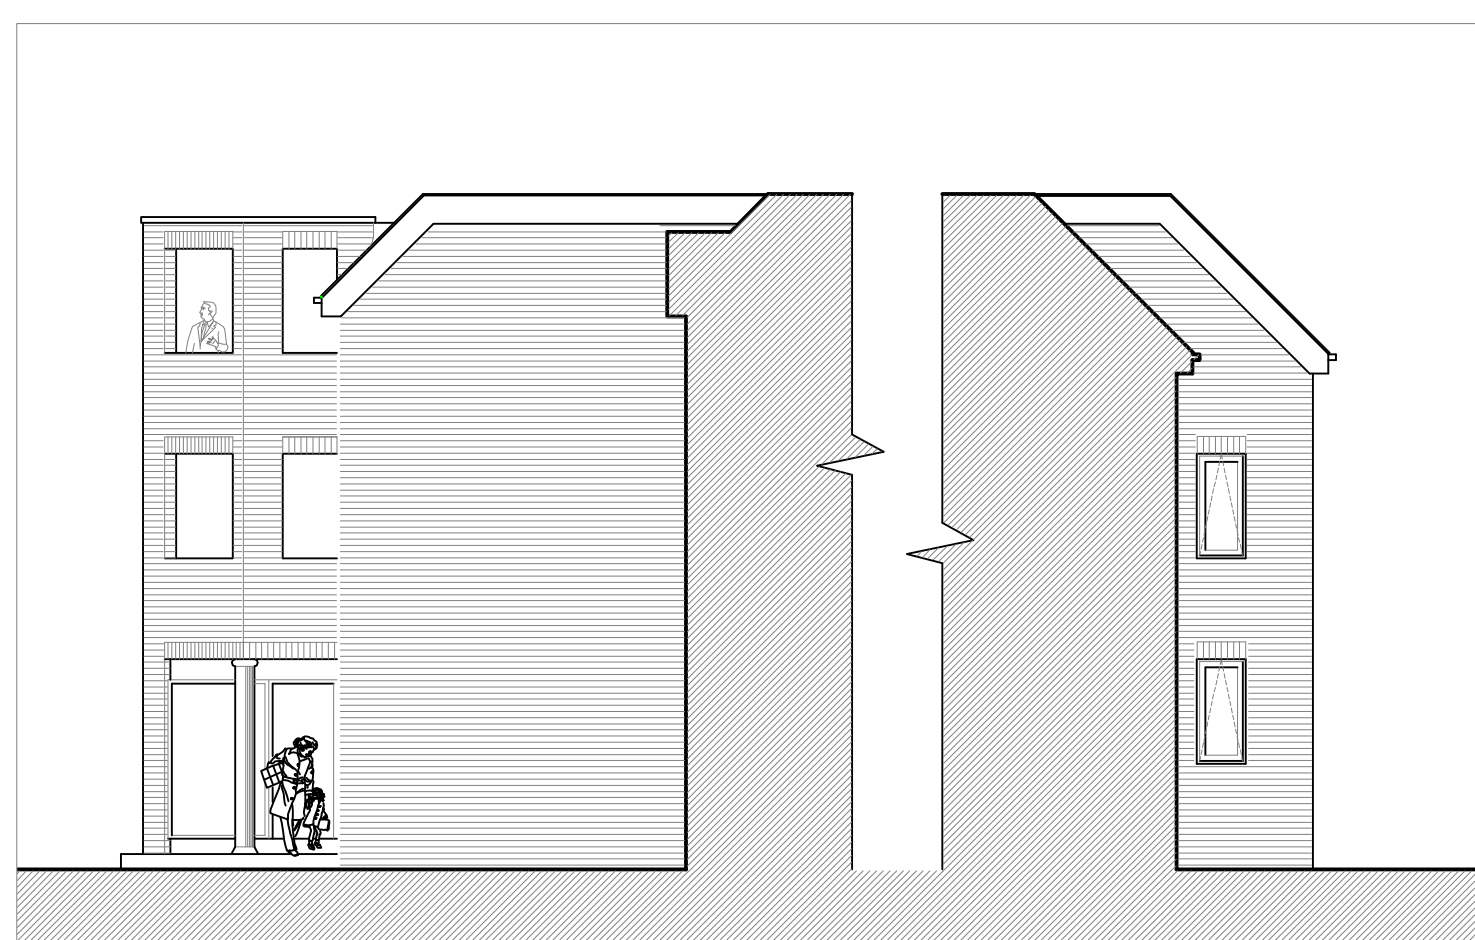

REVISIONS RESPONDING TO PLANNING OFFICERS ADVISE OF 26th MAY 2023						THE CESTRIA PARTNERSHIP, CHARTERED ARCHITECTS,	
COTTON HILL FLATS						5 SPATH LANE, HANDSFORD, WILMSLOW, CHESHIRE, SK9 3QN	
DRAWING TITLE:							
REVISED ELEVATIONS							
DRAWING NUMBER:							
A22	03	P	16	REV			
QUANTITY OF:				CLUSTERS			
DATE:	10 - 06 - 2022	DR. A. ROBERTS		T / F:		012525 525954	
SCALE:	1:10 @ A1	CHECKED BY:		E:		ceastrich@gmail.com	
The copyright of this drawing belongs to The Cestria Partnership, Architects and is incorporated in any way whatsoever without the Architects agreement. PLEASE NOTE: This drawing must verify all dimensions on site before commencing any work or preparing manufacturing drawings, any discrepancies are to be verified with the Architect. This drawing is the Revised Drawing.							