



SHIP CANAL HOUSE, MANCHESTER

LIFT LOBBY - EXISTING SECTIONS


This drawing is the property of **bluesky** Design and must not be copied or otherwise reproduced. All dimensions must be checked on site before commencing work. This drawing was produced using AutoCAD 2019.

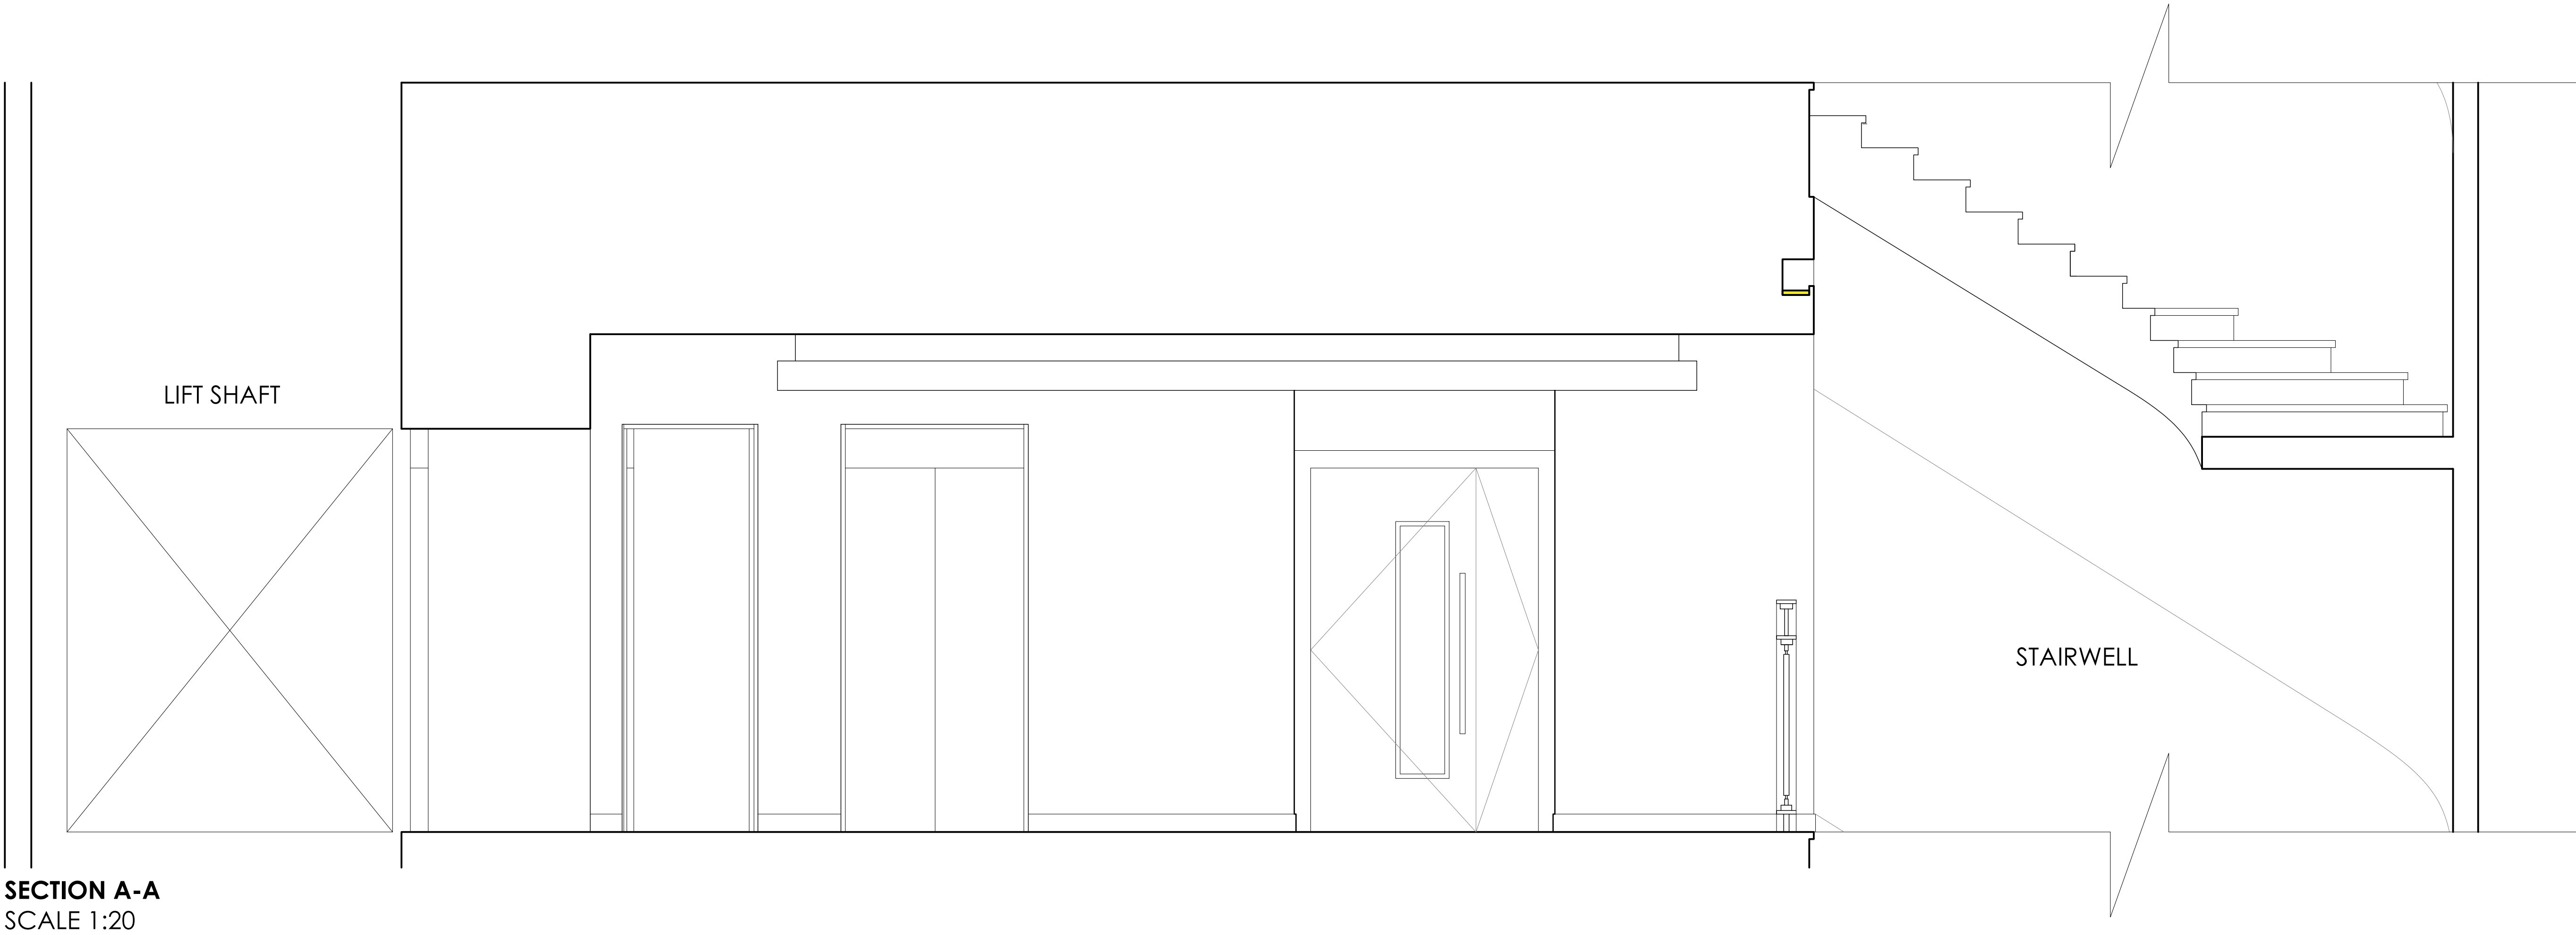

SECTION A-A
SCALE 1:20

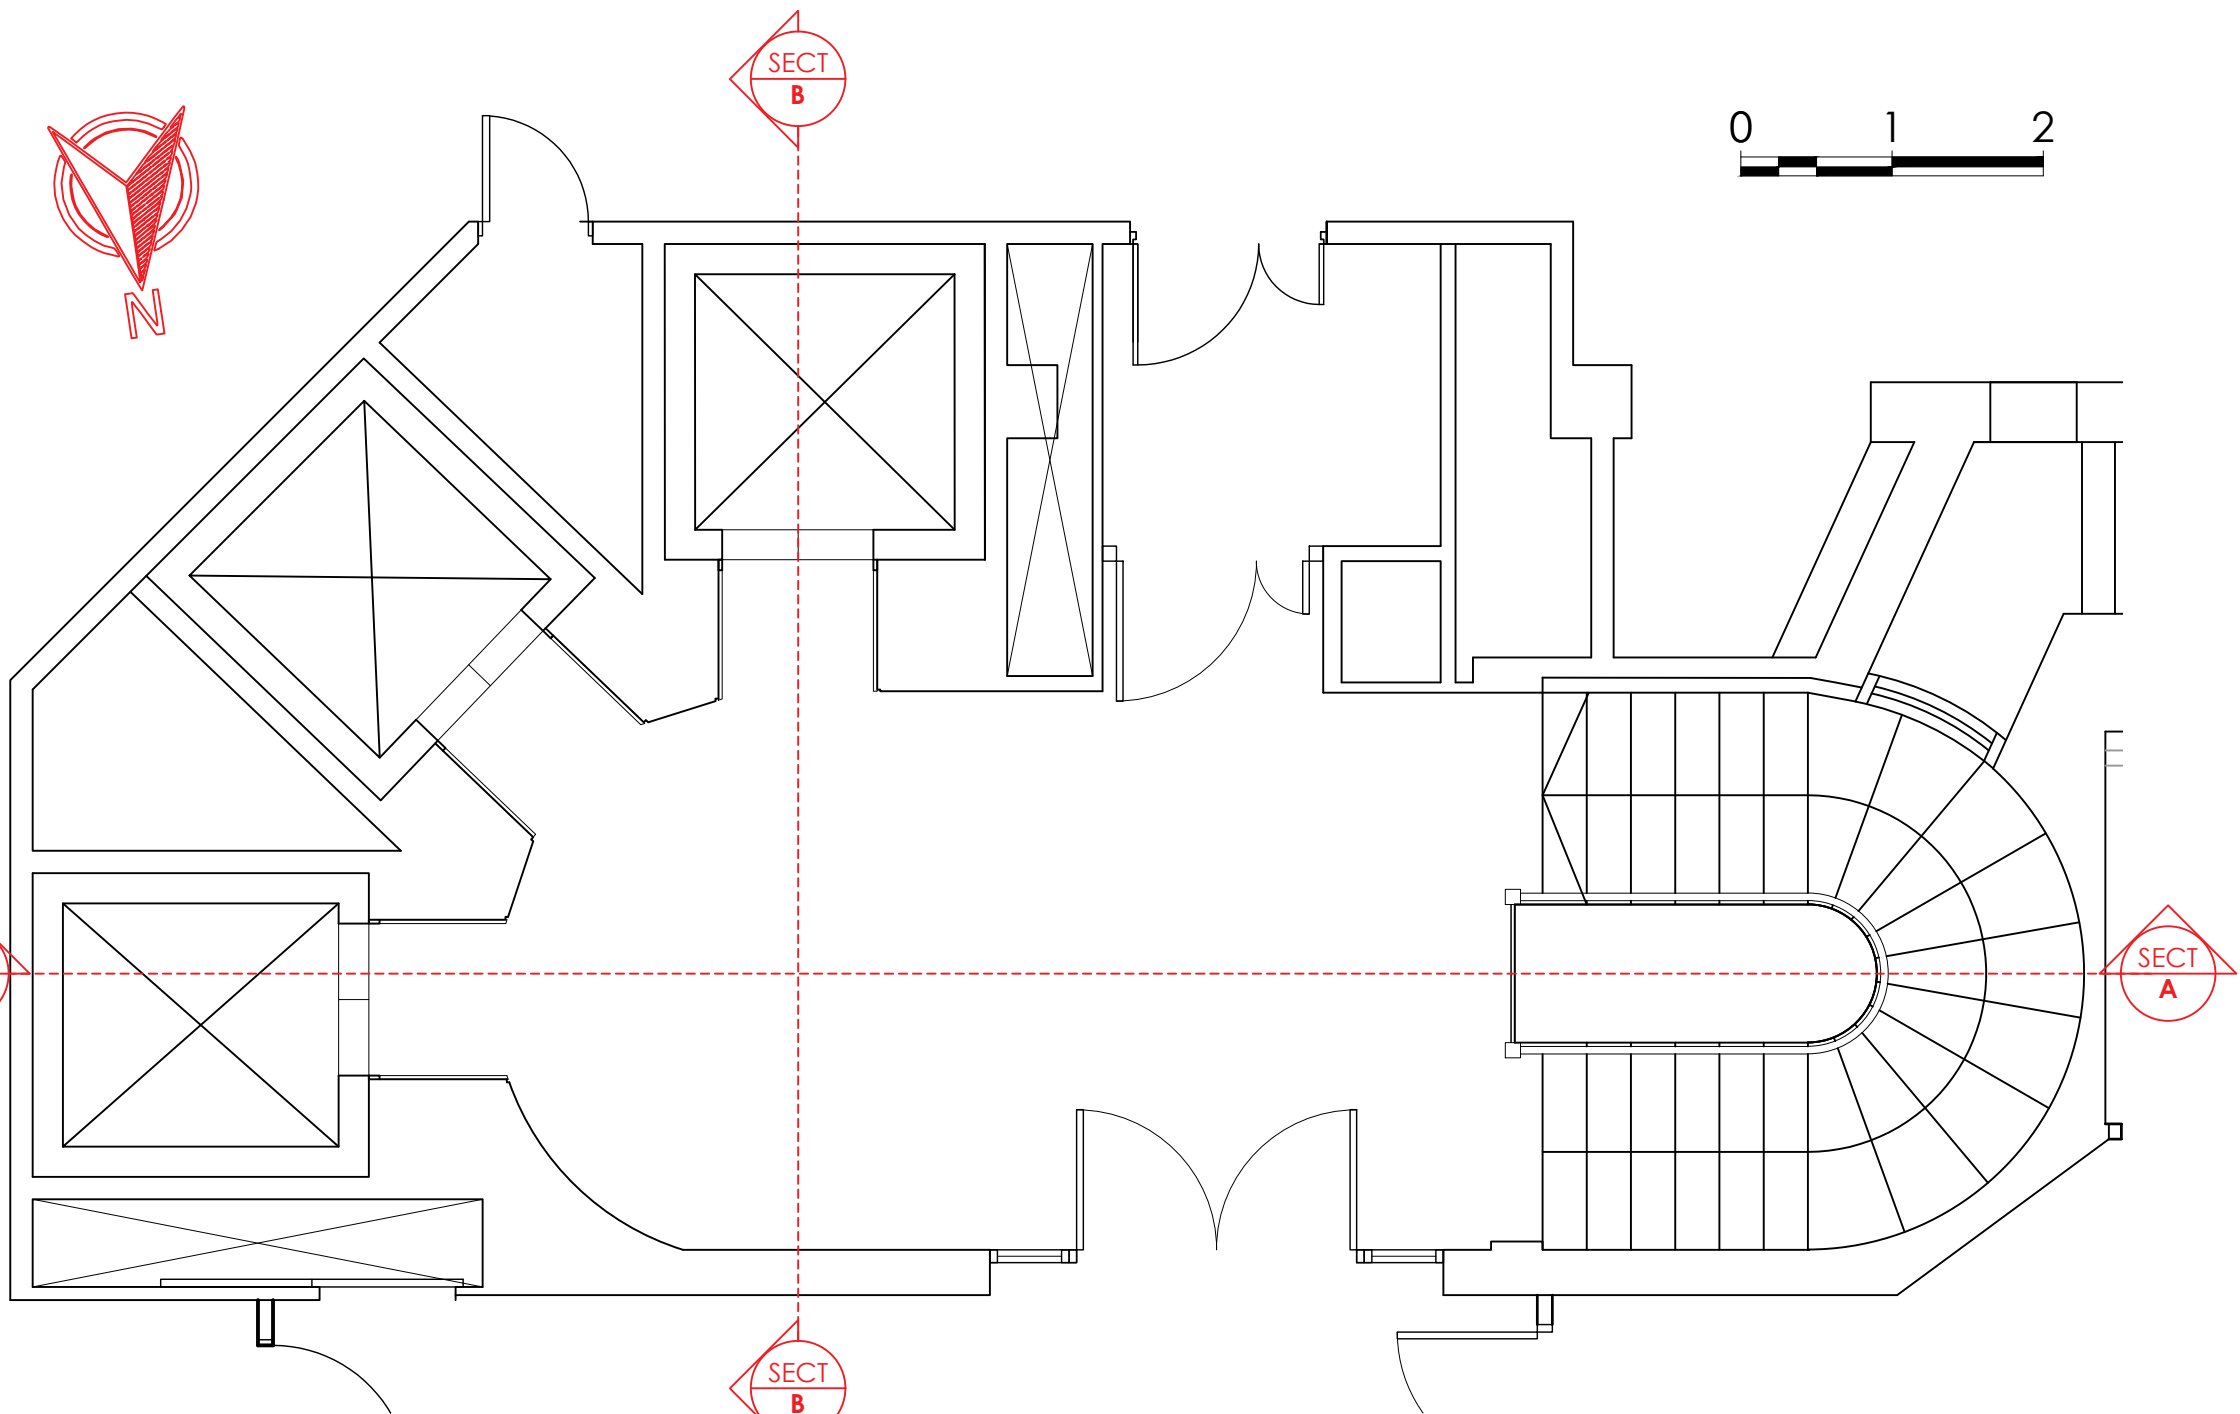

EXISTING FIRST FLOOR LAYOUT
SCALE 1:50

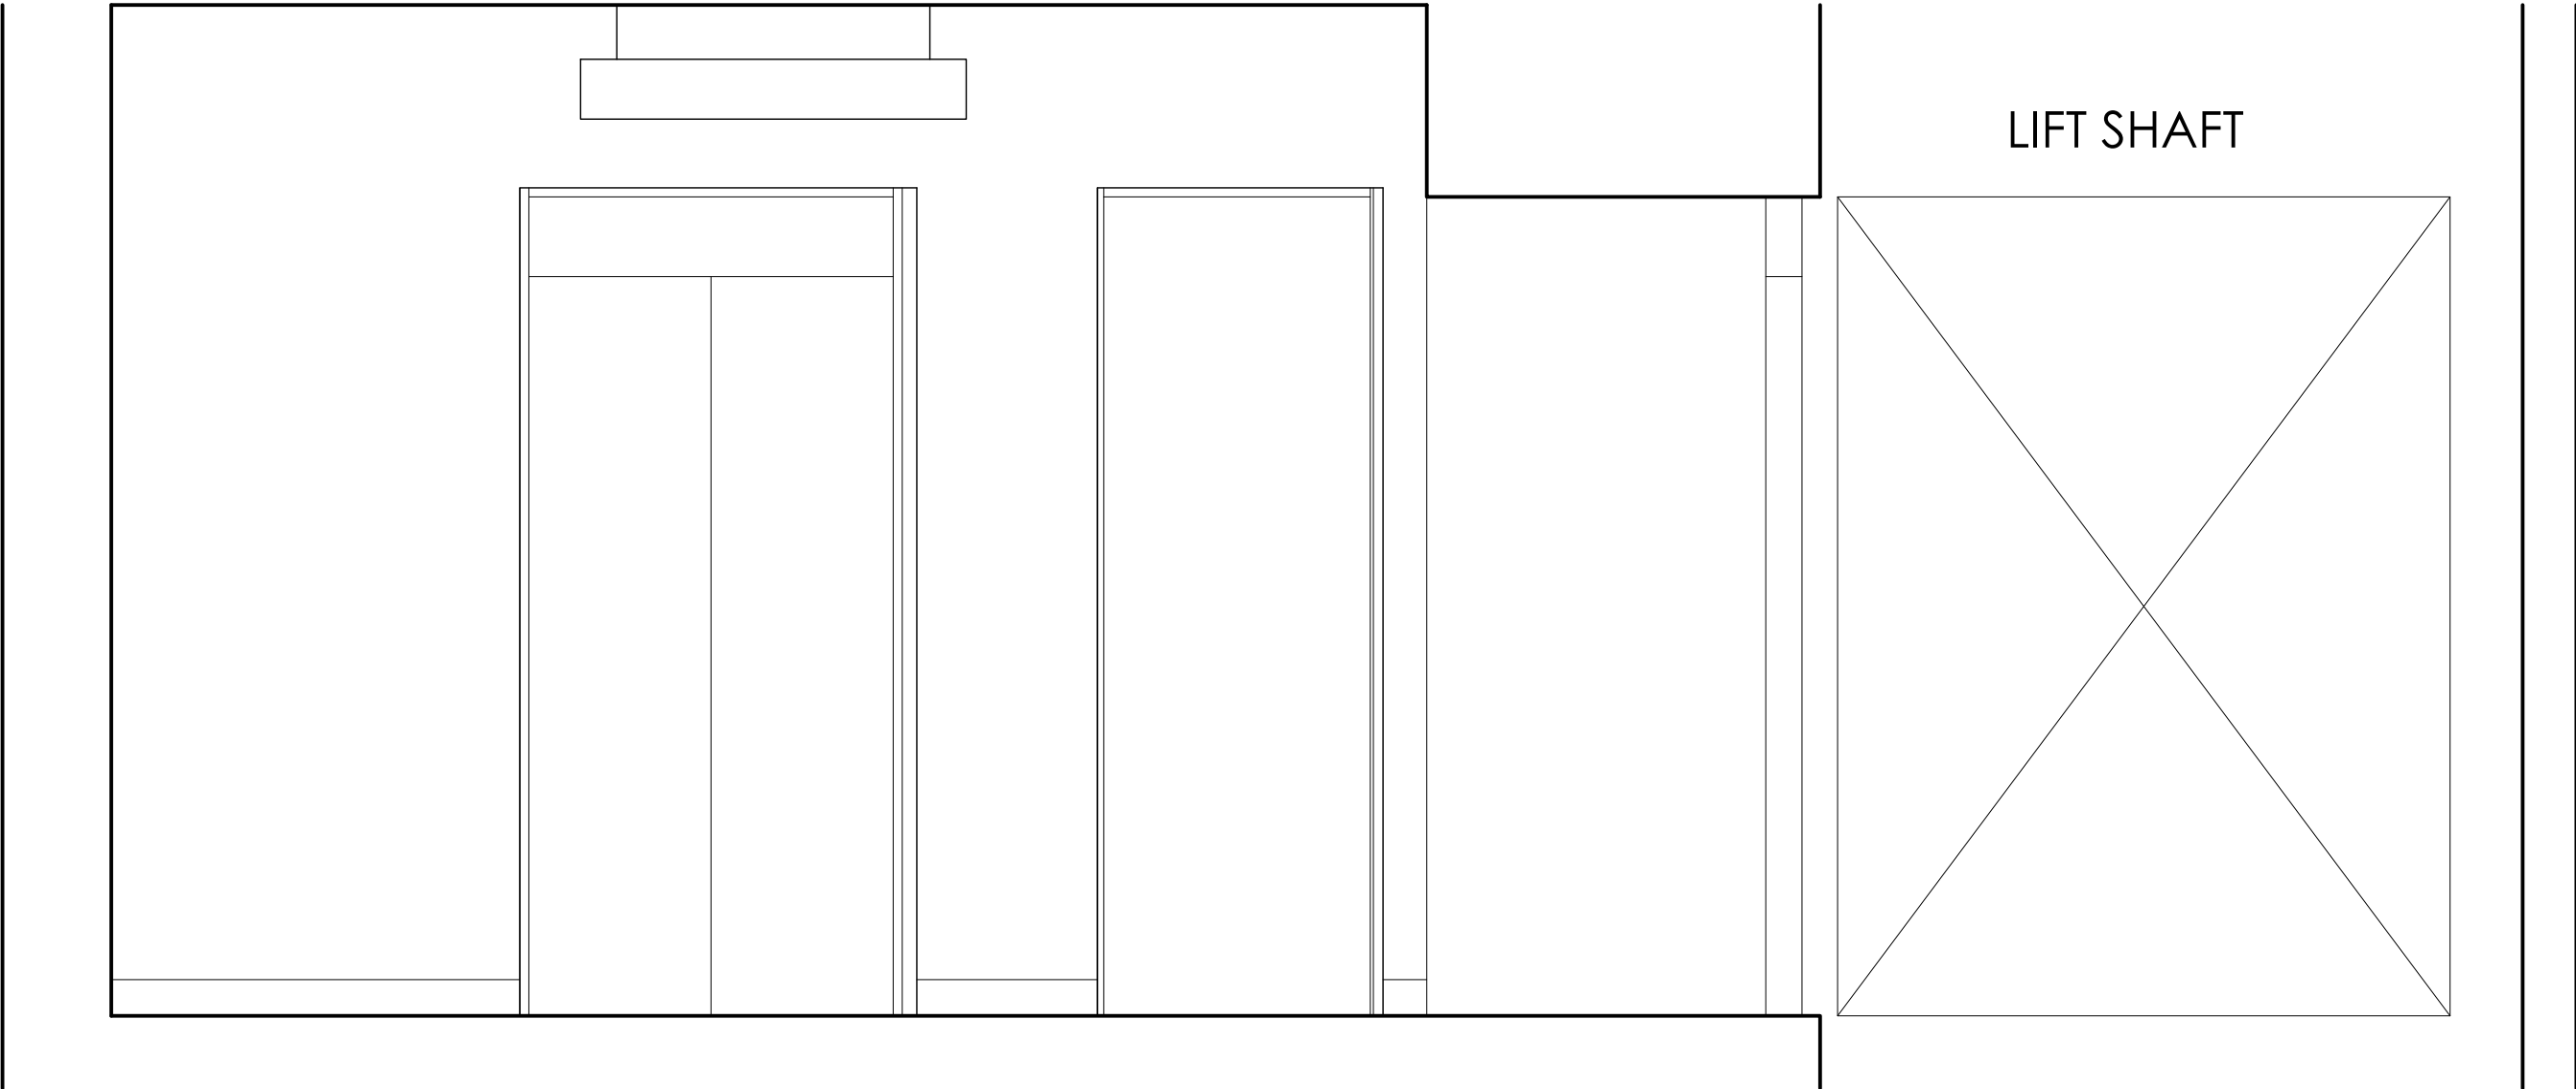

SECTION B-B
SCALE 1:20

Rev	Date	Description	Initials
A	13.12.22	HERITAGE ISSUE	ST

Client:	GROSVENOR
Project:	SHIP CANAL HOUSE
Address:	SHIP CANAL HOUSE, KING STREET
Drawing Title:	LIFT LOBBY - EXISTING SECTIONS
Date:	07.12.2022
Project Number:	1308
Scale:	1:50 / 1:20 @A1
Drawn by:	CEB
Drawing Number:	1308-0X-EX-01A

FOR TENDER