


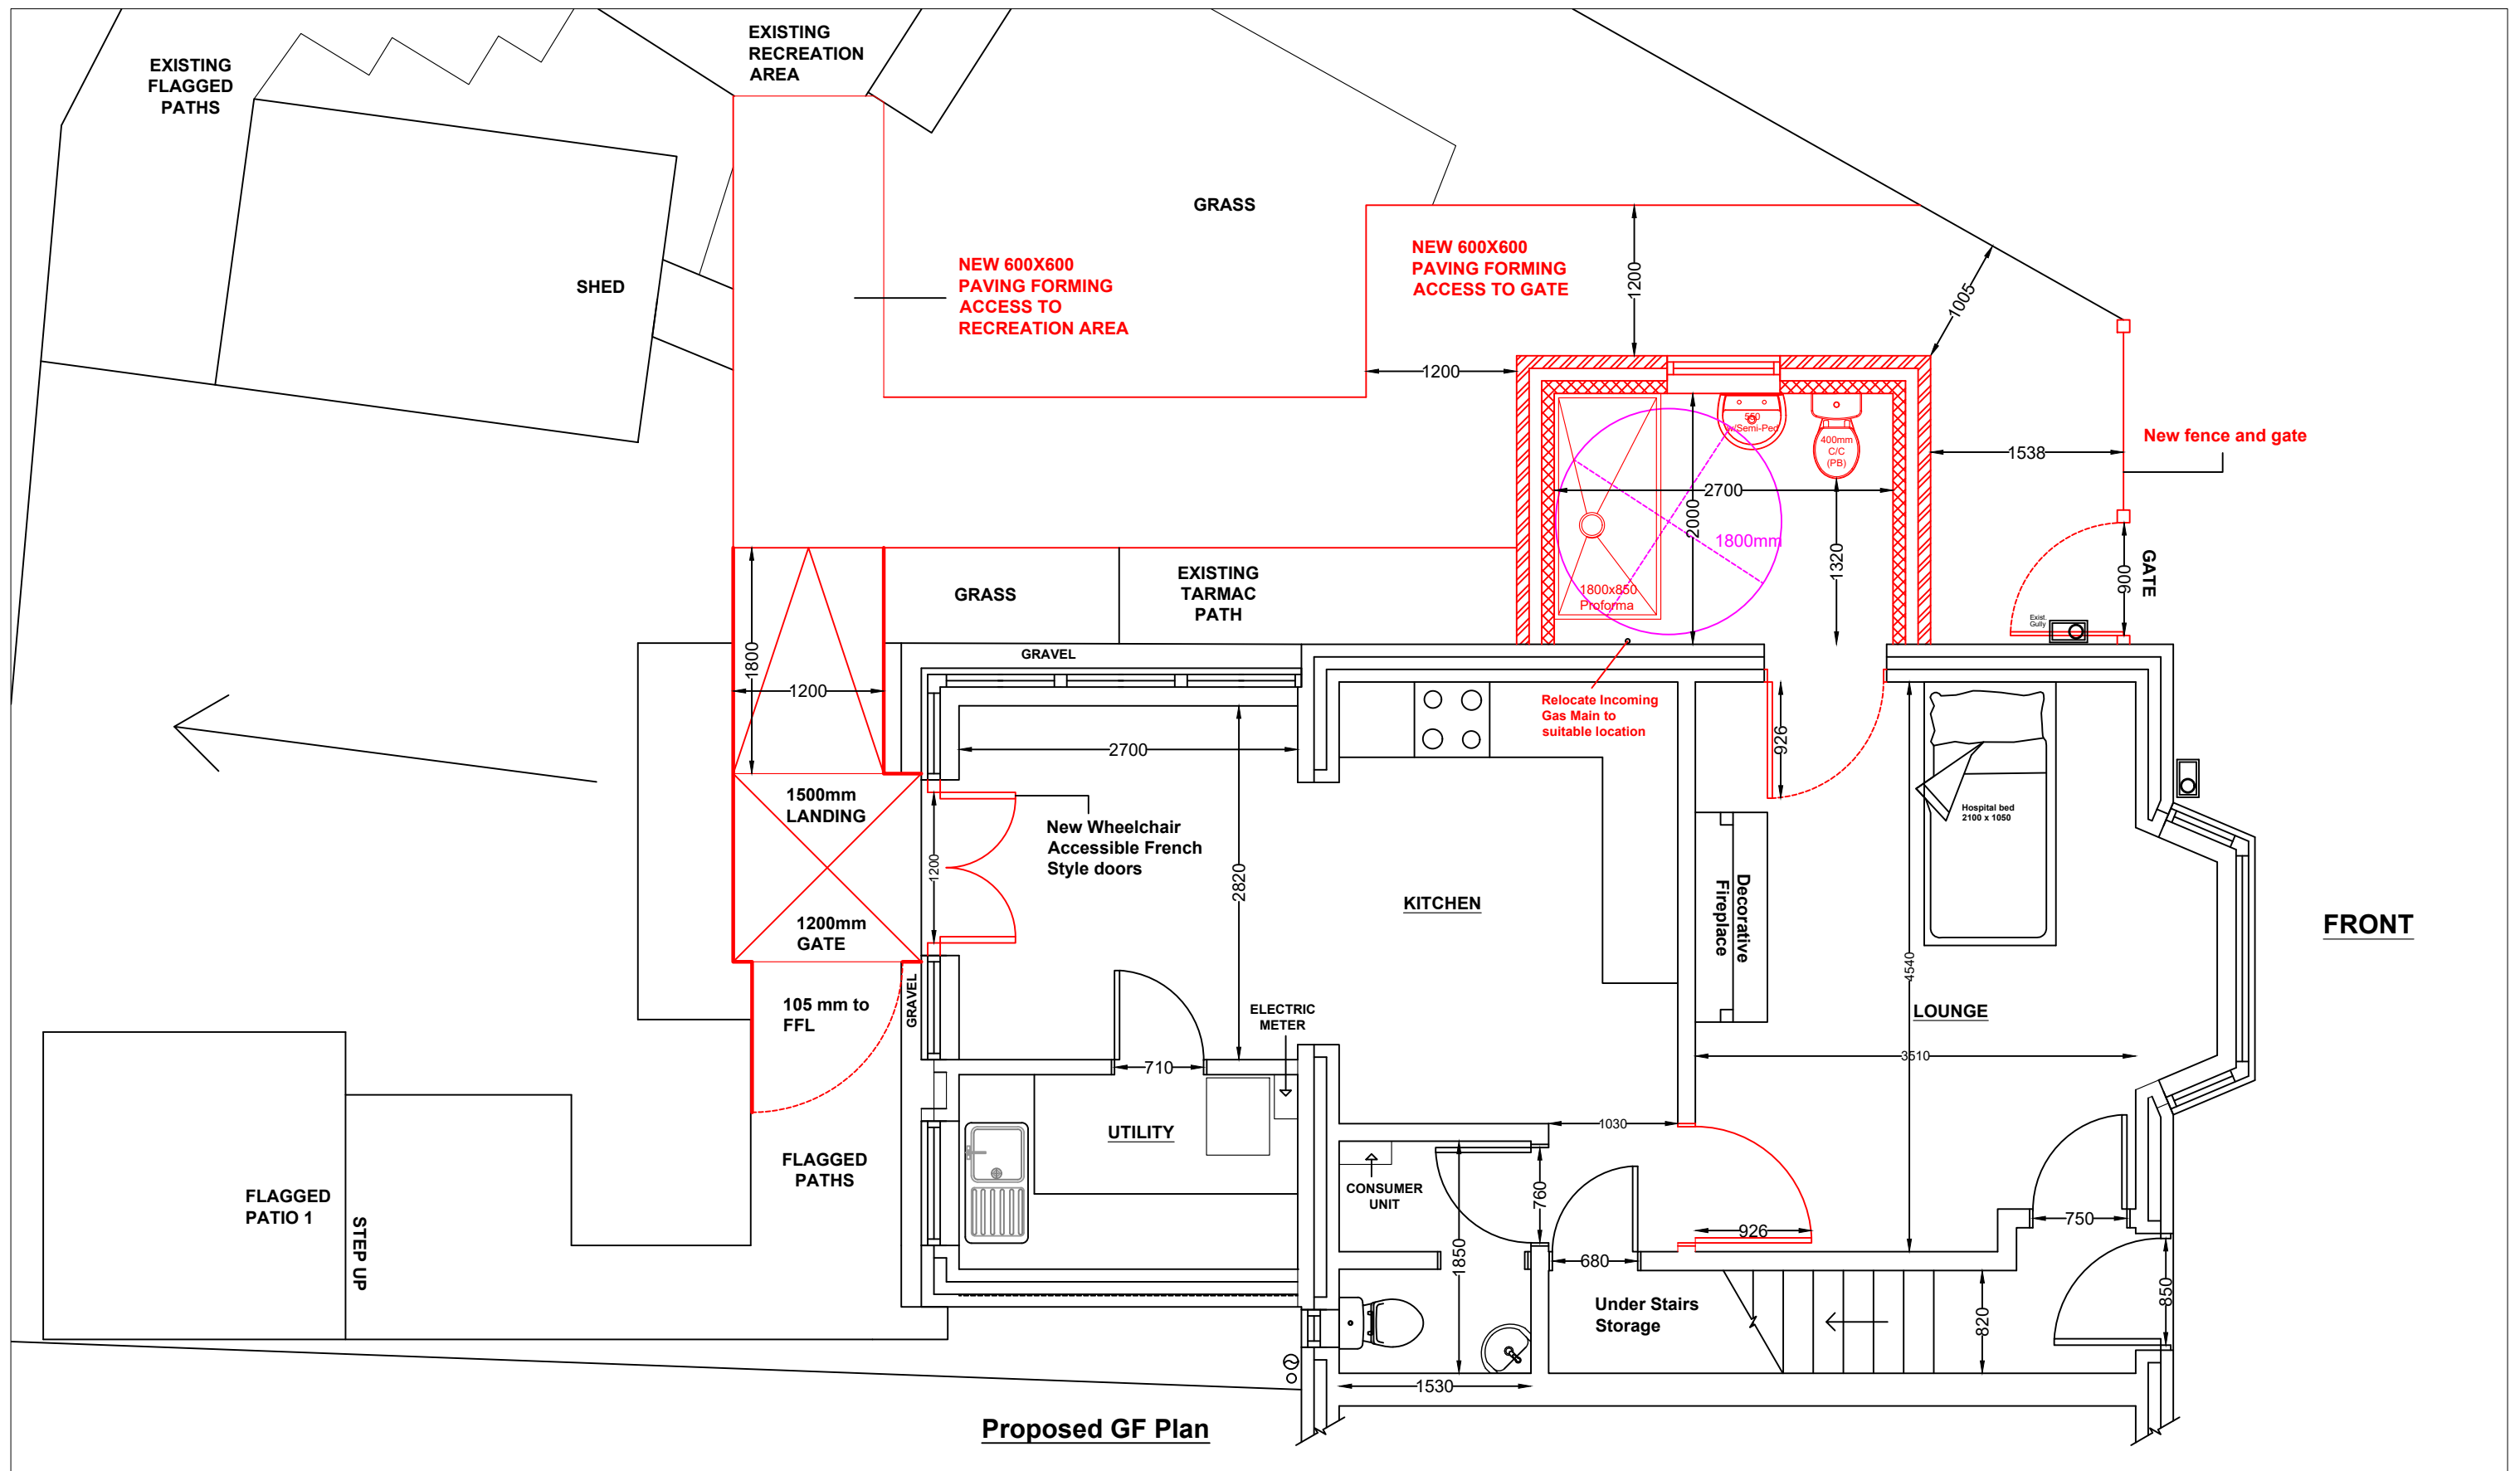

 Manchester Equipment & Adaptations Partnership		Chris Colbourne - Technical Officer Manchester Equipment & Adaptation Partnership Fulmead Children Centre 2 Fulmead Walk Cheetham Hill Manchester M8 9DW Office No : 0161 219 2293 Mobile No : 07814 082 379		Project - Feasibility LAS Bathroom, 1500mm T/Circle and Access Ramp to Rear Applicant Details - Elizabeth Lawrence 21 Bradshaw Road Manchester M20 3FF		Dwg Title :		Date: 10/08/2022
						Proposed GF Plan		Scale: 1:50
						Revision :		Paper Size: A3
						No.	Date	Sign
						1	13/10/2022	MP
						Drawn By :		Chris Colbourne