

CLIENT NAME: JAMES KAZIE

DATE OF SUBMISSION: 18/04/2023

PROJECT NAME: GARDEN DESIGN (EXISTING AND PROPOSED PLAN,
ELEVATION AND SECTION)




DKRO DESIGNS


WWW.DKRO.CO.UK

+44 7448 472238

"Dedicated to designing and building your vision"

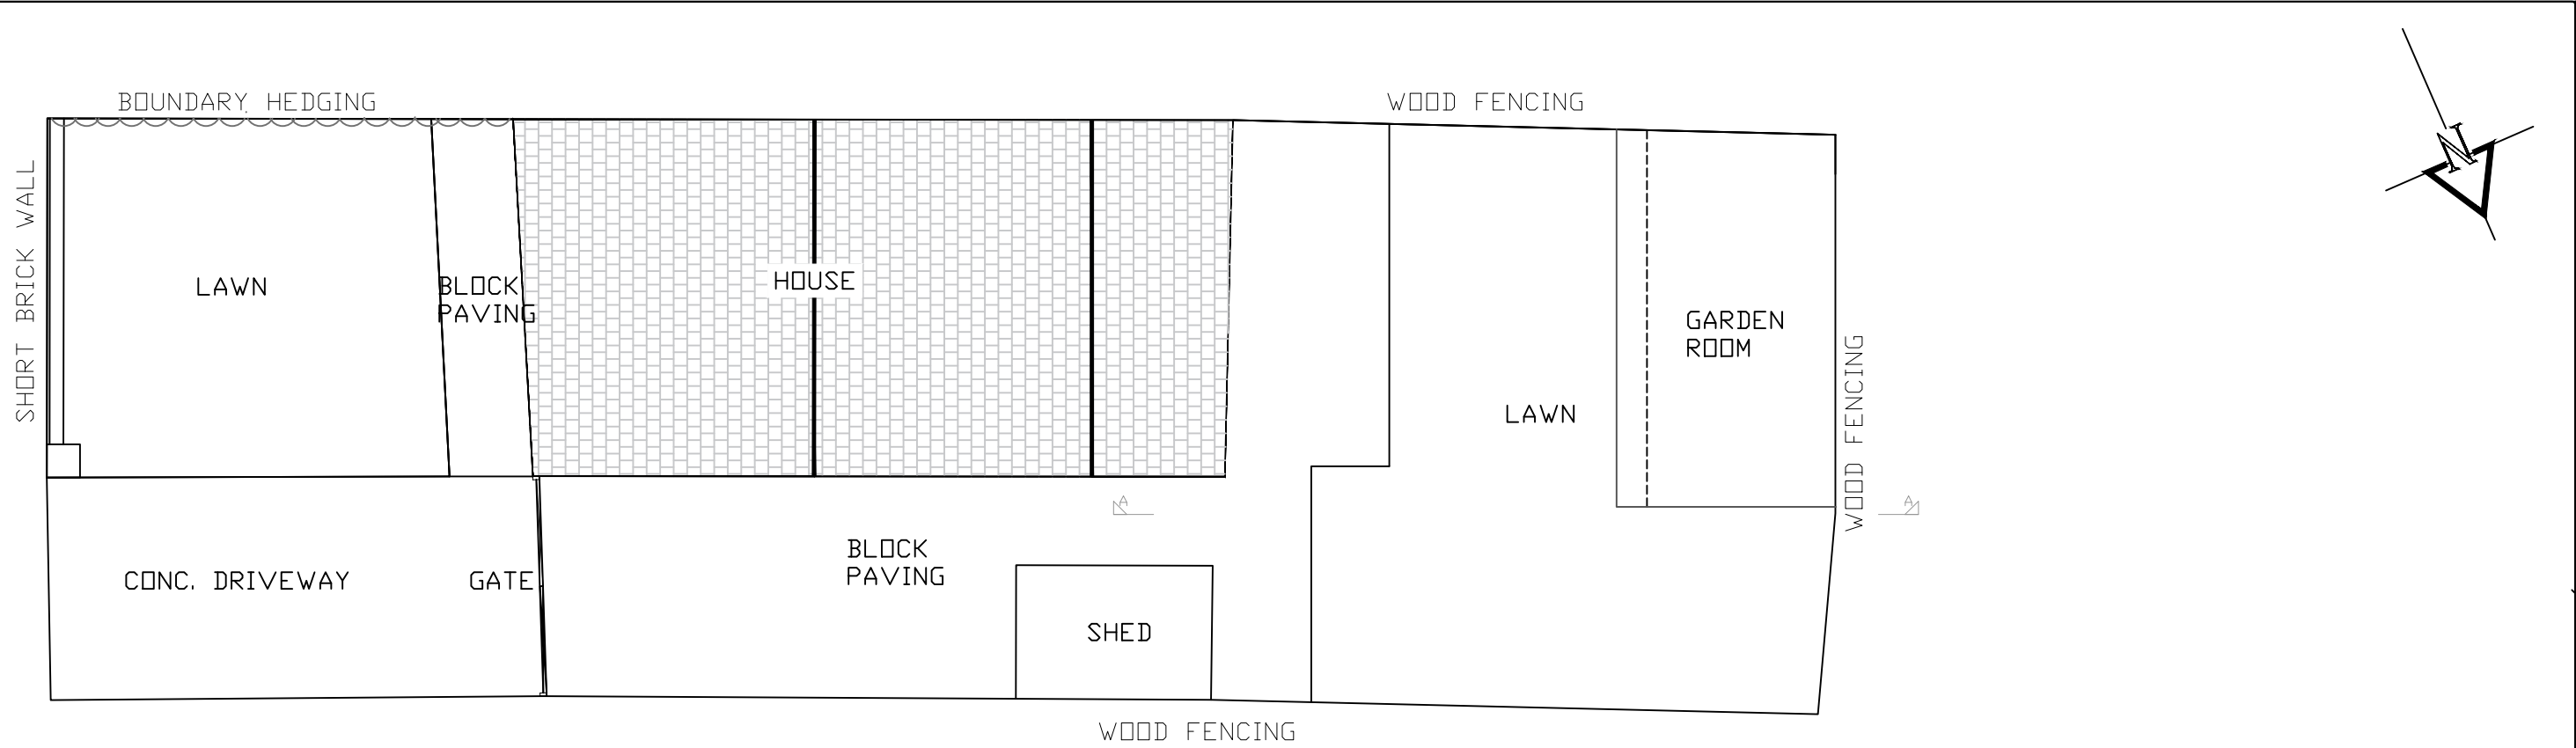

EXISTING PLAN VIEW

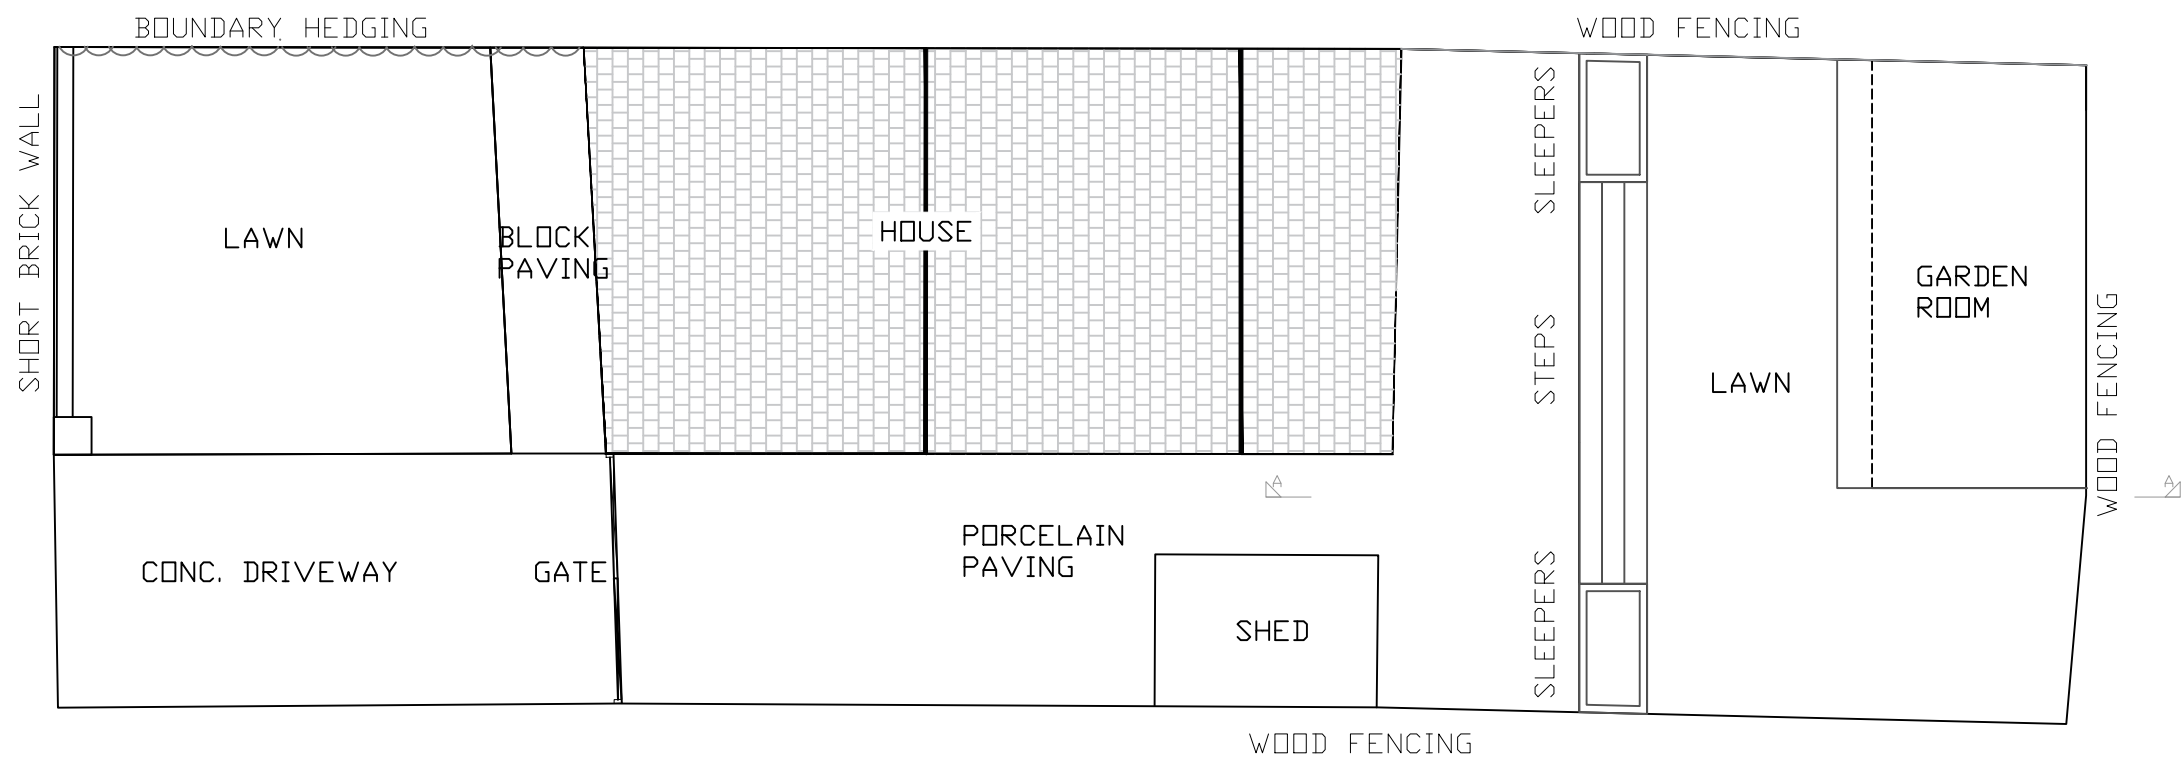

PROPOSED PLAN VIEW

Rev.	Description
Location. MR JAMES KAZIE 30 VARLEY STREET, MANCHESTER, M40 8BW	
Title. EXISTING AND PROPOSED PLAN VIEW	
Scale. 1:100@ A3	Dwg No. 23_105
Revision.	



All dimensions to be checked on site. To be used only for the site specified on the drawing. All drawings to be read in conjunction with any associated drawings/specifications etc for the project.

5, 5 St James Avenue
Horsforth, Leeds
West Yorkshire
LS18 5RA
United Kingdom
www.dkro.co.uk
mob: +44 7377418809

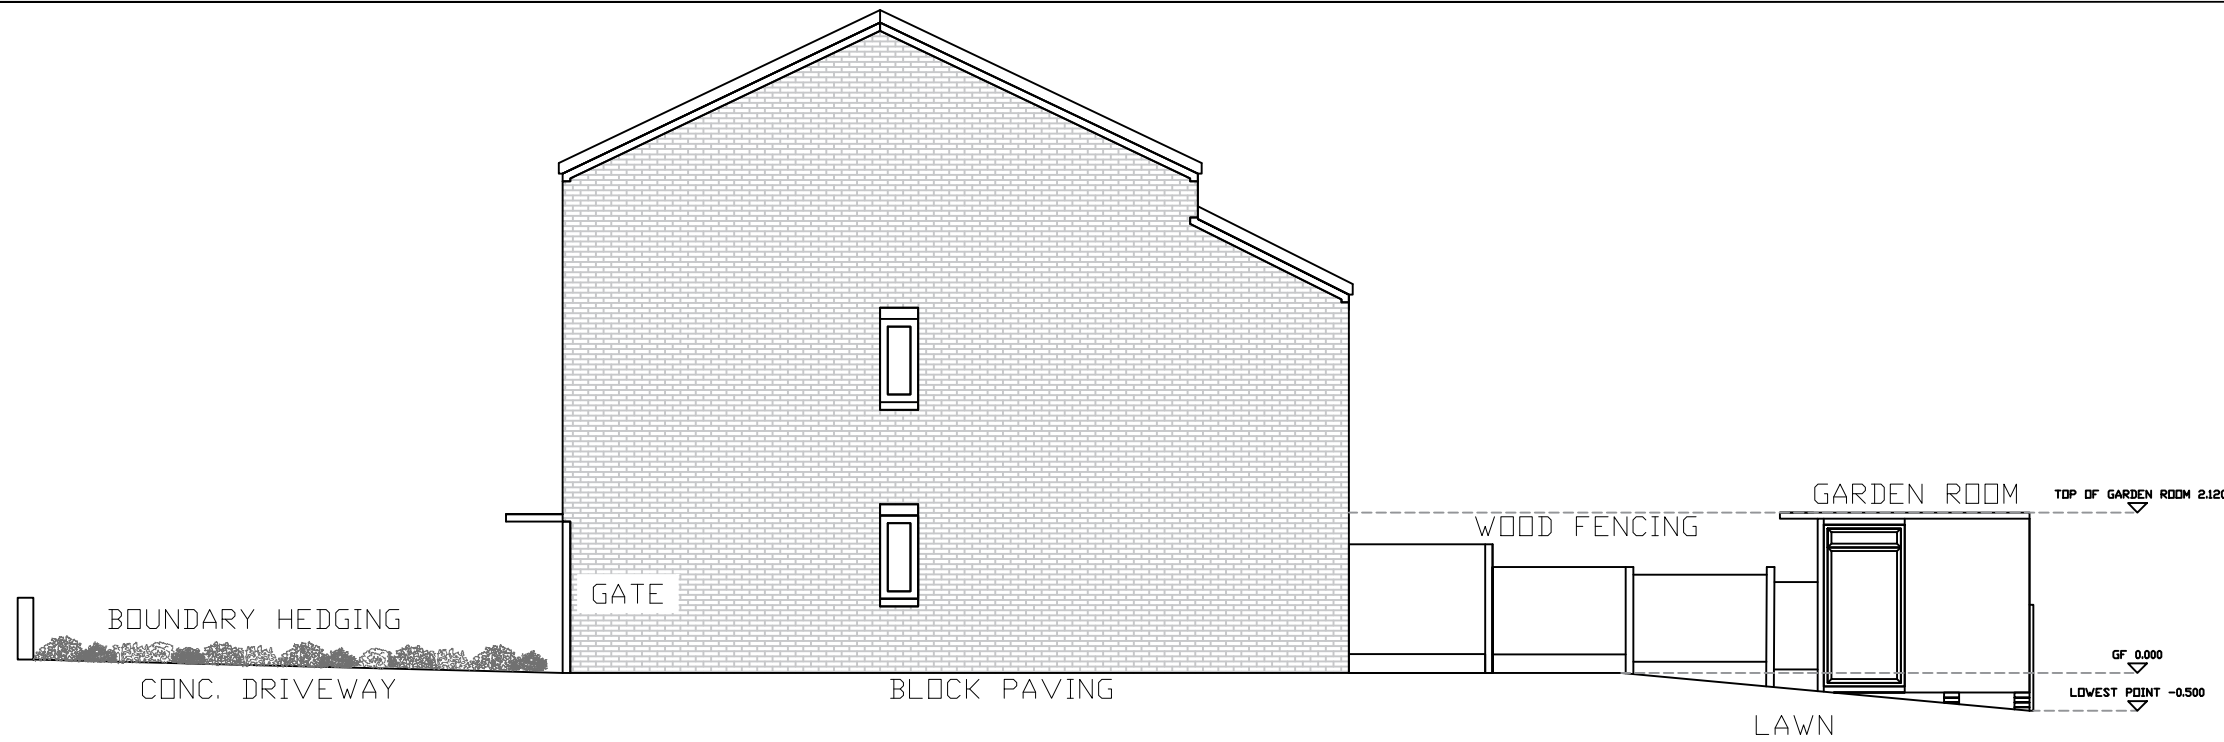


Diagram illustrating the layout of the area to be leveled and installed with porcelain paving. The area is divided into three sections:



- AREA TO REMAIN
- AREA TO BE LEVELLED AND INSTALLATION OF PORCELAIN PAVING
- AREA TO BE INCLUDED 3 x STEPS AND LEVELLED TURF




Rev.	Description	
Location. MR JAMES KAZIE 30 VARLEY STREET, MANCHESTER, M40 8BW		
Title. EXISTING AND PROPOSED ELEVATION VIEW		
Scale. 1:100@ A3	Dwg No. 23_105	Revision.



mob: +44 7377418809

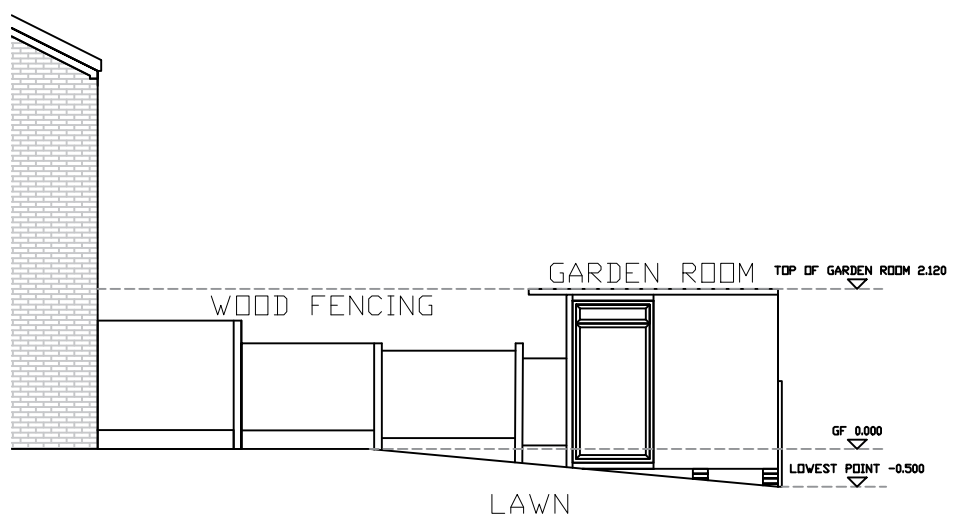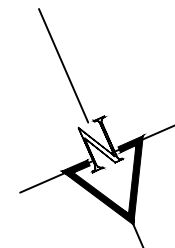

EXISTING SECTION A-A

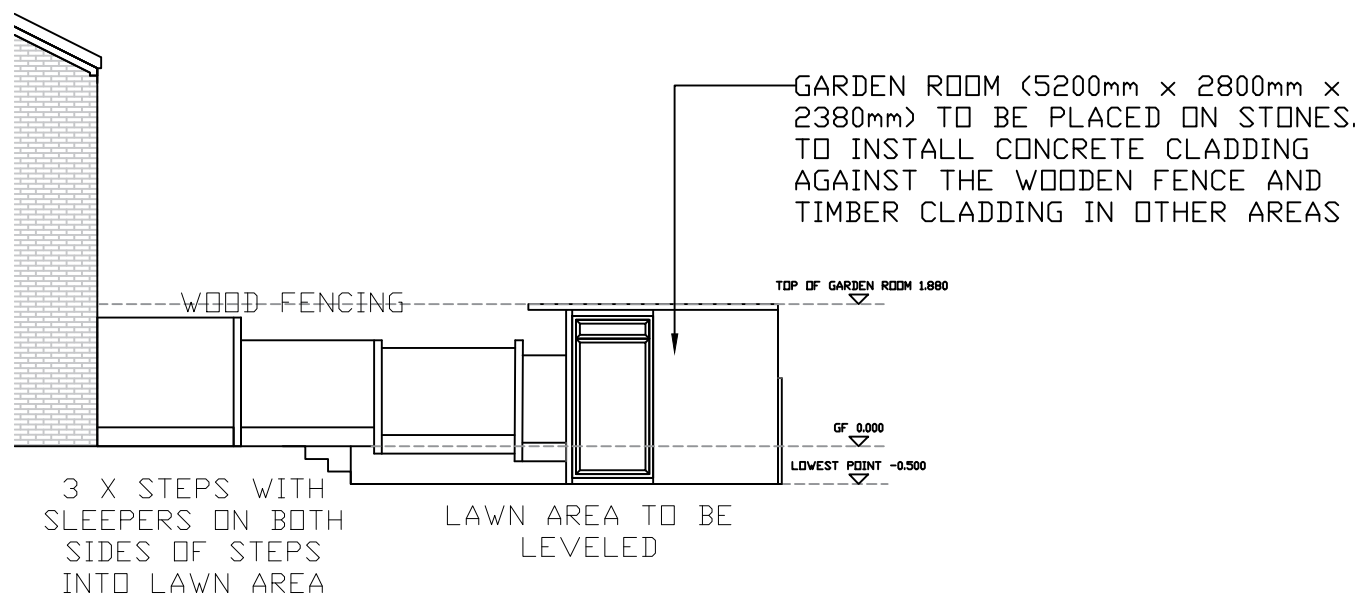

PROPOSED SECTION A-A

Rev. Description		
Location.		
MR JAMES KAZIE 30 VARLEY STREET, MANCHESTER, M40 8BW		
Title. EXISTING AND PROPOSED SECTION A-A		
Scale. 1:100@ A3	Dwg No. 23_105	Revision.



All dimensions to be checked on site. To be used only for the site specified on the drawing. All drawings to be read in conjunction with any associated drawings/specifications etc for the project.

5, 5 St James Avenue
Horsforth, Leeds
West Yorkshire
LS18 5RA
United Kingdom

www.dkro.co.uk

mob: +44 7377418809