


EXISTING JACKSON ROW ELEVATION

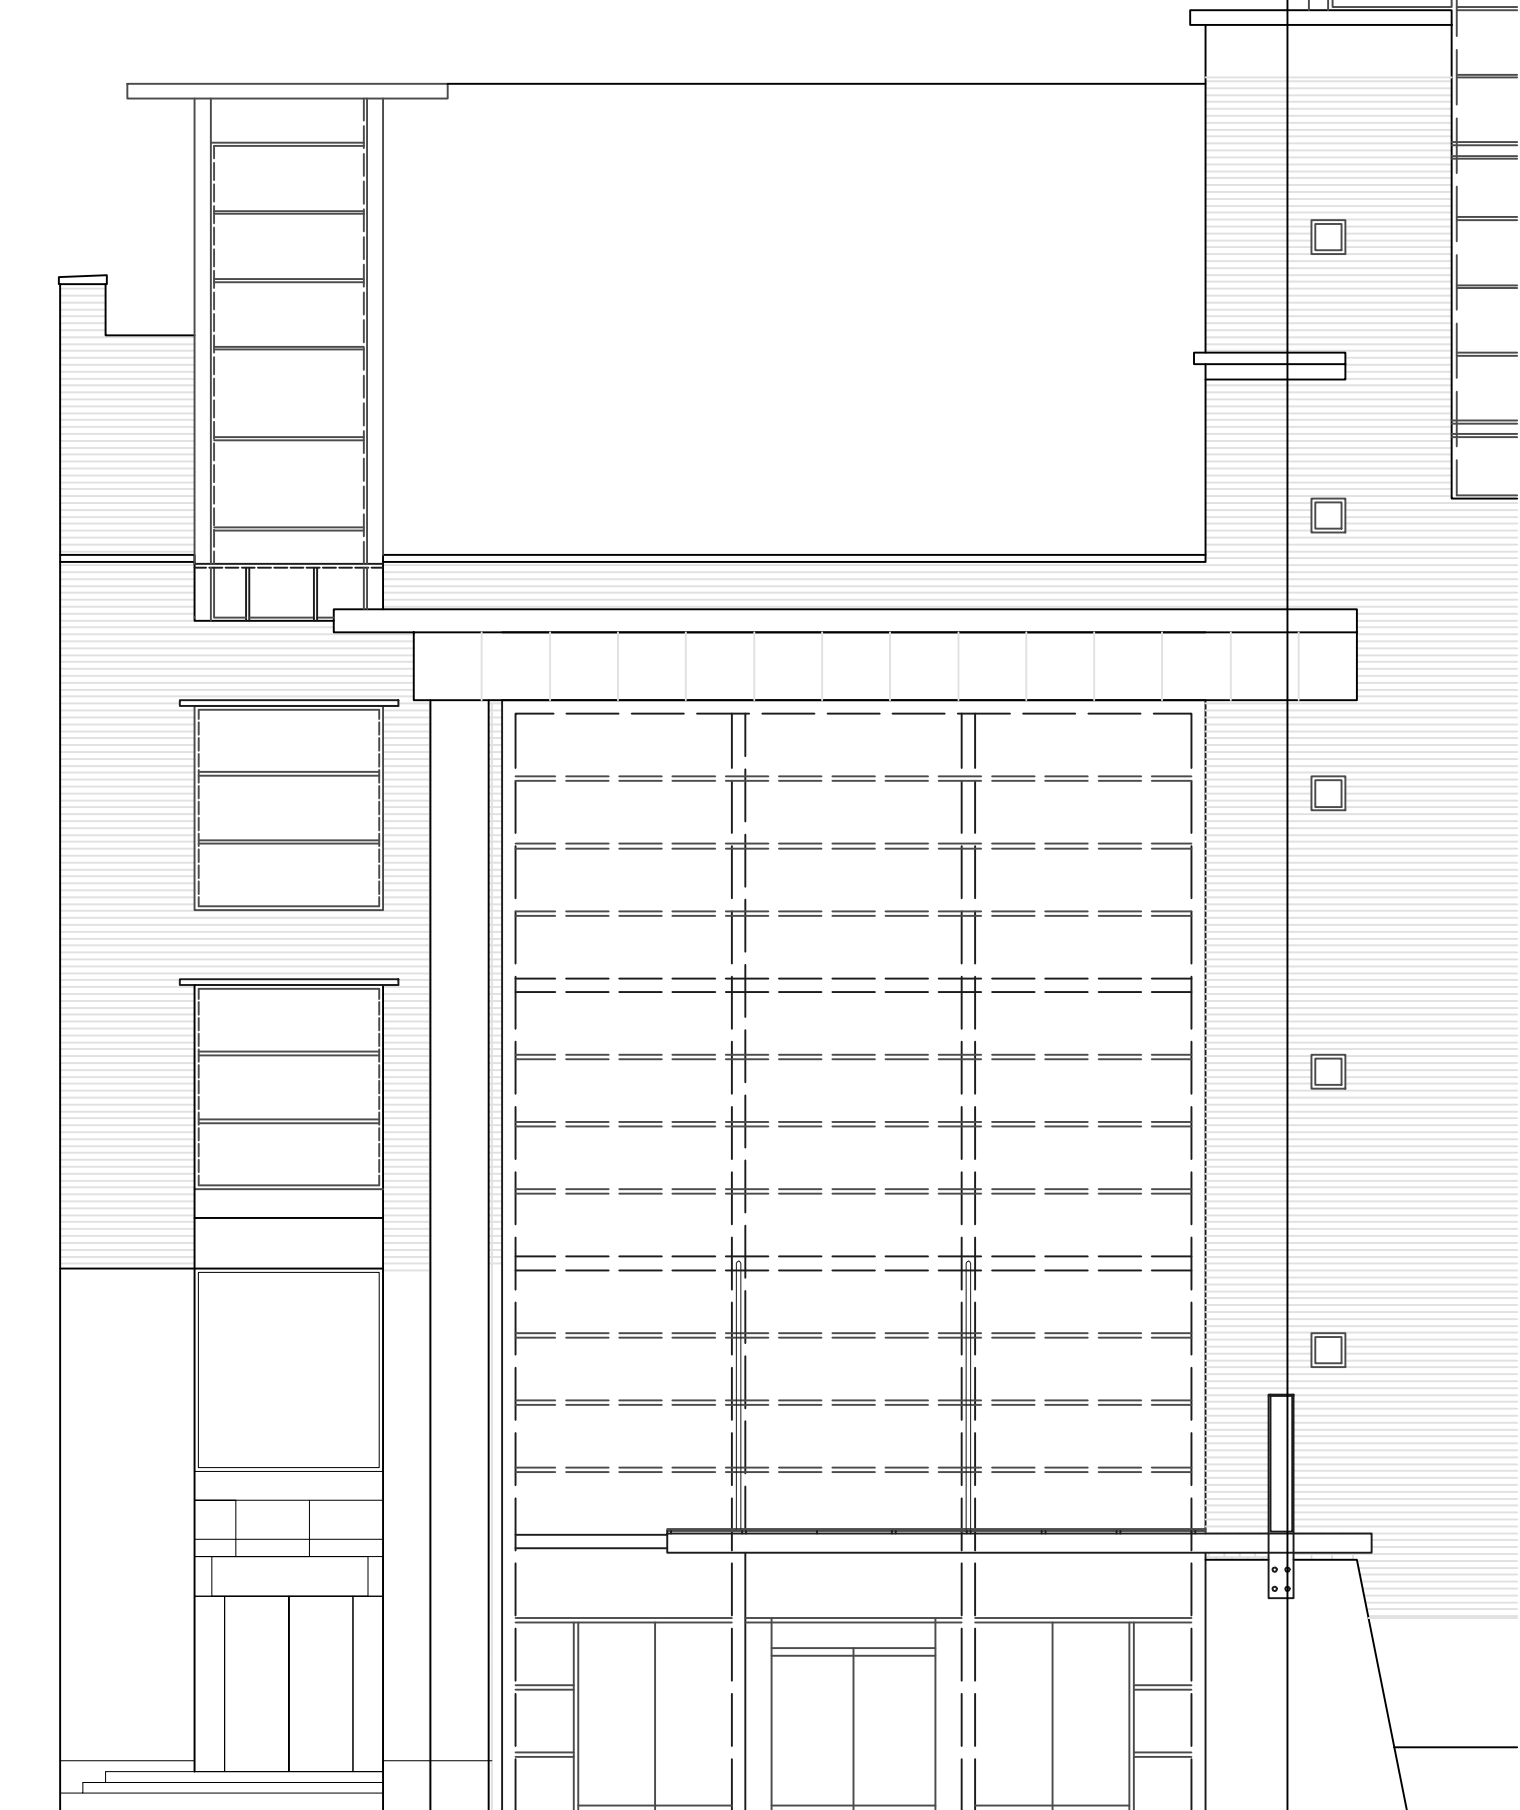

EXISTING DEANSGATE ELEVATION

-	-	-	-	-
Rev	Date	Description	Drawn	Checked
Amendments				

Planning



Construction Consultants

PROJECT Electric Shuffie 201 Deansgate Manchester M3 3NW				
CLIENT Red Engine				
TITLE Existing Elevations				
SCALE 1:100 @ A1			DATE Feb 2023	
DRAWN BY LC	CHECKED BY DH	DRAWING NO 7855_02		REV -

Unit S6, Building 67, Europa Business Park, Bird Hall Lane, Stockport SK3 0XA
t: 0161 477 7709 e: Kmb@kmb-ltd.co.uk