



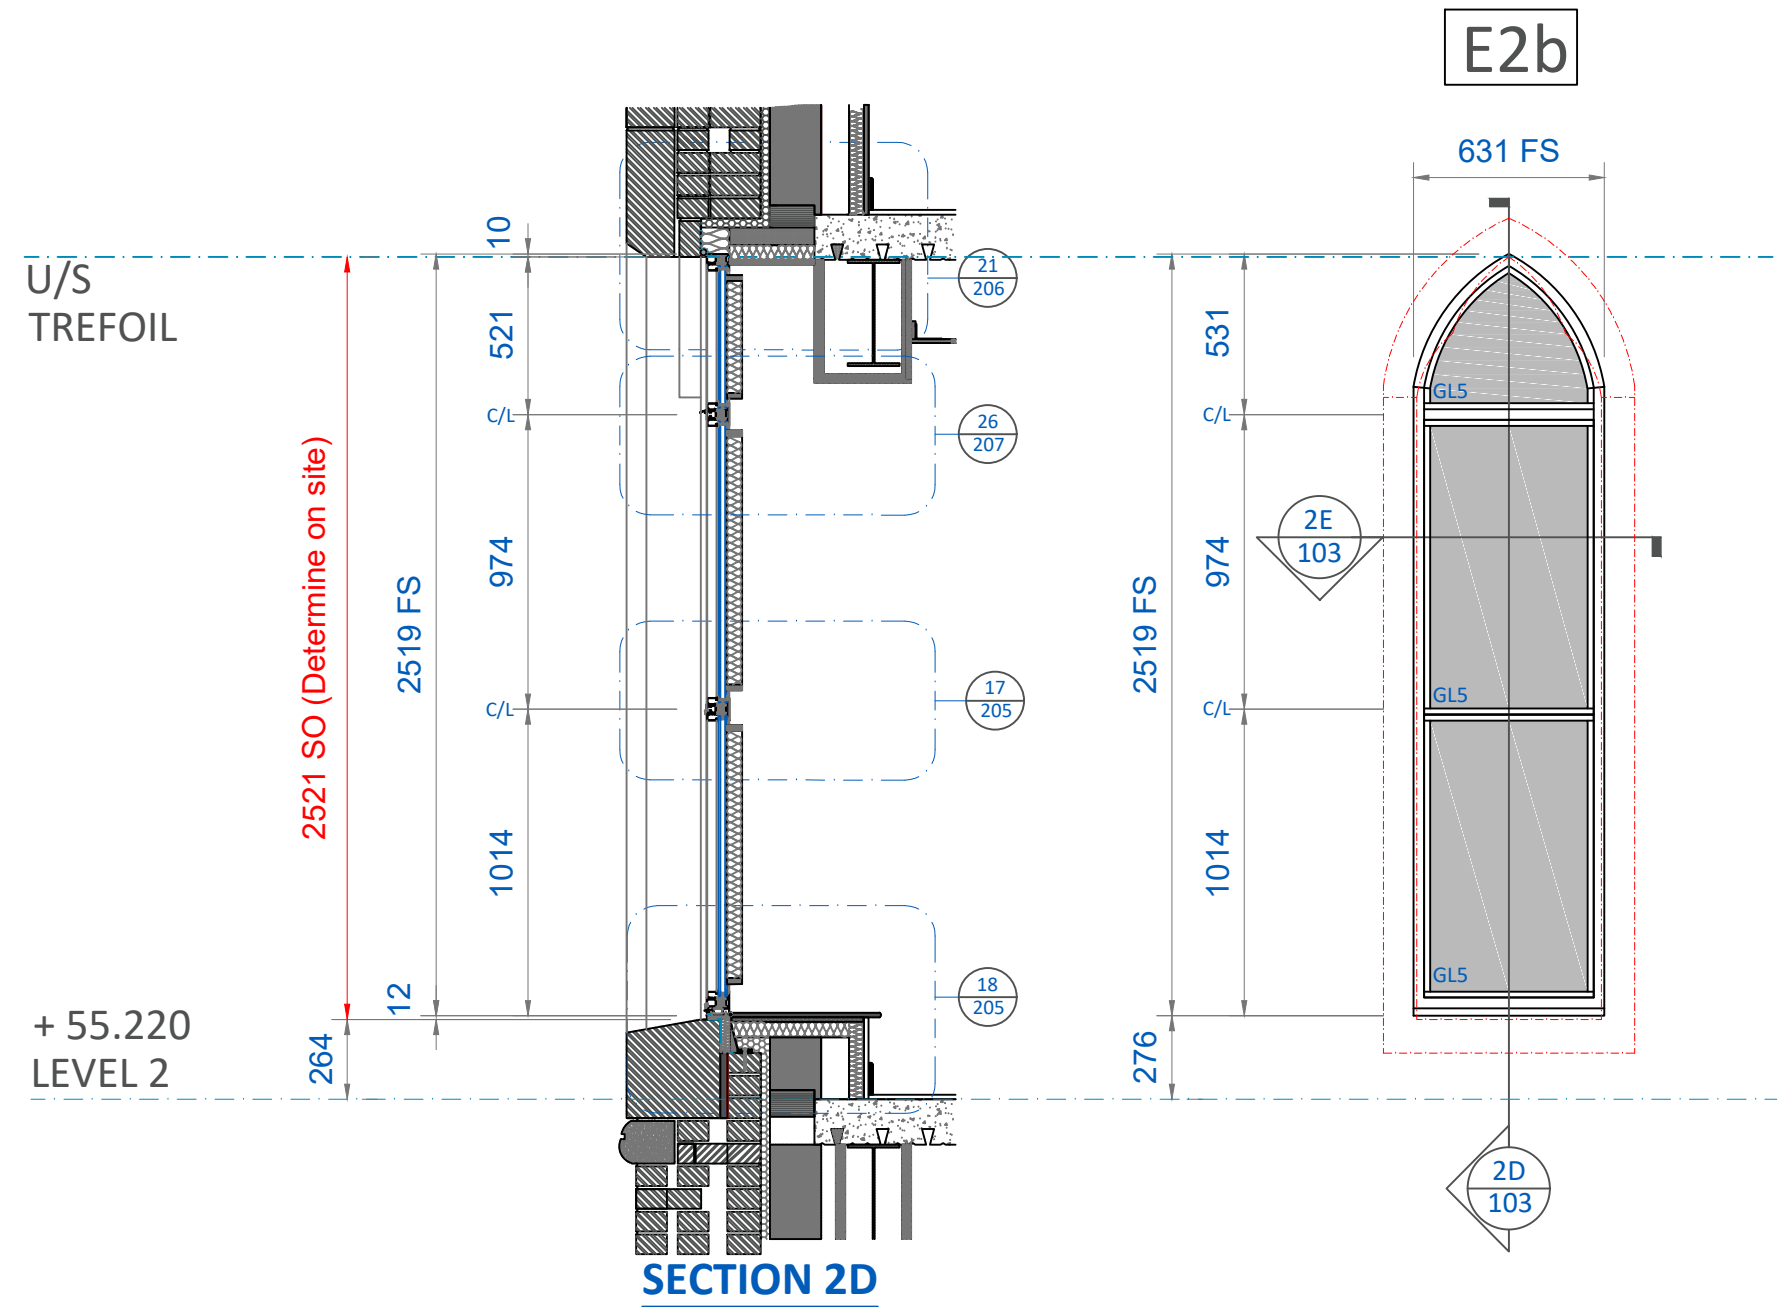


TYPES	E2b
LOCATION	EXISTING FACADE
FLOOR LEVELS	LEVEL 2
QTY	5 NO. TOTAL
FRAME NO'S.	E2-017 E2-018 E2-019 E2-020 E2-021
FINISH	SINGLE COLOR - PURE WHITE 9010 MATT
U. VALUE	1.4 W/m²K
G. VALUE	0.4
GLASS ACOUSTIC VALUE	GL5 - 35 (-4)dB Rw(+Ctr)
NOTES	FIXED LIGHTS EXTERNALLY GLAZED


CERAMIC GLASS
COLOUR TO BE CONFIRMED BY
ARCHITECT

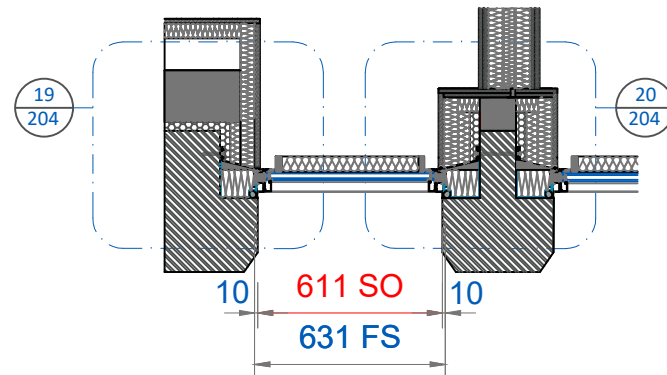


SECTION 2E

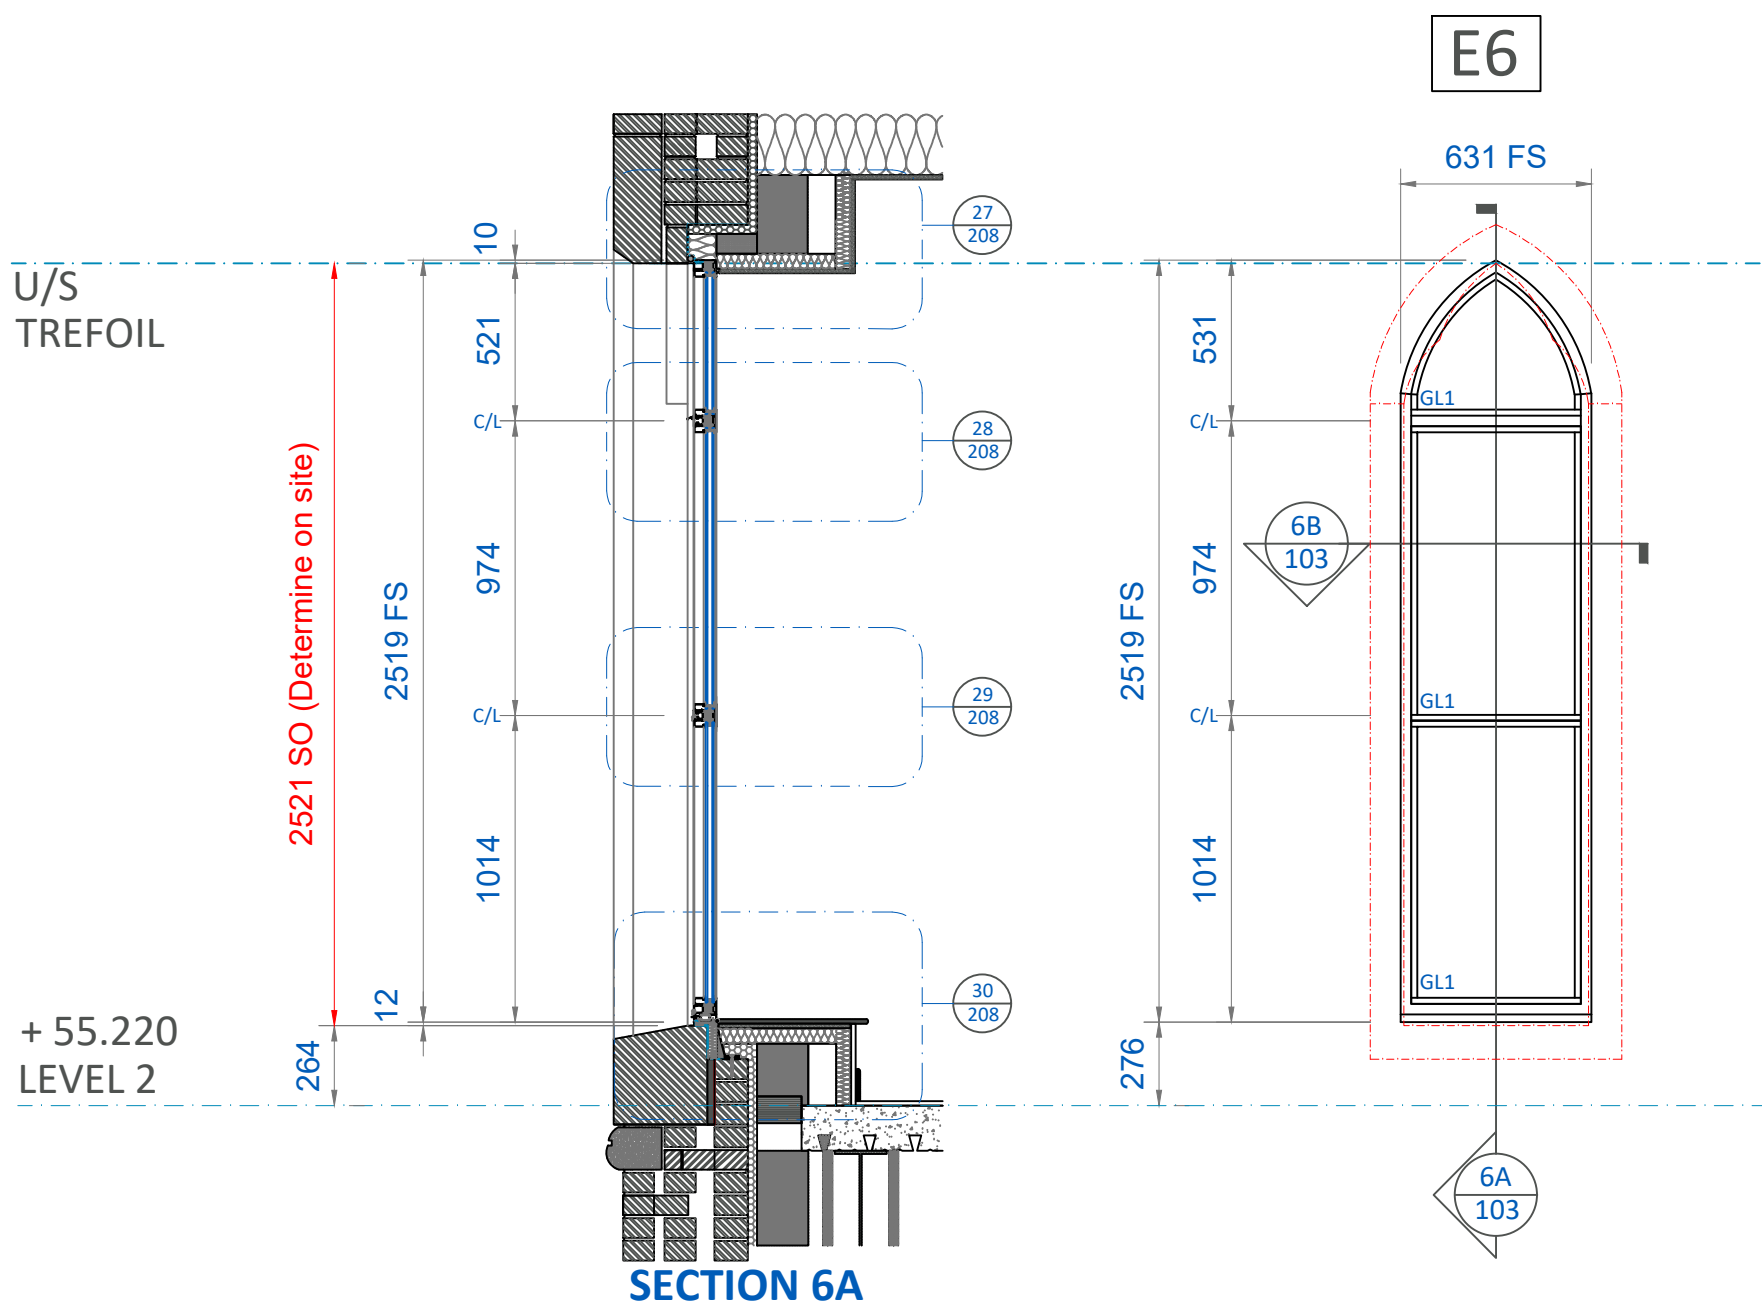

TYPES	E6
LOCATION	EXISTING FACADE
FLOOR LEVELS	LEVEL 2
QTY	2 NO. TOTAL
FRAME NO'S.	E2-008 E2-009
FINISH	SINGLE COLOR - PURE WHITE 9010 MATT
U. VALUE	1.3 W/m²K
G. VALUE	0.4
GLASS ACOUSTIC VALUE	GL1 - 35 (-4)dB Rw(+Ctr)
NOTES	FIXED LIGHTS EXTERNALLY GLAZED

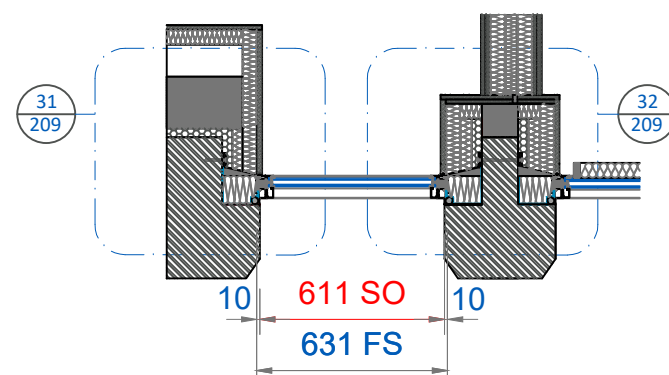


SECTION 6B

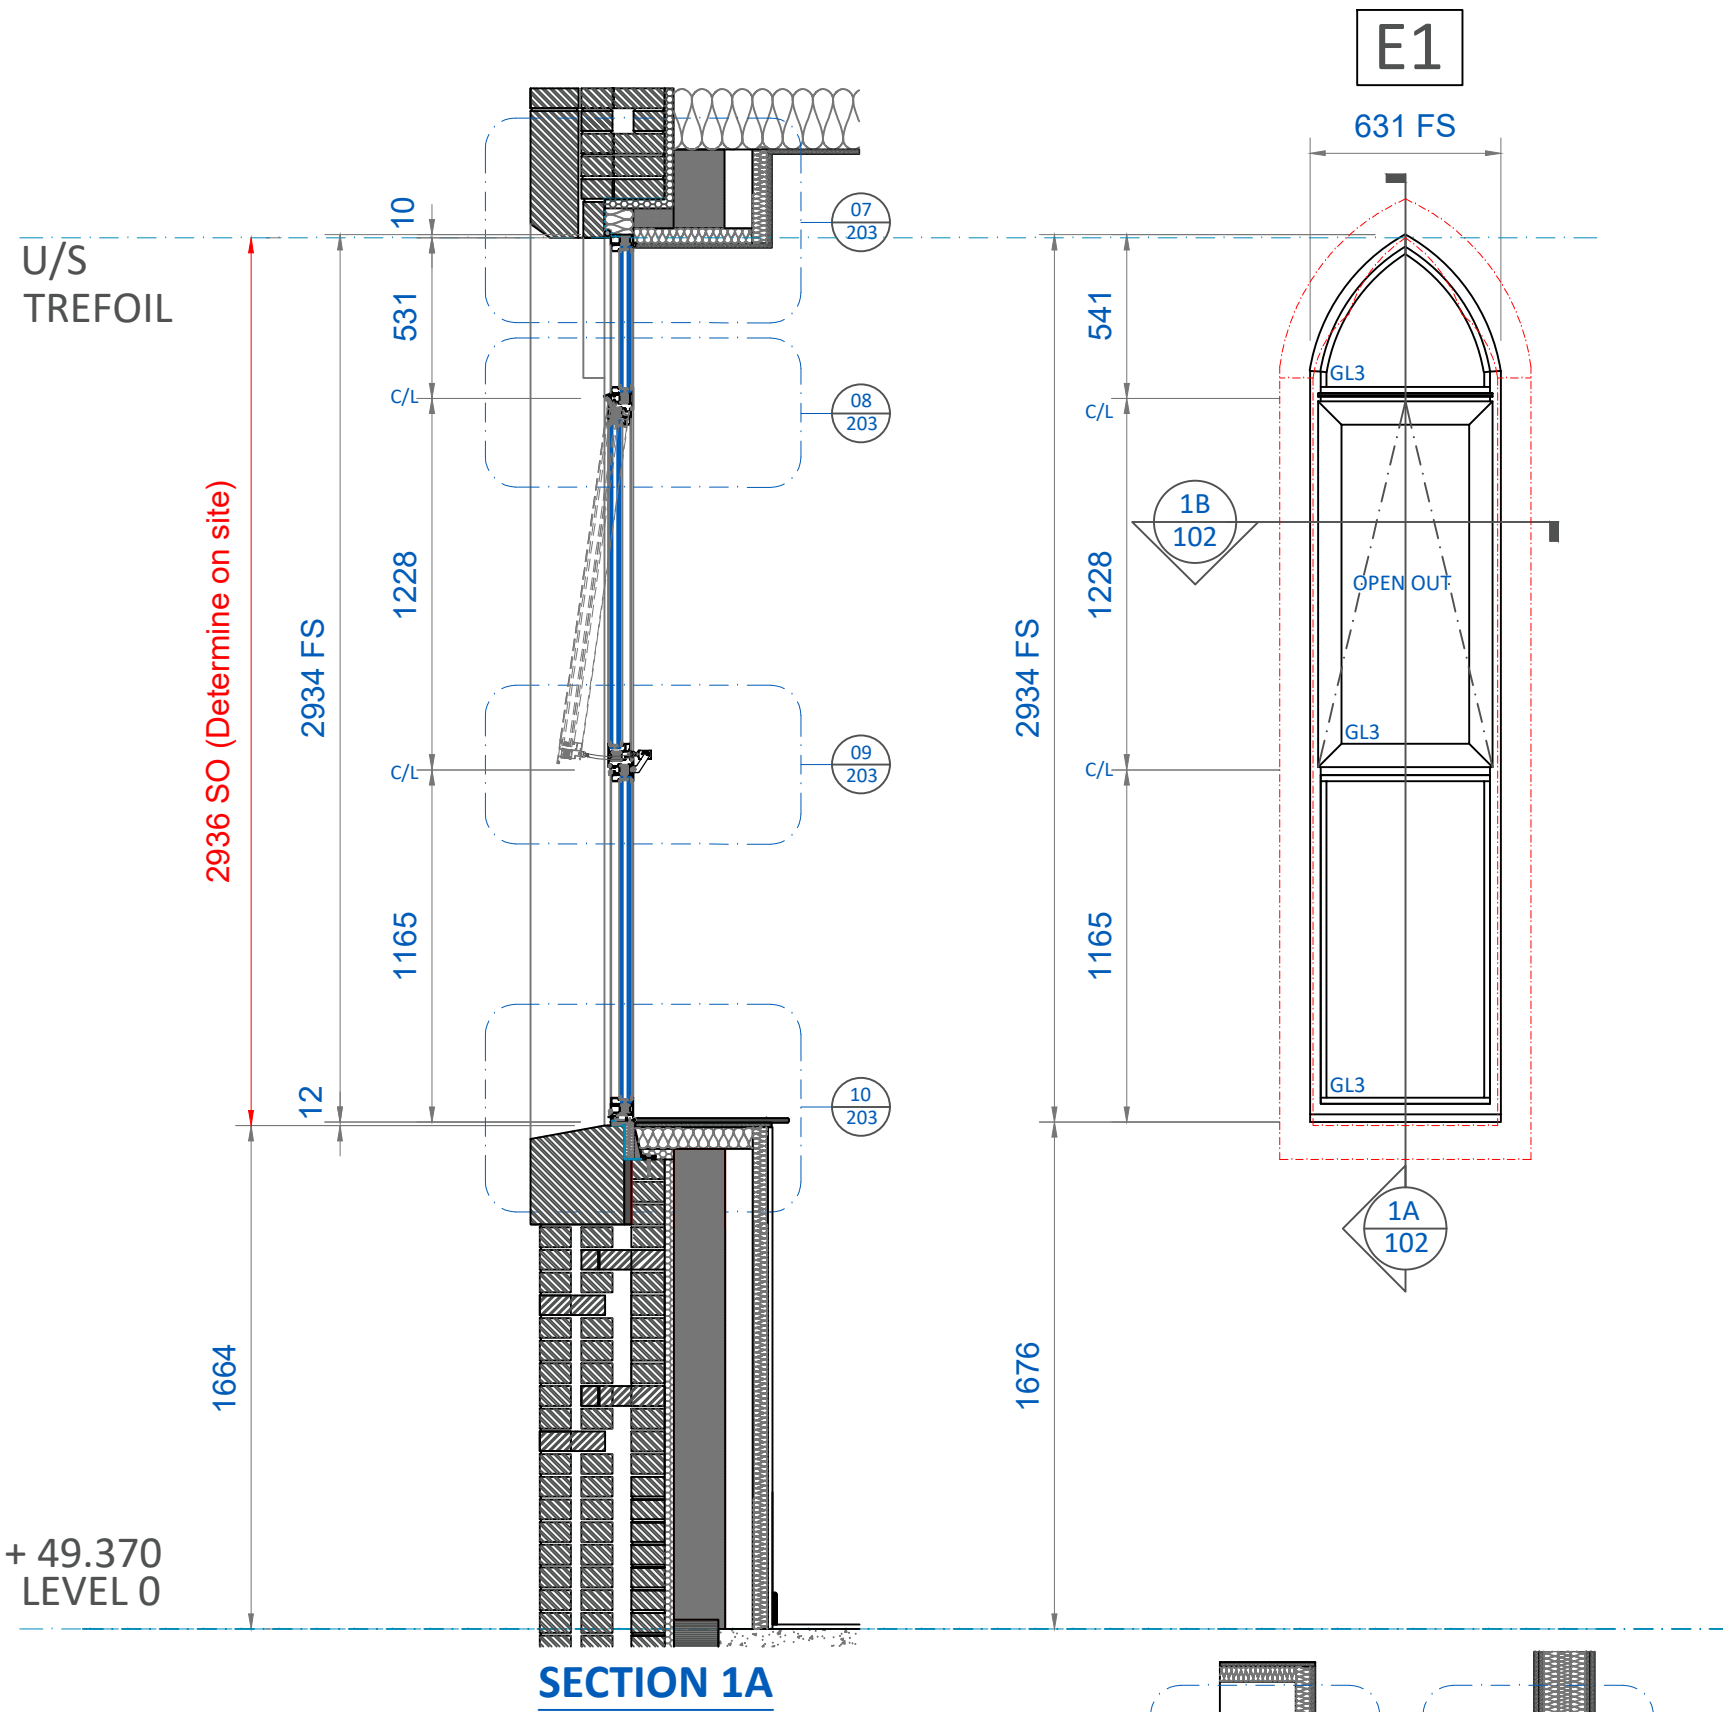


TYPES	E1
LOCATION	EXISTING FACADE
FLOOR LEVELS	GROUND LEVEL
QTY	17 NO. TOTAL
FRAME NO'S.	E0-004 E0-009 E0-014 E0-019 E0-005 E0-010 E0-015 E0-020 E0-006 E0-011 E0-016 E0-007 E0-012 E0-017 E0-008 E0-013 E0-018
FINISH	SINGLE COLOR - PURE WHITE 9010 MATT
U. VALUE	1.4 W/m²K
G. VALUE	0.4
GLASS ACOUSTIC VALUE	GL3 - 39 (-6)dB Rw(+Ctr)
NOTES	• VENT RESTRICTED TO 100MM OPENING

IRONMONGERY/ PER WINDOW

SYSTEM	SENIORS SPW600	QTY	2 NO.
HANDING	TOP HUNG		
NOTES	• BUTT HINGES • NO HANDLES • RESTRICTION SET TO 100MM OPENING • AOV ELECTRIC ACTUATOR FOR TOP HUNG OPEN OUT WINDOWS		
NOTES	FIXED LIGHTS EXTERNALLY GLAZED		

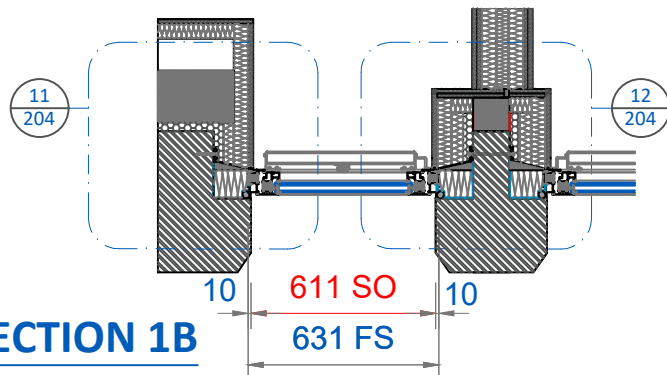


SECTION 1B

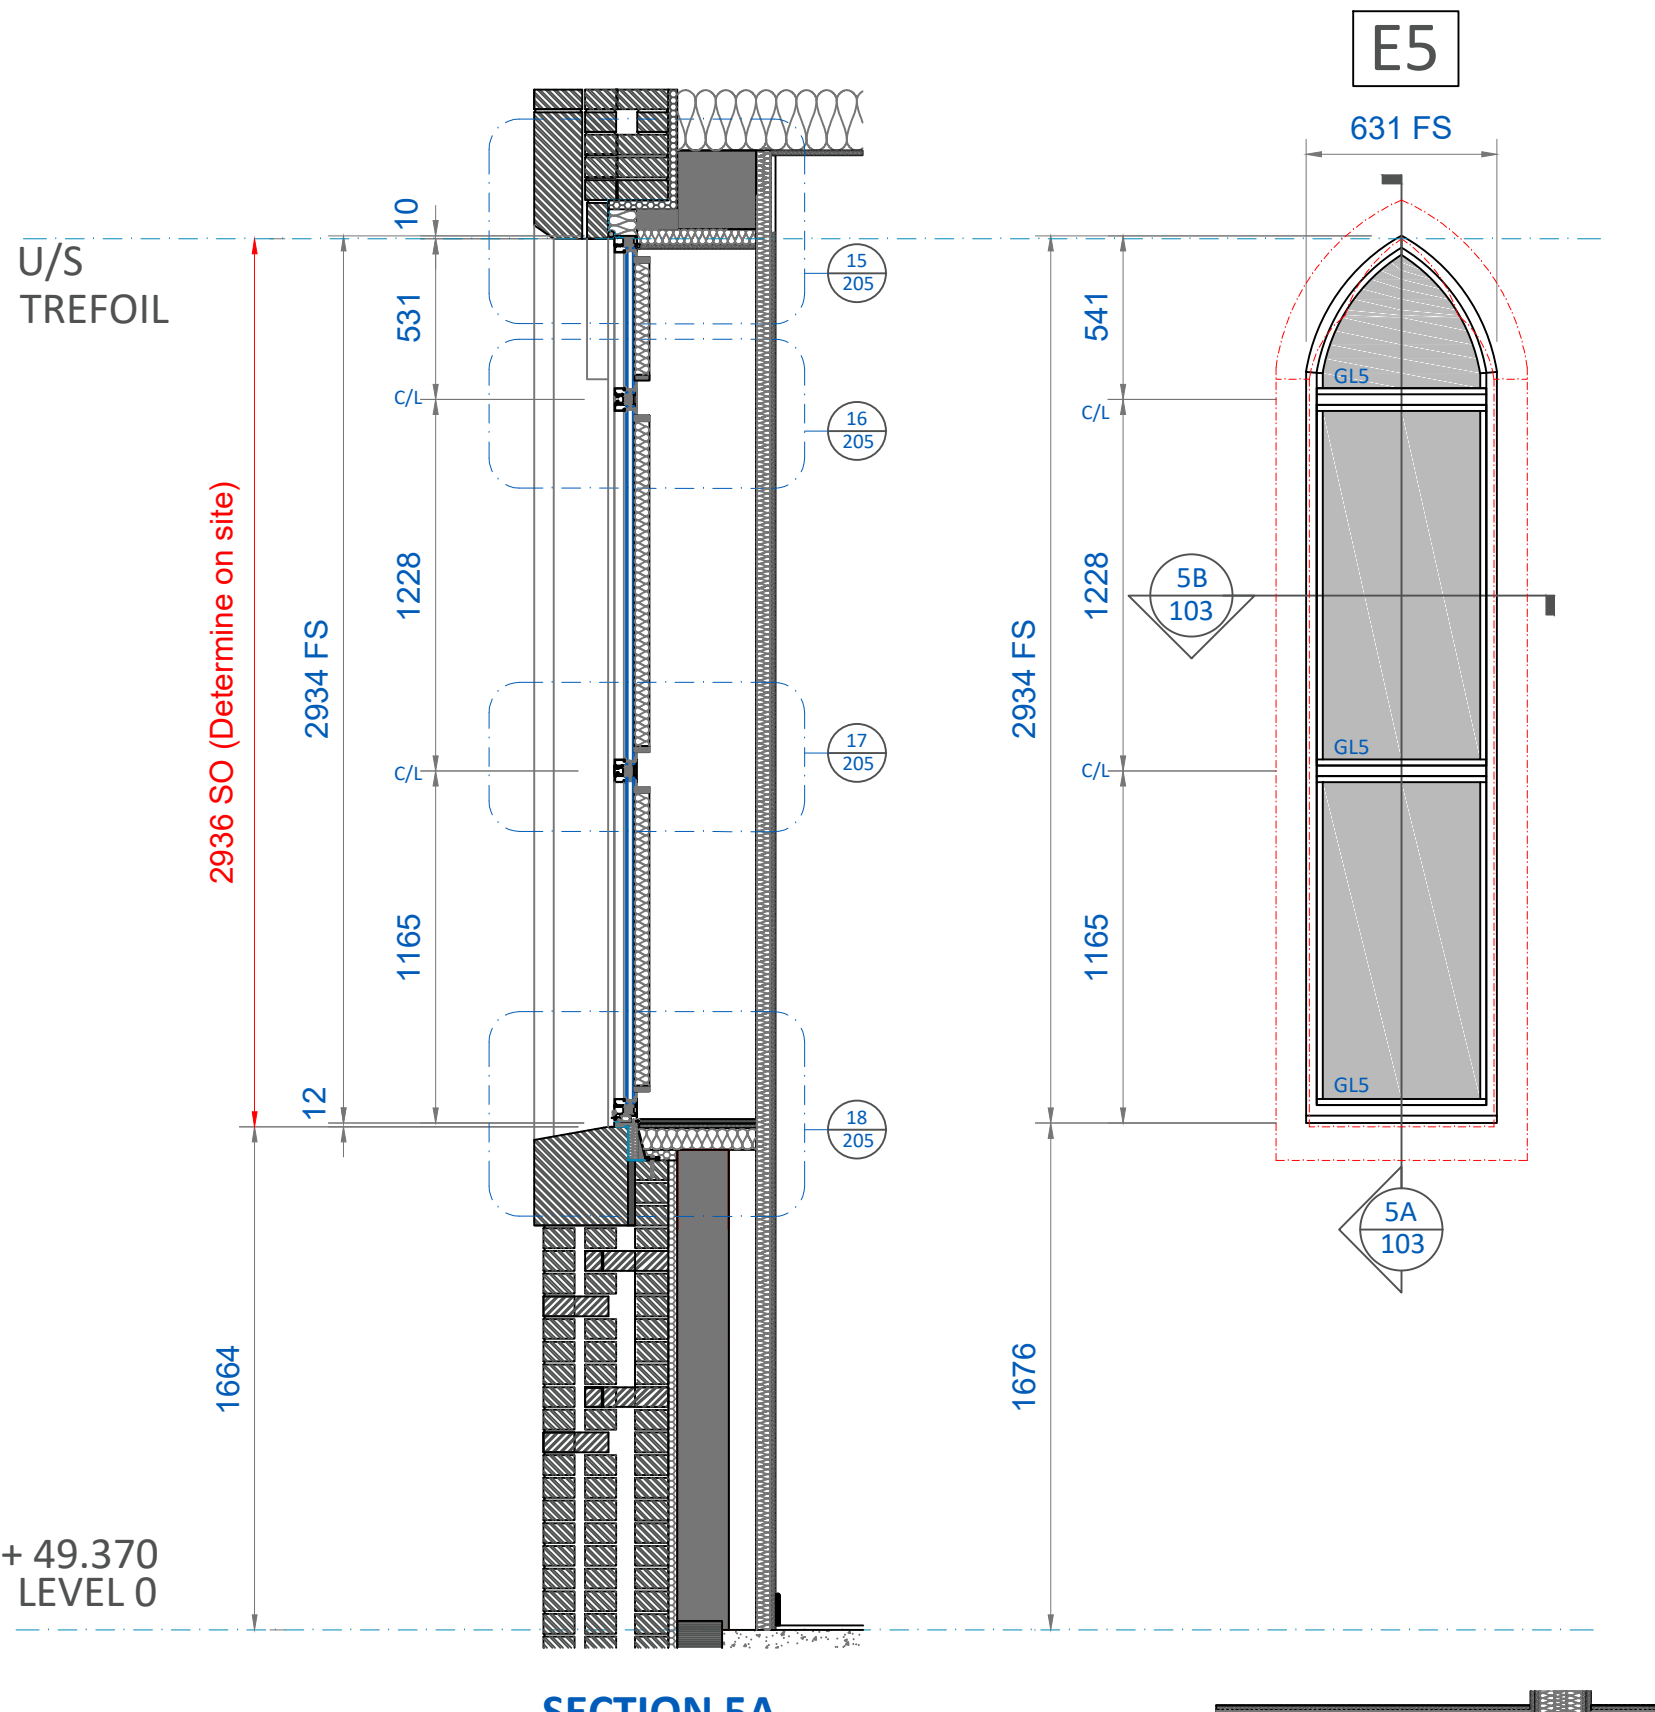

TYPES	E5
LOCATION	EXISTING FACADE
FLOOR LEVELS	GROUND LEVEL
QTY	8 NO. TOTAL
FRAME NO'S.	E5-001 E0-023 E0-002 E0-024 E0-003 E0-025 E0-021 E0-022
FINISH	SINGLE COLOR - PURE WHITE 9010 MATT
U. VALUE	1.4 W/m²K
G. VALUE	0.4
GLASS ACOUSTIC VALUE	GL5 - 35 (-4)dB Rw(+Ctr)
NOTES	• VENT RESTRICTED TO 100MM OPENING

CERAMIC GLASS
COLOUR TO BE CONFIRMED BY
ARCHITECT

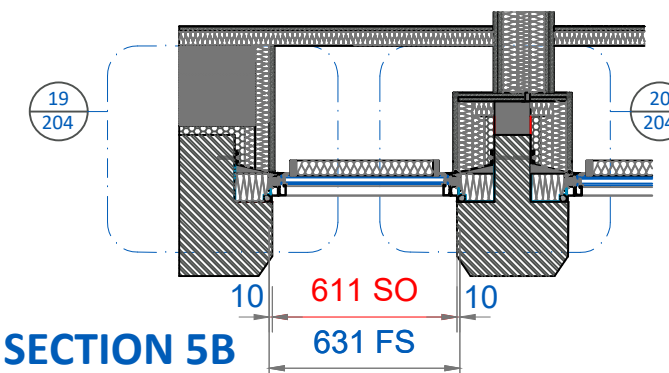

SECTION 5B

SPECIFICATIONS

PRODUCTS

- SENIORS SF52 CURTAINWALLING SECTIONS
- SENIORS SPW600 CASEMENT WINDOWS
- TECHNAL GEOD MX ACOUSTIC (MAIN ENTRANCE ONLY)

GLAZING

GL1 - 28mm DGU's - WEIGHT 30 Kg/m² (UG 1.0 W/m2K)

6MM COOL-LITE SKN183II HST - OUTER
16MM WARM EDGE BLACK SPACER (ARGON FILLED)
6MM CLEAR TOUGHENED - INNER

GL2 - 28.8mm DGU's - WEIGHT 30 Kg/m² (UG 1.0 W/m2K)

6MM COOL-LITE SKN183II HST - OUTER
16MM WARM EDGE BLACK SPACER (ARGON FILLED)
6.8MM CLEAR LAMINATED - INNER

GL3 - 32.8mm DGU's - WEIGHT 42 Kg/m² (UG 1.0 W/m2K)

6MM COOL-LITE SKN183II HST - OUTER
16MM WARM EDGE BLACK SPACER (ARGON FILLED)
10.8MM CLEAR LAMINATED - INNER

GL4 - 31.5mm DGU's - WEIGHT 38.75 Kg/m² (UG 1.0 W/m2K)

6MM COOL-LITE SKN183II HST - OUTER
16MM WARM EDGE BLACK SPACER (ARGON FILLED)
9.5MM CLEAR LAMINATED - INNER

GL5 - 28mm DGU's - WEIGHT 30 Kg/m² (UG 1.0 W/m2K)

6MM HST CLEAR - OUTER
16MM WARM EDGE BLACK SPACER (ARGON FILLED)
6MM ENAMELLED CLEAR TOUGHENED
(COLOUR TO BE CONFIRMED) - INNER
BONDED TO RIGID 50MM LAMELLA INSULATION
CORE FIRE CLASSIFIED A1 TO EN13501-1
USING FIRE RATED A2 EN13501-1 TENSOR GRIP L17
SPRAY ADHESIVE FOIL BACKED INSULATED
STEPPED IN 30MM ALL ROUND

AP1 - 28MM - 10 Kg/m²

1.5MM ALUMINIUM SHEET (FINISH: RAL SIGNAL
BLACK 9004) - OUTER
PPC 60 MICRONS - FIRE CLASSIFIED A2 - S1, D0 TO
EN13501-1
FIRE RATED A2 TO EN13501-1 TENSORGRIP L17
SPRAY ADHESIVE BONDED TO RIGID (LAMELLA)
INSULATION CORE FIRE CLASSIFIED A1 TO
EN13501-1 FIRE RATED A2 TO EN13501-1
TENSORGRIP L17 SPRAY ADHESIVE BONDED TO
1.5mm ALUMINIUM SHEET (MILL FINISH) - INNER

AP2 - 44MM - 10 Kg/m²

1.5MM ALUMINIUM SHEET TO RECEIVE
PERFORATIONS (FINISH: RAL SIGNAL BLACK
9004) - OUTER (REMOVABLE)
PPC 60 MICRONS - FIRE CLASSIFIED A2 - S1, D0 TO
EN13501-1
1.5mm ALUMINIUM SHEET (MILL FINISH)
FIRE RATED A2 TO EN13501-1 TENSORGRIP L17
SPRAY ADHESIVE BONDED TO RIGID (LAMELLA)
INSULATION CORE FIRE CLASSIFIED A1 TO
EN13501-1 FIRE RATED A2 TO EN13501-1
TENSORGRIP L17 SPRAY ADHESIVE BONDED TO
1.5mm ALUMINIUM SHEET (MILL FINISH) - INNER

FINISH

ALL ALUMINIUM PROFILES TO BE DUAL COLOUR WHERE
SPECIFIED - POLYESTER POWDER COAT PAINT FINISH, TO
STANDARD COLOUR - FINISH TO BE 60 MICRONS - UNLESS
OTHERWISE SPECIFIED

- SENIORS SF52 CURTAINWALL: SIGNAL BLACK 9004
MATT OUTER / PURE WHITE 9010 MATT INNER

- SENIORS SPW600 WINDOWS: SIGNAL BLACK 9004
MATT OUTER / PURE WHITE 9010 MATT INNER

- WINDOW REVEAL PRESSINGS: BEIGE RAL 1001
MATT (30% GLOSS LEVEL)

EXTERNAL POINTING

WHERE REQUIRED, TO BE CARRIED OUT USING A LOW
MODULUS NEUTRAL CURE SILICON, OF OUR CHOICE, TO BE
COMPATIBLE WITH OUR SUPPLIED PRODUCT. COLOR TO
BE ARBOSIL LM WHITE, WITH BACKING ROD OR
EXPANDING FOAM BACKER TO FORM ROBUST SEAL.

NOTES

- EPDM BY LDG CONTRACTS
- ALL VISIBLE BRACKETS TO CURTAINWALL TO BE PAINTED TO
MATCH FRAME.
- PROTECTIVE TAPING OF ALUMINIUM REQUIRED BY LDG - TO BE
REMOVED BY OTHERS.
- MANIFESTATION BY LDG.
- ALL GLAZING WERE NOTED AS BEEN DESIGNED IN ACCORDANCE WITH:

BS 6180:2011 BARRIERS IN AND ABOUT BUILDINGS.
BS 6399-1:1998 LOADING FOR BUILDINGS. CODE OF PRACTICE FOR
DEAD AND IMPOSED LOADS
FROM TABLE 4, LOADS FOR BARRIER LOADED GLAZING
LINE LOAD = 7.4 KN/M EUROCODE EN 1991-1-1
CONCENTRATED LOAD = 1.0 KN (EUROCODE EN 1991-1-4)
UNIFORM LOAD = 0.5 KN/M²
AND MANUFACTURED IN ACCORDANCE WITH :-
BS EN 1279-1:2018 GLASS IN BUILDING - INSULATING GLASS UNITS.
GENERALITIES, SYSTEM DESCRIPTION, RULES FOR SUBSTITUTION,
TOLERANCES AND VISUAL QUALITY.

- DESIGN WIND LOAD PRESSURE 1386 Kpa/m²

- DETAILS EMBODY CURRENT DESIGNS - WE RESERVE THE RIGHT
TO CHANGE OR MODIFY SECTIONS & FITTINGS

- SIZE VARIATIONS - BAR LENGTHS AND FRAME SIZES +/- 1.5mm.
COMPOSITE INSTALLATIONS MAY EXCEED THIS
- ALL DIMENSIONS TO BE CONFIRMED ON SITE PRIOR TO
FABRICATION

C01	ISSUED FOR CONSTRUCTION	15.12.2022
REV	DESCRIPTION	DATE
ARCHITECT	BUTTRESS LTD.	
CONTRACTOR	ERIC WRIGHT GROUP	
ISSUE PURPOSE	FOR CONSTRUCTION	

LDG Contracts Ltd. Havlock Street Preston PR1 7NL TEL: 01772 200002/3 FAX: 01772 258789		
--	--	--

PROJECT ANCOATS DISPENSARY

TITLE EXISTING FACADE WINDOW ELEVATIONS

JOB NO.	109064	SCALE	1 : 25 @ A1
DRAWN BY	R BUNTING	DATE	11.11.2022
CHECKED BY	M WAINRIGHT	STATUS	

DRAWING NO:	PROJECT	ORIGINATOR	ZONE	LEVEL	TYPE	ROLE	NUMBER	REV.
210005 - LDG - ZZ - ZZ - DR - Y - 103								C01