



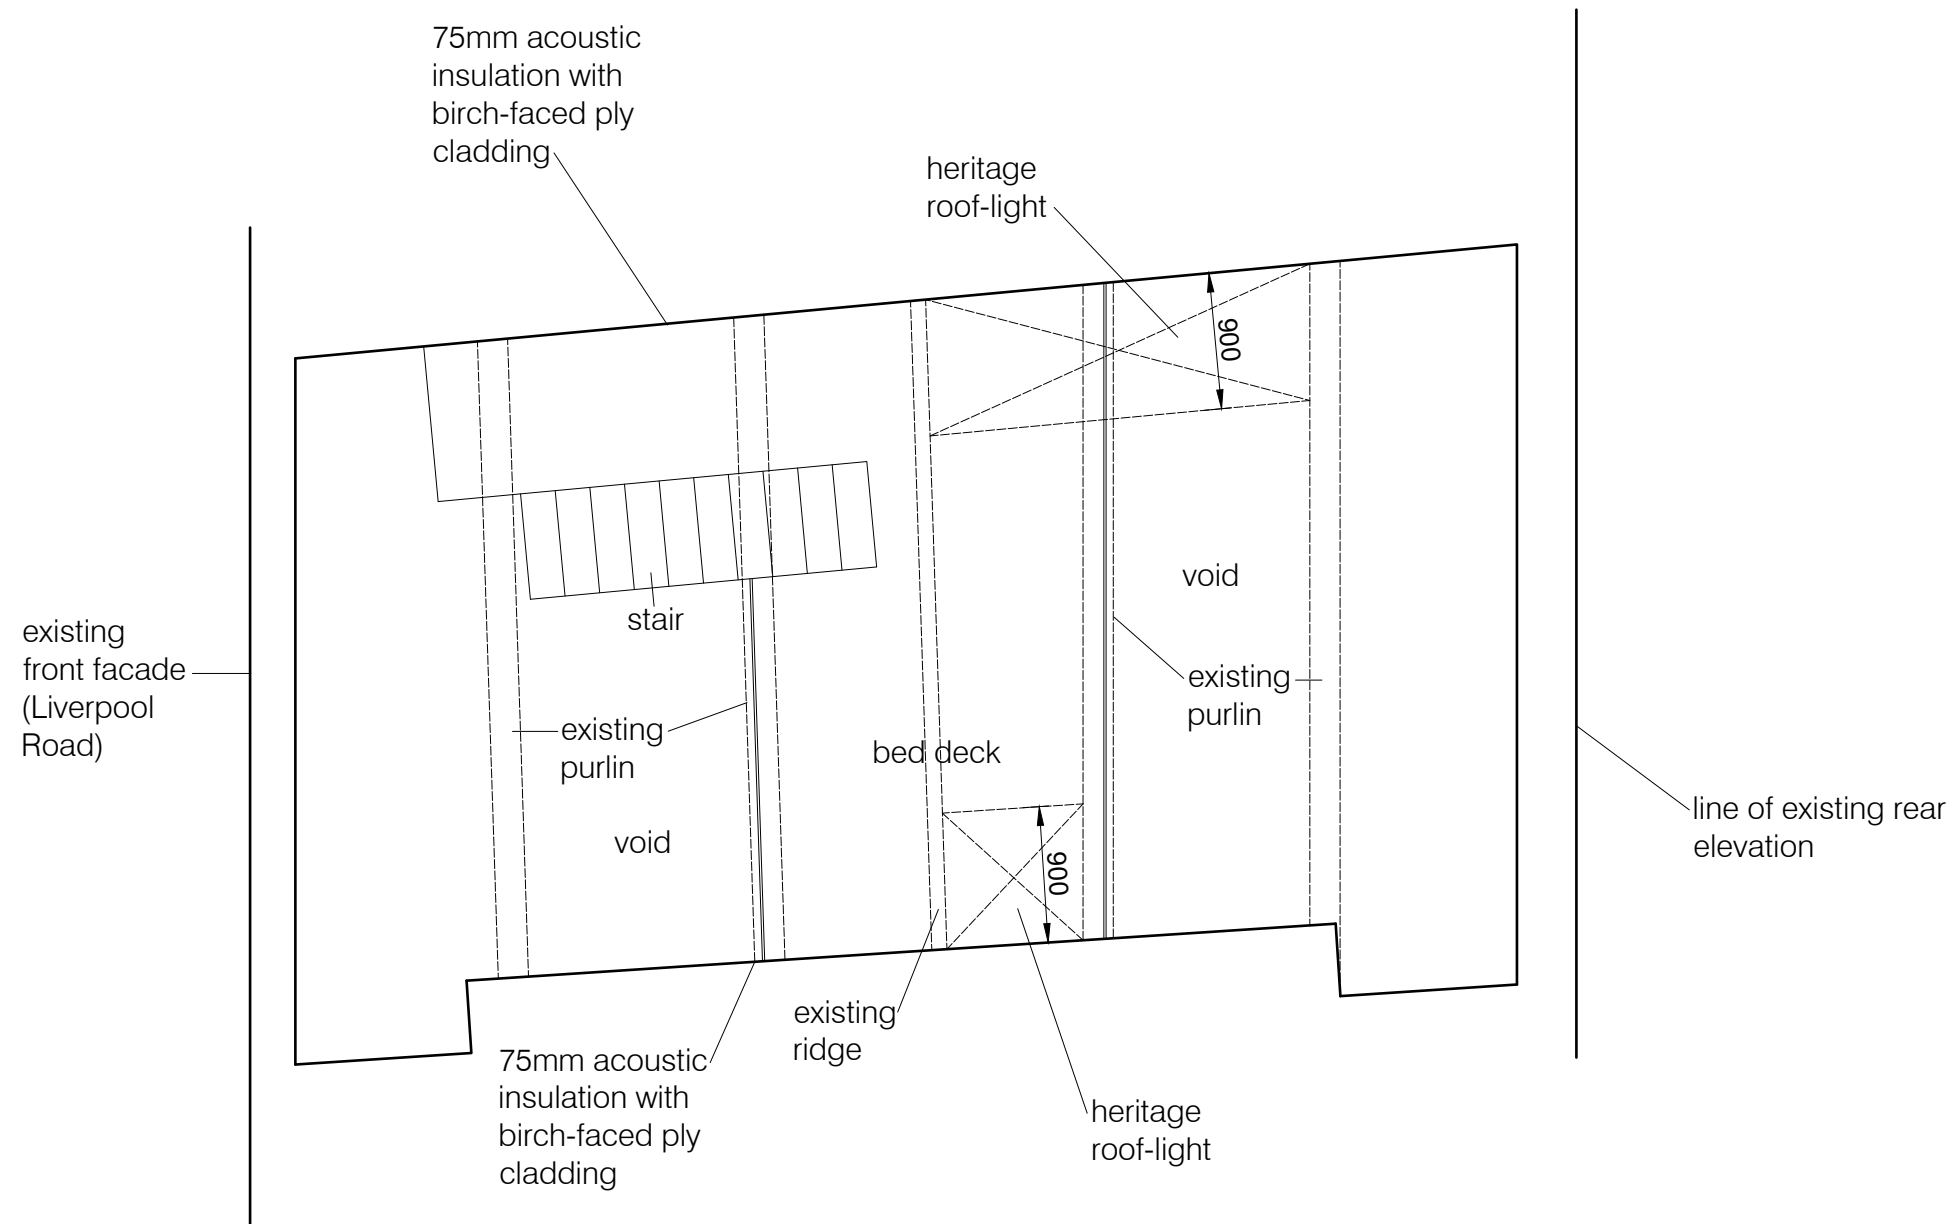

Proposed Mezzanine Floor Plan 1:50

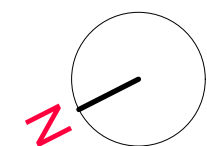

rev A - external access through existing
roof, balconies and stair, front and rear - removed
Glazed openings to front roof removed
Glass lantern removed
Heritage roof-lights added to rear roof
Alterations to existing purlins omitted

PROP-004 rev A

35 Liverpool Road
Proposed Mezzanine floor Plan
Scale - 1 to 50 @ A3
17 January 23