




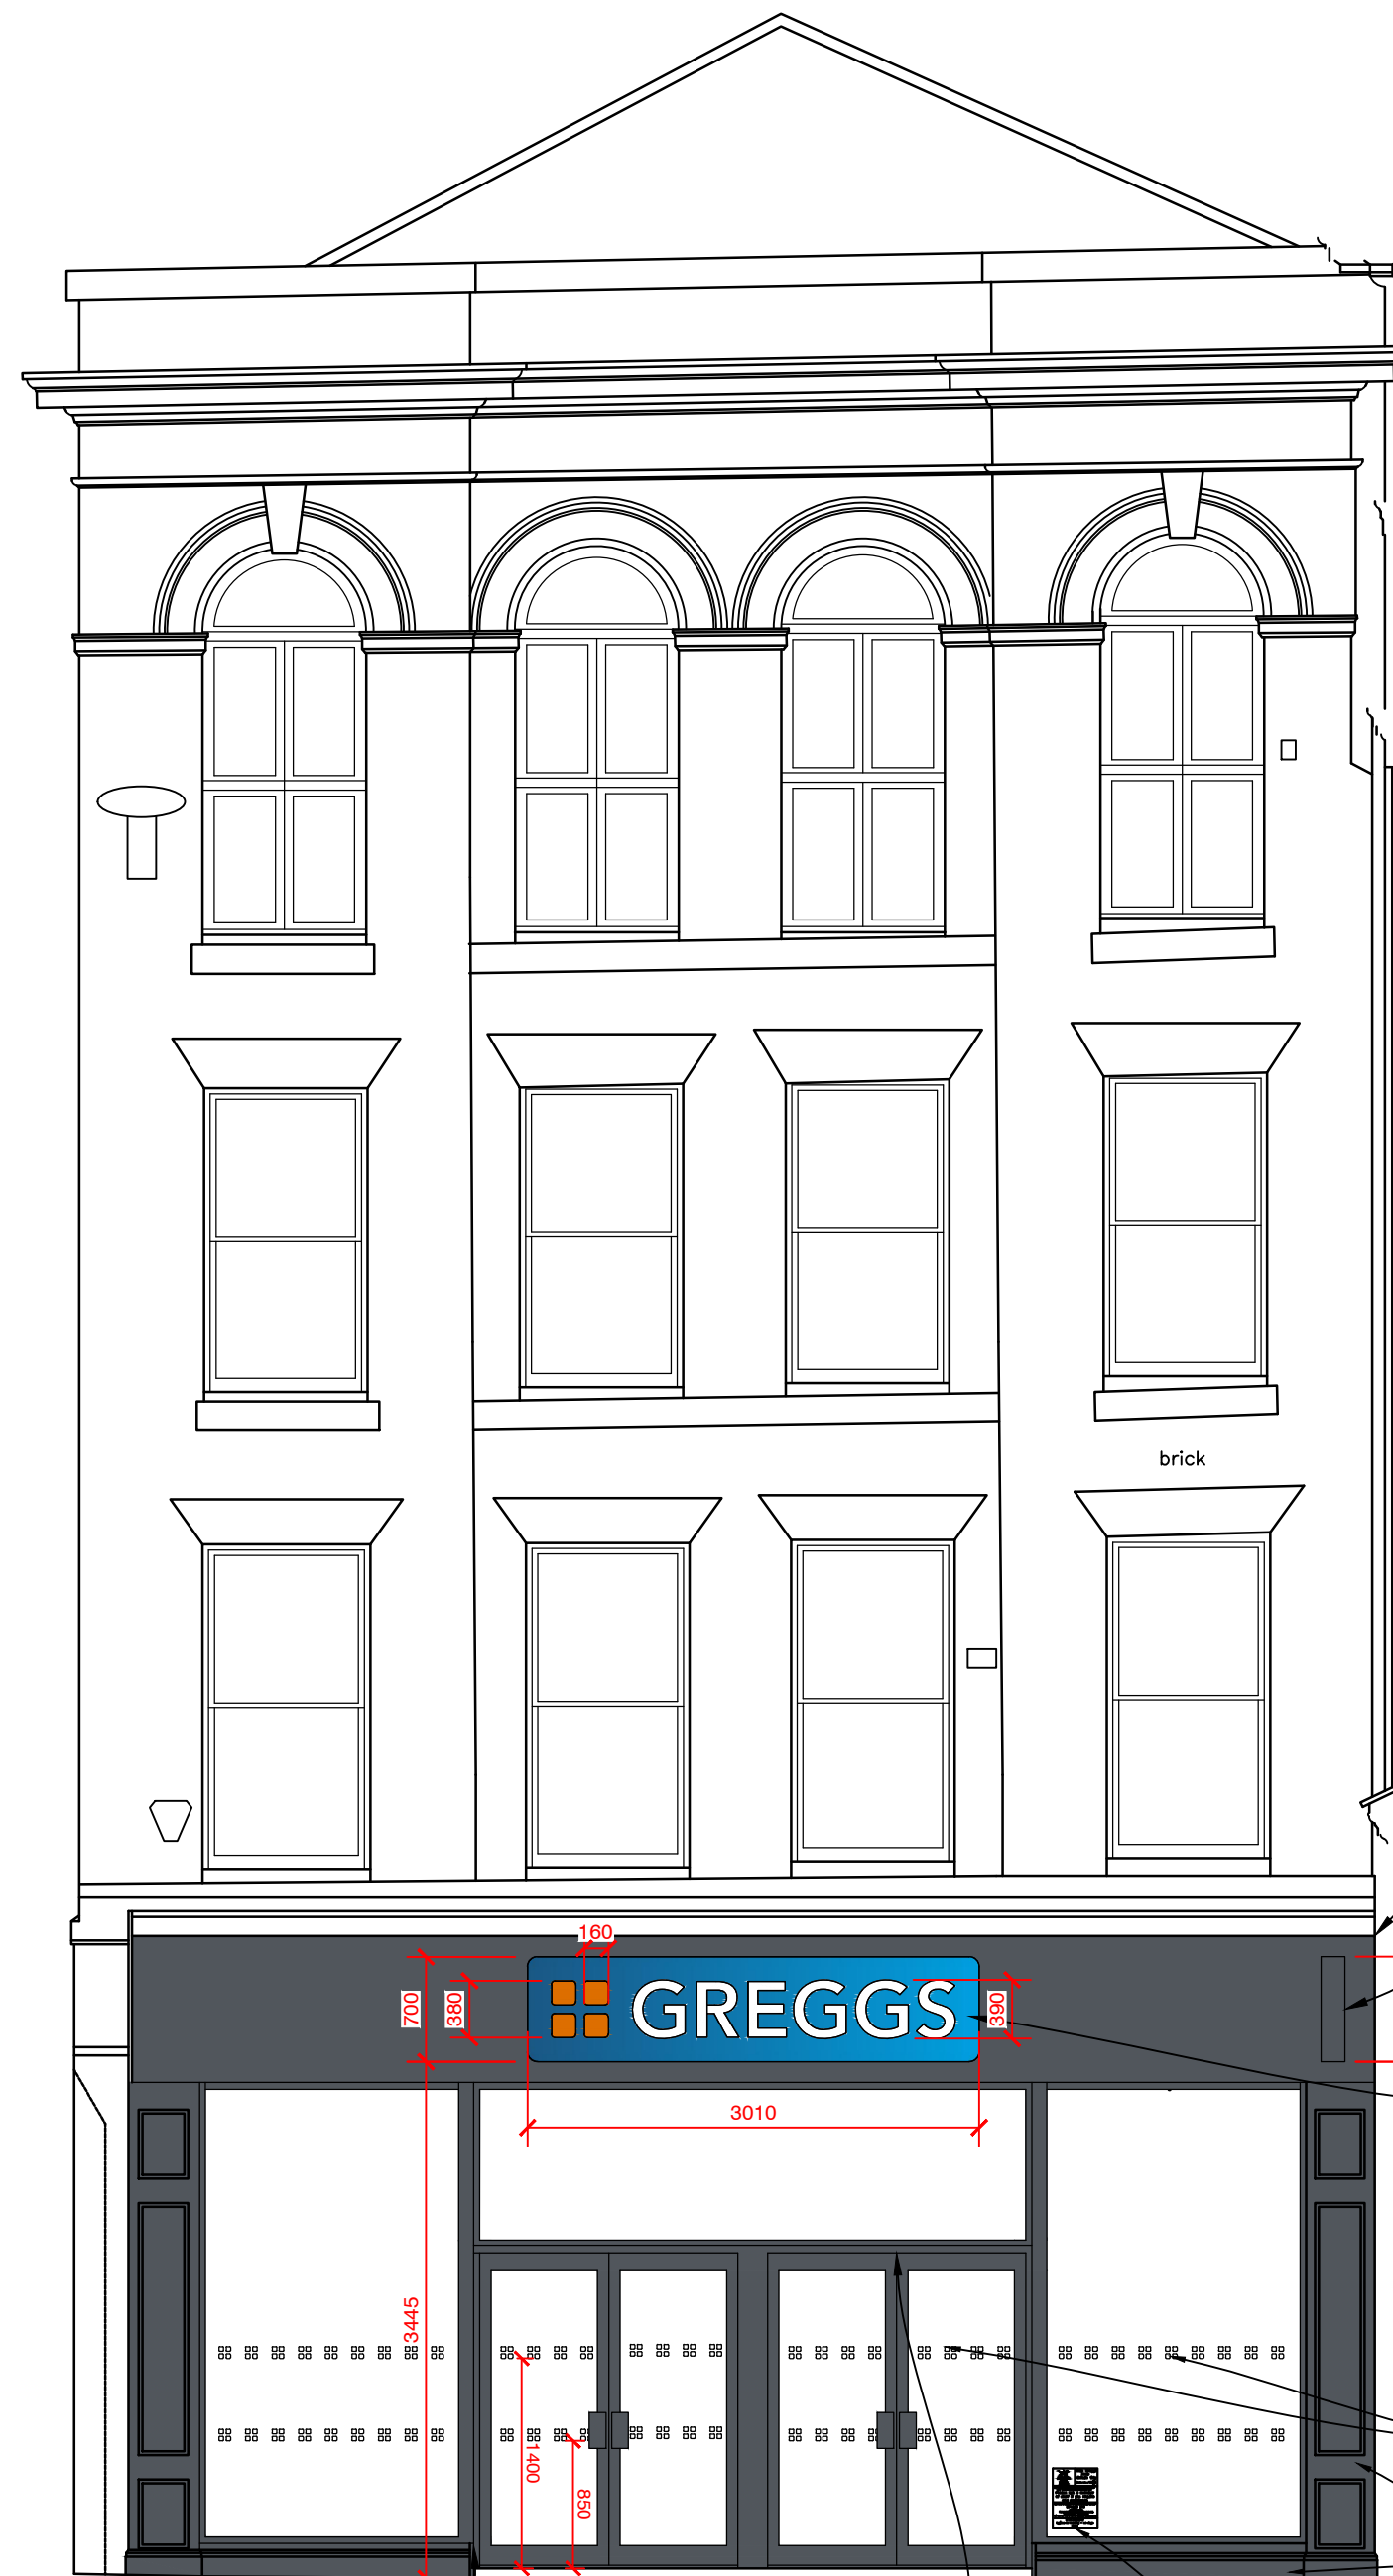


PROPOSED SHOPFRONT ELEVATION (1:50)

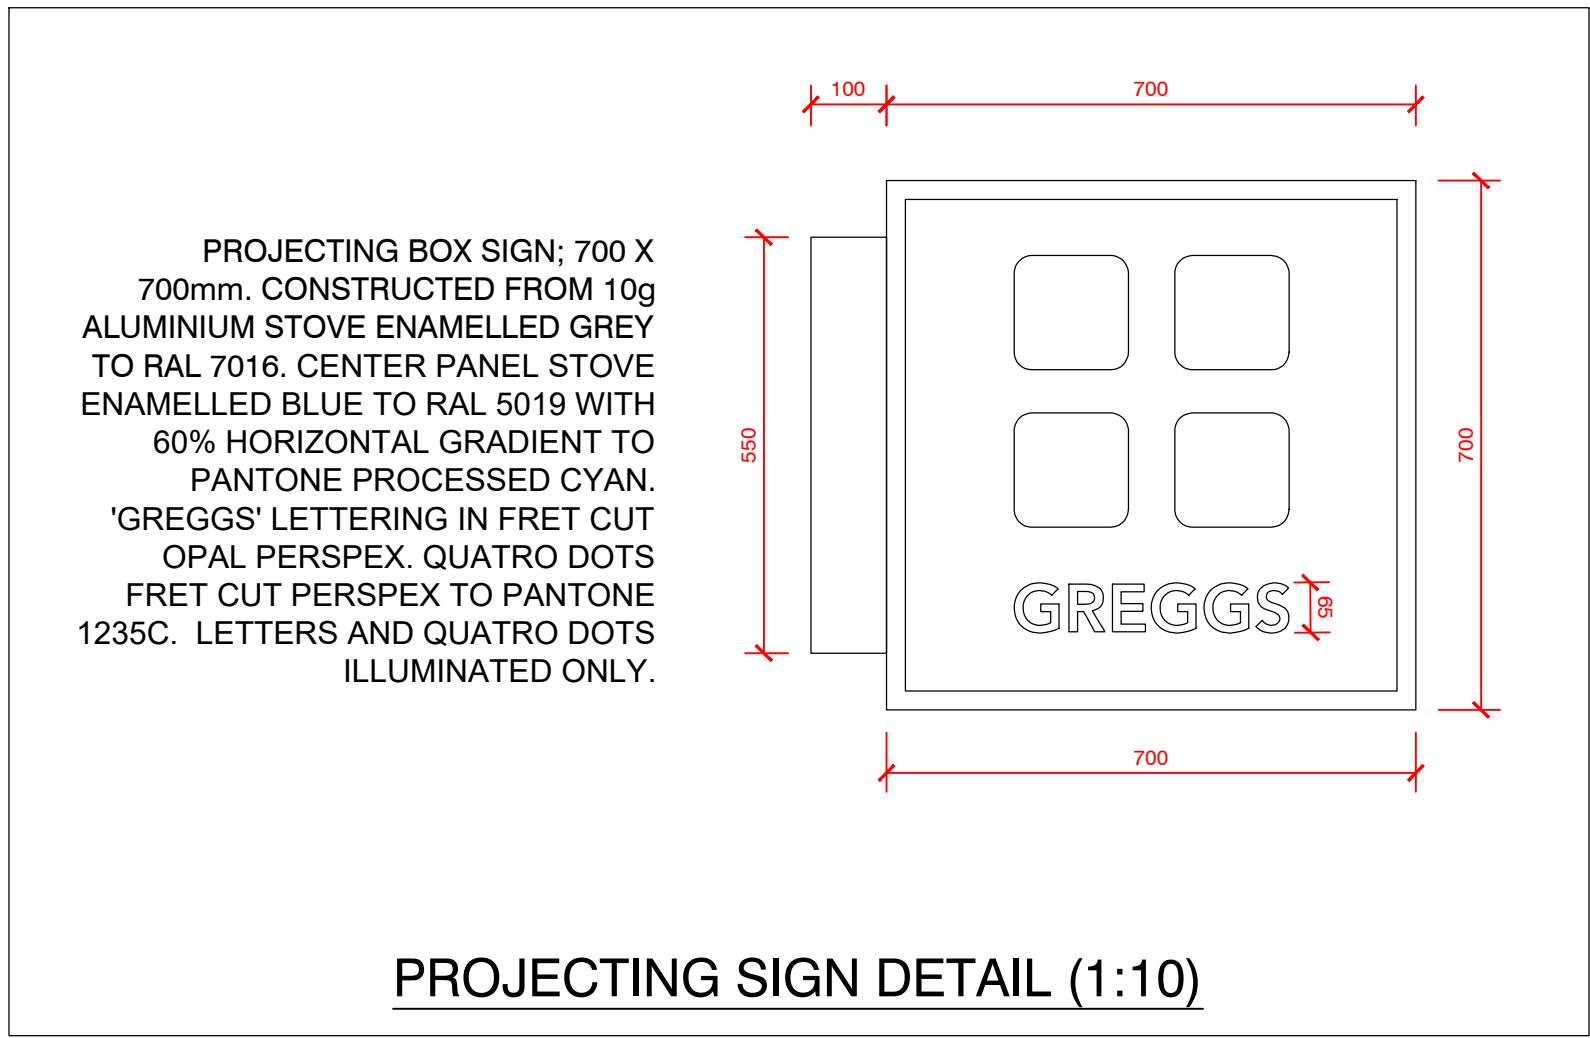

PROJECTING SIGN DETAIL (1:10)

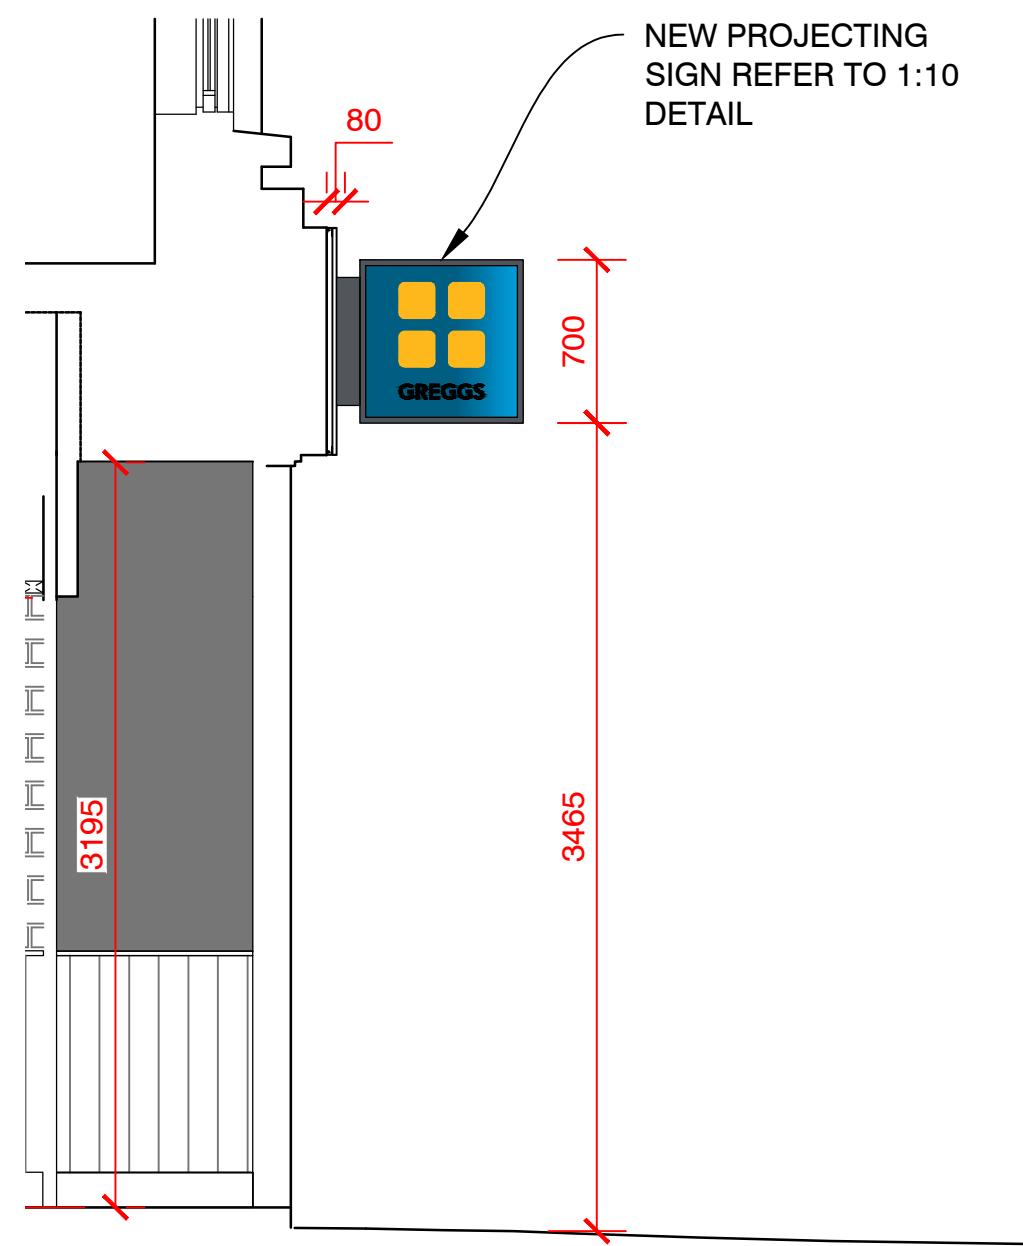

PROPOSED SECTION THRU' (1:50)

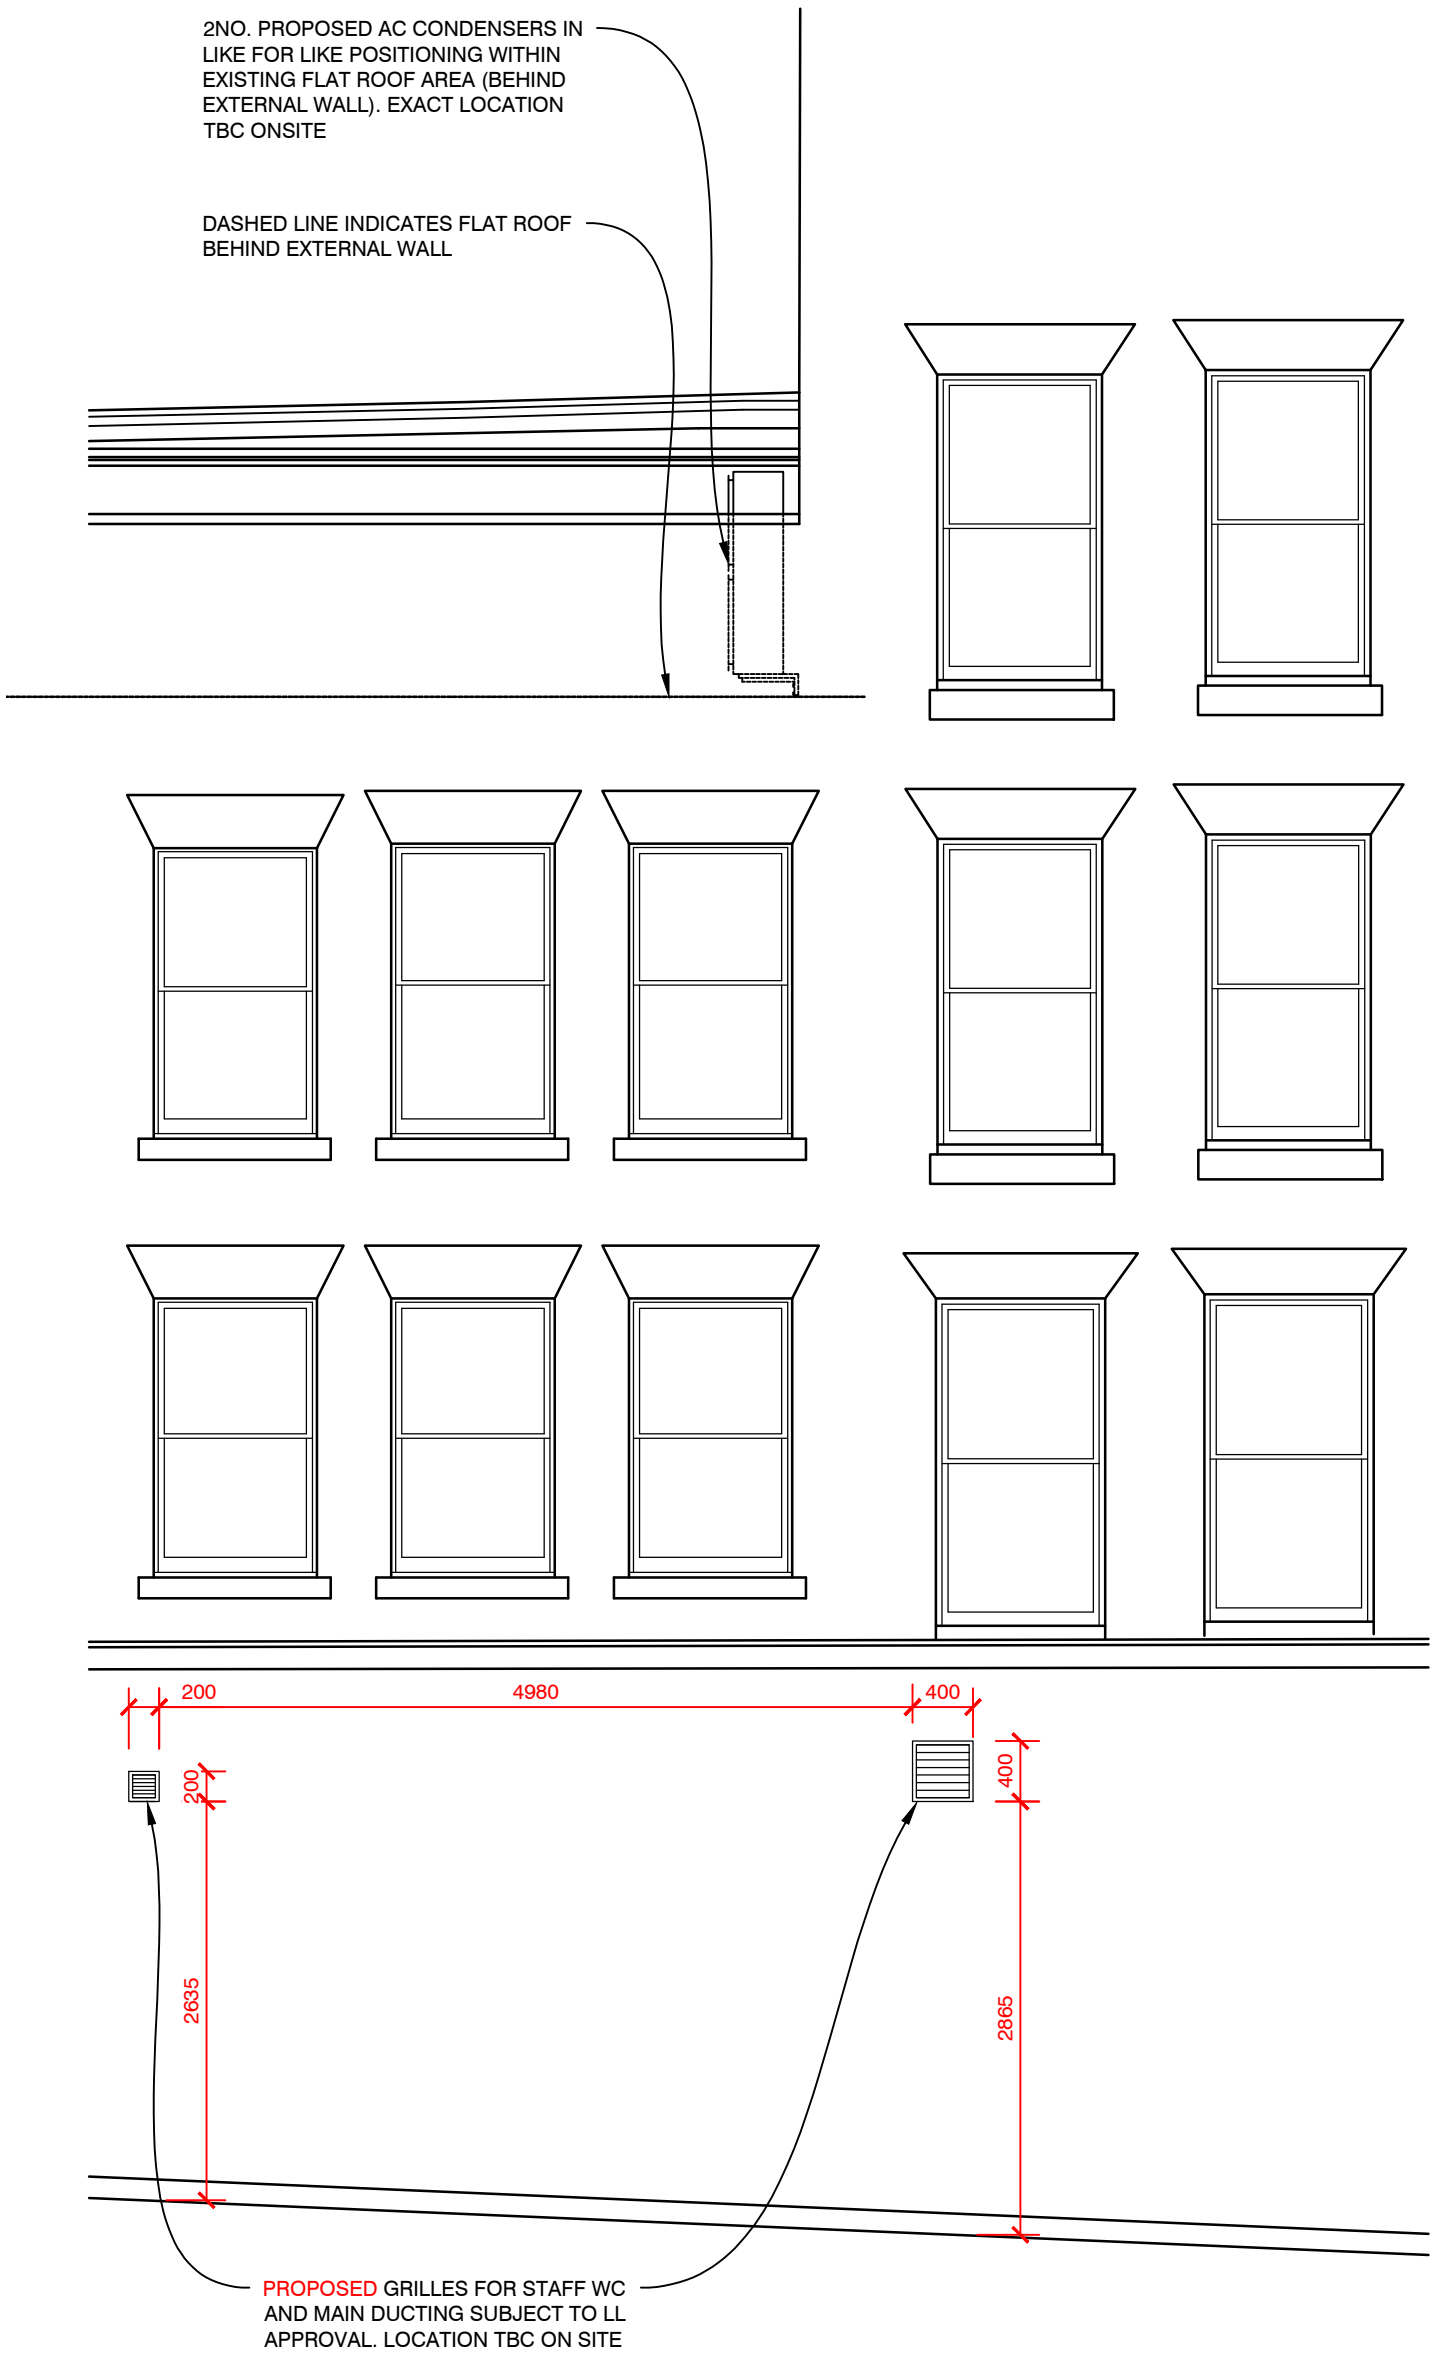

PROPOSED SIDE ELEVATION (1:50)

82-84 MARKET STREET
MANCHESTER
M4 1PD

