


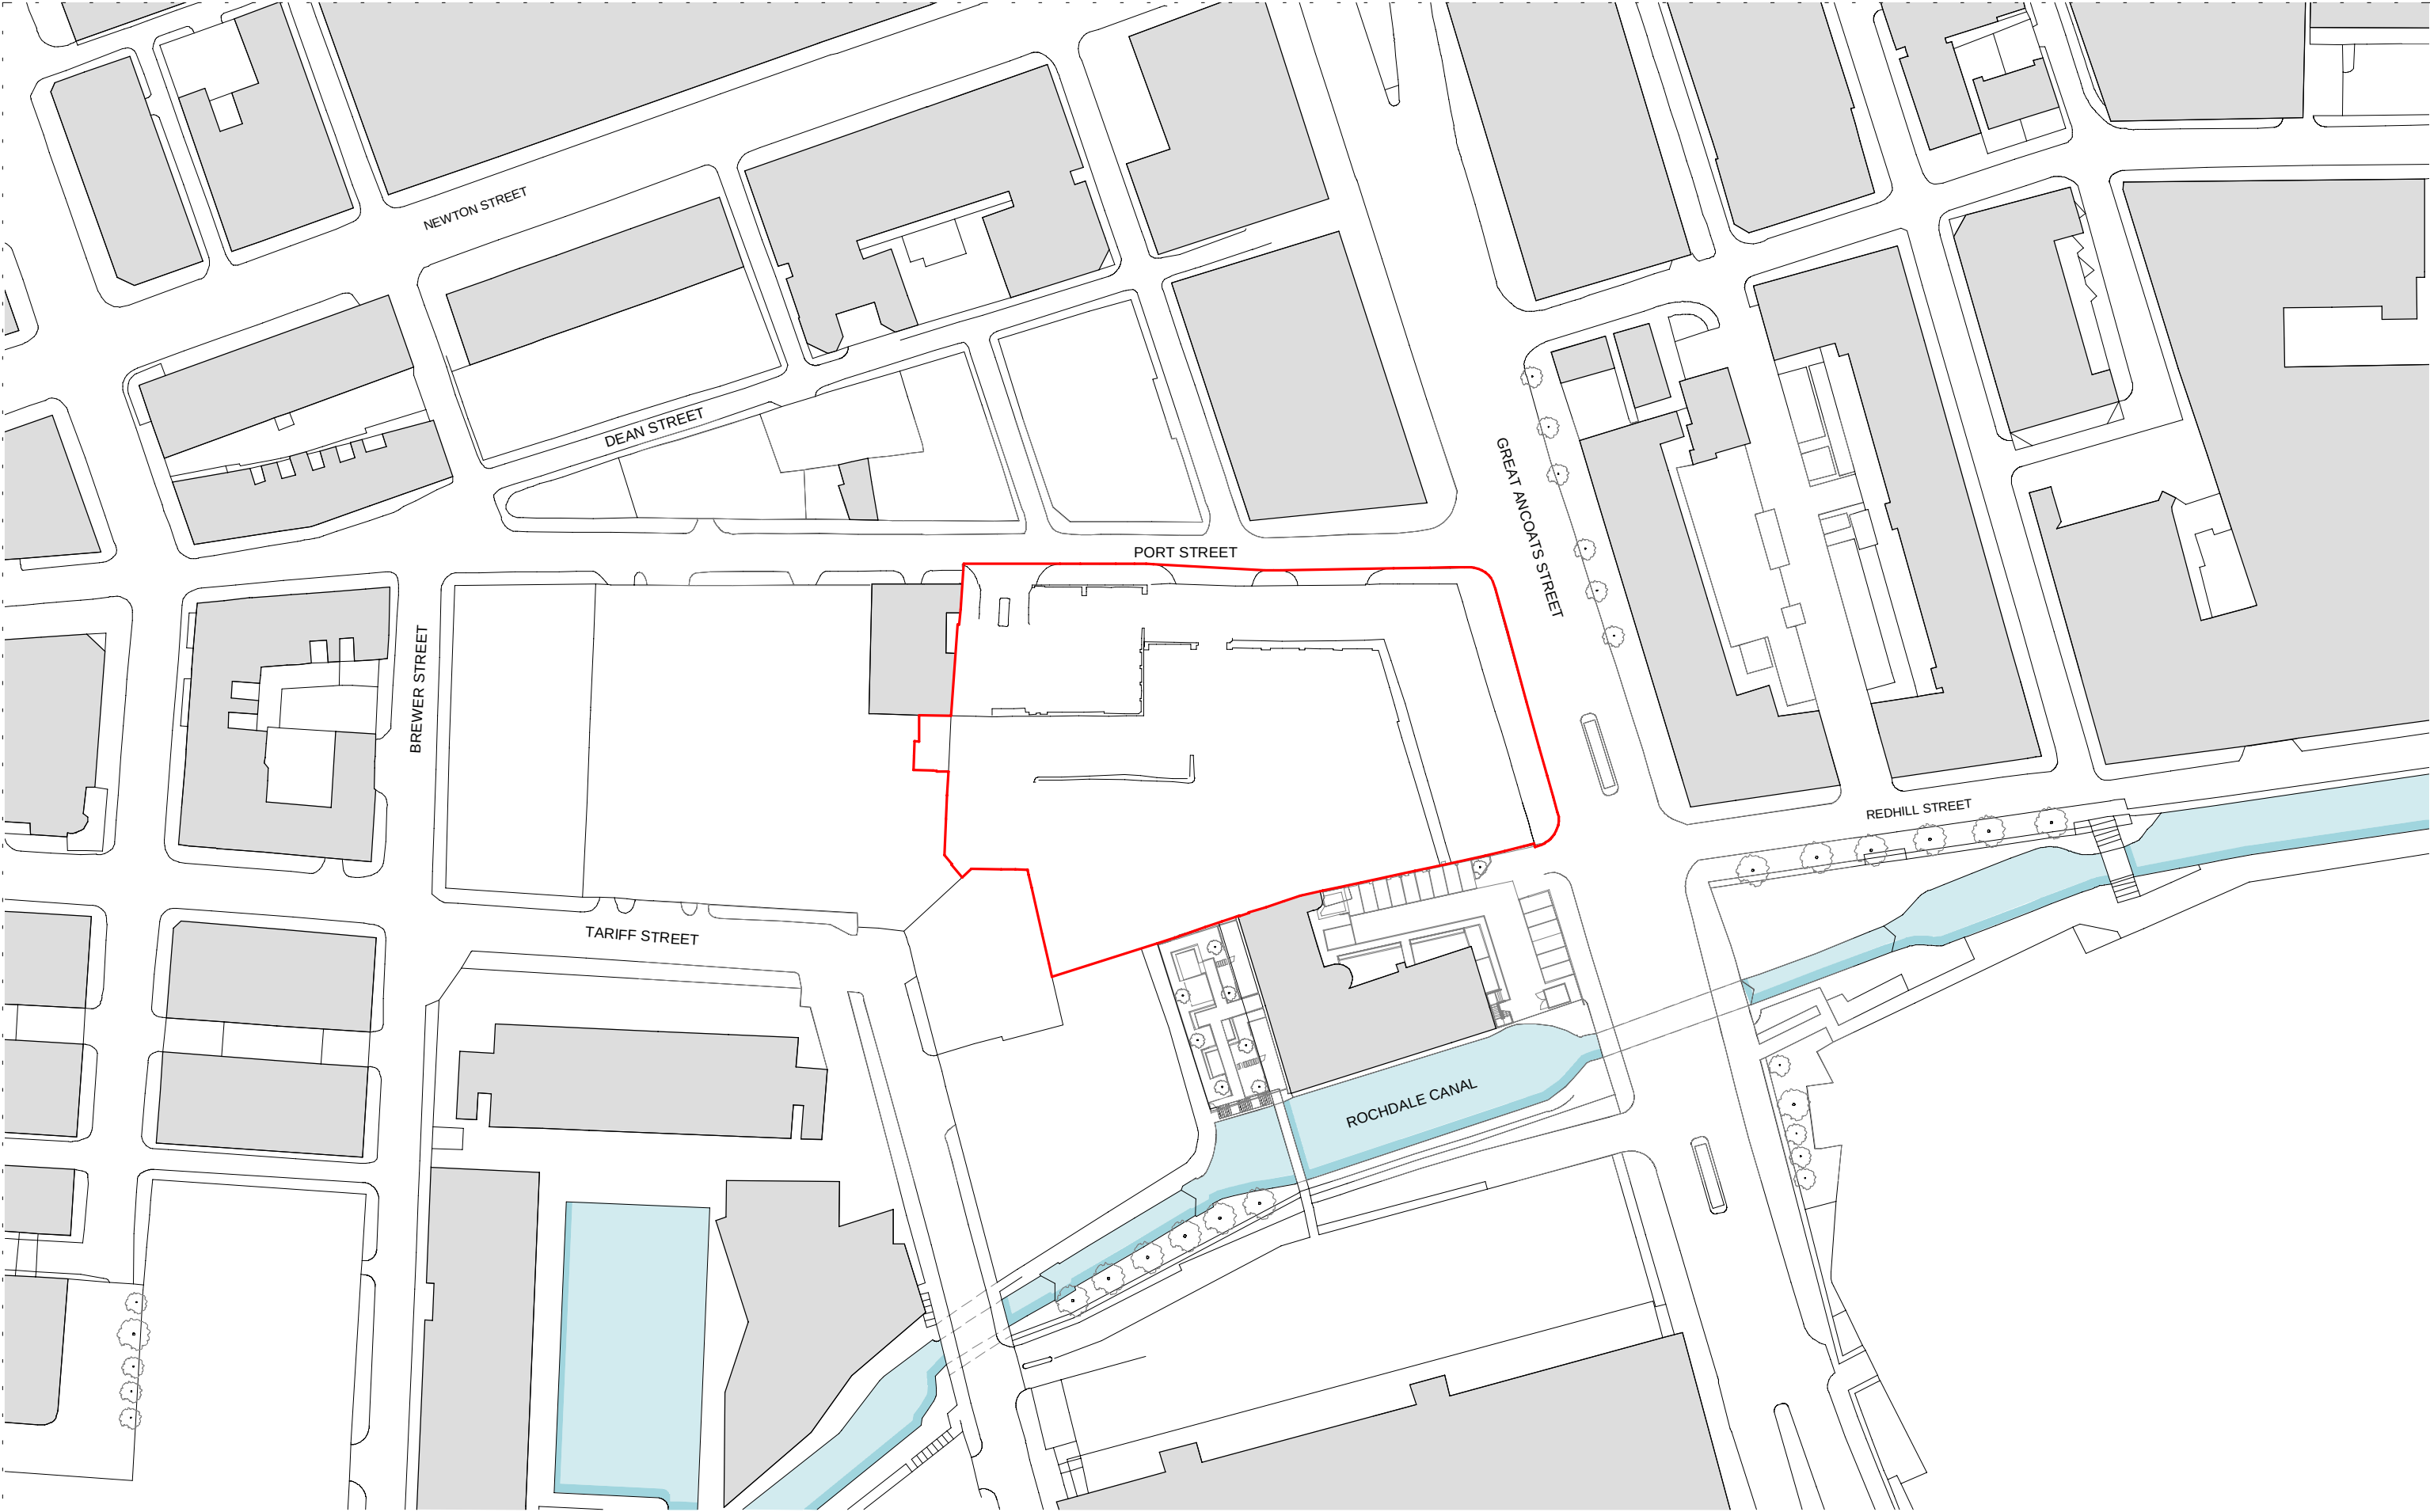

DO NOT SCALE OFF DRAWING REFER TO INDICATED DIMENSIONS ONLY.
DRAWING TO BE READ IN CONJUNCTION WITH SHP SPECIFICATION.
INDICATIVE DETAILS TO ILLUSTRATE VISUAL INTENT ONLY. ALL TO CONTRACTORS DESIGN.
ALL DETAILS TO BE COORDINATED WITH ADJACENT TRADES AND SE AND M+E ENGINEER DETAILS.
THE CONTRACTOR IS RESPONSIBLE FOR MEETING THE SPECIFIED PERFORMANCE CRITERIA.

 Planning Boundary



Port Street

PLANNING ISSUE

Site Wide
Existing Site Location Plan

10376-SHP-Z0-A-B5D8-G100-XP-XX-001

December 2021 P01

10376 1 : 1000 @A3

simpsonhaugh

Manchester +44 (0)161 835 2345 London +44 (0)20 7549 4000