



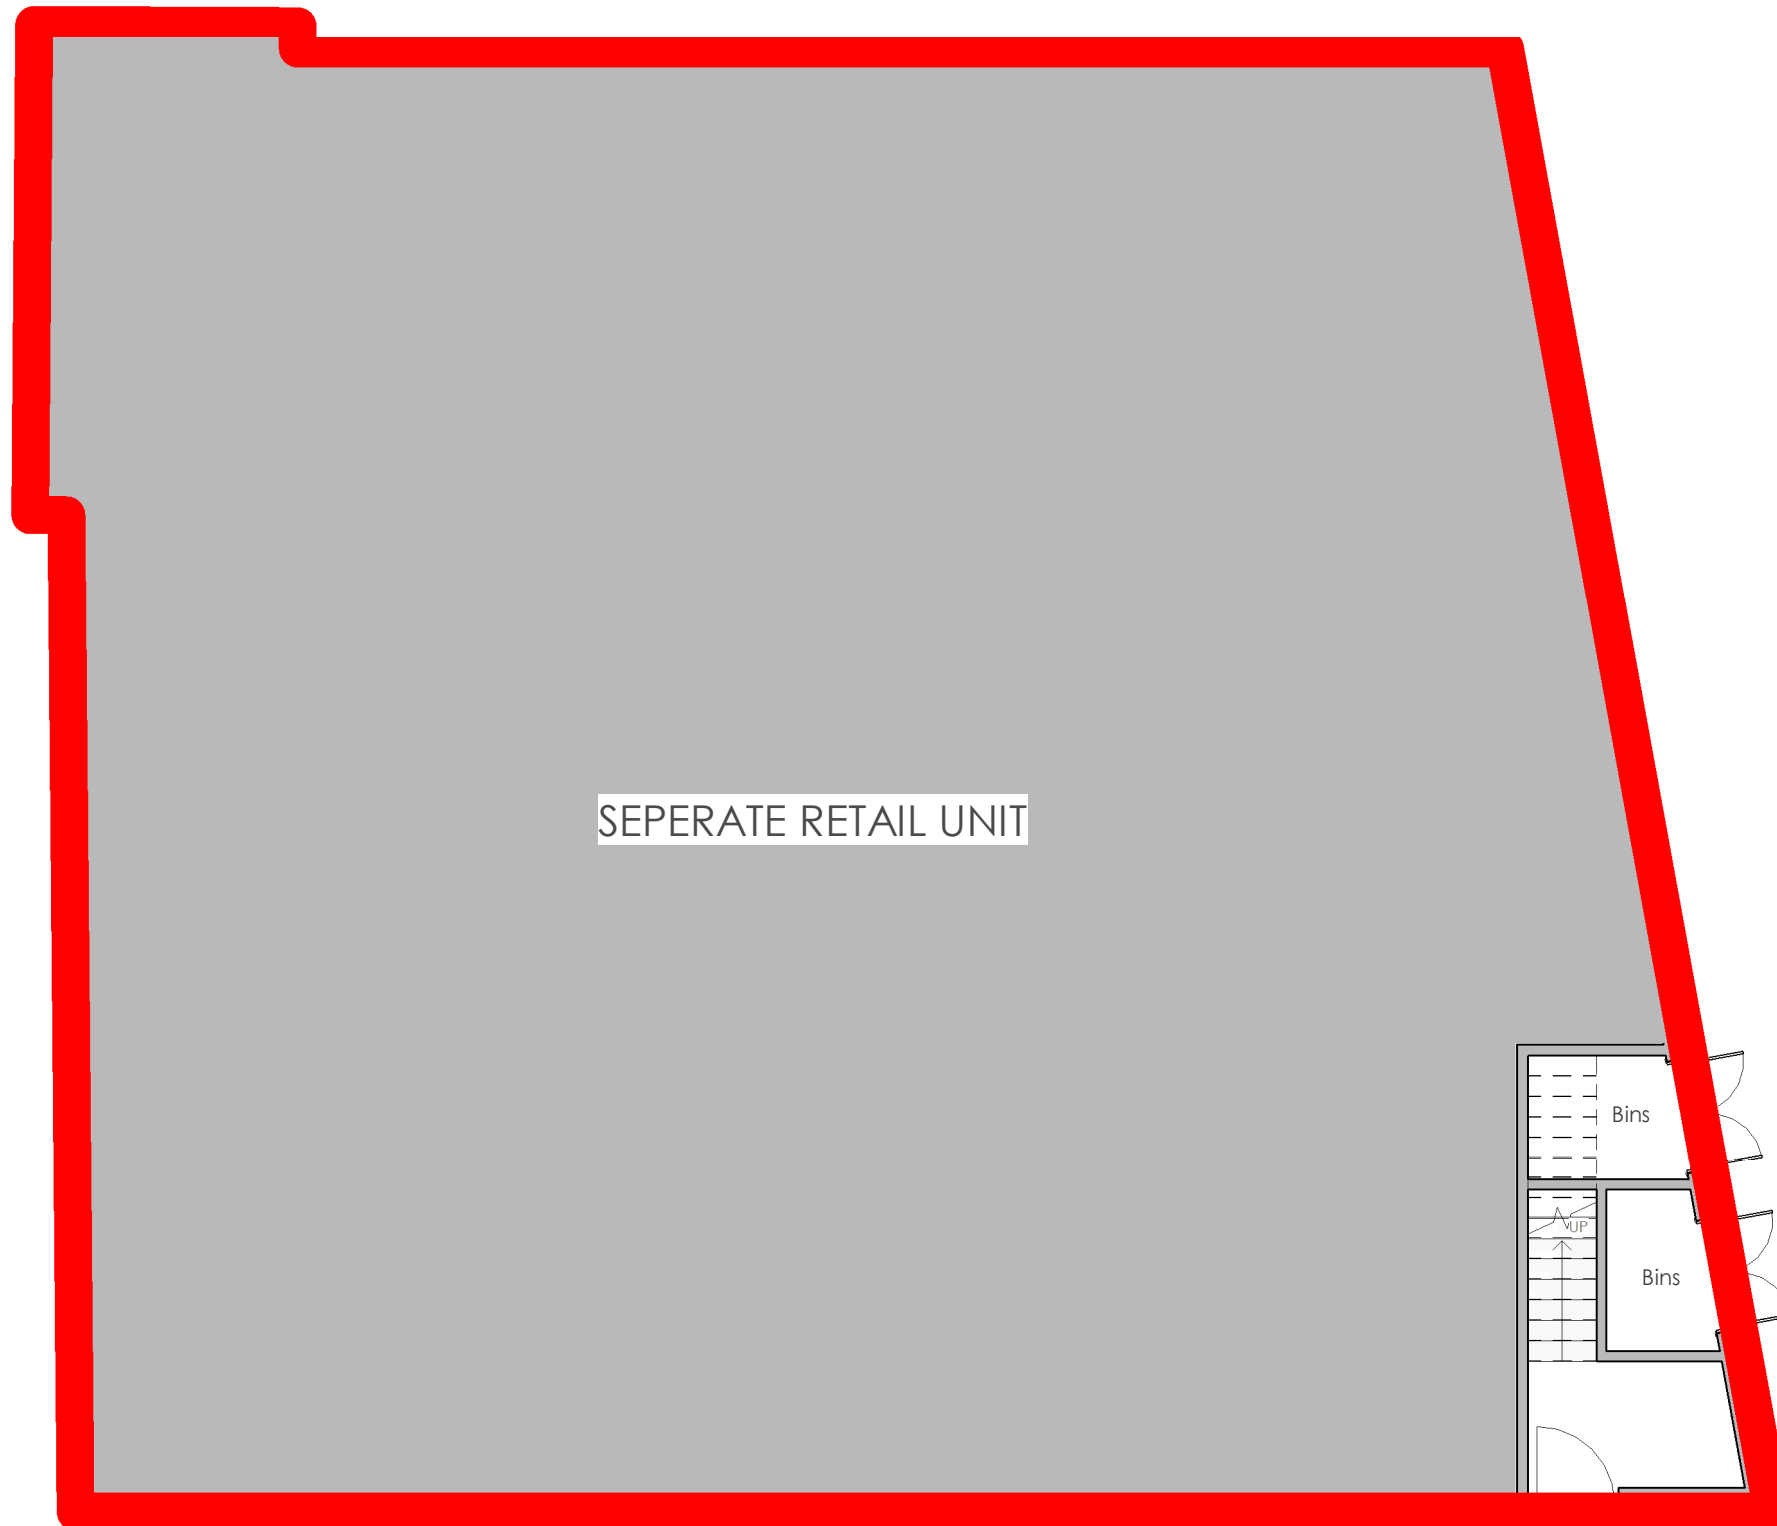

Waste Storage Plan

1 : 100

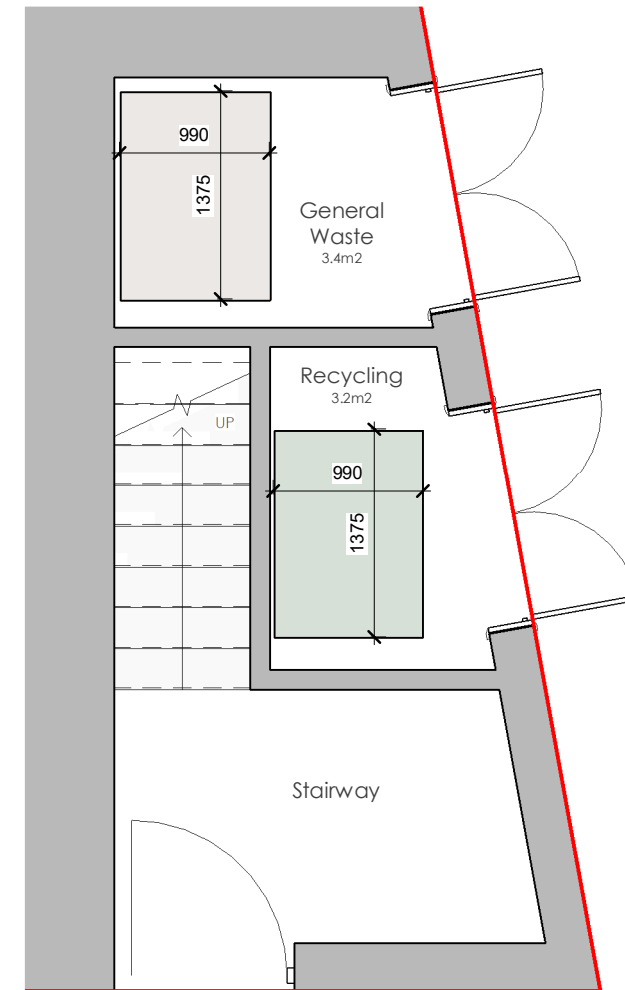

Seperate bin stores for four apartments above to host 2 x shared 1100L Eurobins.
Domestic waste to be collected weekly by waste management company.

Bins to be collected directly from stores.



Bin Store Plan

1 : 50

PLANNING

WhiteBox Architecture

Cheshire House Mews,
8 Church Hill,
Knutsford,
Cheshire,
WA16 6DH

t 01565 754 500

e studio@whiteboxarchitecture.com



project

Oldham Road, Ancoats

drawing

Waste Storage Plan

scale	date
As indicated@A3	02/27/23
job number	drawing number
2665	1100