
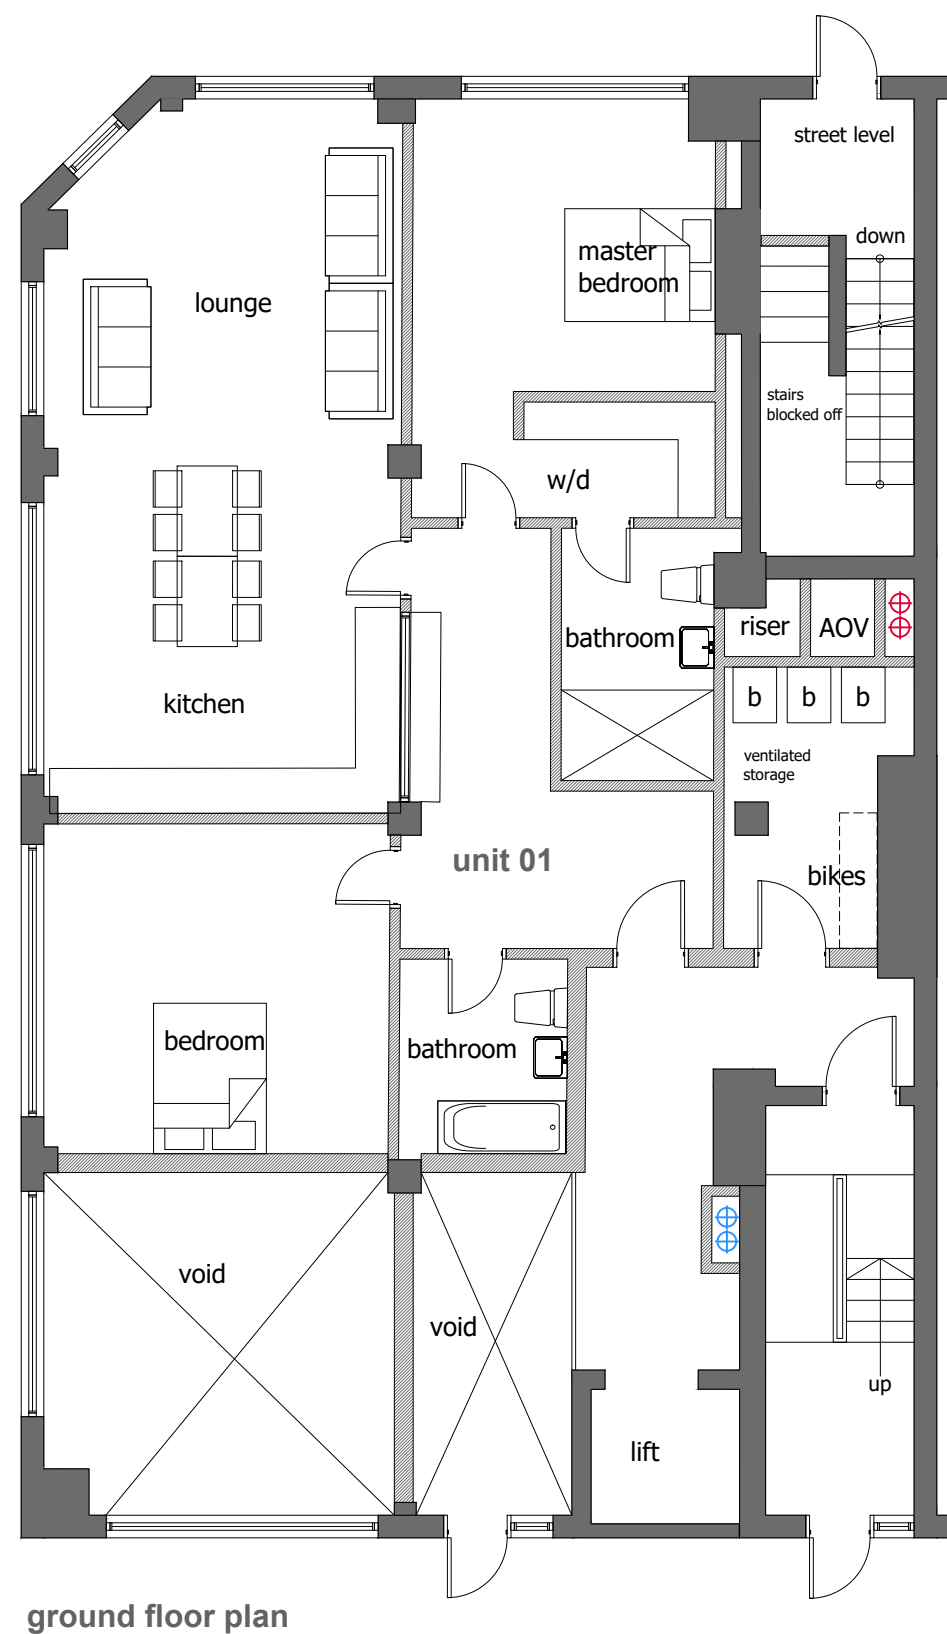


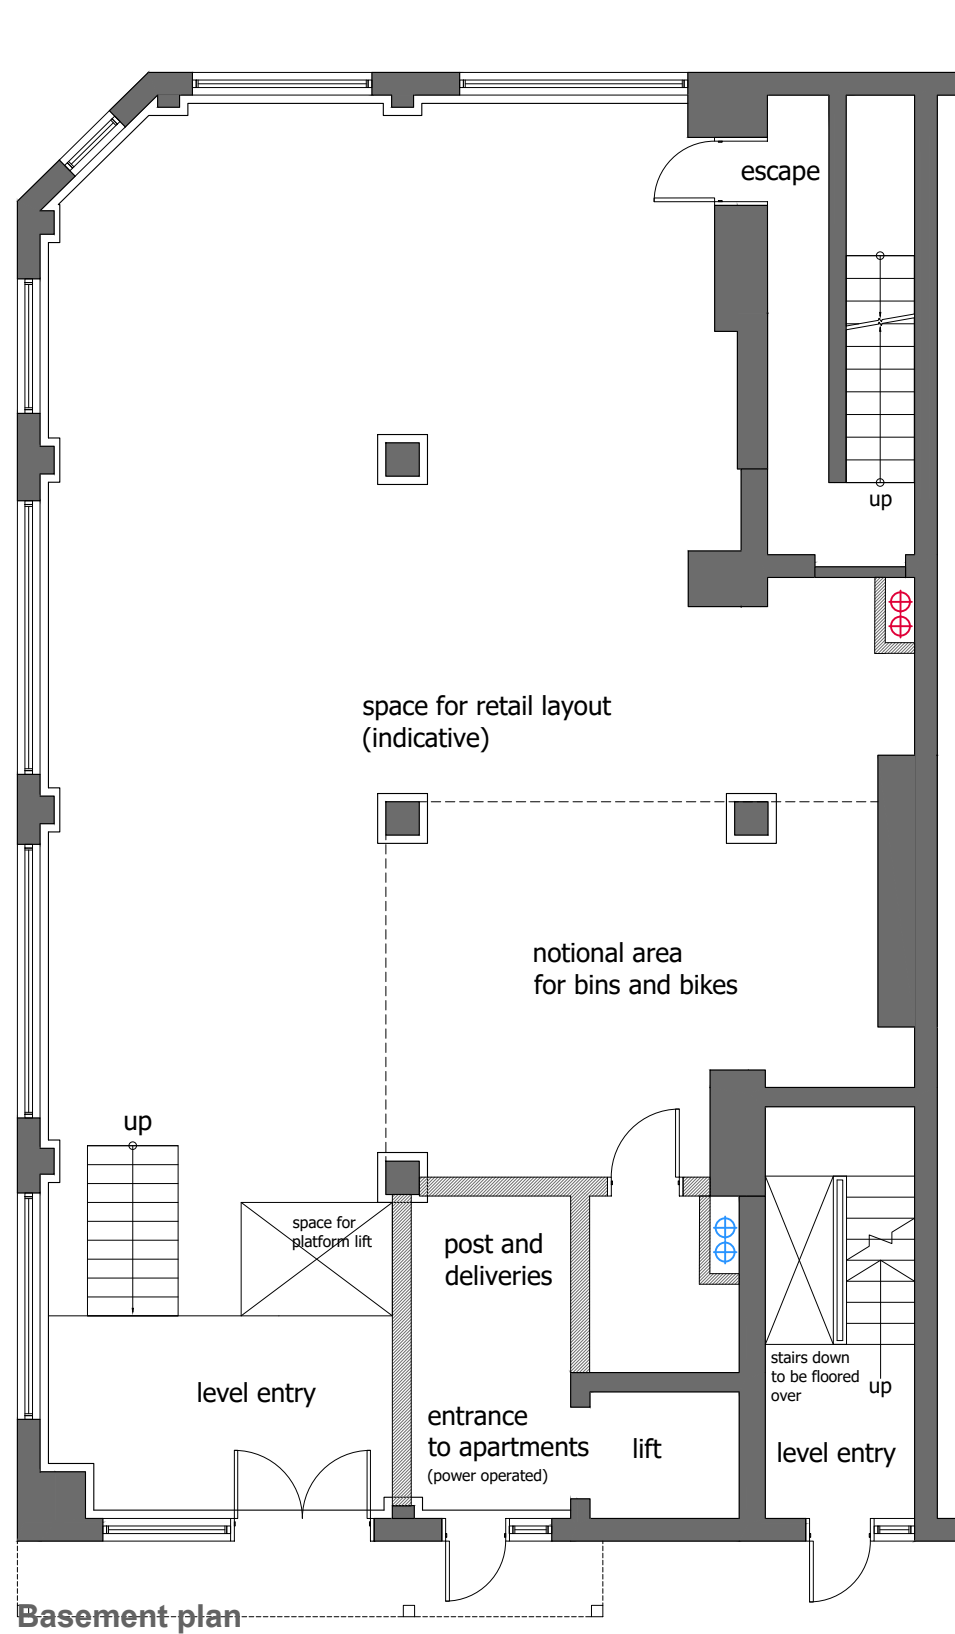

internal areas (GIA)

unit 01 118sqm (1,270ft)

unit 02 152sqm (1,593ft)

unit 03 152sqm (1,593ft)

unit 04 152sqm (1,593ft)

⊕ vertical air extract ducts from lower level

⊕ vertical air supply ducts from lower level

note:survey by others
and all details should be check
measured on site before the
commencement of any work.
Ventilation system subject to
full design by specialist.

Sigma Properties
30 Mason Street
Ancoats
Manchester

Plans as Proposed 01

work to figured dimensions

© CJ Partnership owns the copyright of this design /
drawing which must not be reproduced in whole or in
part without the written permission of CJ Partnership

contract no

3634 07

drawn by

PDC

drawing no

date

November 2022

revision

A

scale @ A3

1:100

Planning

Revisions:
A. Preferred position for vertical ventilation ducts added.PDC.March 2023

Blue Pit Mill Queensway
Castleton Rochdale OL11 2PG

+44 (0)1706 631347

info@cjpartnership.com

www.cjpartnership.com

CJPARTNERSHIP
ENVIRONMENTAL ARCHITECTS

