



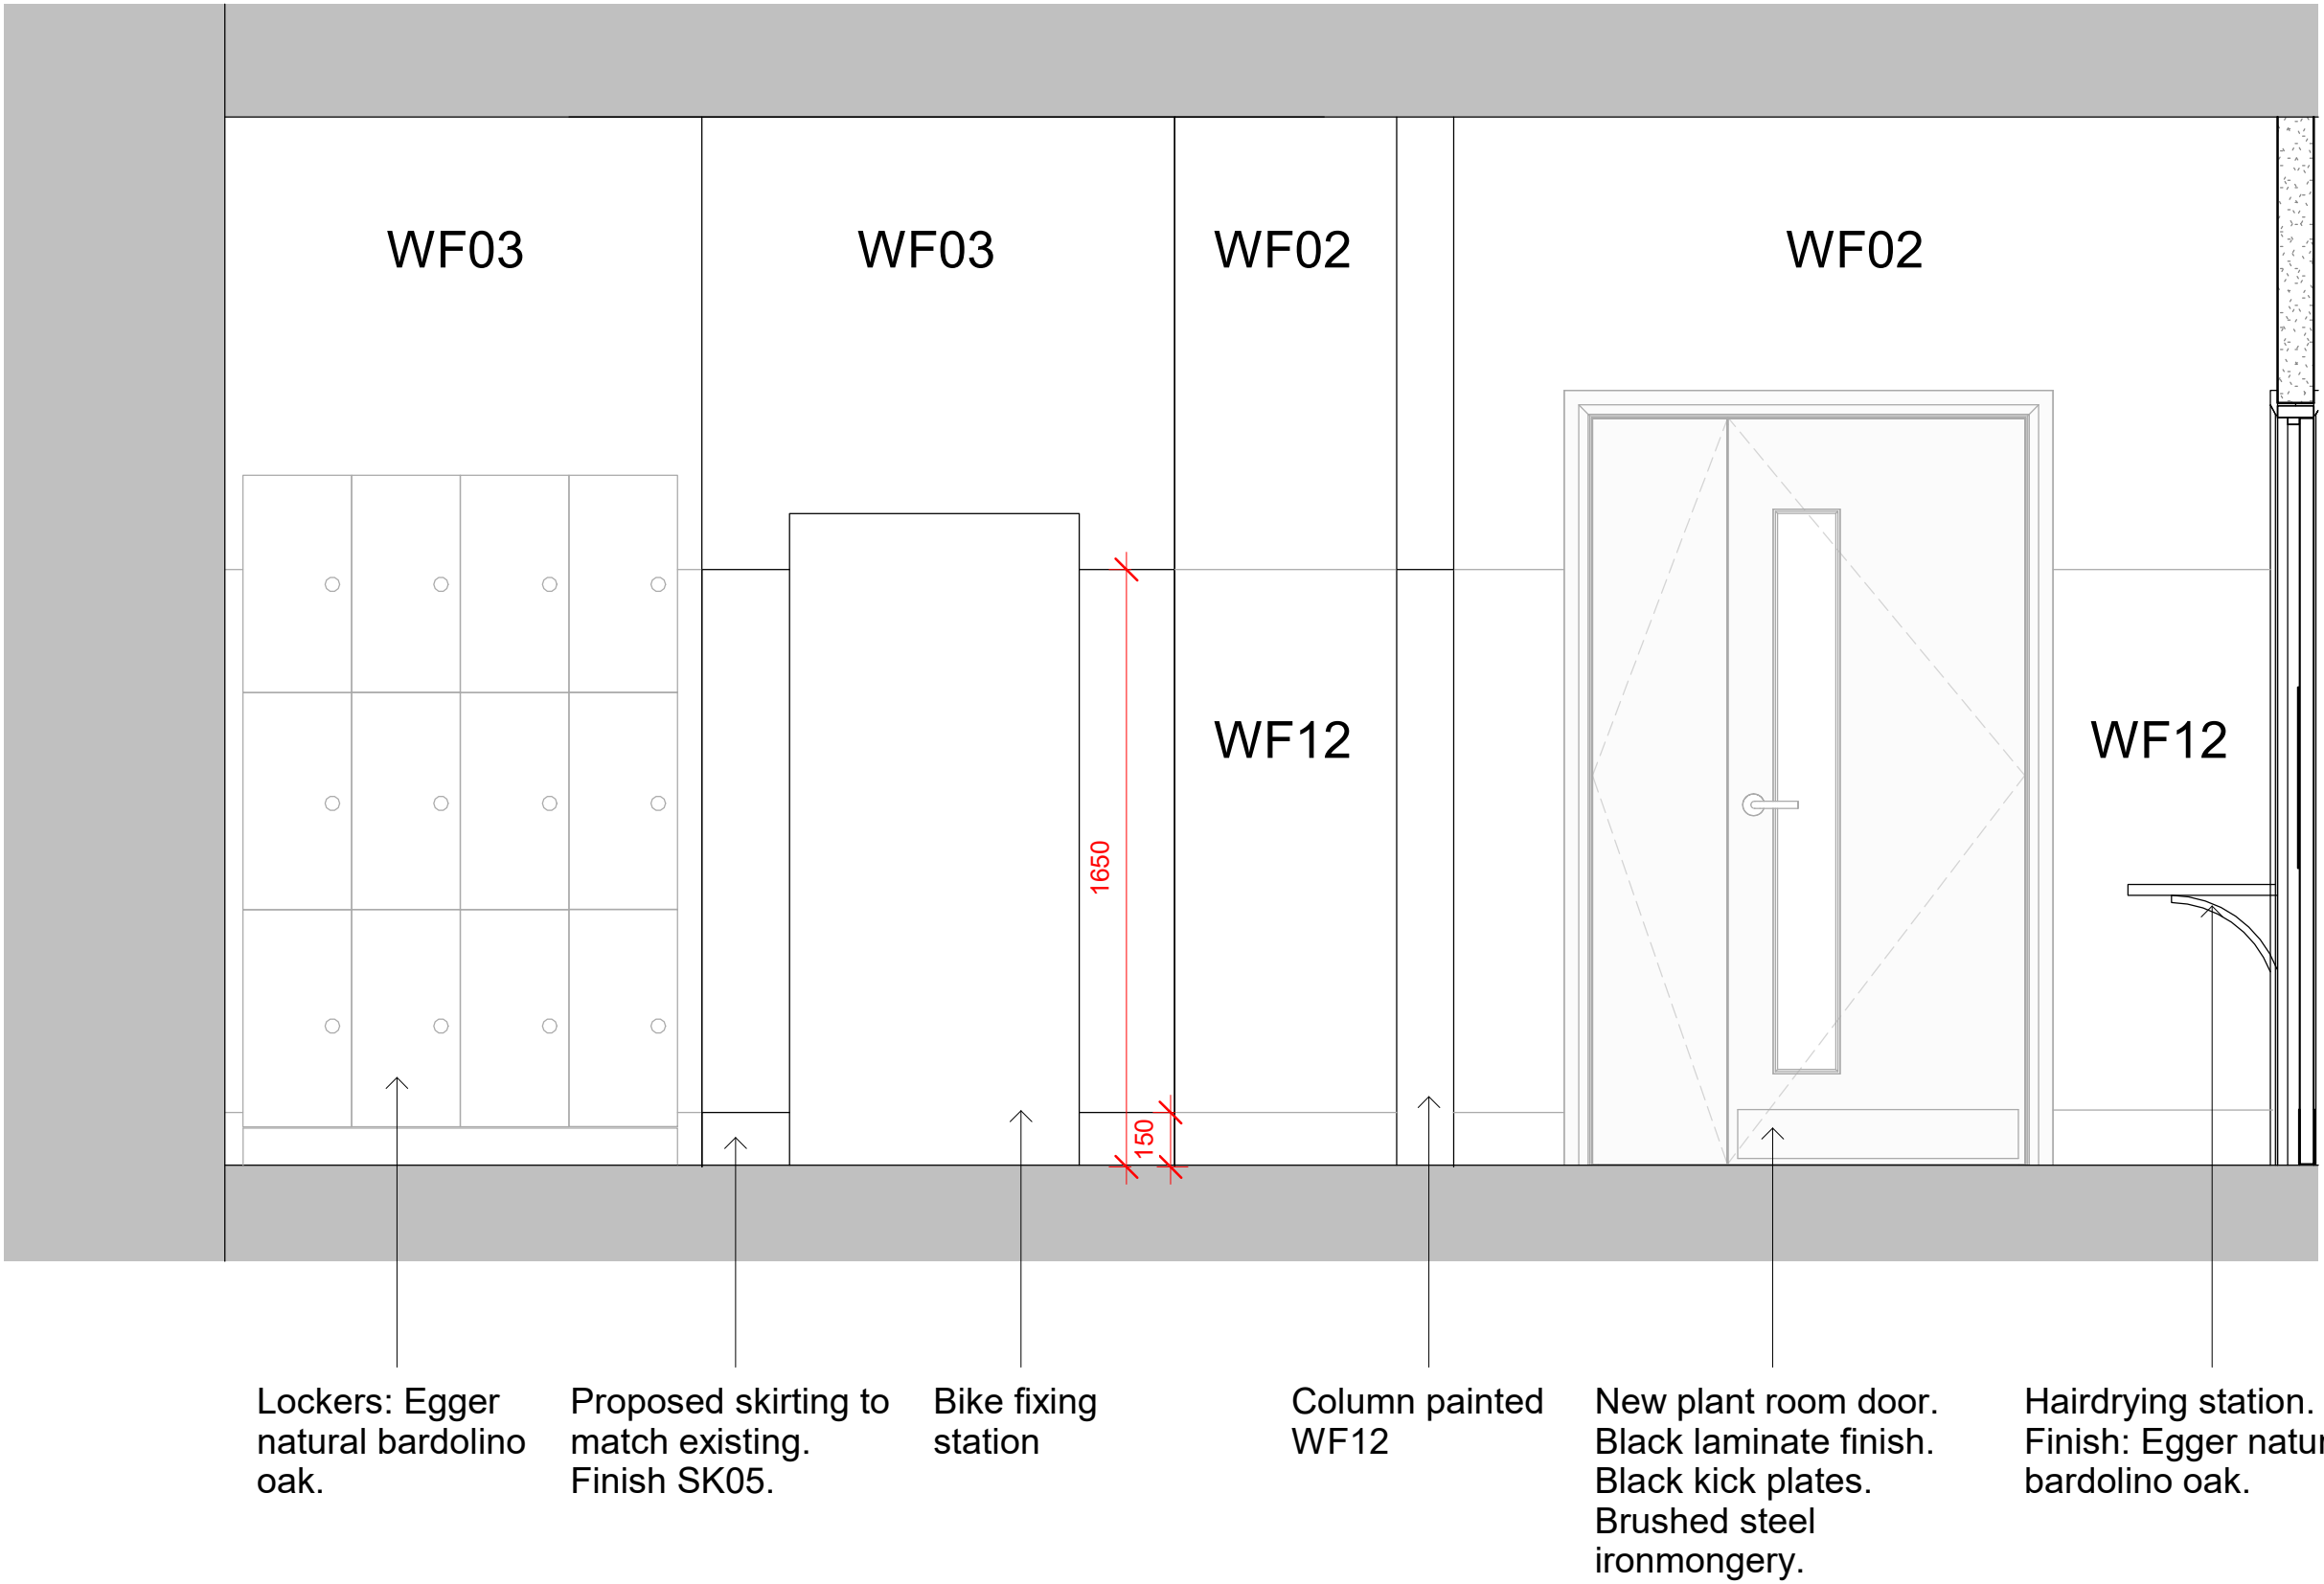


GFL - Elevation 14
1 : 20

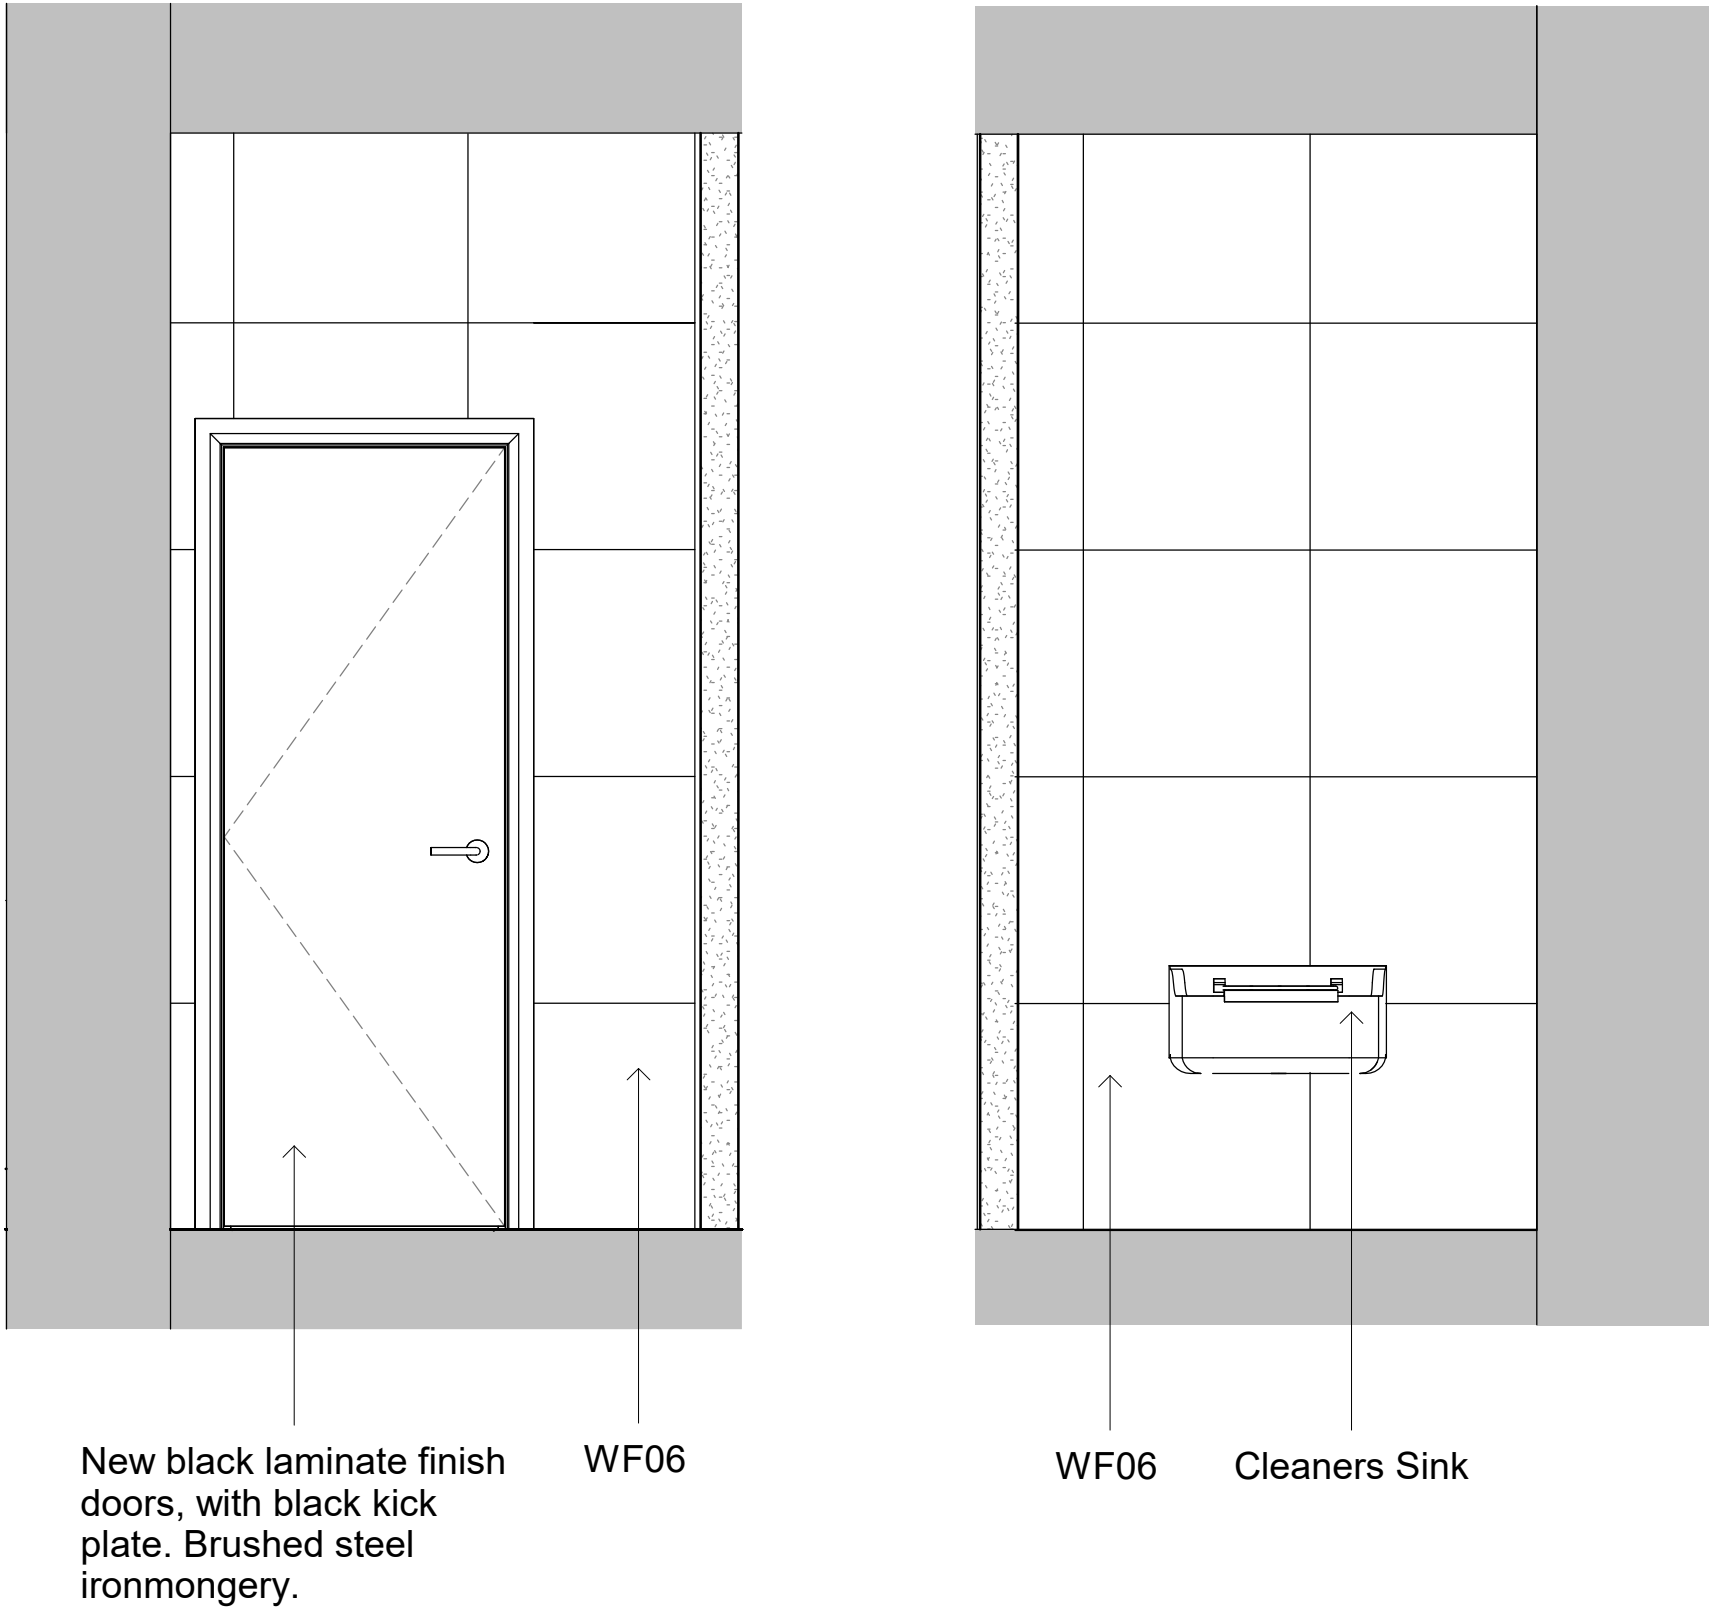

GFL - Elevation 19
1 : 20


GFL - Elevation 20
1 : 20

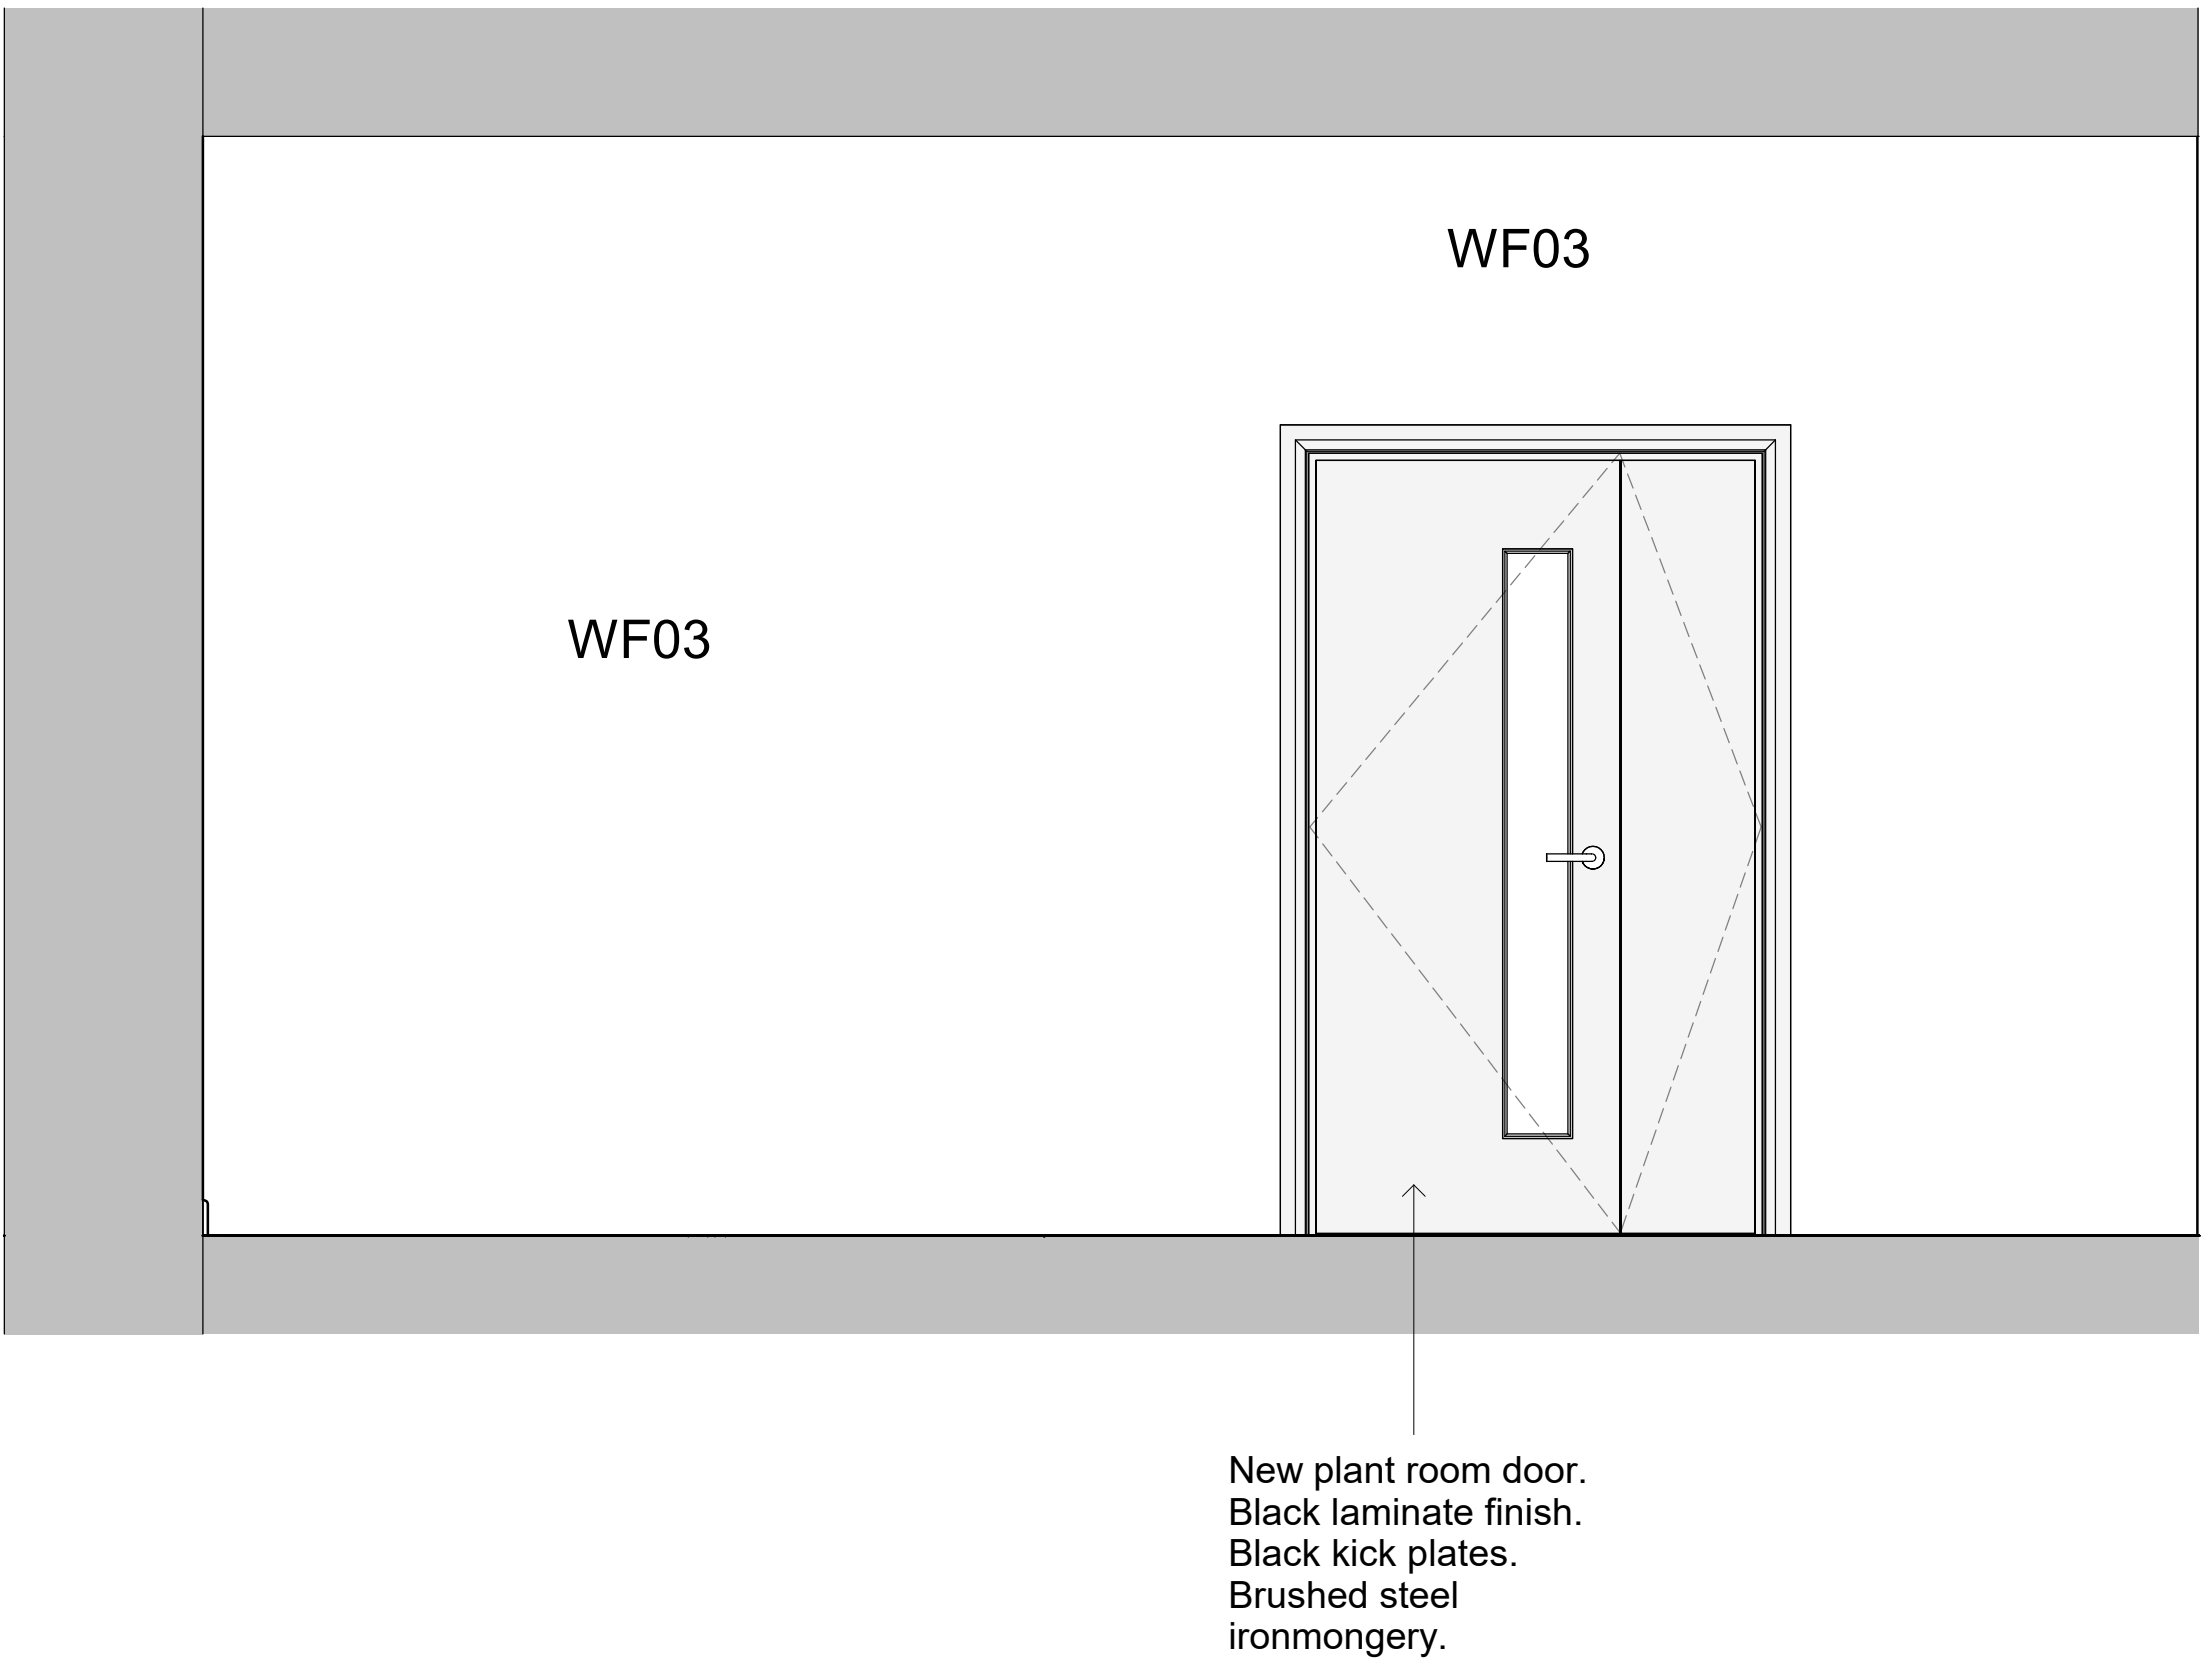

GFL - Elevation 25
1 : 20



GFL - Elevation 26
1 : 20

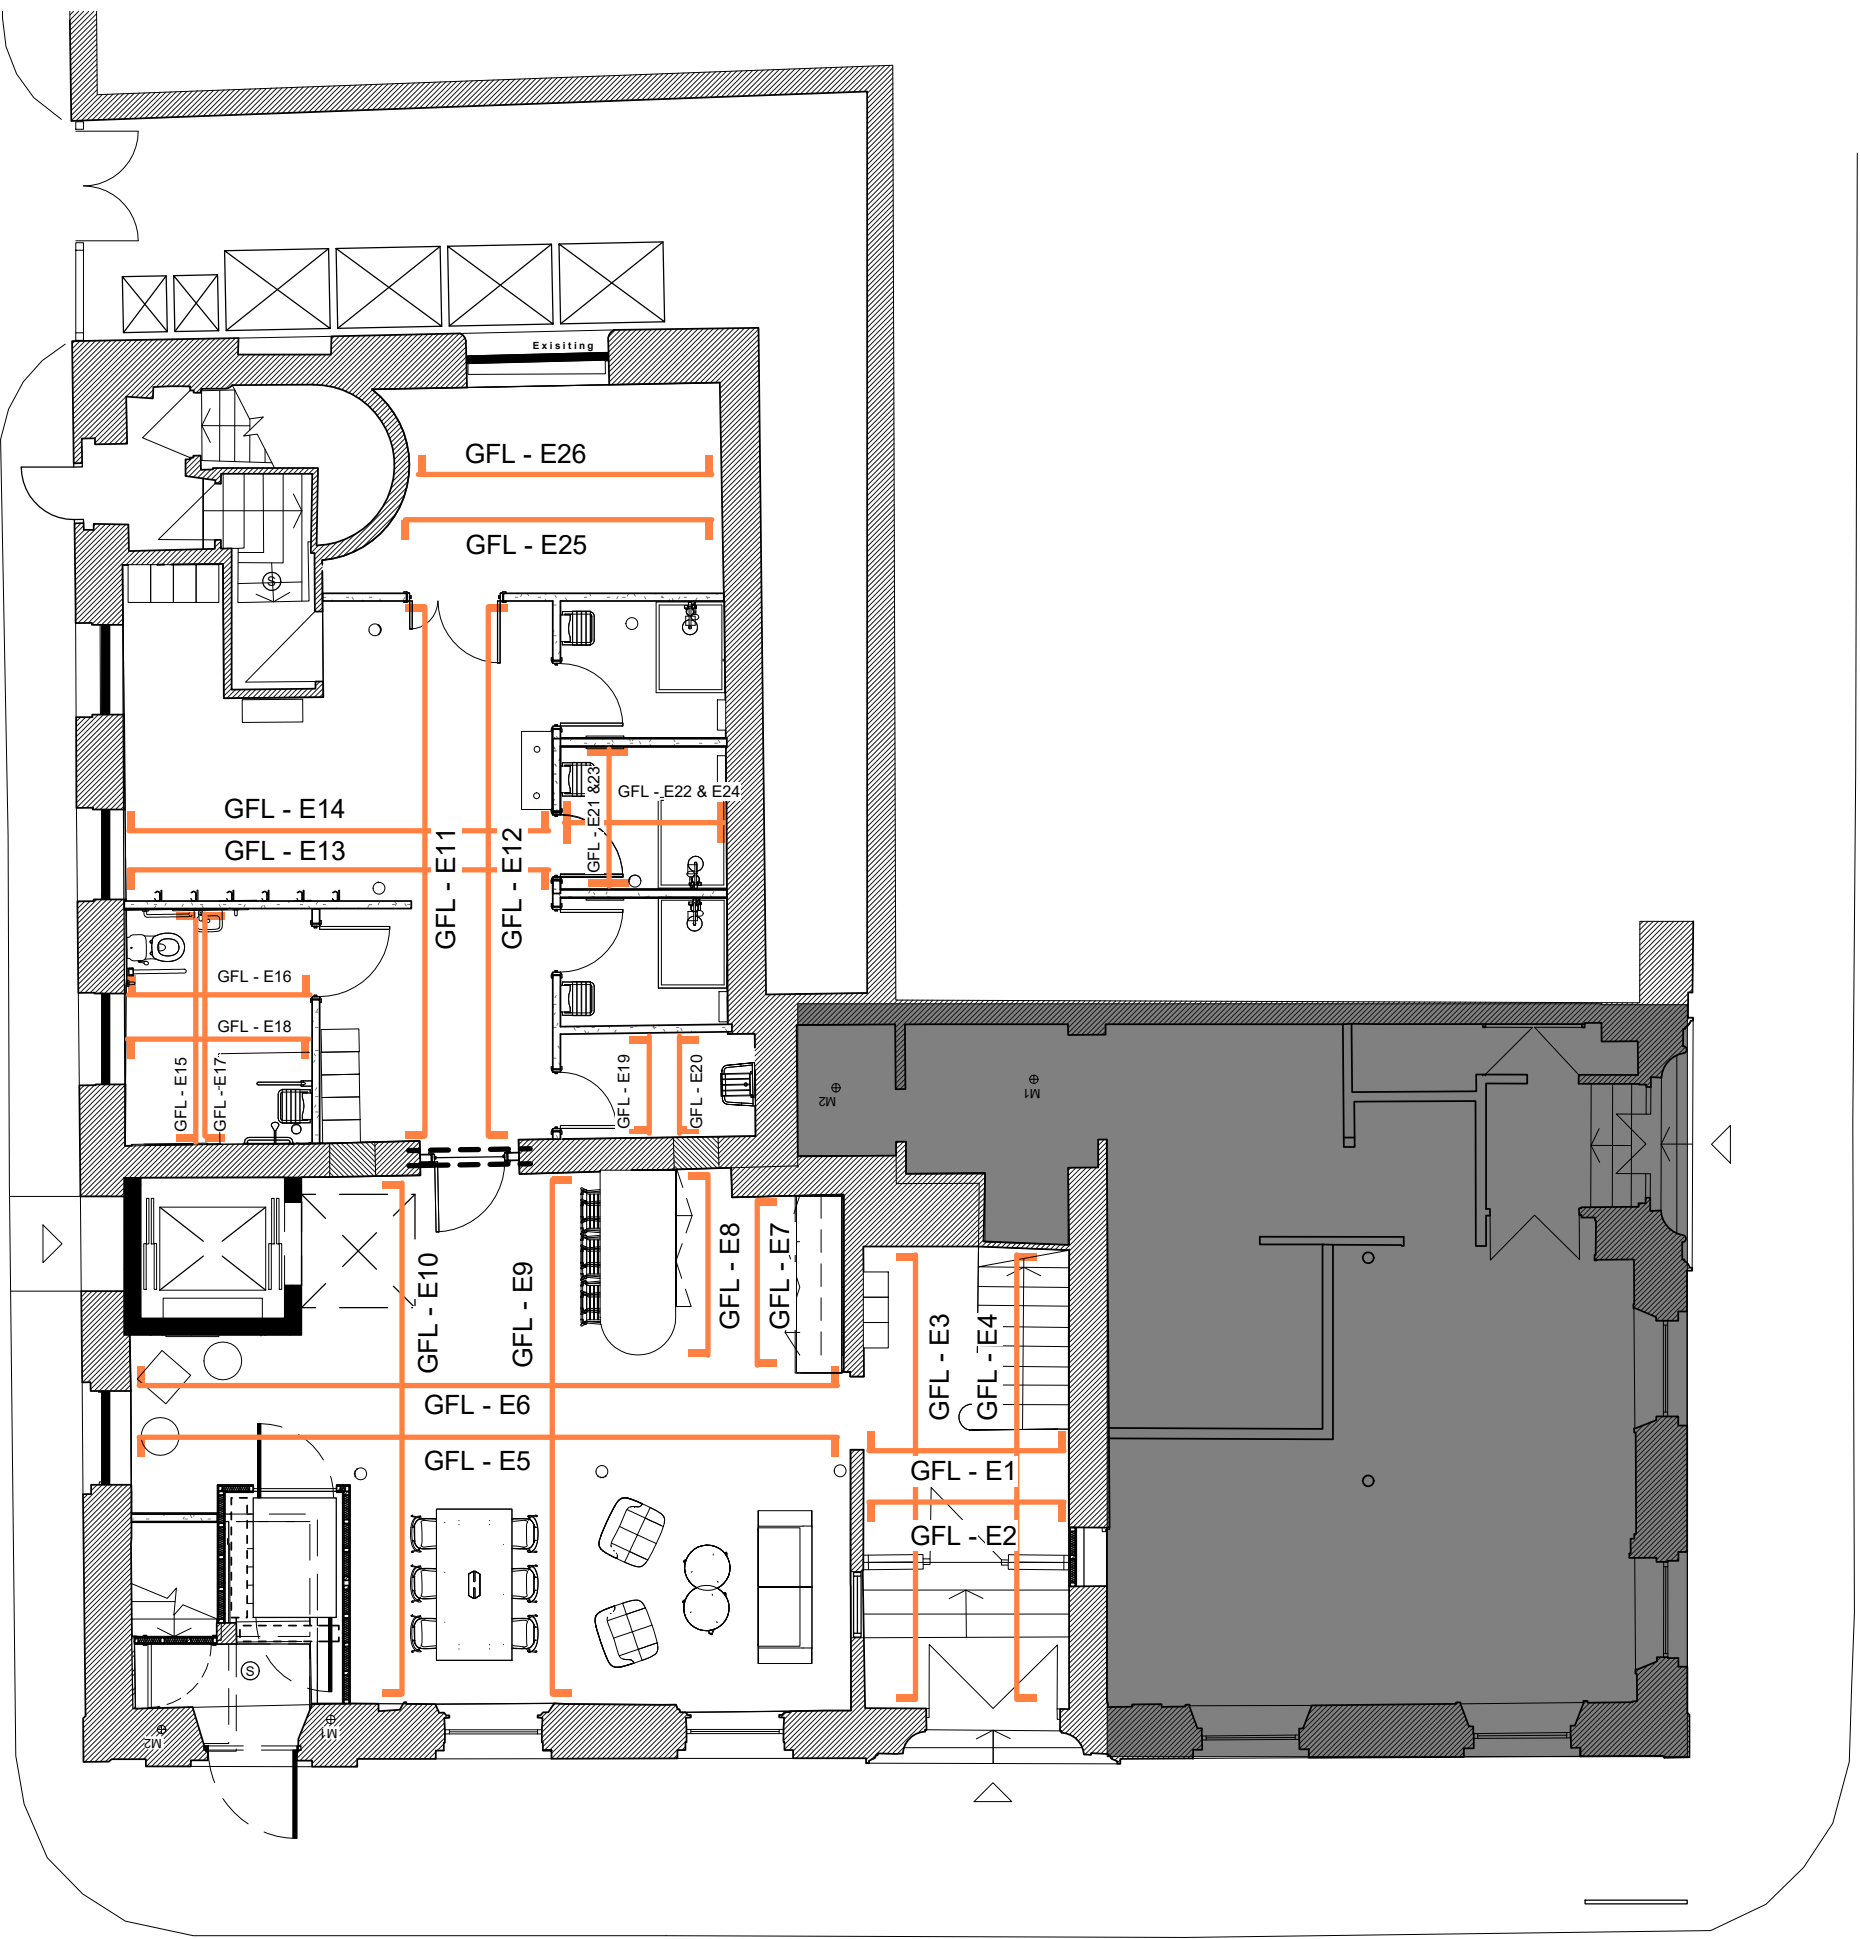

GFL Proposed Internal Elevation Layout_02
1 : 100

- General Note:
- Refer to drawing no. 24_000 for GFL Elevations 15 - 18.
 - Refer to drawing no. 24_001 for GFL Elevations 21 - 24.

-	Issued for planning	18.04.23	ES	SV
REV	DESCRIPTION	DATE	BY	CHK
CLIENT NAME				
T&M Real Estate				
PROJECT NAME				
Lindencourt				
DWG TITLE:				
GFL Proposed Internal Elevations_02				
DWG NO: 13_002				
REVISION: -				
SCALE: As indicated @A0				
DRAWN: ES				
DWG STATUS:				
Planning				