




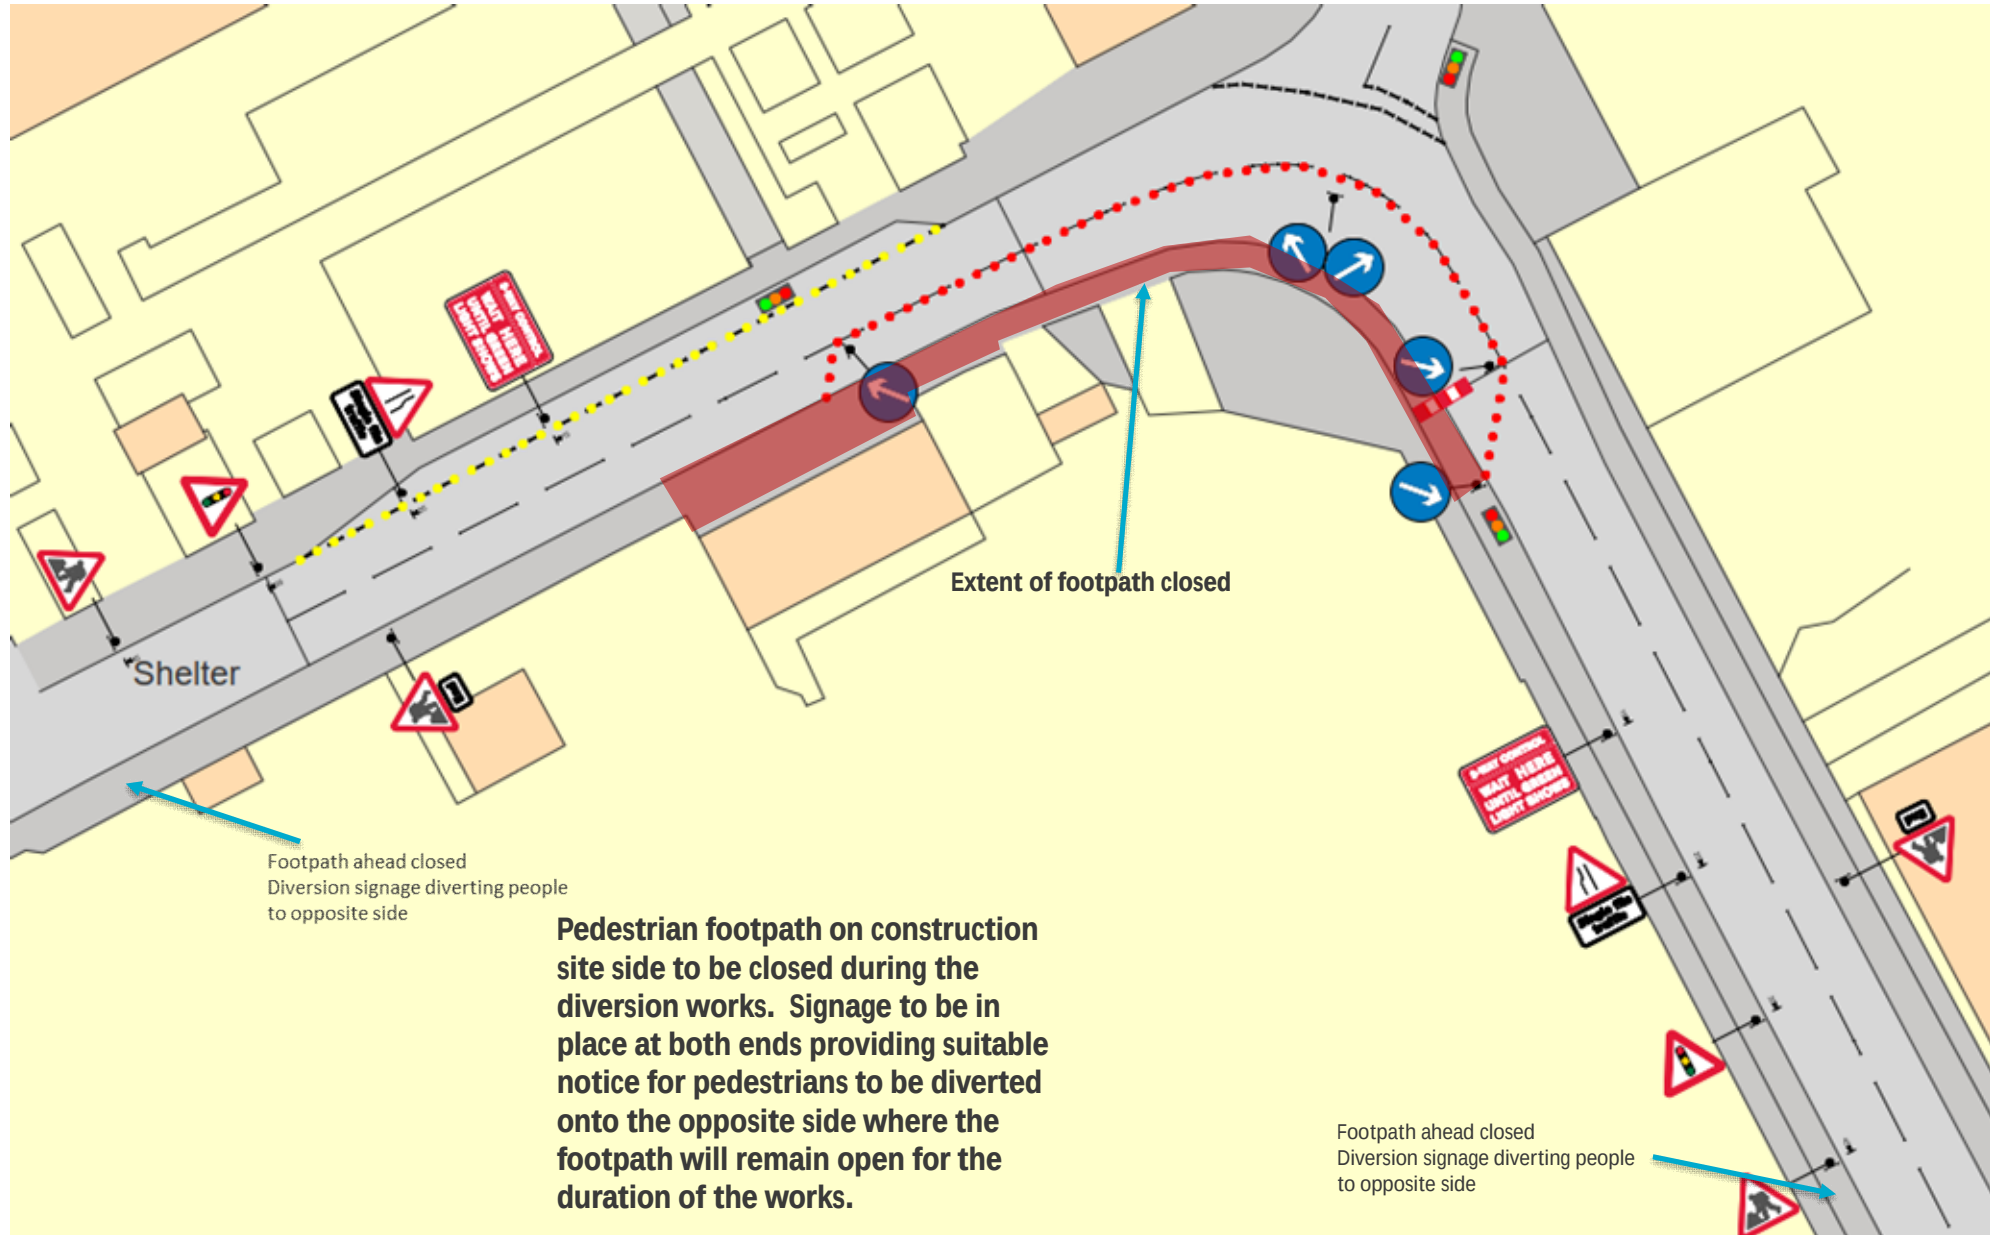

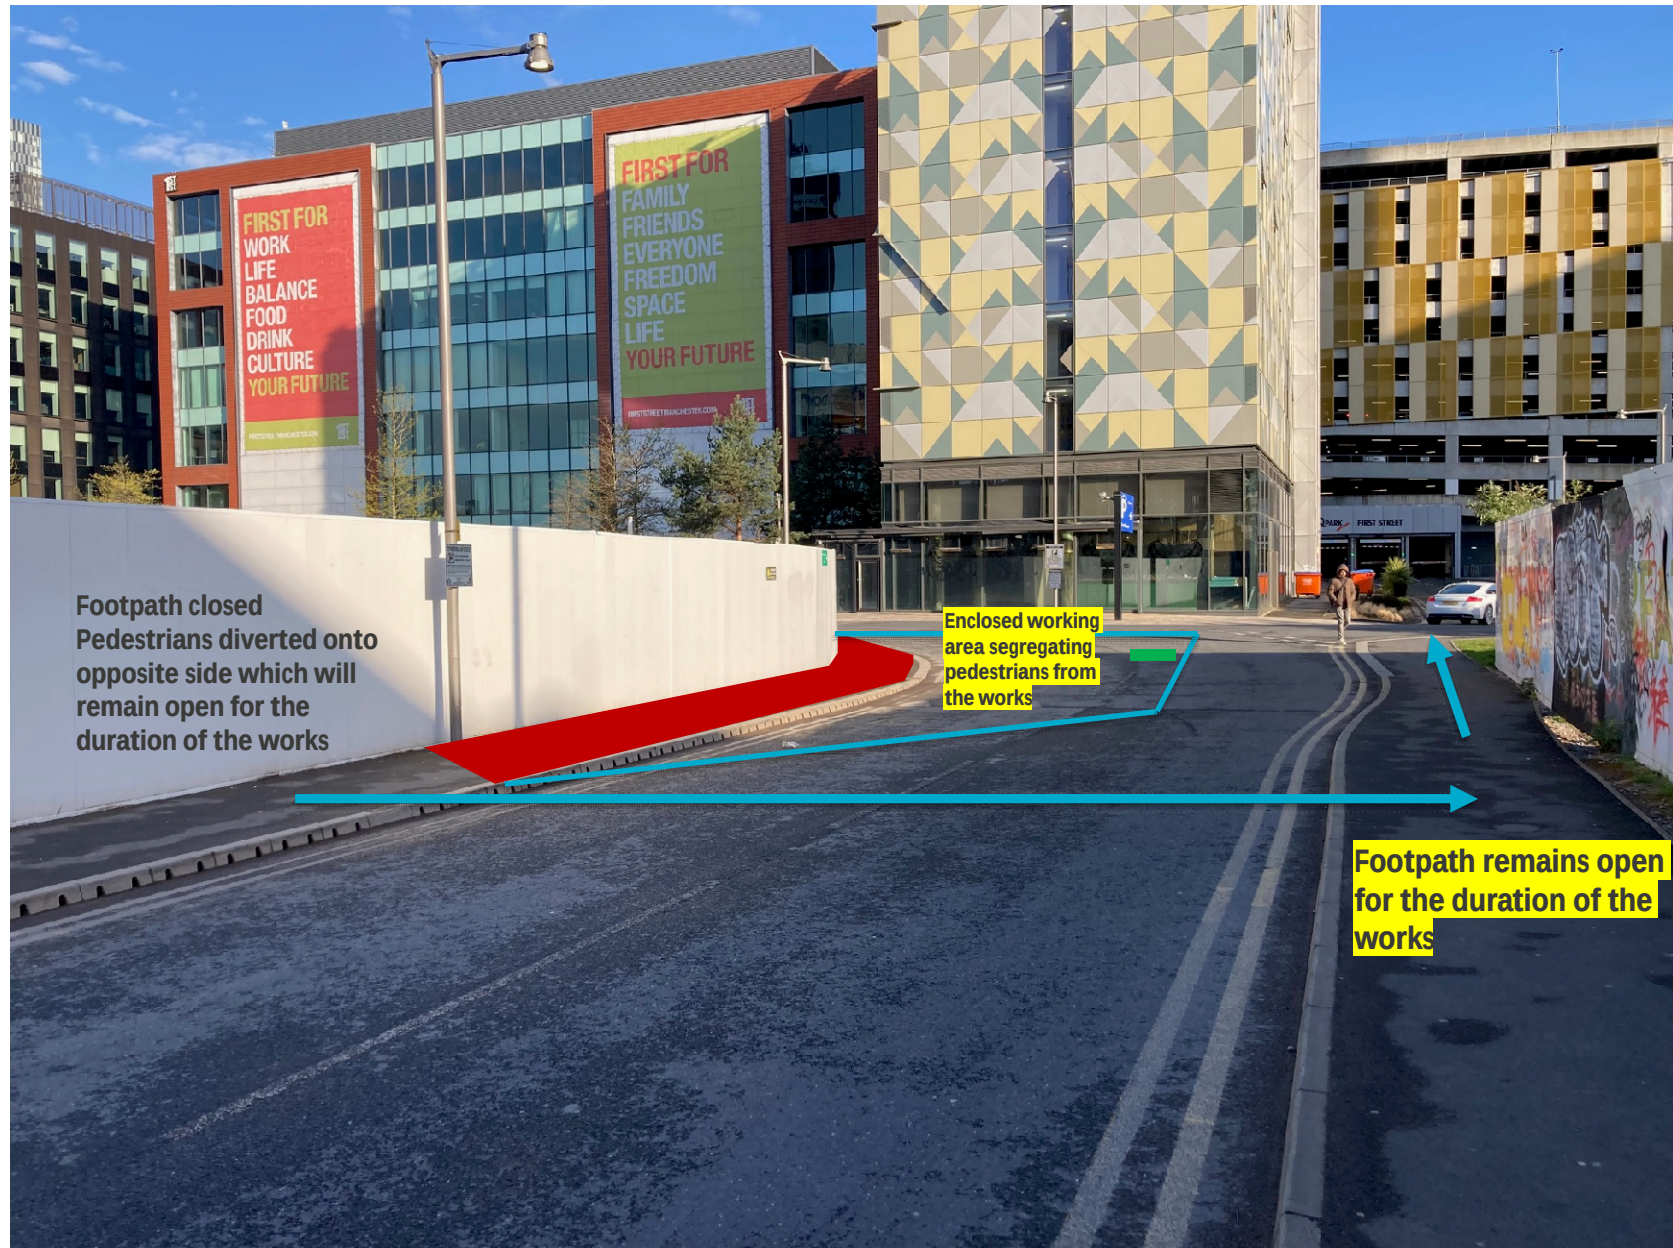

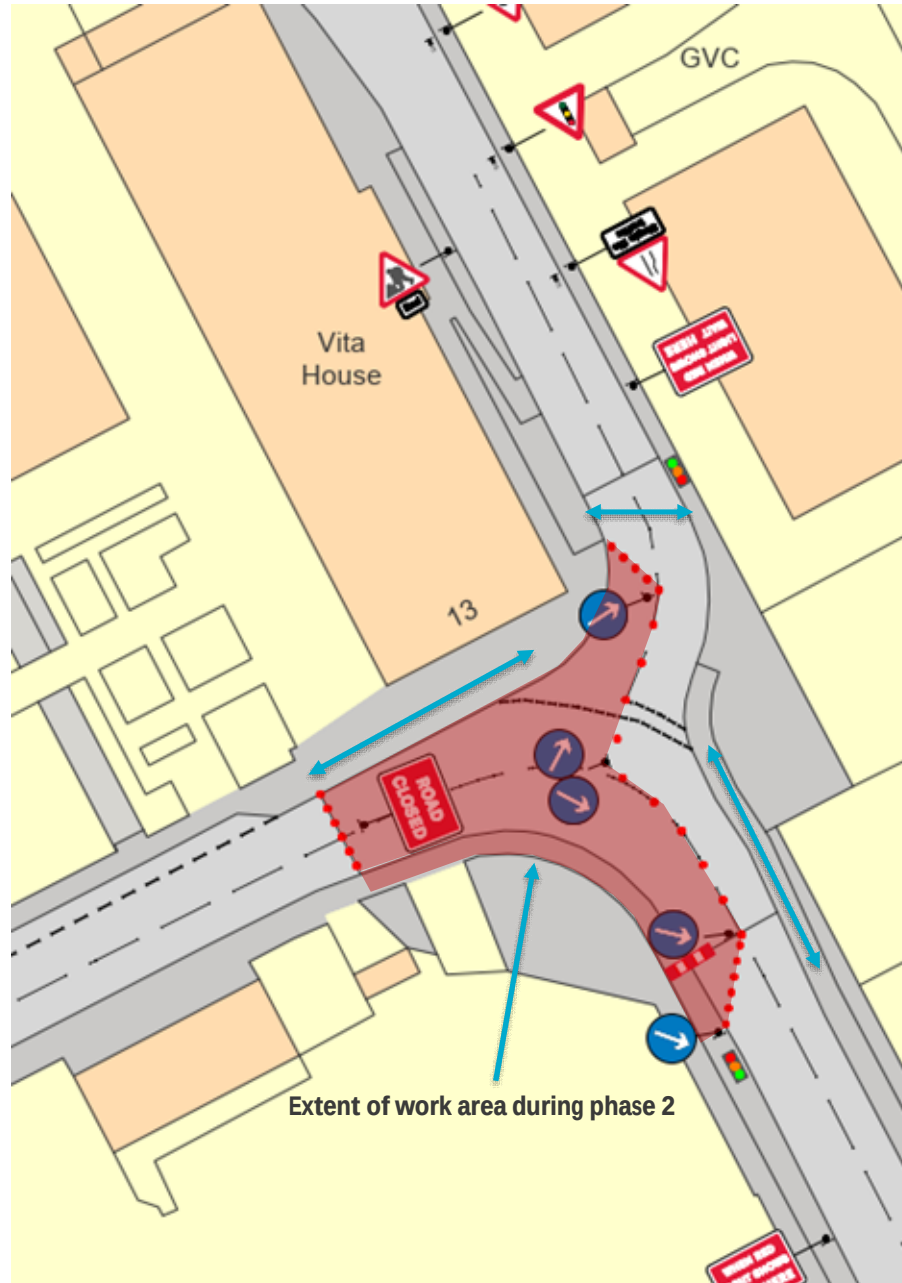

Access for pedestrians maintained using opposite footpath that will remain open for the duration of the works.

Footpath closed and directional diversion signage to be in place diverting pedestrians onto the opposite side with plenty of notice

Construction work area to be fully secure ensuring segregation from construction works and public