




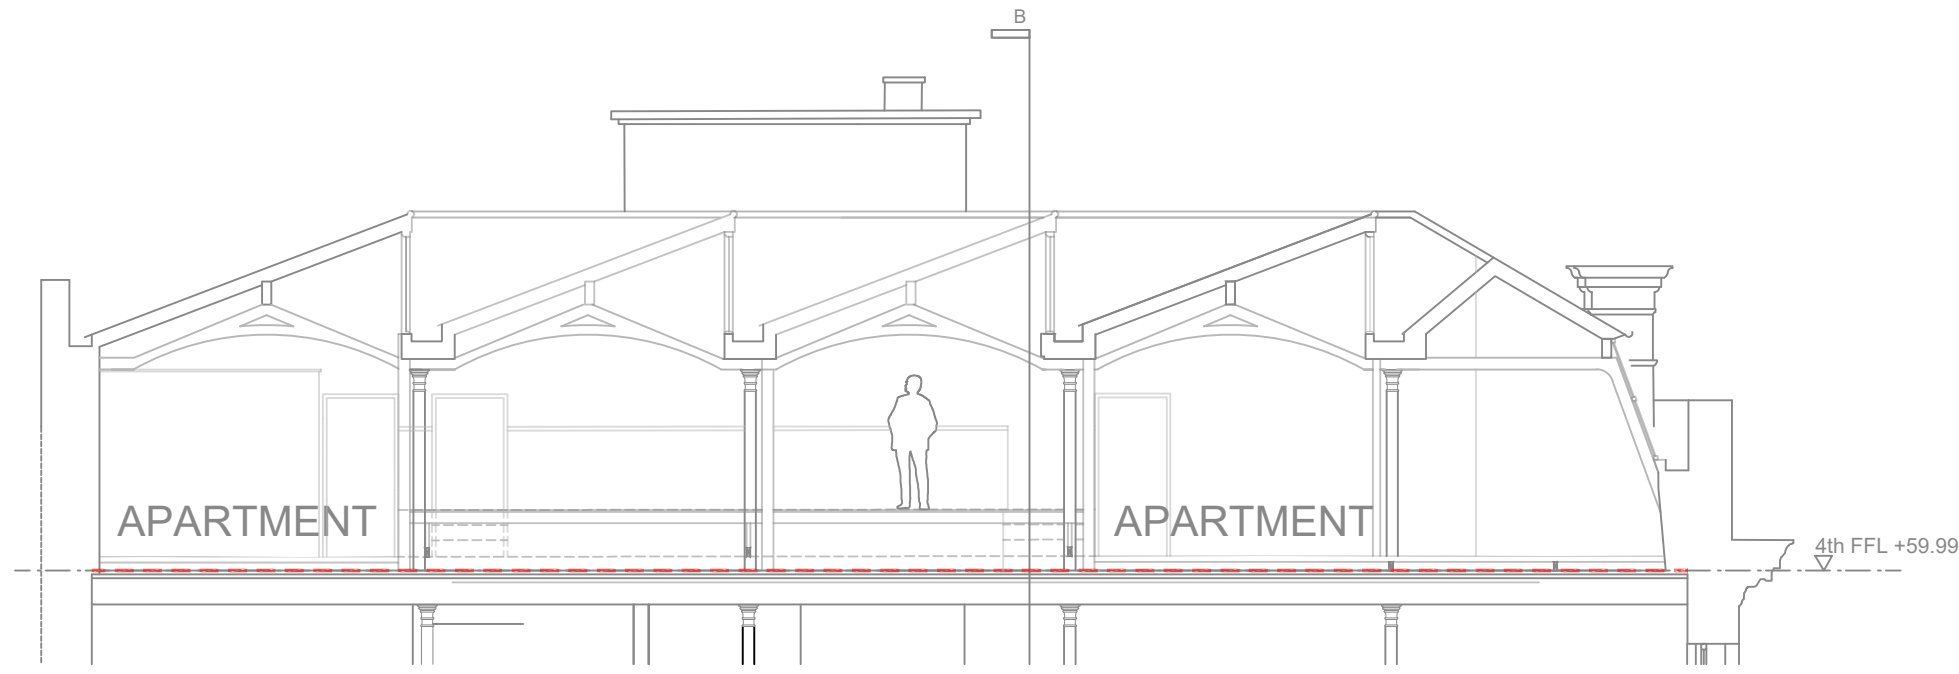


Section E-E (4th Floor)

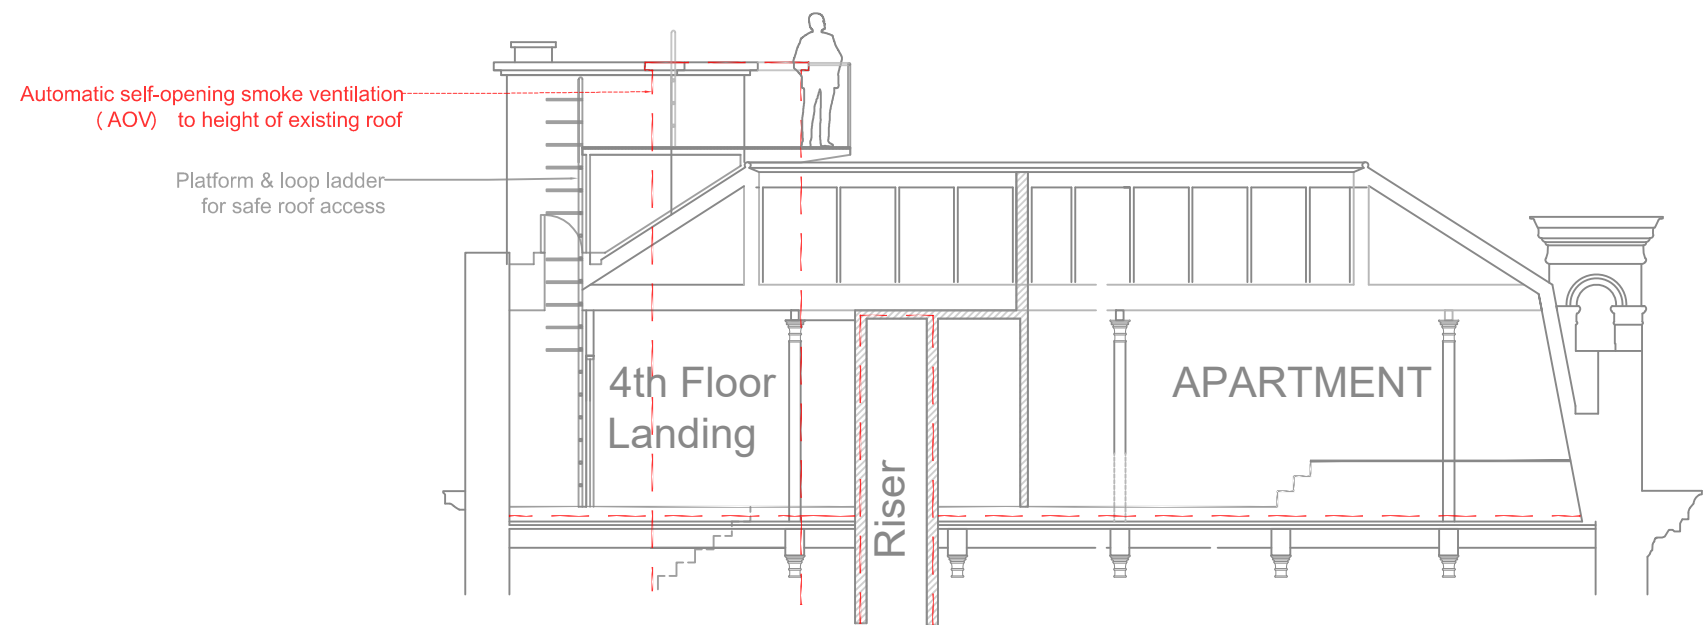

Section D-D (Roof access)

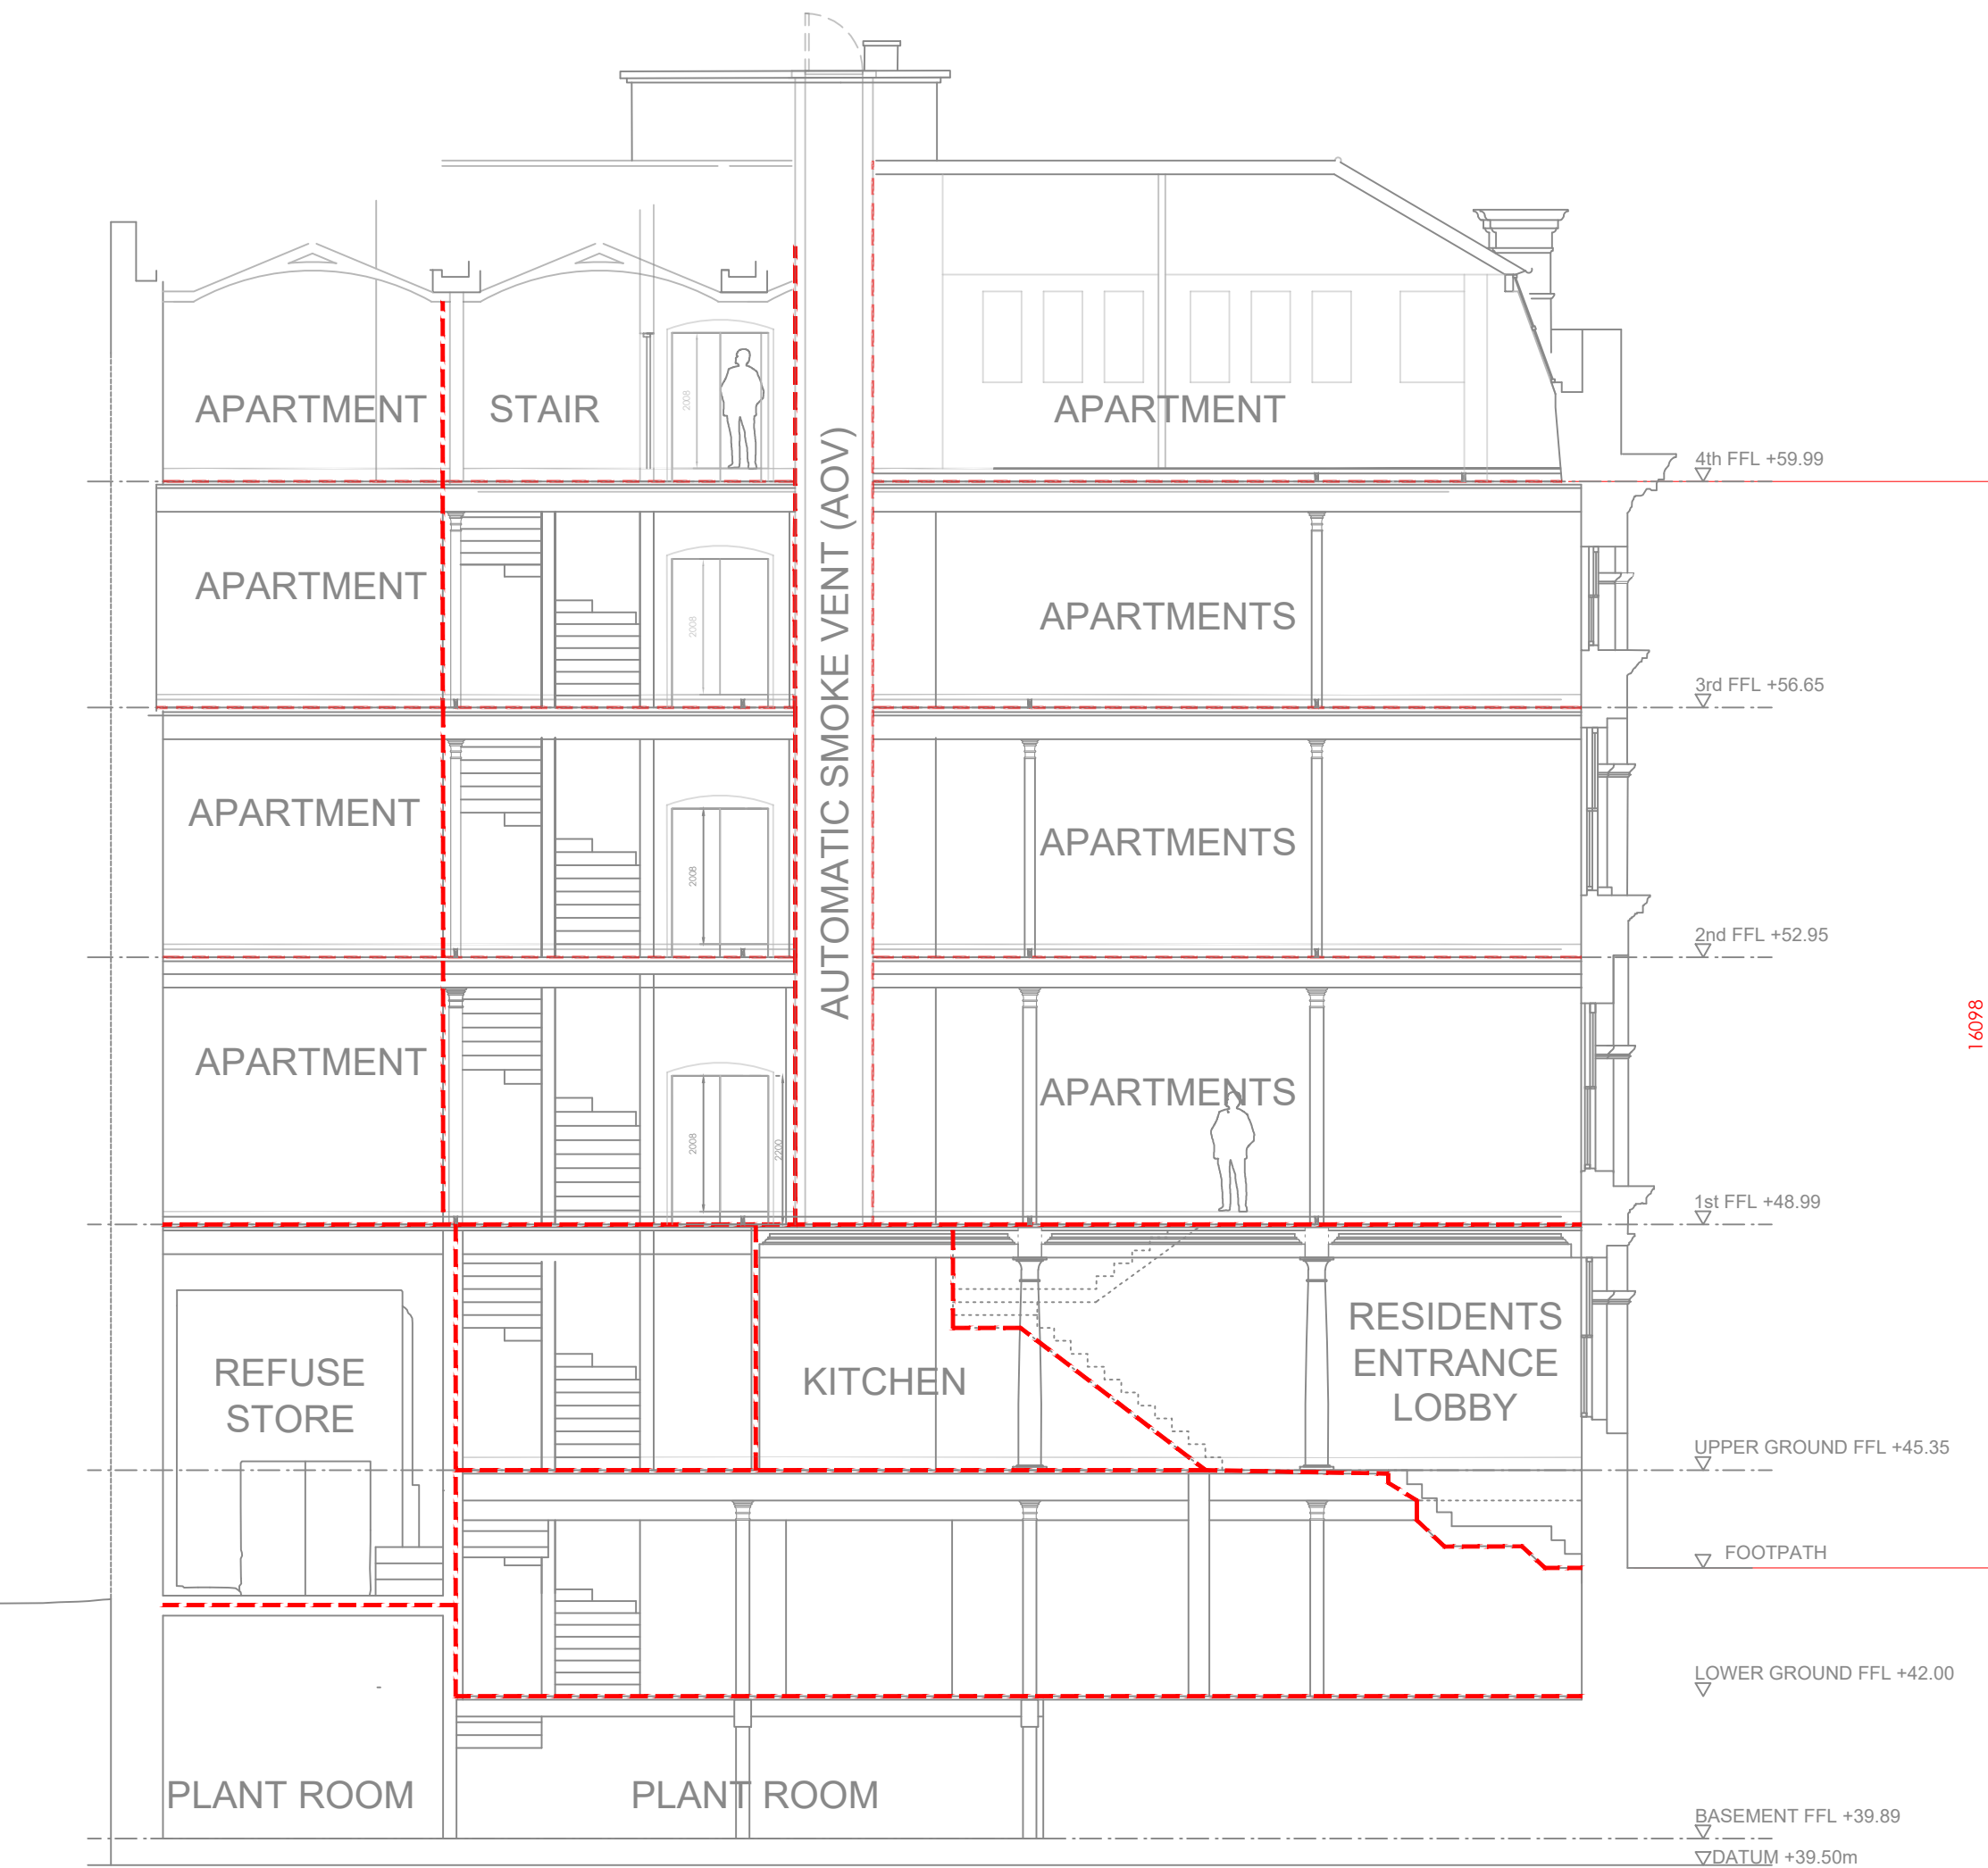

Section A-A

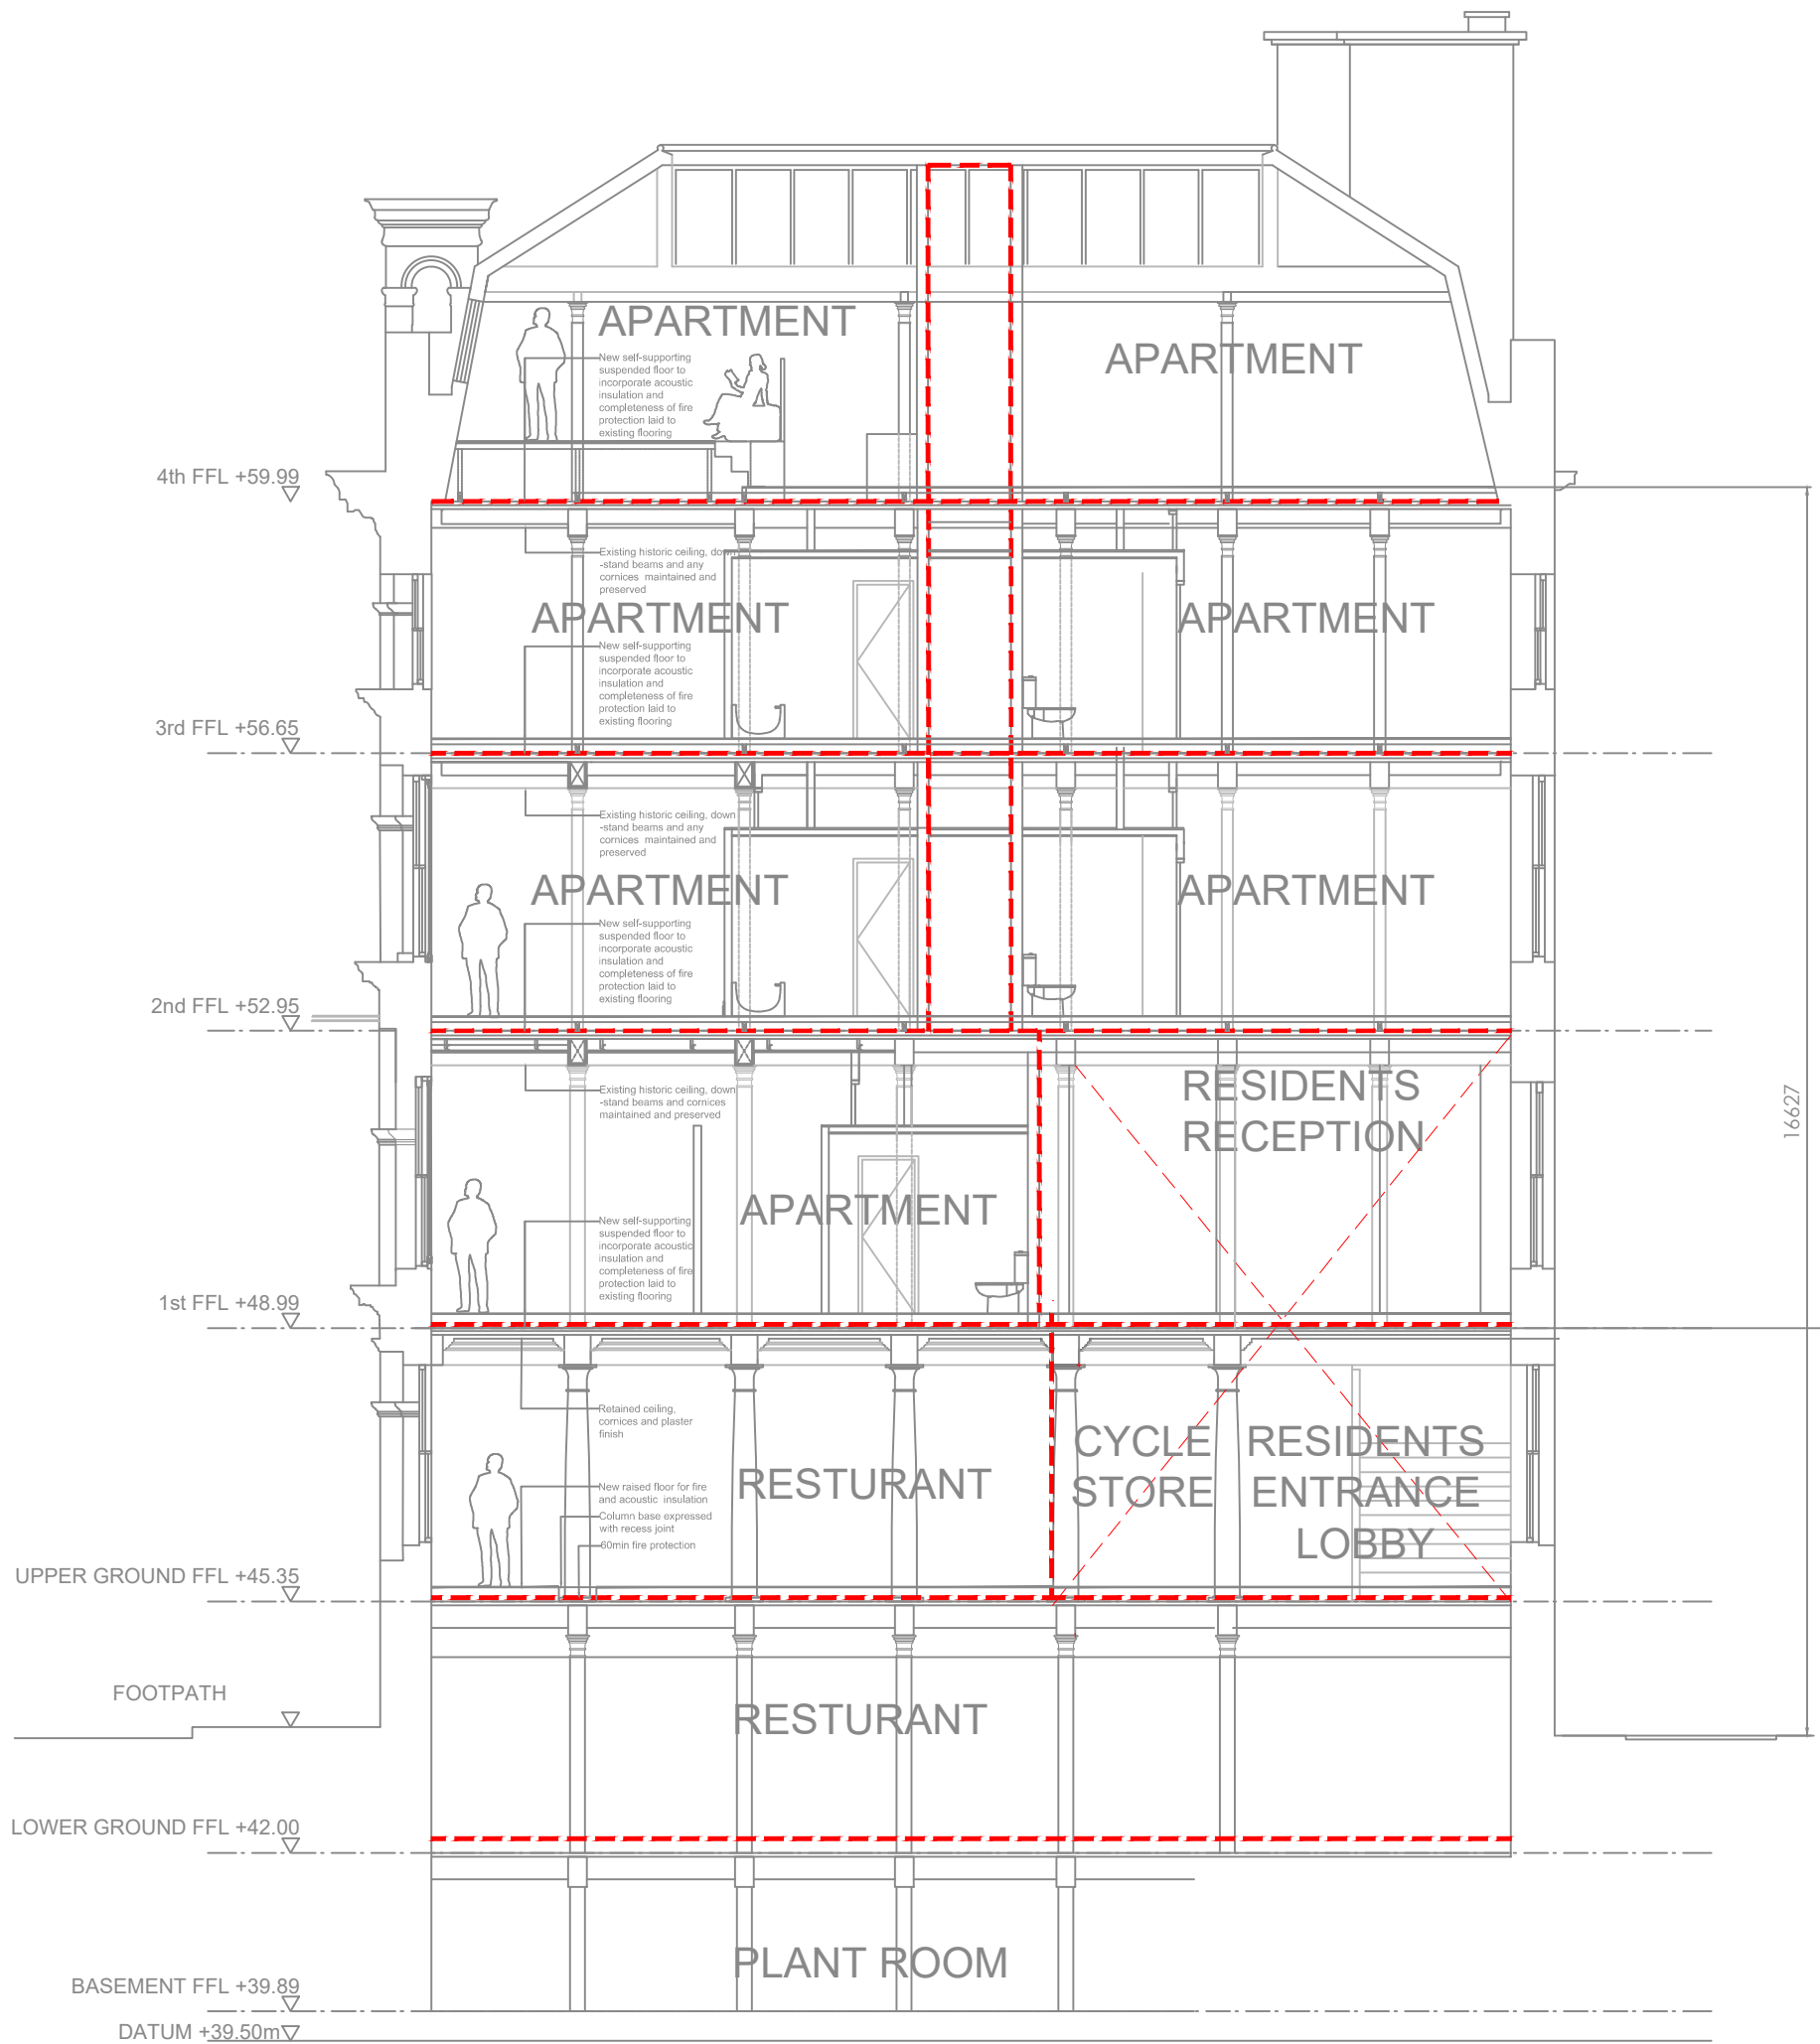

Section B-B (& C-C 4th Floor)

Area of Vaulted Masonry

revisions	
A -	Compendium line revised to Residential Reception 19.12.2022
B -	Section A-A indicated from 'C' to Section B-B Added 05.03.2023
C -	The Compendium line indicated to upper & lower ground floor level 14.04.2023
D -	Section A-A revised to indicate the stair case from ground and Section B-B Added 05.03.2023

project and code
Fraser House
36 Charlotte Street,
Manchester M1 4FD
2022-1008M

drawing title

Proposed Fire Strategy
Sections A-A & B-B

PLANNING ISSUE

drawing number / revision

2022-1008M - 054 D

scale

1:100 @ A1

date

19.12.2022

drawn / checked

CT / KS

10m

the space studio architects & designers

19.12.2022

19.12.2022

19.12.2022