



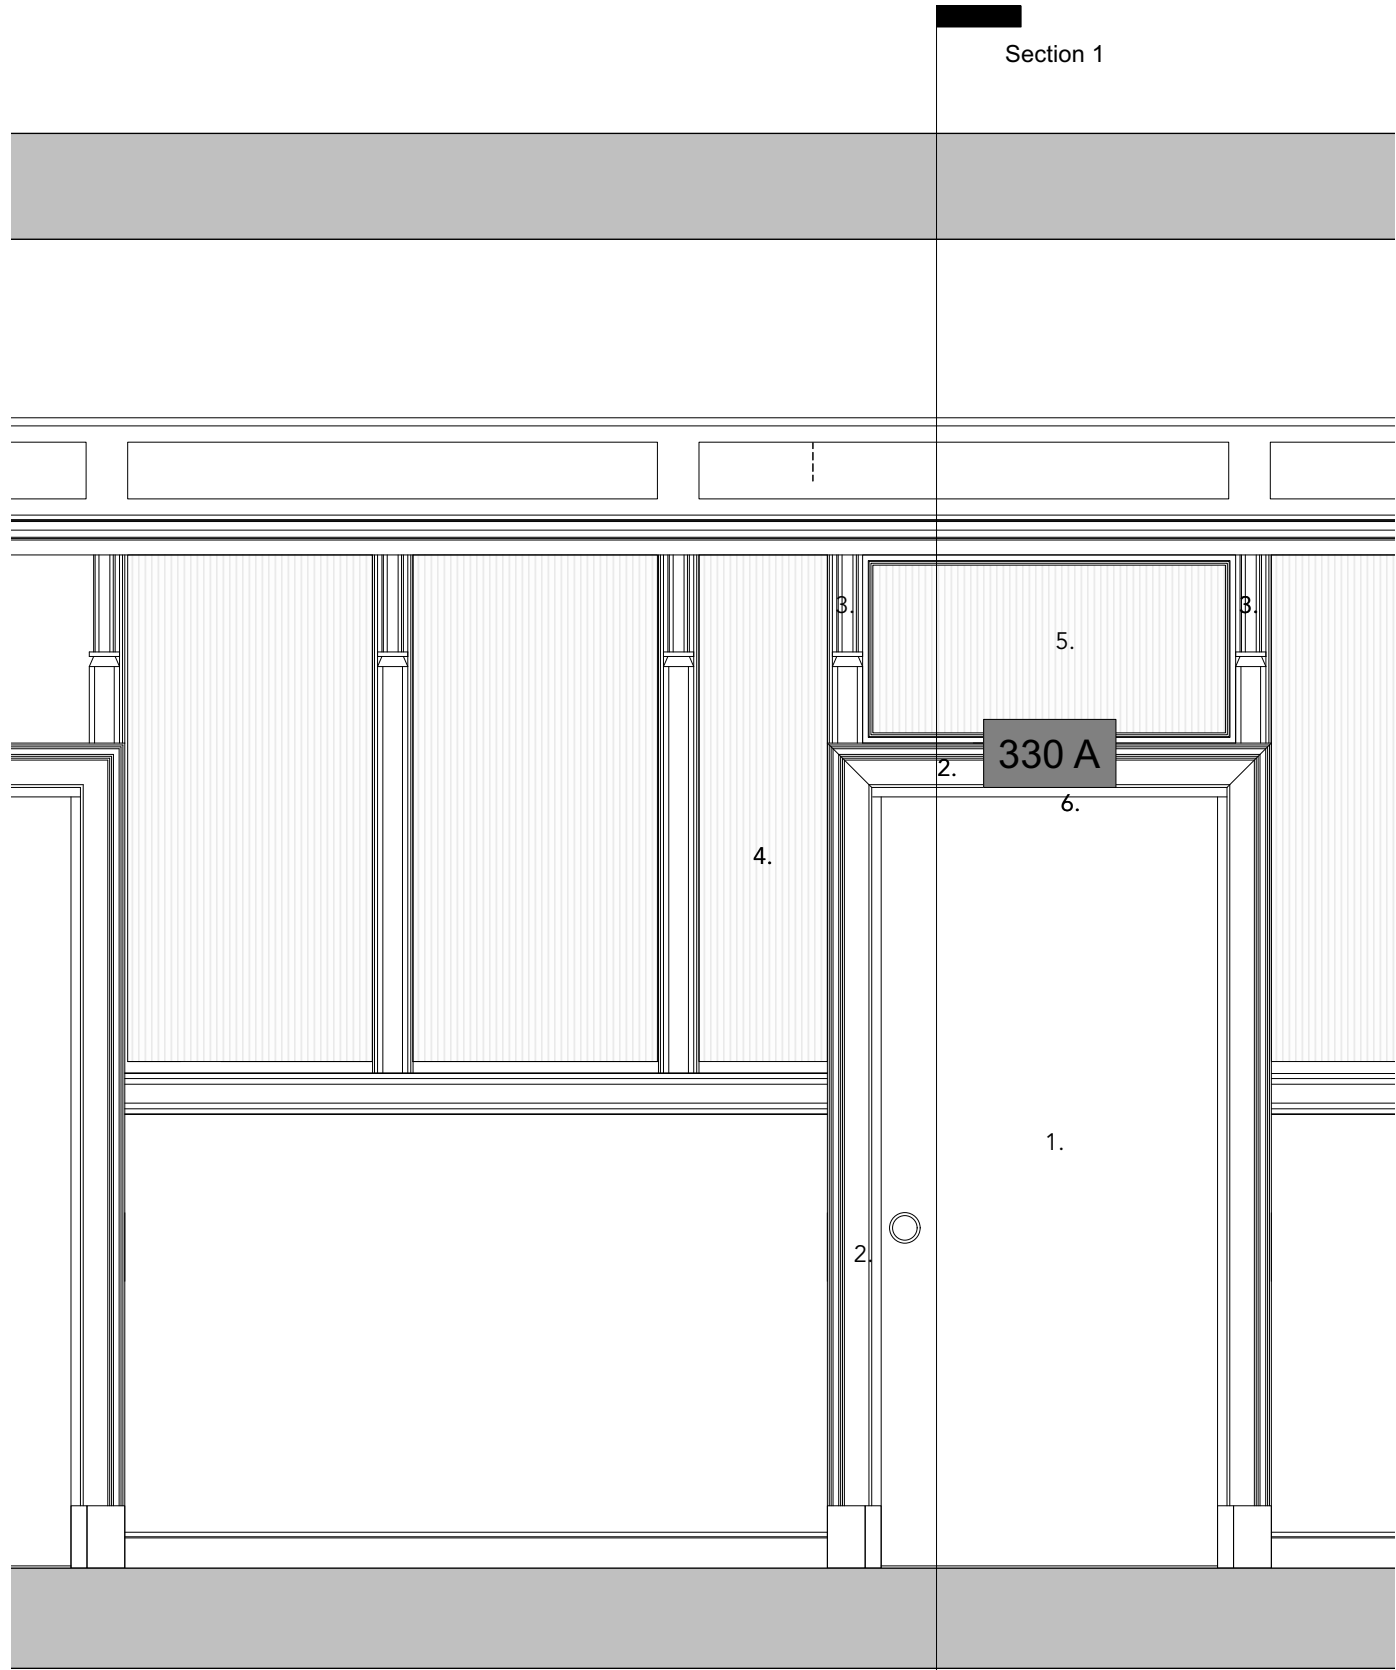


E Proposed : Corridor Elevation at New Kitchen
Scale: 1:20

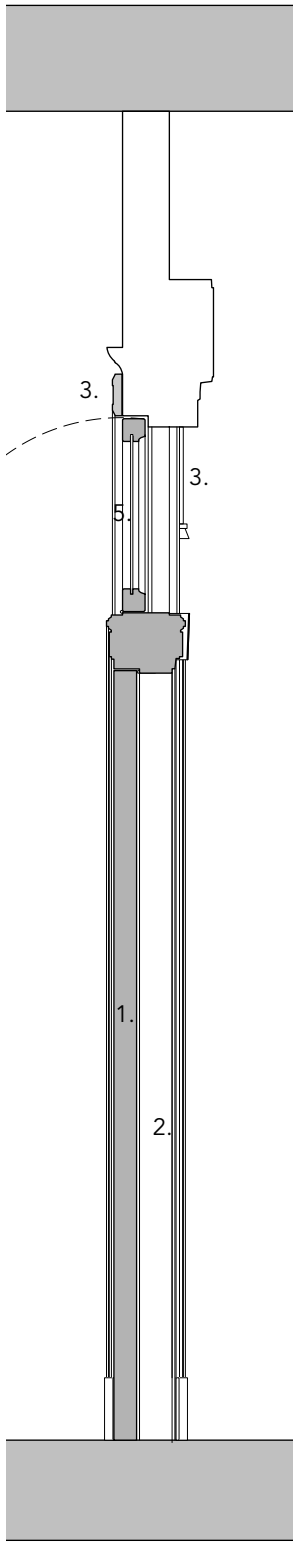

1 Section 01
Scale: 1:20

Notes

1. New Corridor door: Solid core with size and detailing to match adjacent corridor door, including ironmongery.
2. Mitred timber architrave with reveal and base detail to match adjacent corridor door. Existing mouldings to be used as templates.
3. Existing mouldings re-used in new configuration.To be carefully cut and reinstalled in existing location
4. Existing glass cut down for reduced window size.
5. New glazed top-light to match existing
6. Sign to match those on adjacent tenancy door in size, detail and colour.

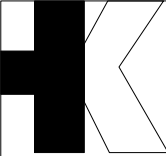

Revisions		
P1	Issued for Listed Building consent	14.02.23
P2	Re- issued for Listed Building consent	16.02.23

PLANNING		Dwg. No.	426.PL.60
Project		Drawing title	
Manchester Royal Exchange, Southern Offices		Proposed Third Floor Kitchen/Corridor Wall	
Client		Scale 1:20 @ A3	Rev P2
BVK		Drawn by FB	Date Jan 2023
Do not scale. All dimensions to be confirmed on site. Information contained in this drawing is the sole copyright of Hutchison Kivotos Architects Ltd. and is not to be reproduced without permission.			