


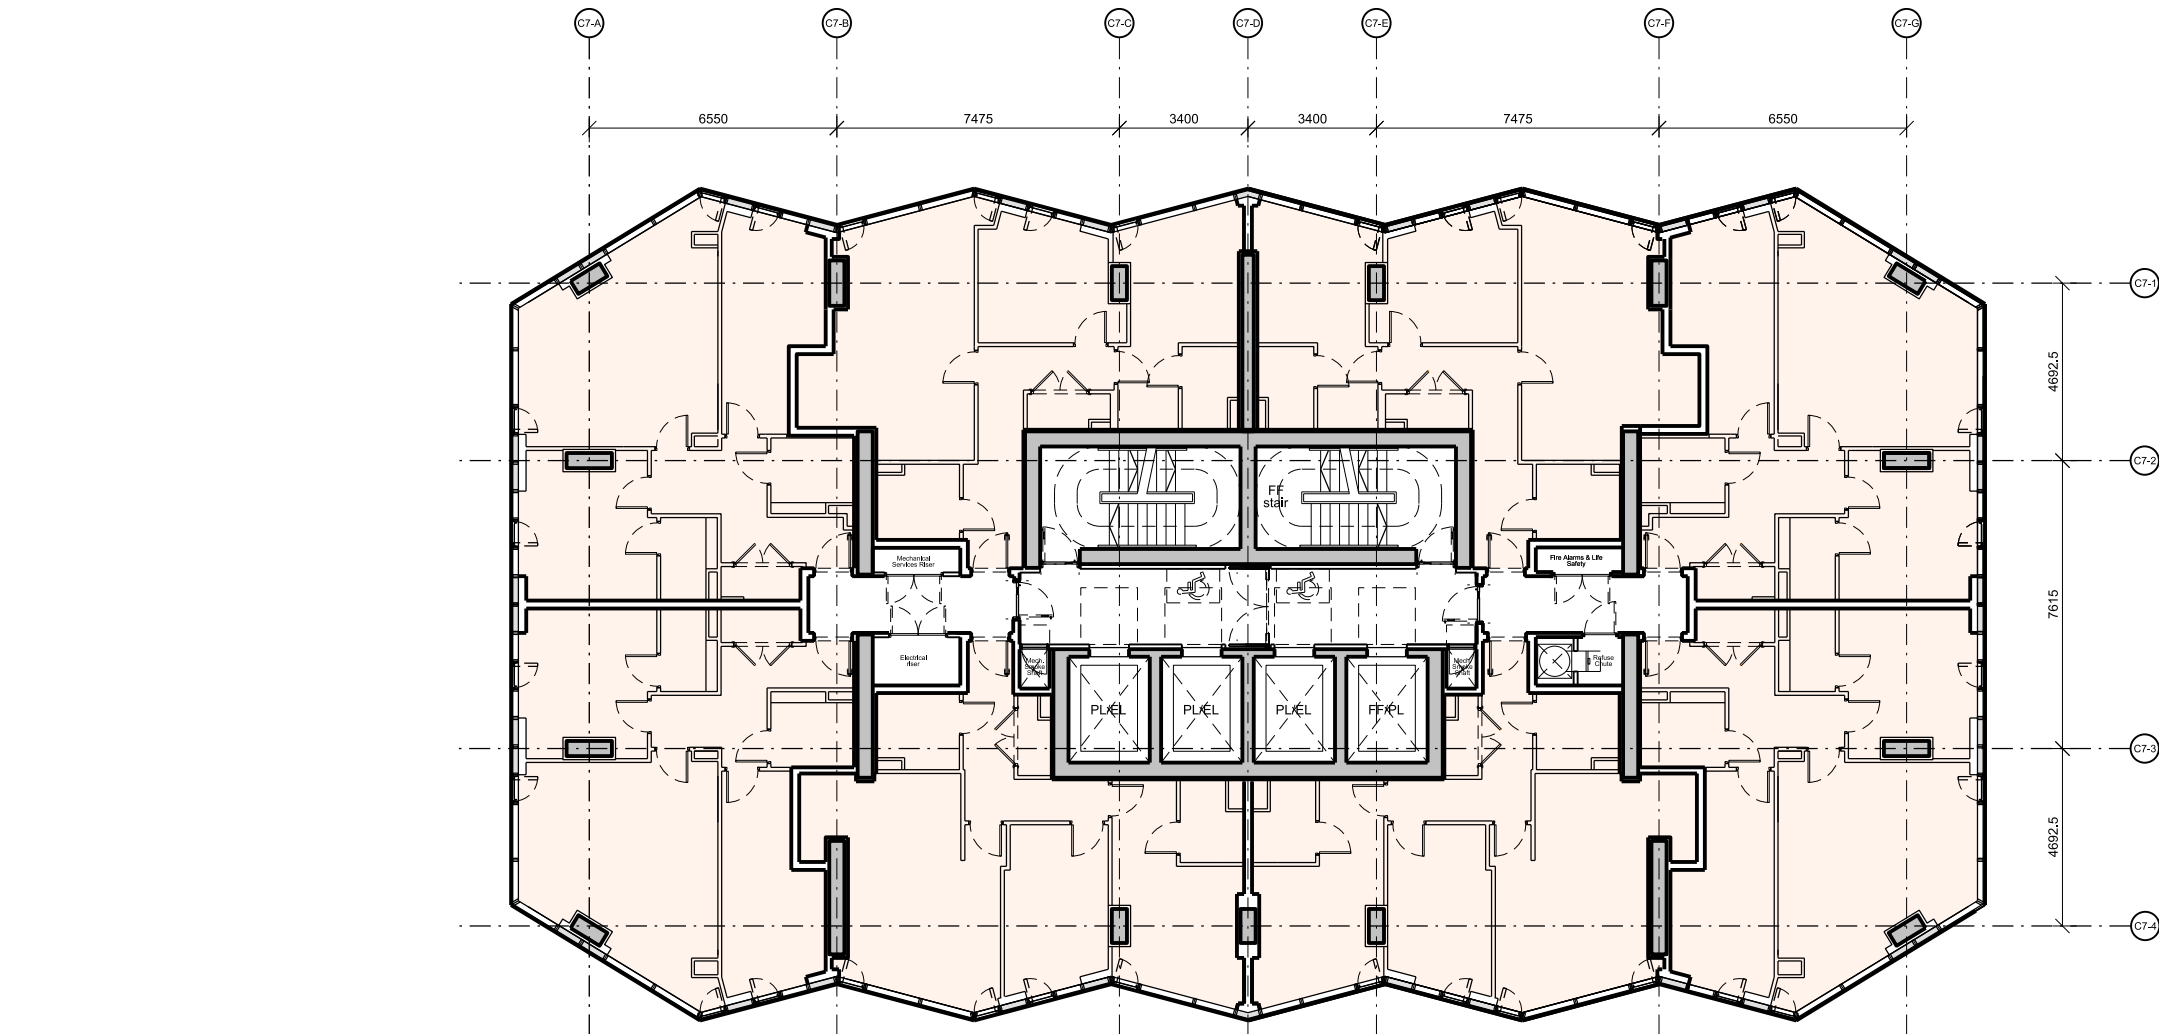


This drawing is copyright
Do not scale off dimensions.
All dimensions to be checked on site by contractor.
Contractor to report any dimensional discrepancies,
errors or omissions prior to commencing on site.

Scale Bar

0 2.5 7.5m

NOTE:

- Studio apartment
- 1 bed apartment
- 2 bed apartment
- 3 bed apartment

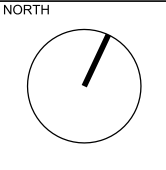

Rev	Date	Description
X01	20.04.2023	Planning issue

Key Plan

Project Title

Crown Street Phase 3
Manchester

Status

Planning

Drawing Title

Tower C7 - Typical Plan 2B
Level 24, 26, 28, 30, 32, 34
General Arrangement

Job No	Scale	Revision
10418	1:200 @ A3	X01

Drawing No

C7-SHP-G200-PL-XX-B5D822

simpsonhaugh

MANCHESTER
Riverside, 4 Commercial St
Manchester M15 4RD
+44 (0)161 835 2345
www.simpsonhaugh.com

LONDON
5-8 Roberts Place
London EC1R 9BB
+44 (0)20 7549 4000
mail@simpsonhaugh.com