



Please note:

The contents of this drawing are based on (survey/ existing) information taken on site. Halliday Meecham Architects can accept no responsibility for the accuracy of this information and/or works based upon it. The contractor must check the accuracy of these drawings prior to installation on site and notify Halliday Meecham Architects of any discrepancies.

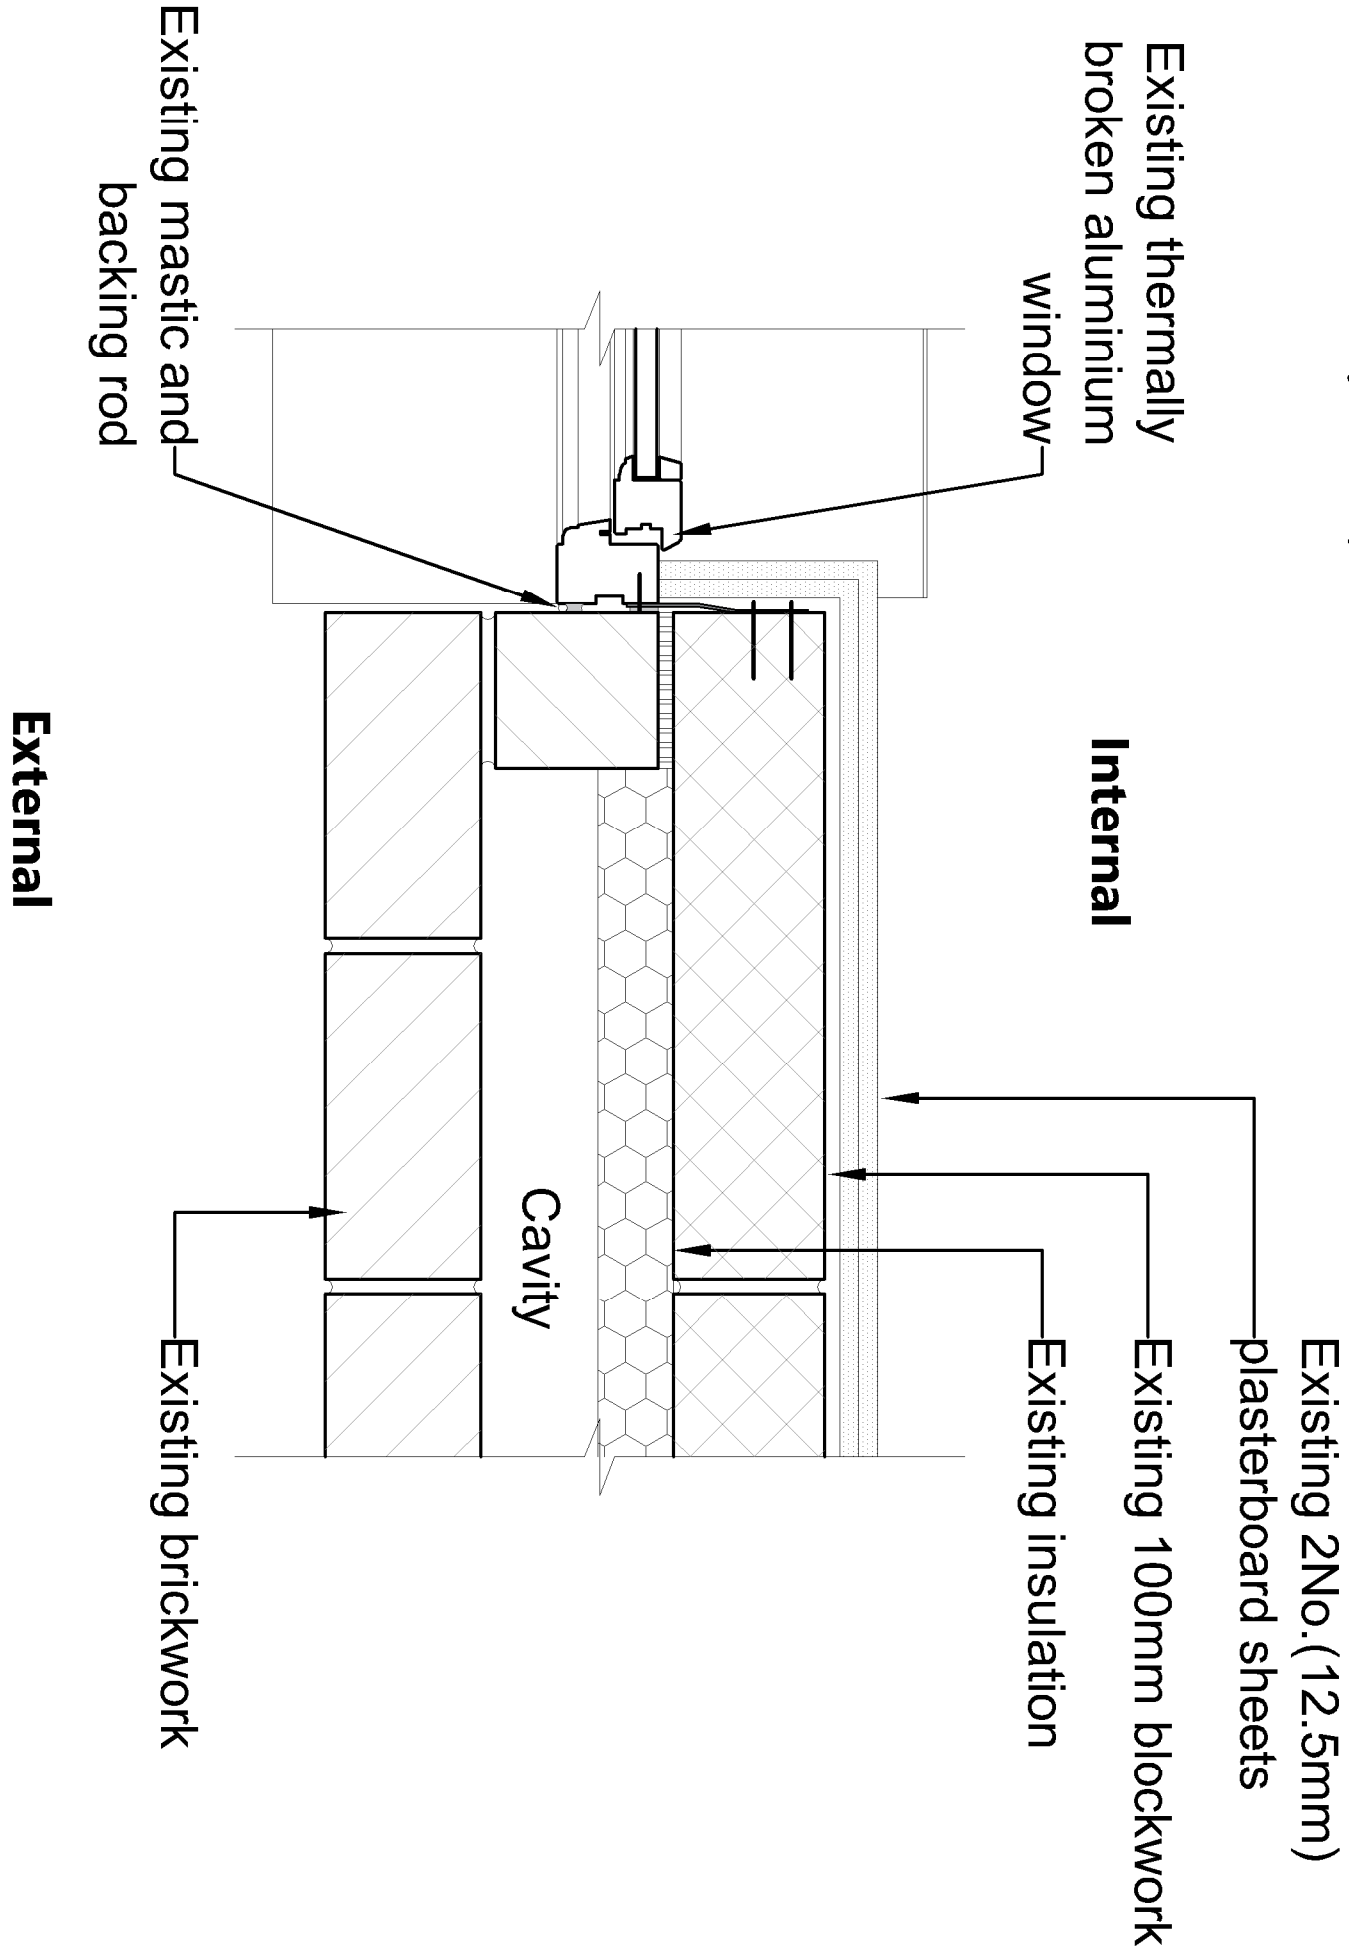


## Existing wall Treatment - Brickwork at Reveal

1 : 5 @ A3

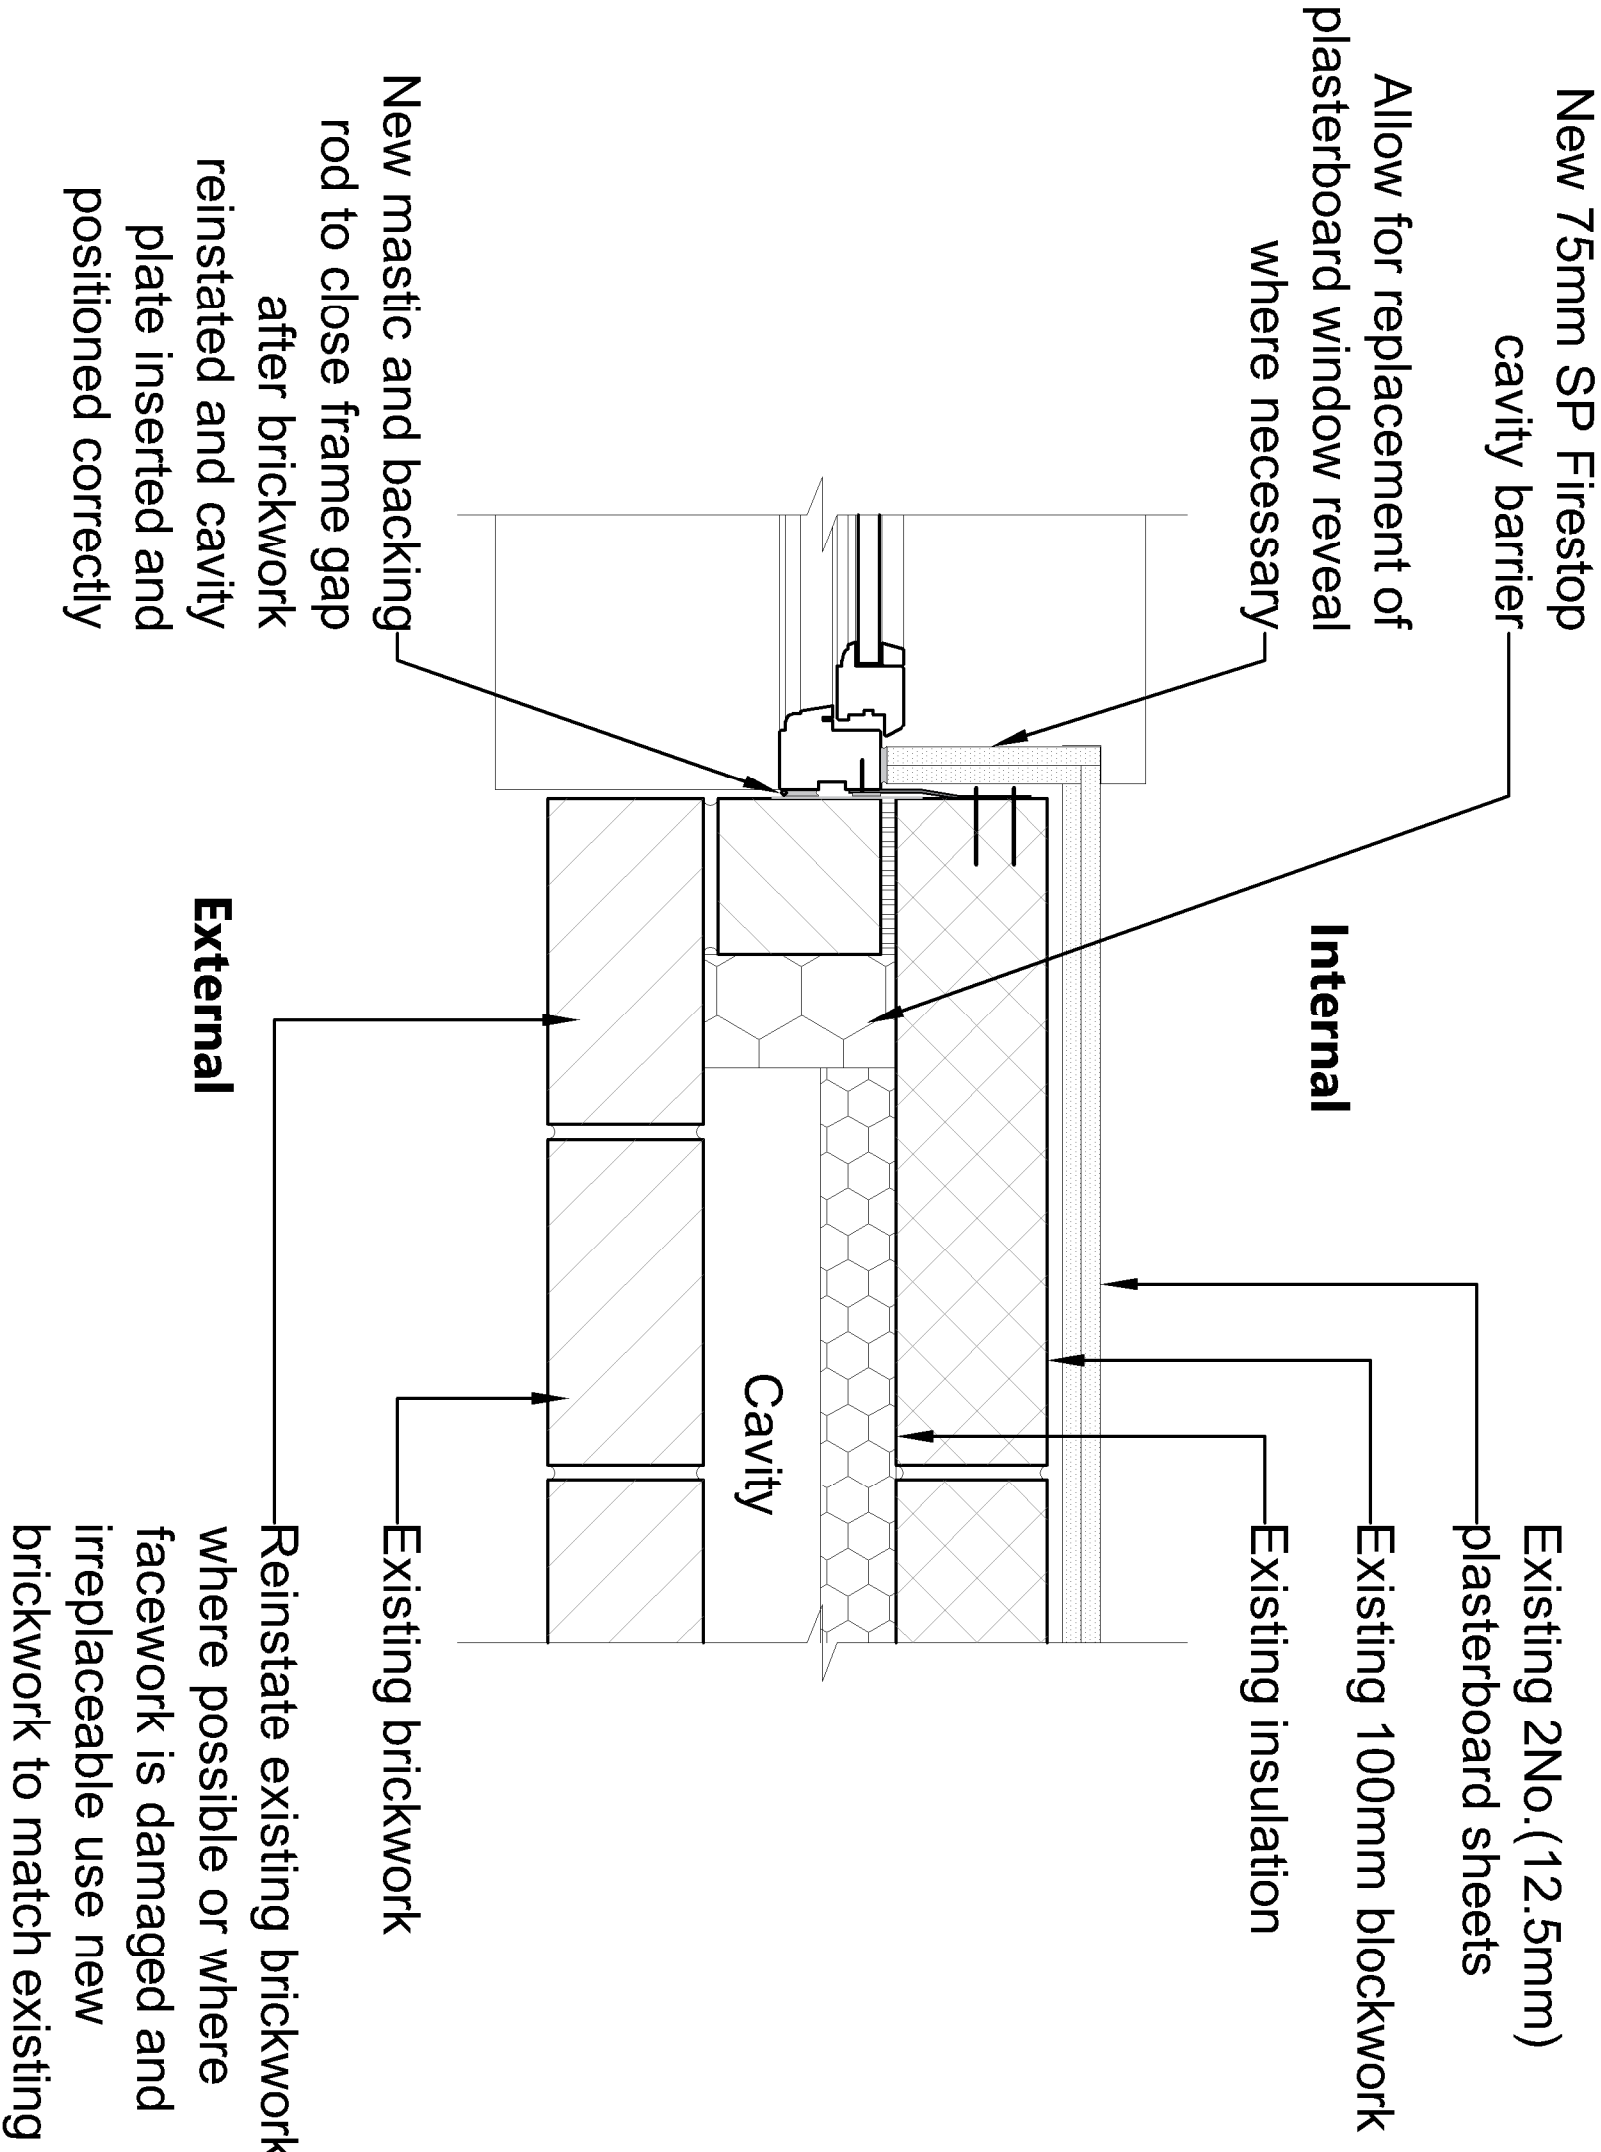


## Proposed Wall Treatment - Brickwork at Reveal

1 : 5 @ A3

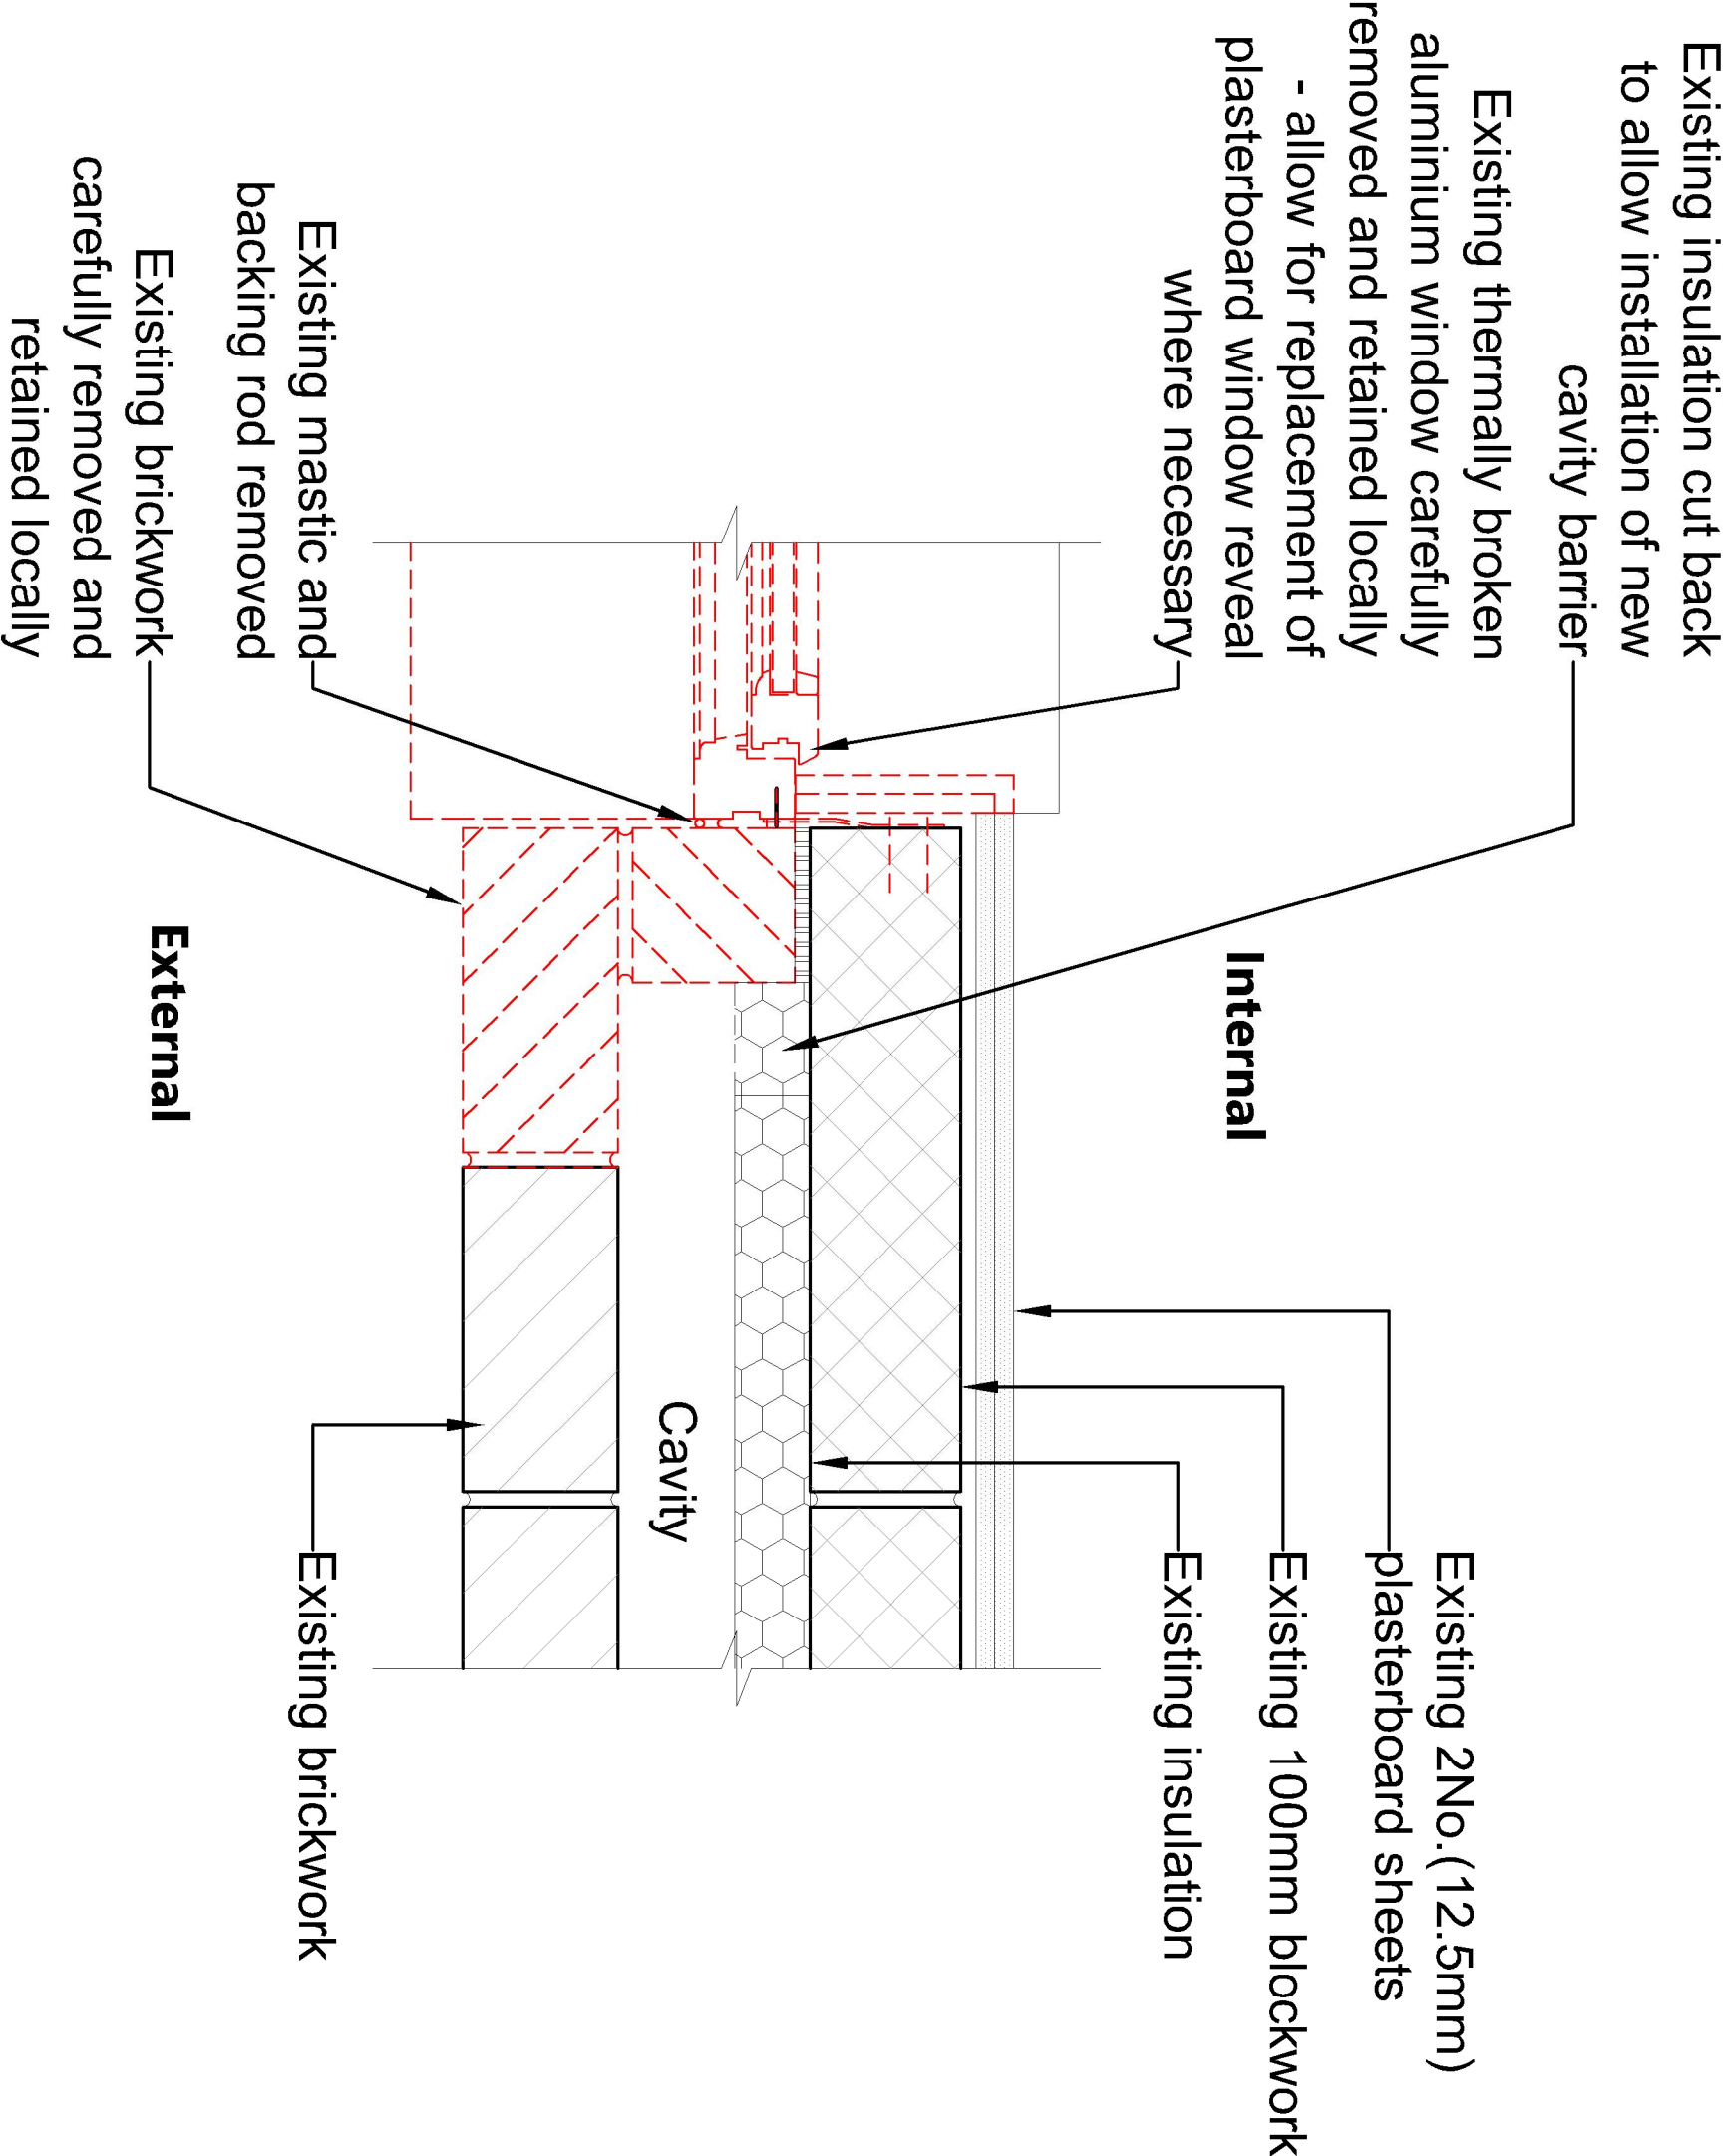

## Strip out Treatment - Brickwork at Reveal

1 : 5 @ A3

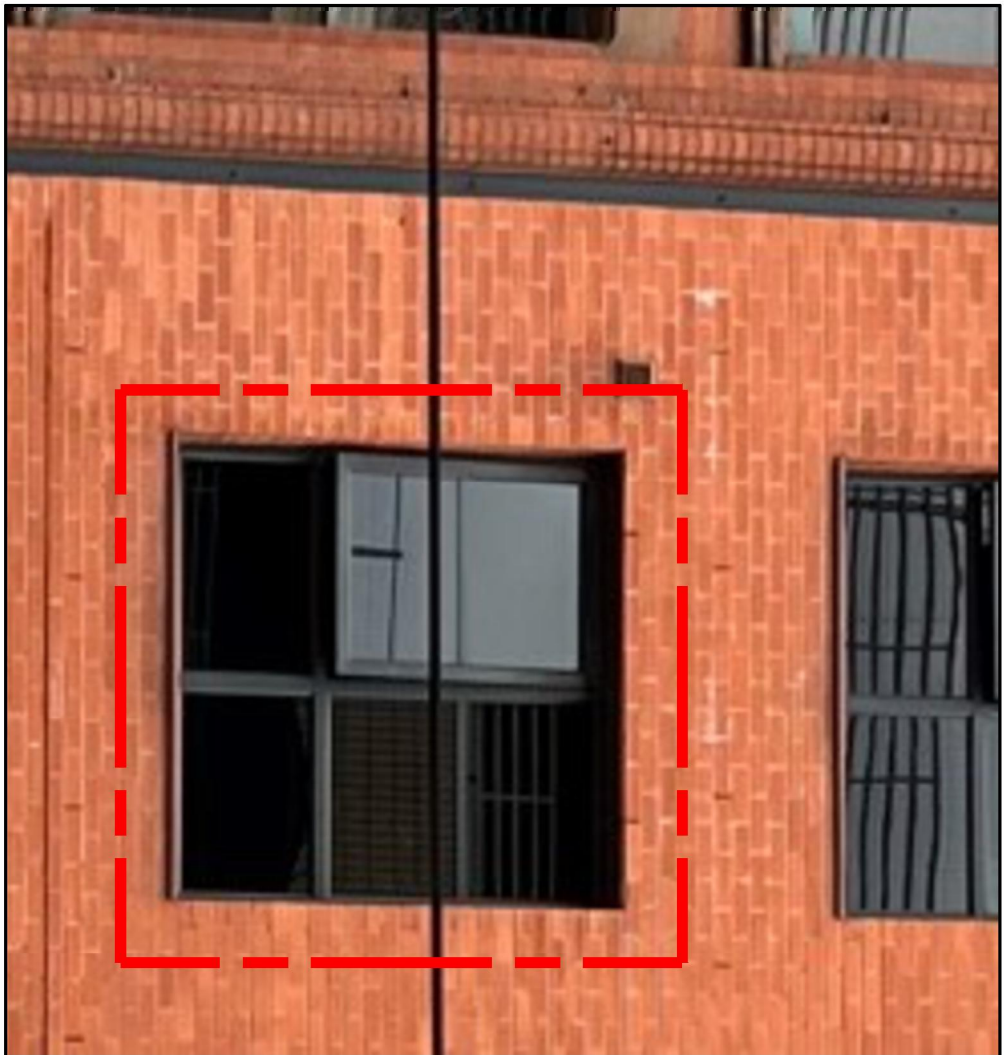


## Existing penthouse window

© Copyright: All rights reserved. This drawing must not be reproduced without permission. Do not scale from this drawing. All dimensions are in millimetres unless otherwise stated. Any discrepancies should be reported to the Architect.

|          |                                    |          |       |         |   |
|----------|------------------------------------|----------|-------|---------|---|
|          |                                    |          |       |         |   |
|          |                                    |          |       |         |   |
|          |                                    |          |       |         |   |
| P1       | First Issue, For Comment/Approval. | 26.04.23 | -     | -       | - |
| Revision | Description                        | Date     | Drawn | Checked |   |

Halliday Meecham Architects Limited  
111 Piccadilly, Manchester M1 2HY  
+44 (0)161 661 5566  
4 Devonshire Street, London W1W 5DT  
+44 (0)203 440 5175  
hma@hallidymeecham.com  
www.hallidymeecham.com

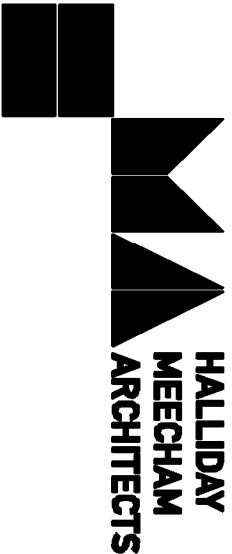

|                   |                                               |          |        |          |         |             |          |
|-------------------|-----------------------------------------------|----------|--------|----------|---------|-------------|----------|
| Client:           | Wardens                                       |          |        |          |         |             |          |
| Project:          | 56 High Street Re-cladding Project            |          |        |          |         |             |          |
| Priseur Location: | 56 High St, Manchester, M4 1ED                |          |        |          |         |             |          |
| Drawing:          | External Wall Treatment - Brickwork at Reveal |          |        |          |         |             |          |
| Scale @ A1        | Scale @ A3                                    | Date:    | Drawn: | Checked: | Job No. | Drawing No. | Revision |
| 1:5               | 1:10                                          | 26.04.23 | CB     | TF       | 5540    | 21103       | P1       |
| Drawing ref:      | 5540-HMA-HS-ZZ-DR-A-21103                     |          |        |          |         |             |          |