



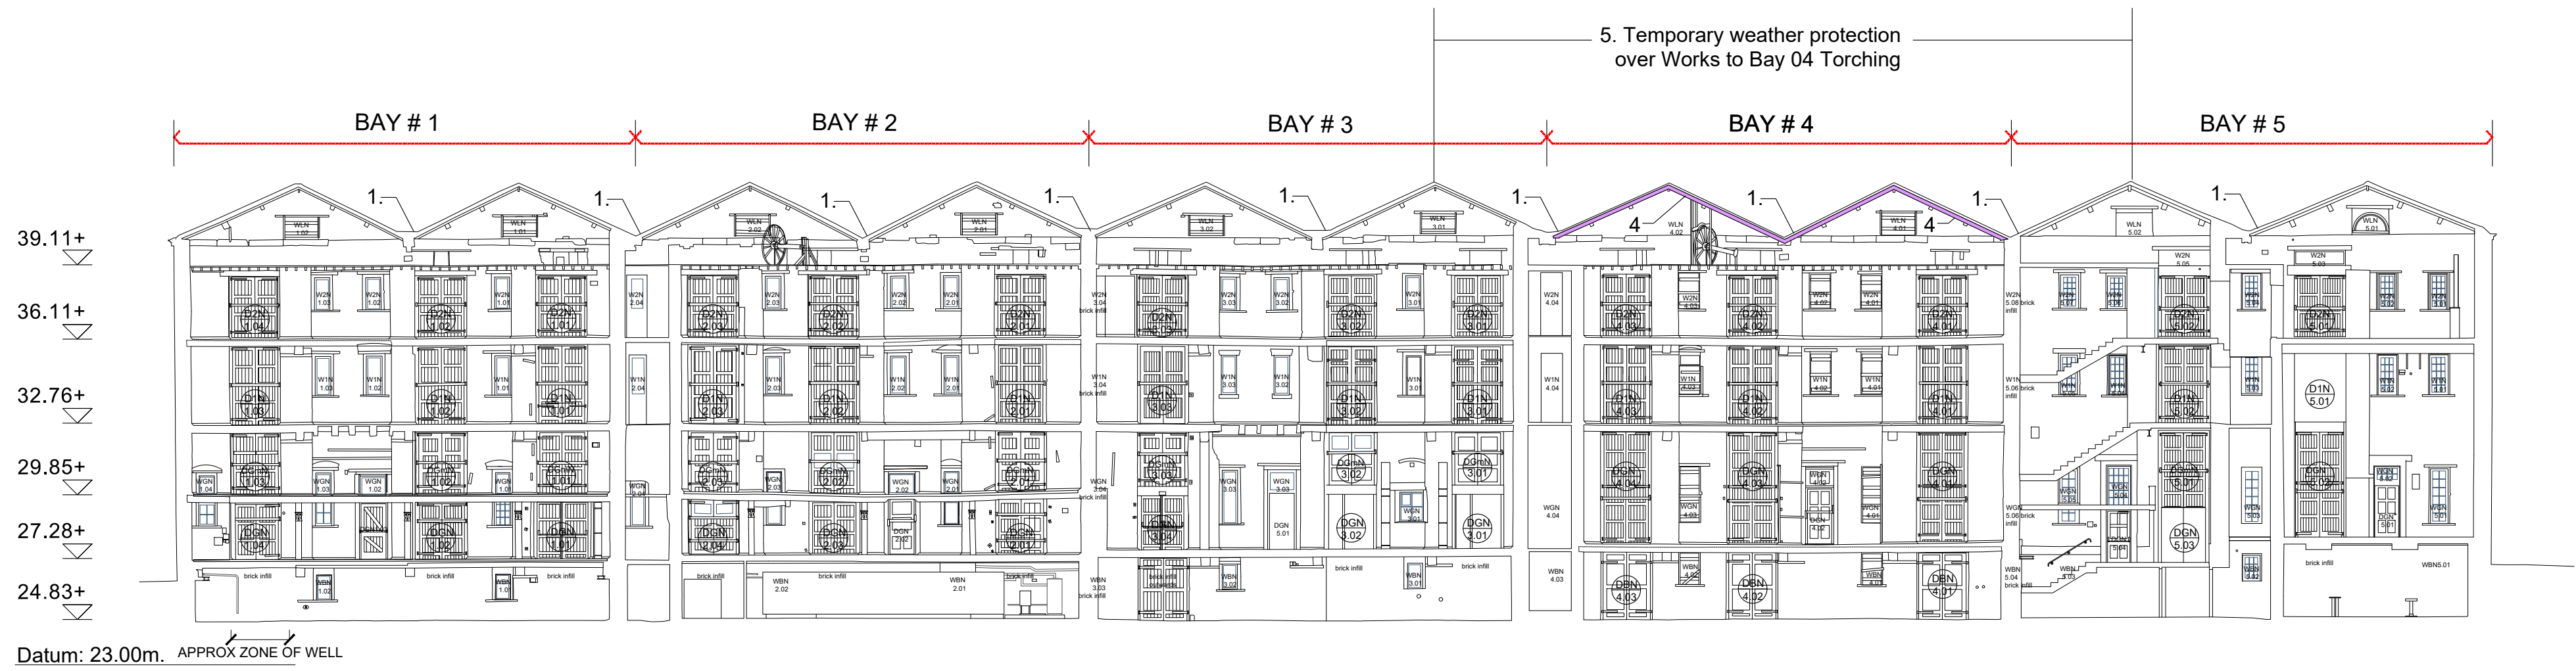

NORTH INTERNAL ELEVATION



WEST INTERNAL ELEVATION

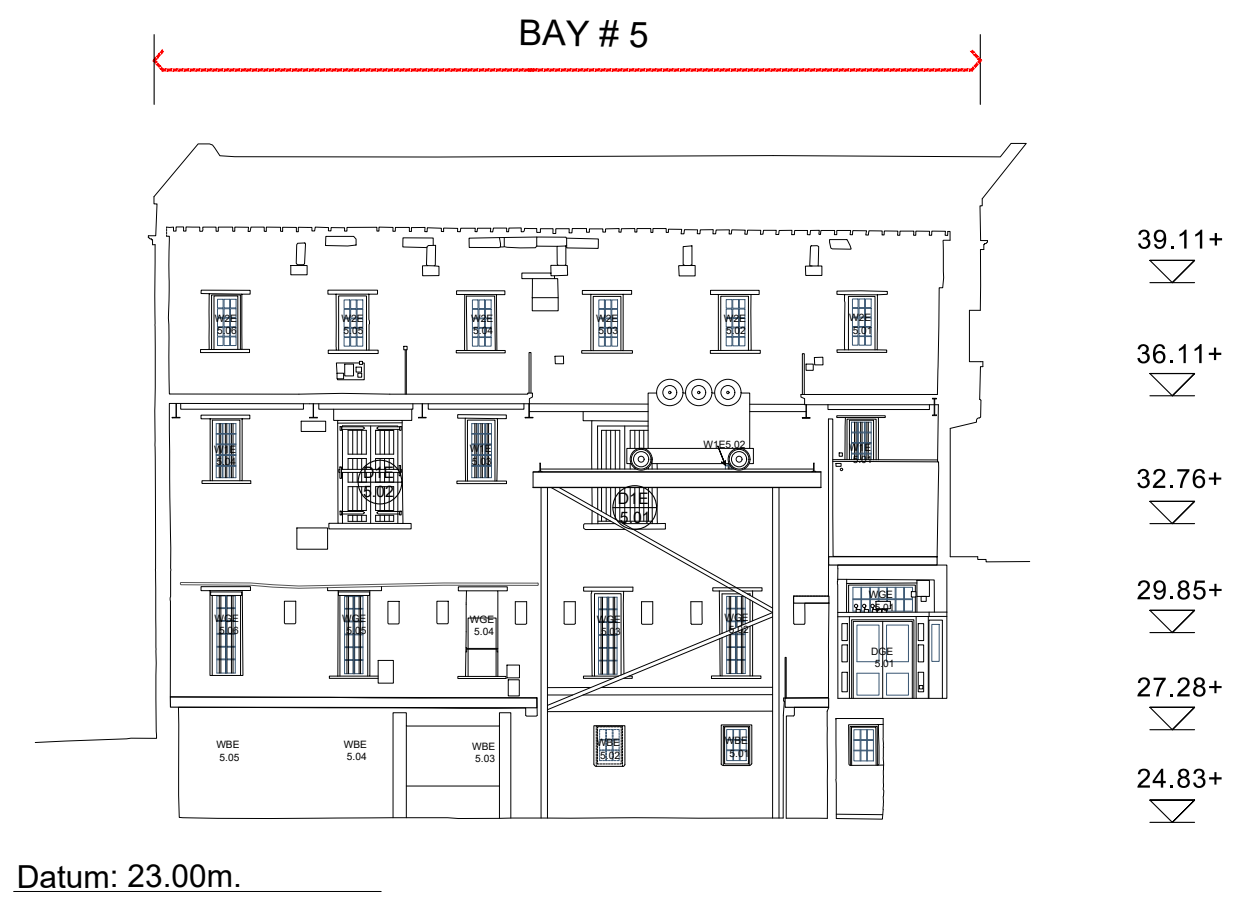

EAST INTERNAL ELEVATION



SOUTH INTERNAL ELEVATION

PROPOSED WORKS TO EXISTING BUILDING: INTERNAL ELEVATIONS GA 1:400 @ A3 1:200 @ A1



SCHEDULE OF WORKS

WORKS TO VALLEY GUTTERS:
Ref. SDA Drwg Nos. 275/PD/120-122, 320-322

1. Remove valley gutters and associated leadwork, de-slate locally and set aside for checking for re-use. Install new valley gutter (ref M&E calculations) to new profile in accordance with Lead Sheet Association details. Install new insulation, membranes, and re-slate with salvaged slates. Allow for continuous new eaves ventilation detail. Remove temporary drip trays

WORKS TO BAY 4 TORCHING:
Ref. SDA Drwg Nos. 275/PD/130, 330

4. Remove torching, de-slate and set aside for checking for re-use. Install new insulation, membranes, and re-slate with salvaged slates. Allow for internal lime plaster finish.

5. MC to provide temporary external weather protection for the duration of the works

BASED ON MEASURED SURVEY BY GREEN HATCH, 2018				
JOB TITLE Essential Repair 1830 Warehouse, Science & Industry Museum. M5-4FP	JOB NO. 275	DRWG. TITLE Proposed Works to Existing Building: Internal elevation GA	STATUS Planning	
		DRWG. NO. 275/ PD / 751 (A1 ORIGINAL FORMAT)	REV:	SCALE: 1:400@A3 1:200@A1
Studiodownie	TEL: +44 (0) 20 7299 7766 info@studiodownie.com	All dimensions to be checked on site by the Contractor and confirmed with the Architect prior to construction. Do not scale off this drawing.	Drawn by: JP	DATE: 16/02/23
ARCHITECTS LLP				