
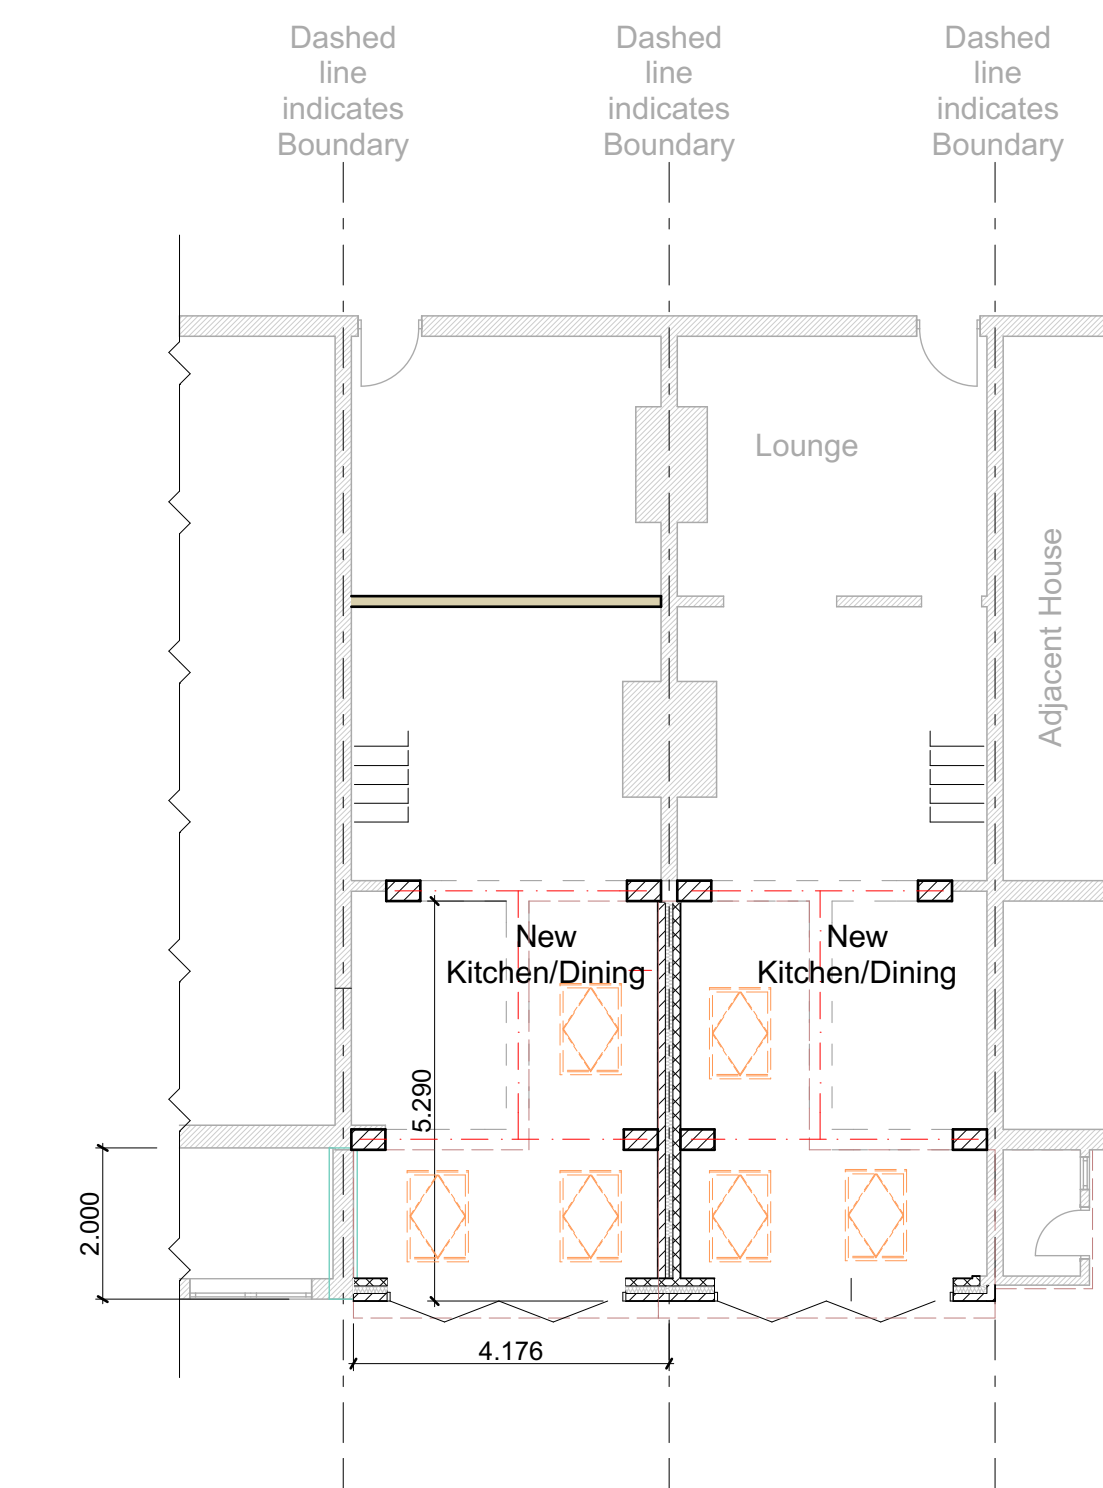
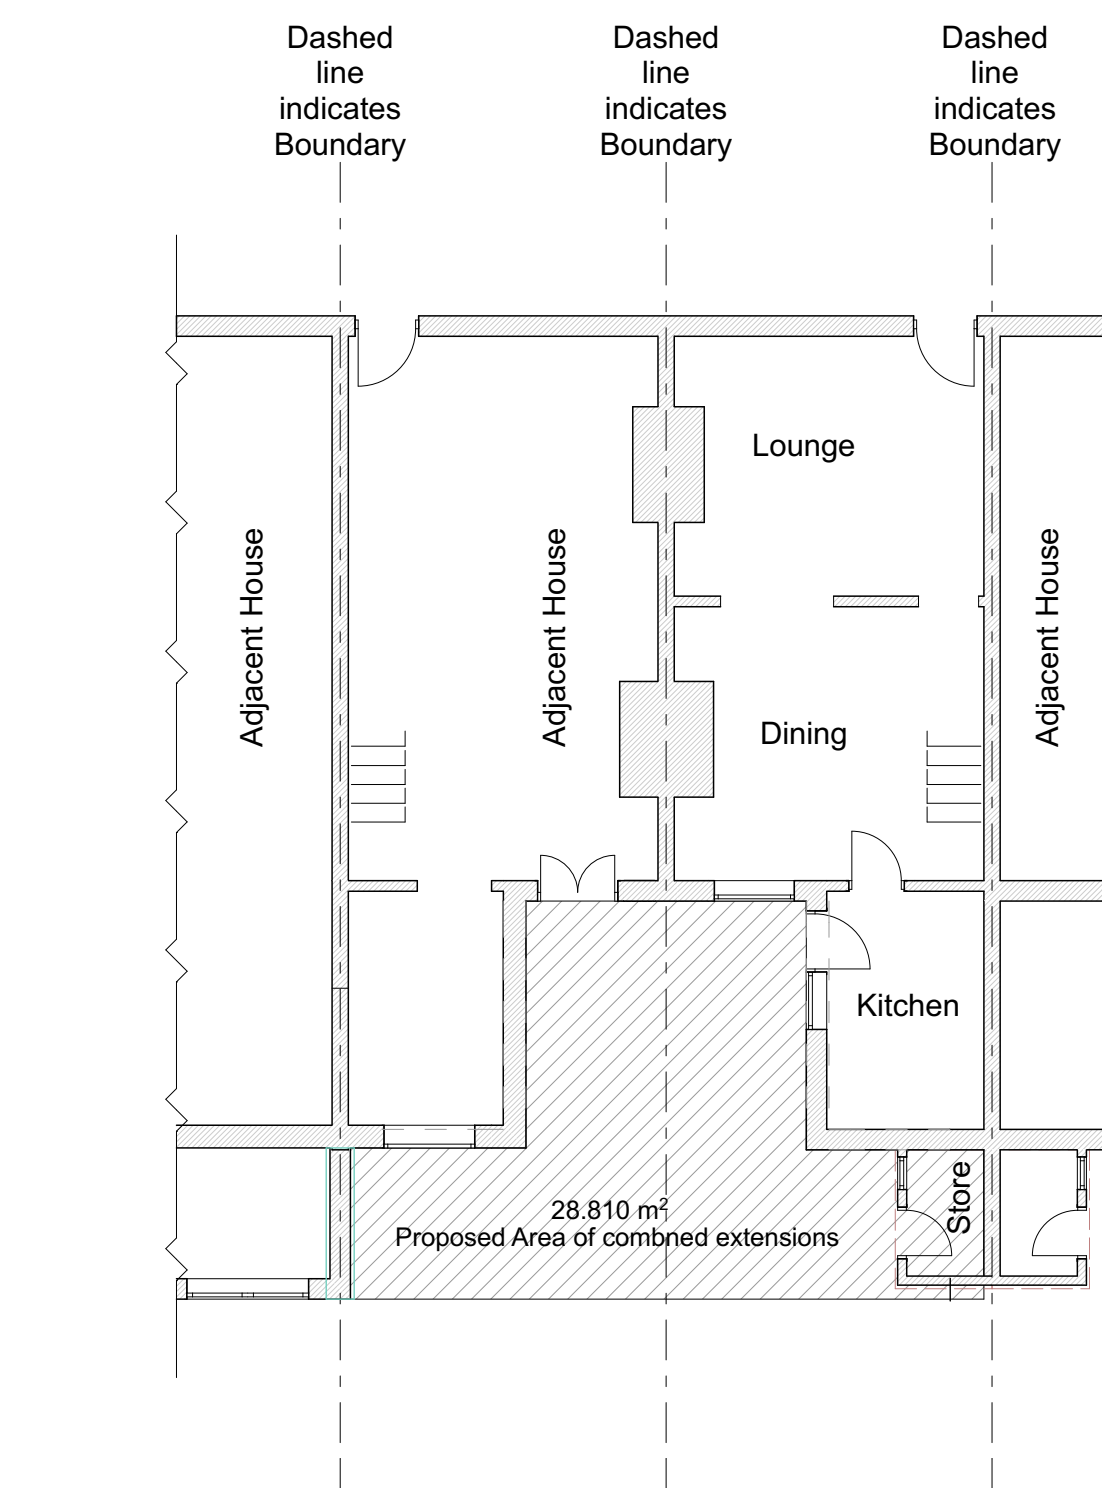
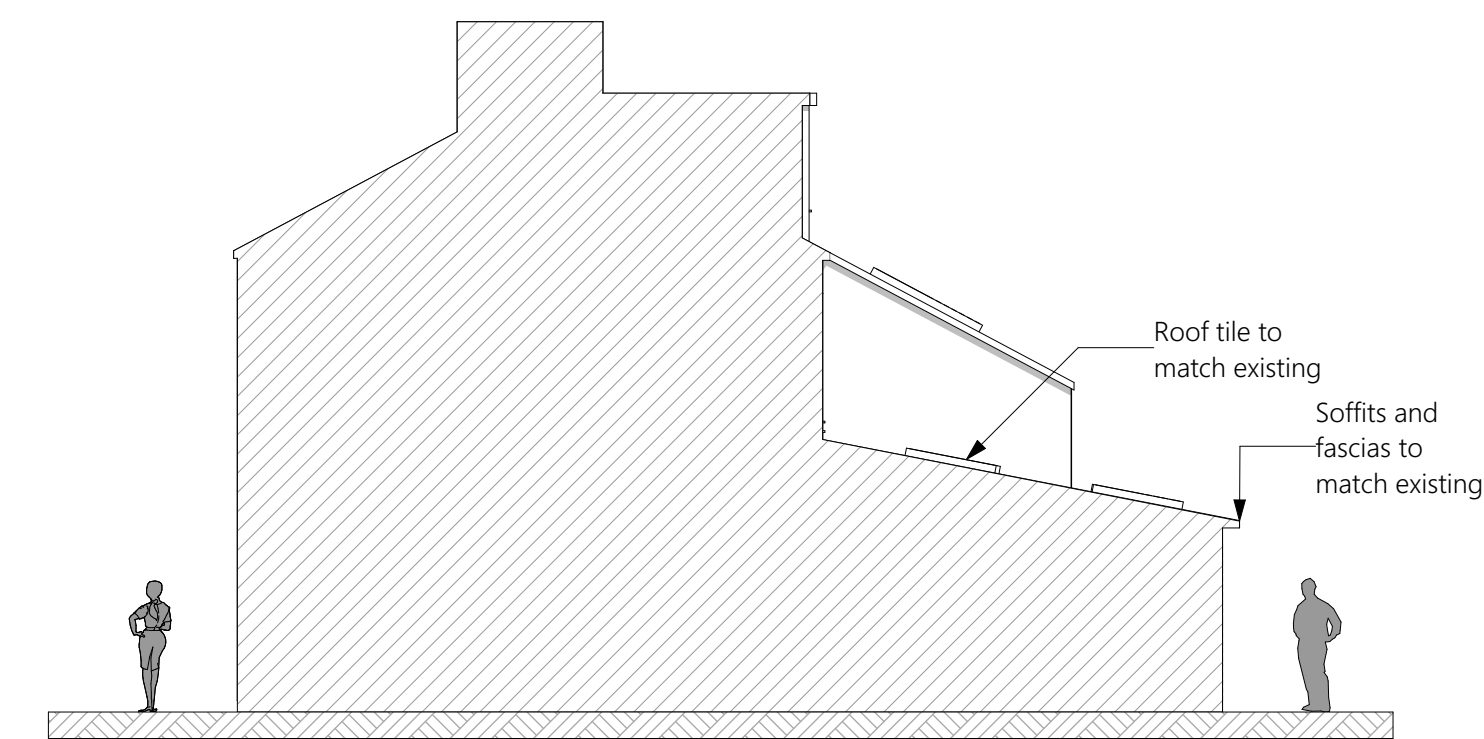
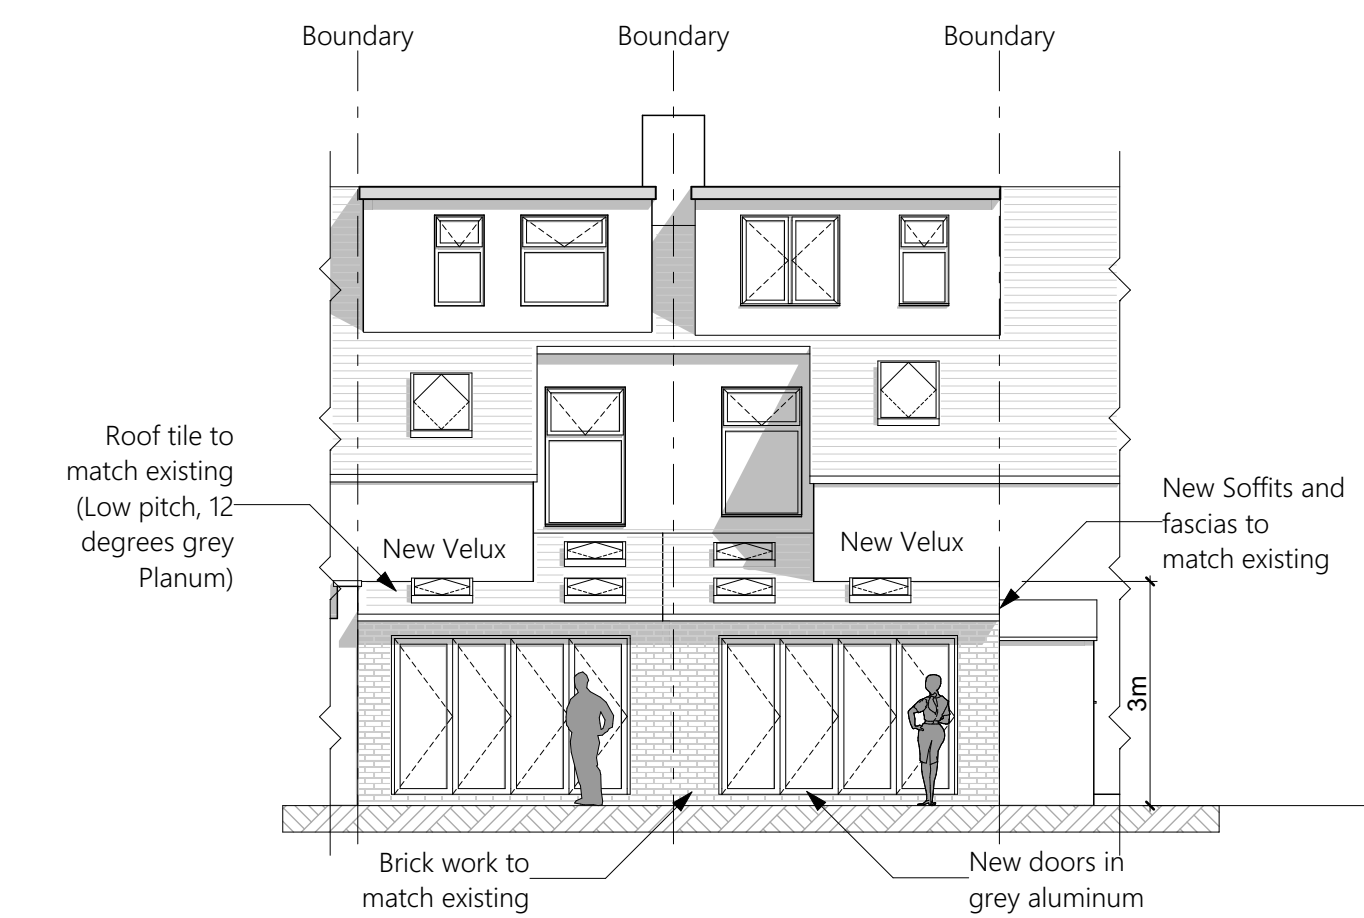
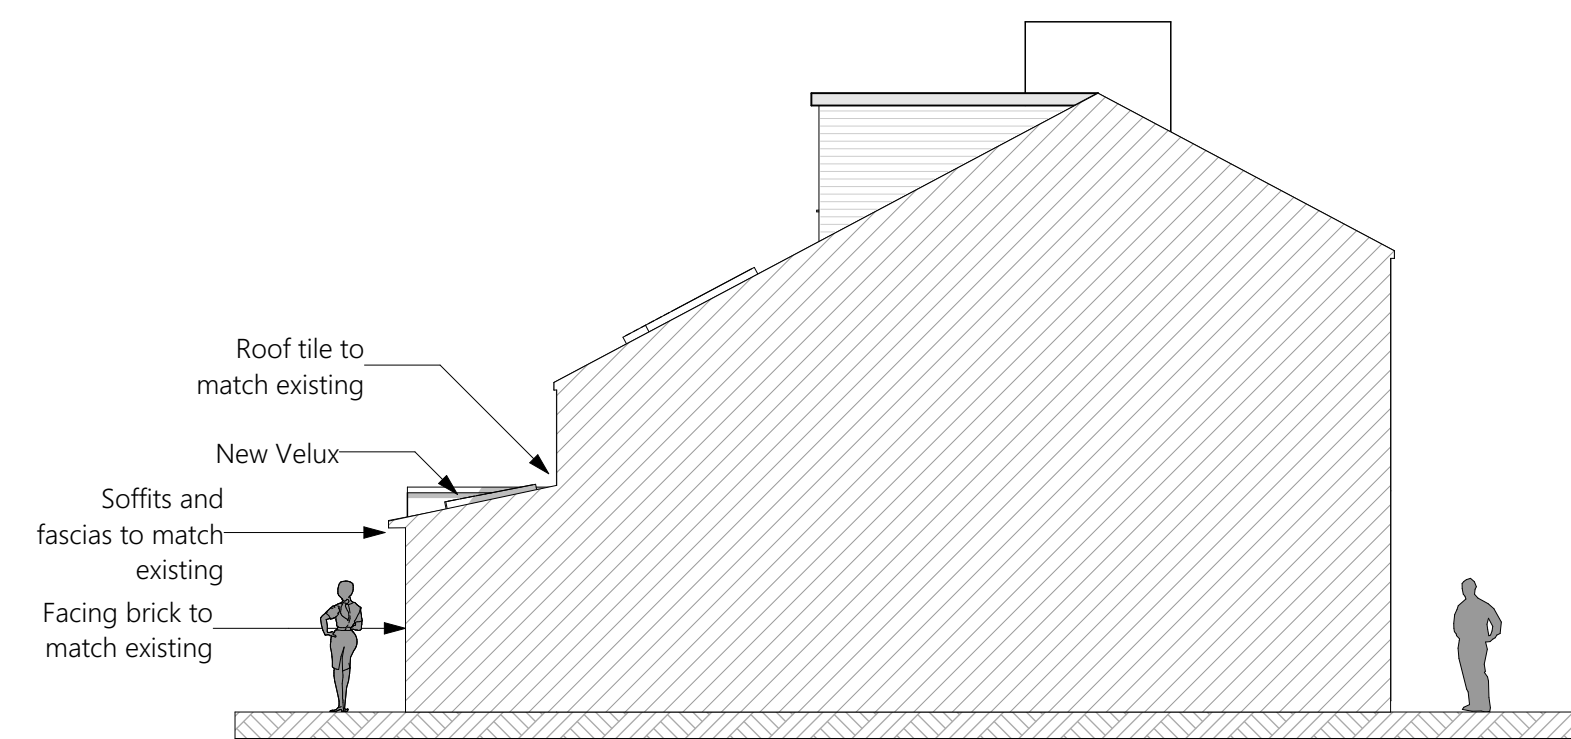
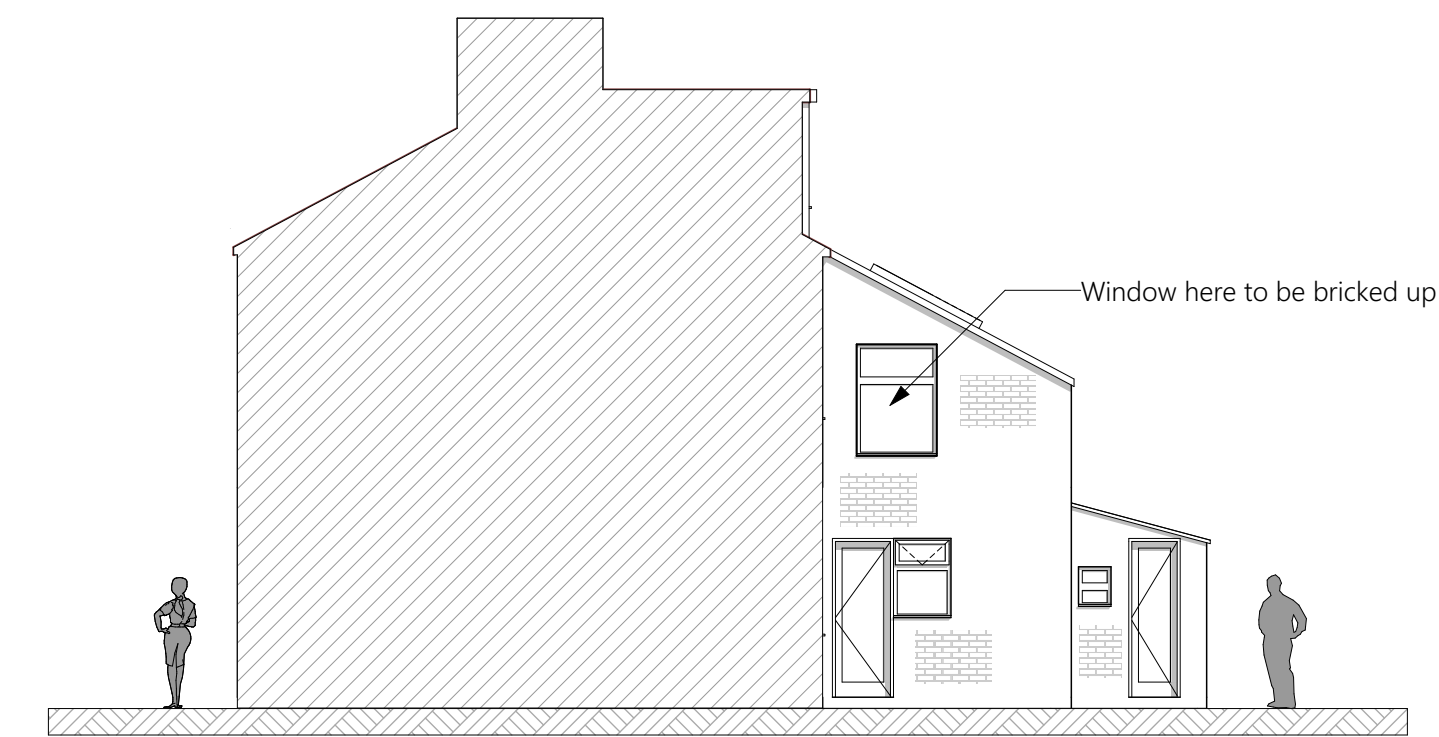
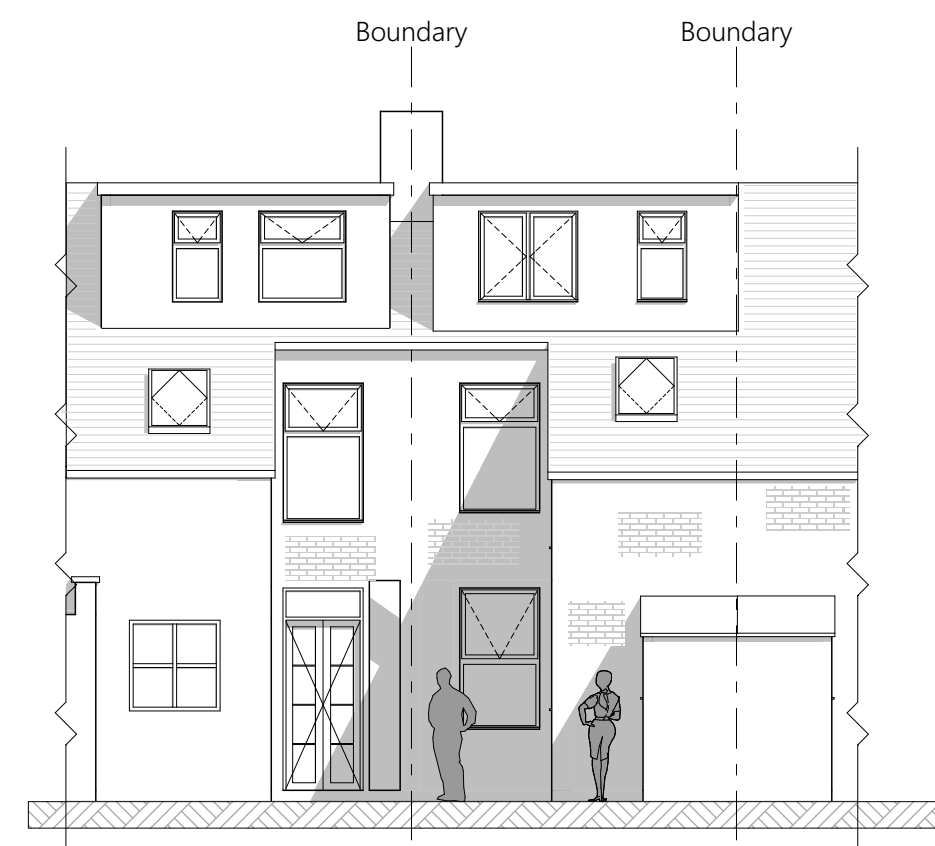


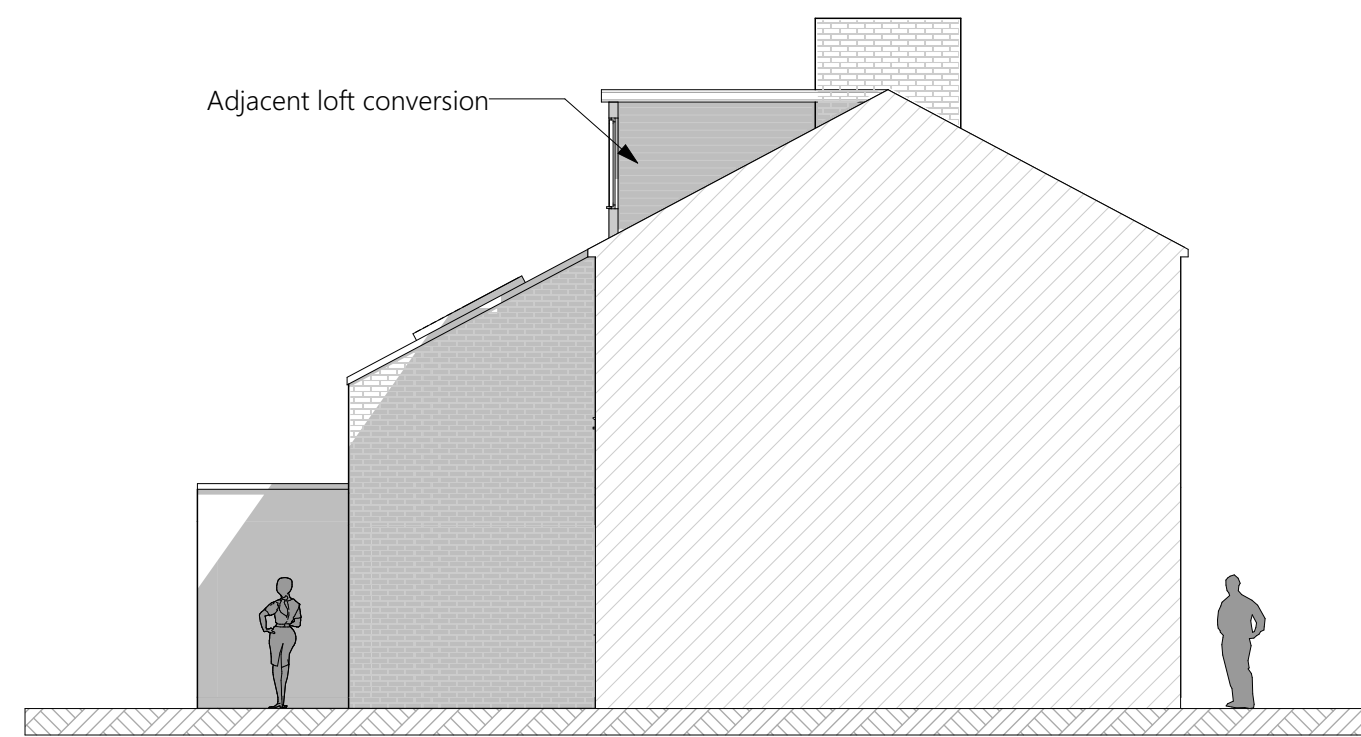

Rev	Details		By	Date
 Surveying, Architectural Solutions				
Tel: 01942-366006, www.consulting-geomatic.co.uk				
Client		Project		
Mr M. Whitehurst Mr M. Lavorini		Combined Single Storey Rear Extension: 27-29 Henwood Rd, M20 4XQ		
Title			By	GB
Existing and Proposed Plans and Elevations			Date	03/01/2023
			Scale	1:100
Status	Planning	Dwg N°	1216	C03