


## Artificial Turf Pitch





**CONSULTANTS**  
Surfacing Standards LTD  
18 Perth House, Corby,  
Northants, NN17 5JG  
01536 400 012

1. DO NOT SCALE FROM DRAWING. ALL DIMENSIONS TO BE CHECKED ON SITE PRIOR TO COMMENCEMENT OF WORKS.
2. THIS DRAWING IS COPYRIGHT TO SURFACING STANDARDS LTD
3. ALL PERSONNEL SHOULD BE AWARE OF THE HEALTH AND SAFETY PLAN WHICH IS RETAINED IN THE SITE MANAGERS OFFICE

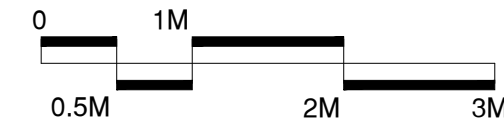

## Example fencing

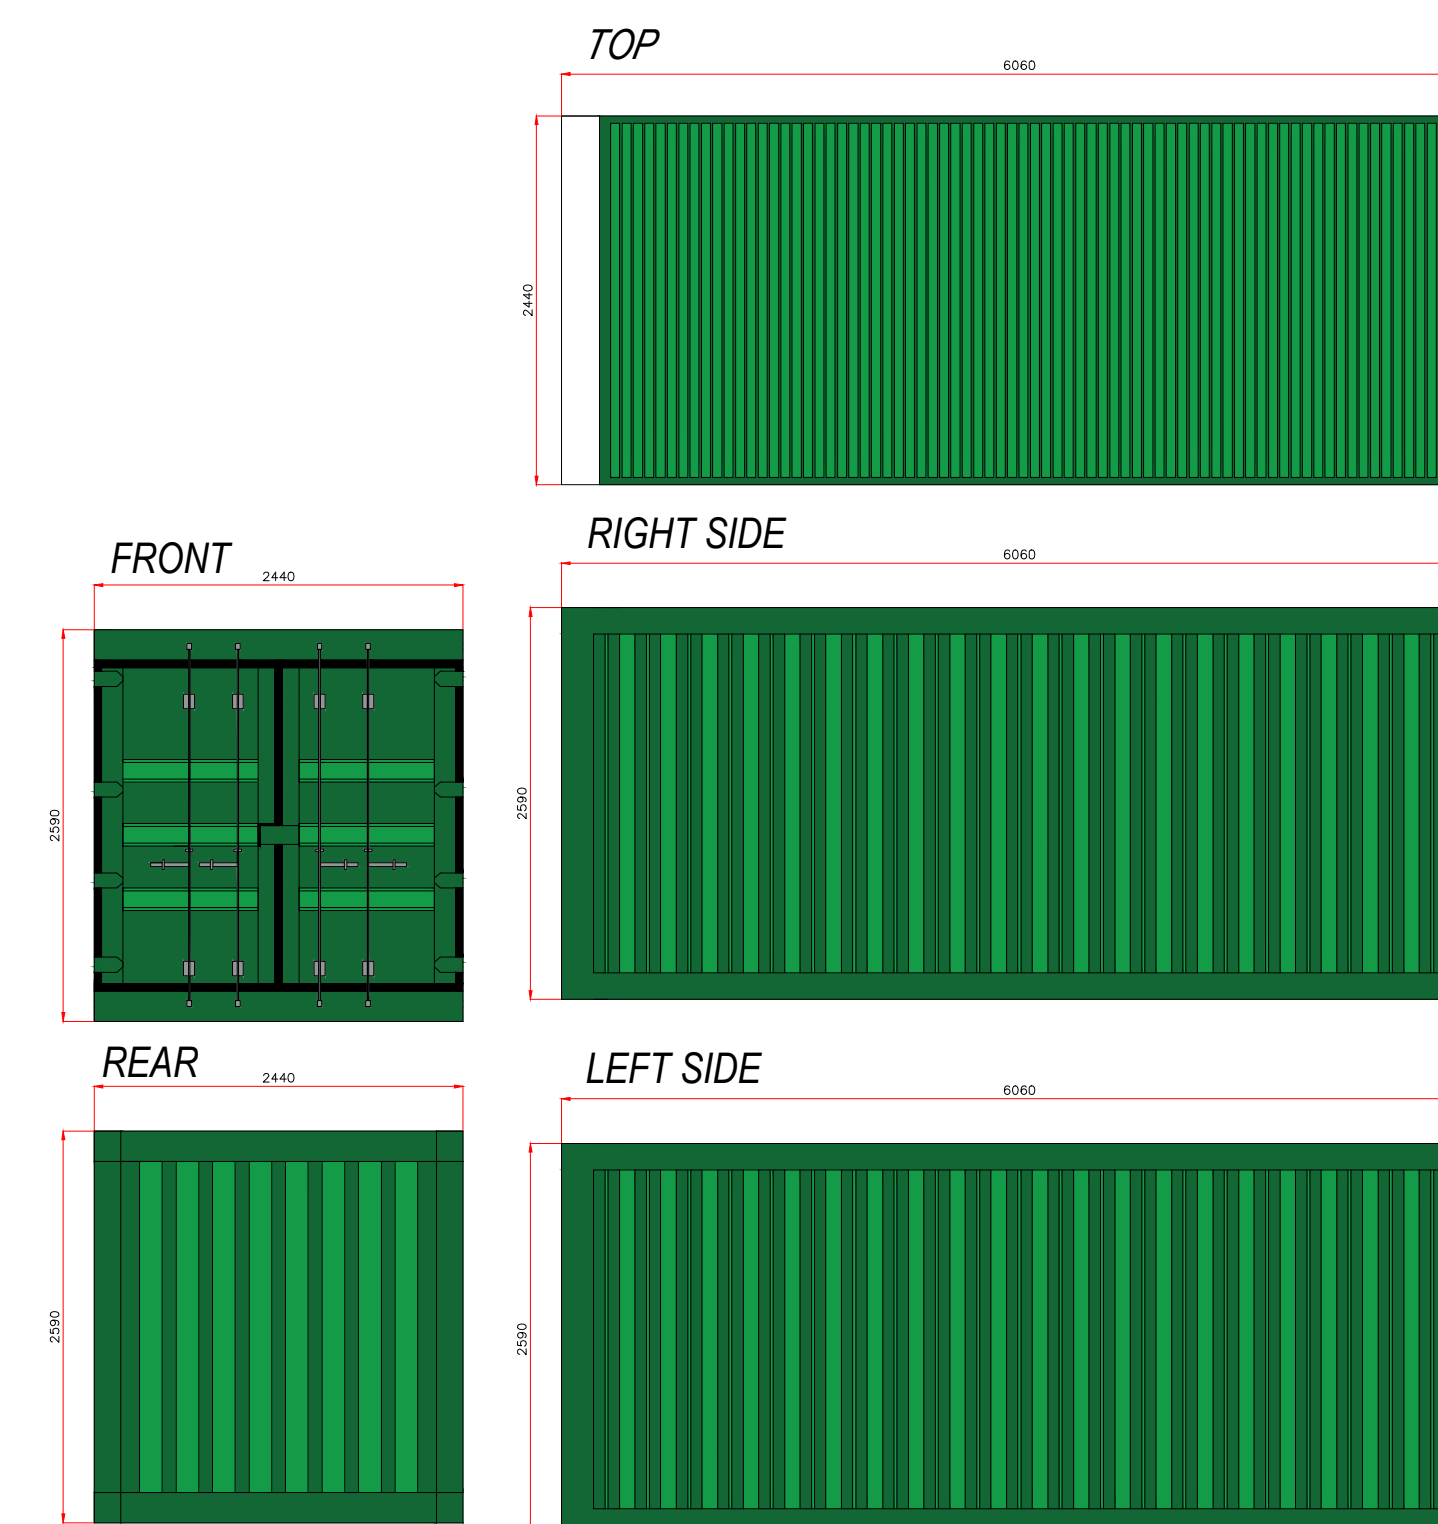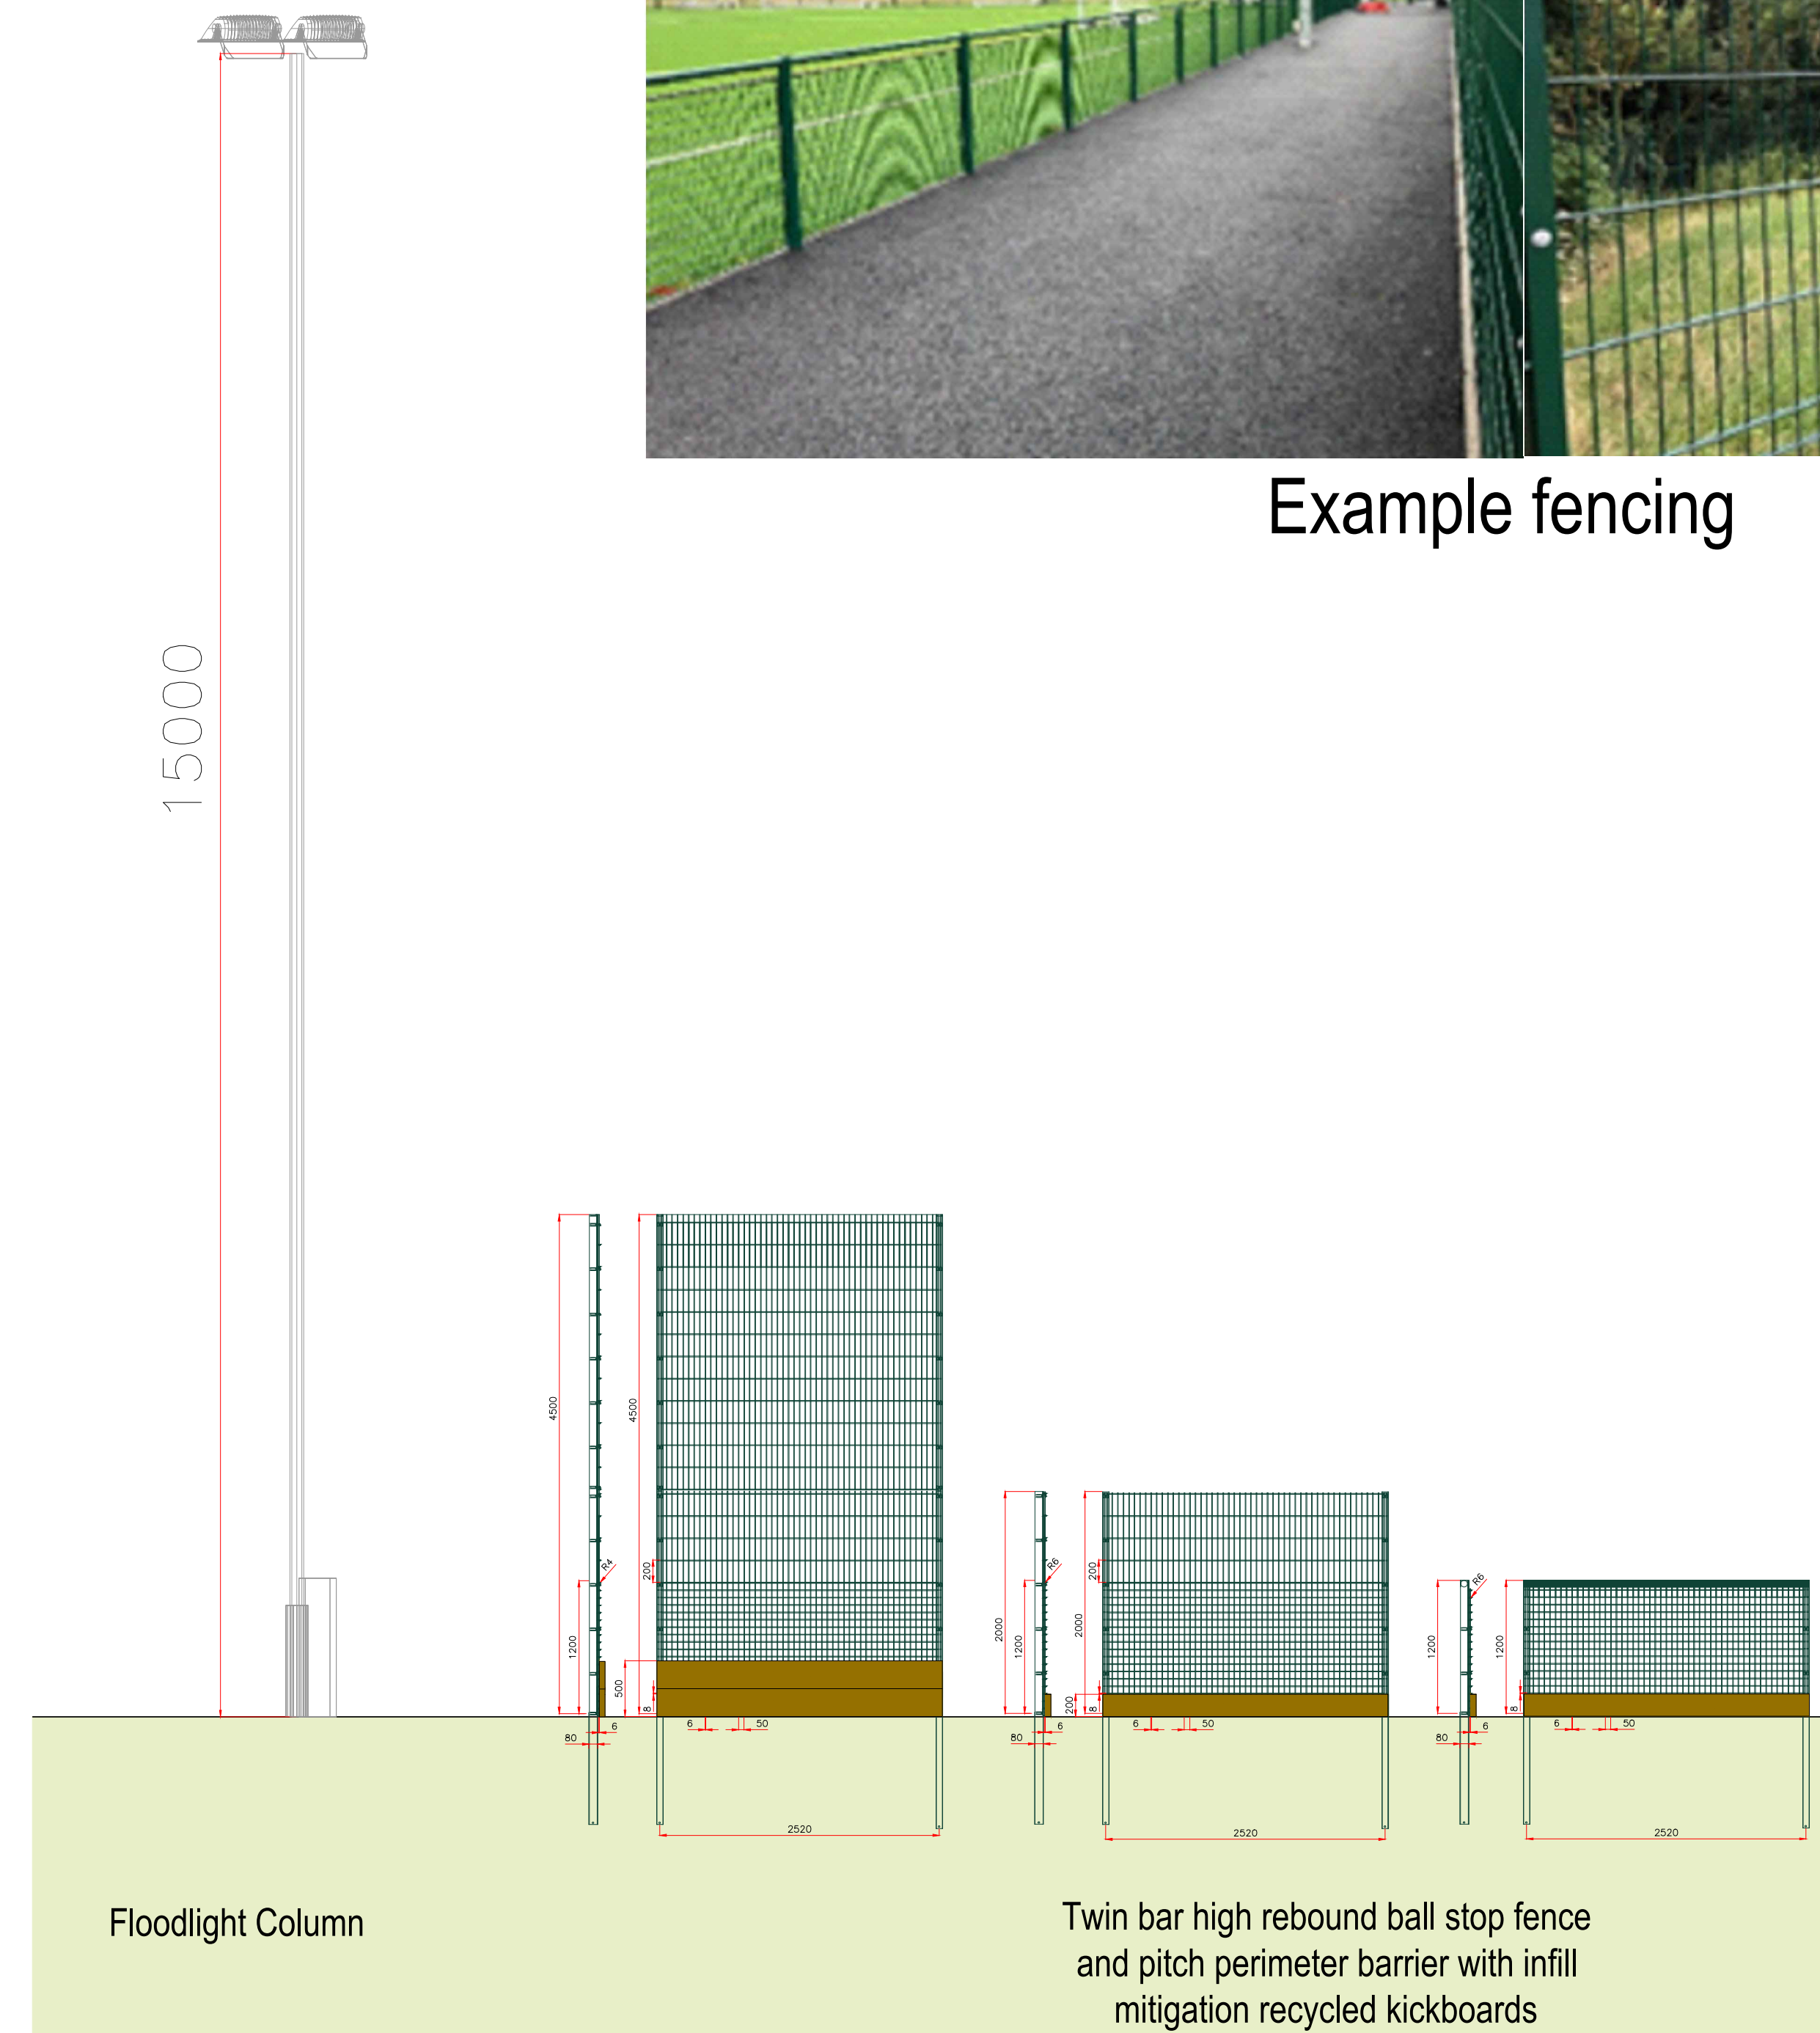

*Maintenance Steel  
Storage Container*

|                                                                                             |                                                                                                |  |  |       |       |          |           |    |  |
|---------------------------------------------------------------------------------------------|------------------------------------------------------------------------------------------------|--|--|-------|-------|----------|-----------|----|--|
|                                                                                             |                                                                                                |  |  |       |       |          |           |    |  |
| /07                                                                                         | PLANNING ISSUE                                                                                 |  |  | ME    | WB    | 06.01.23 |           |    |  |
| REV                                                                                         | DESCRIPTION                                                                                    |  |  | REV   | CK    | DATE     |           |    |  |
| <br><b>SS<sup>L</sup></b><br><b>Surfacing Standards Limited</b><br>SPORTS PITCH CONSULTANTS |                                                                                                |  |  |       |       |          |           |    |  |
|                                                                                             |                                                                                                |  |  |       |       |          |           |    |  |
| AUTHOR                                                                                      | <i>ME</i>                                                                                      |  |  |       |       |          |           |    |  |
| TITLE                                                                                       | <p>Hough End Leisure Centre</p> <p>Artificial Turf Pitch</p> <p><i>Proposed Elevations</i></p> |  |  |       |       |          |           |    |  |
| PROJECT                                                                                     | LANO/CLS 015                                                                                   |  |  | SCALE | 1:500 |          | SIZE      | A1 |  |
| DRAWING No.                                                                                 | 06                                                                                             |  |  |       |       |          | REVISION: | 00 |  |