


Notes:
NOTES

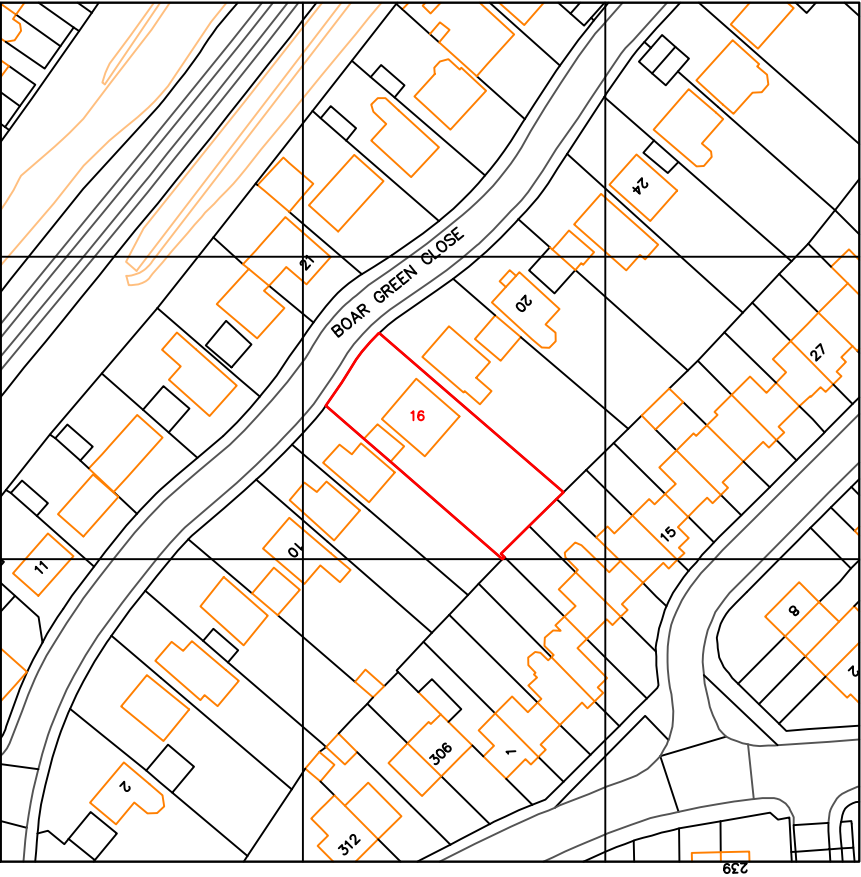

LOCATION PLAN

Project.16 BORE GREEN CLOSE

REV.	DESCRIPTION	BY	DATE



Arch Designs
*Don't just dream it,
let us design it!*
www.archdesigns.co.uk
TEL: 07910600970

ARCH DESIGNS

CLIENT: MR JAMAL ALOKLA
16 BORE GREEN CLOSE,
MANCHESTER,
M40 3AW

ARCHITECT: MR REUBEN RAMELIZE
ARCH DESIGNS, WILSONS PARK C/O MAS
MONSALL ROAD
MANCHESTER M40 8WN

DRAWN: REUBEN **CHECKED:** checked **DATE:** APRIL 2023 **REVISION:** 0

PROJECT NAME: PROPOSED BOUNDARY TREATMENT

DRAWING TITLE: LOCATION PLAN

SCALE: 1:1250 **SHEET SIZE:** A3 **SHEET NOS:** 04

PROJECT NO: 2023/02 **STATUS:** FOR PLANNING ONLY

DRAWING NO: A3/04