


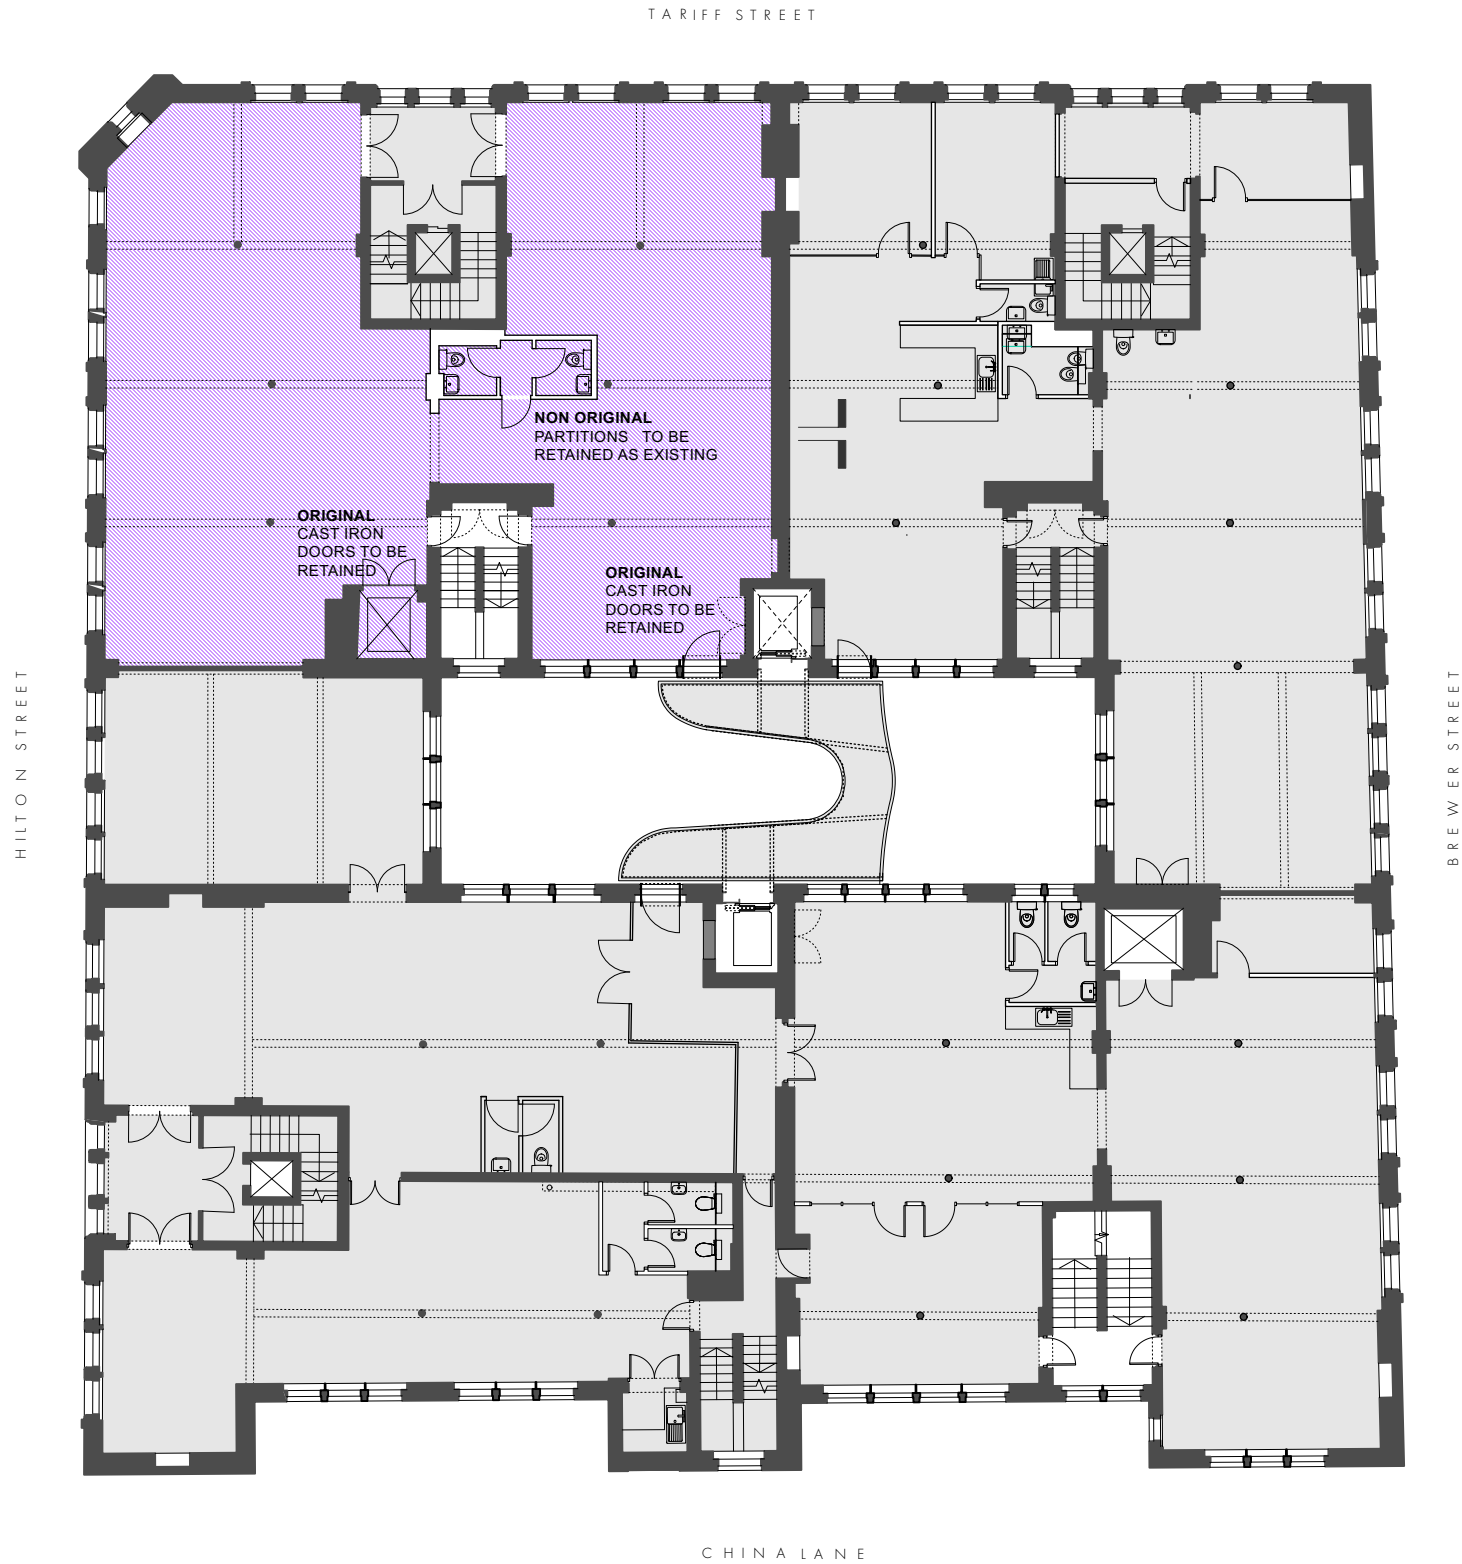

FOURWAYS HOUSE, FOURTH FLOOR
ALTERATIONS PLAN

1.100 @ A3

REVISION	DATE	DESCRIPTION
P01	27.02.23	FOR COMMENT
P02	17.03.23	PLANNING ISSUE

ALTERATIONS KEY


INDICATES NEW OPENINGS / WALLS TO BE REMOVED

INDICATES DOOR/FITTING/SANITARY WARE ETC. TO BE REMOVED

INDICATES ORIGINAL TIMBER FLOORS TO BE REFINISHED WHERE REQUIRED

INDICATES NON ORIGINAL SUSPENDED CEILINGS TO BE REMOVED

AREA NOT SUBJECT OF THIS APPLICATION
SEE APPLICATIONS No.s 122935/LO/2019, 126286/LO/2020 & 130337/LO/2021

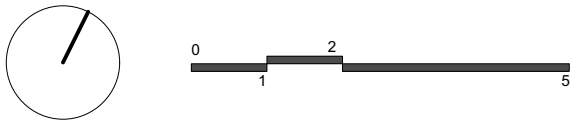

PLANNING

OMIArchitects

31 Blackfriars Road, Salford, Manchester, M3 7AQ
+44(0)161 832 3242 / info@omiarchitects.com / www.omiarchitects.com

PROJECT	FOURWAYS					
DRAWING	FOURTH FLOOR - ALTERATIONS PLAN					
DATE	FEB' 23	DRAWN BY	PE	SCALE	1:200	@A3
JOB NO.	1420	DWG.NO.	L 2295			