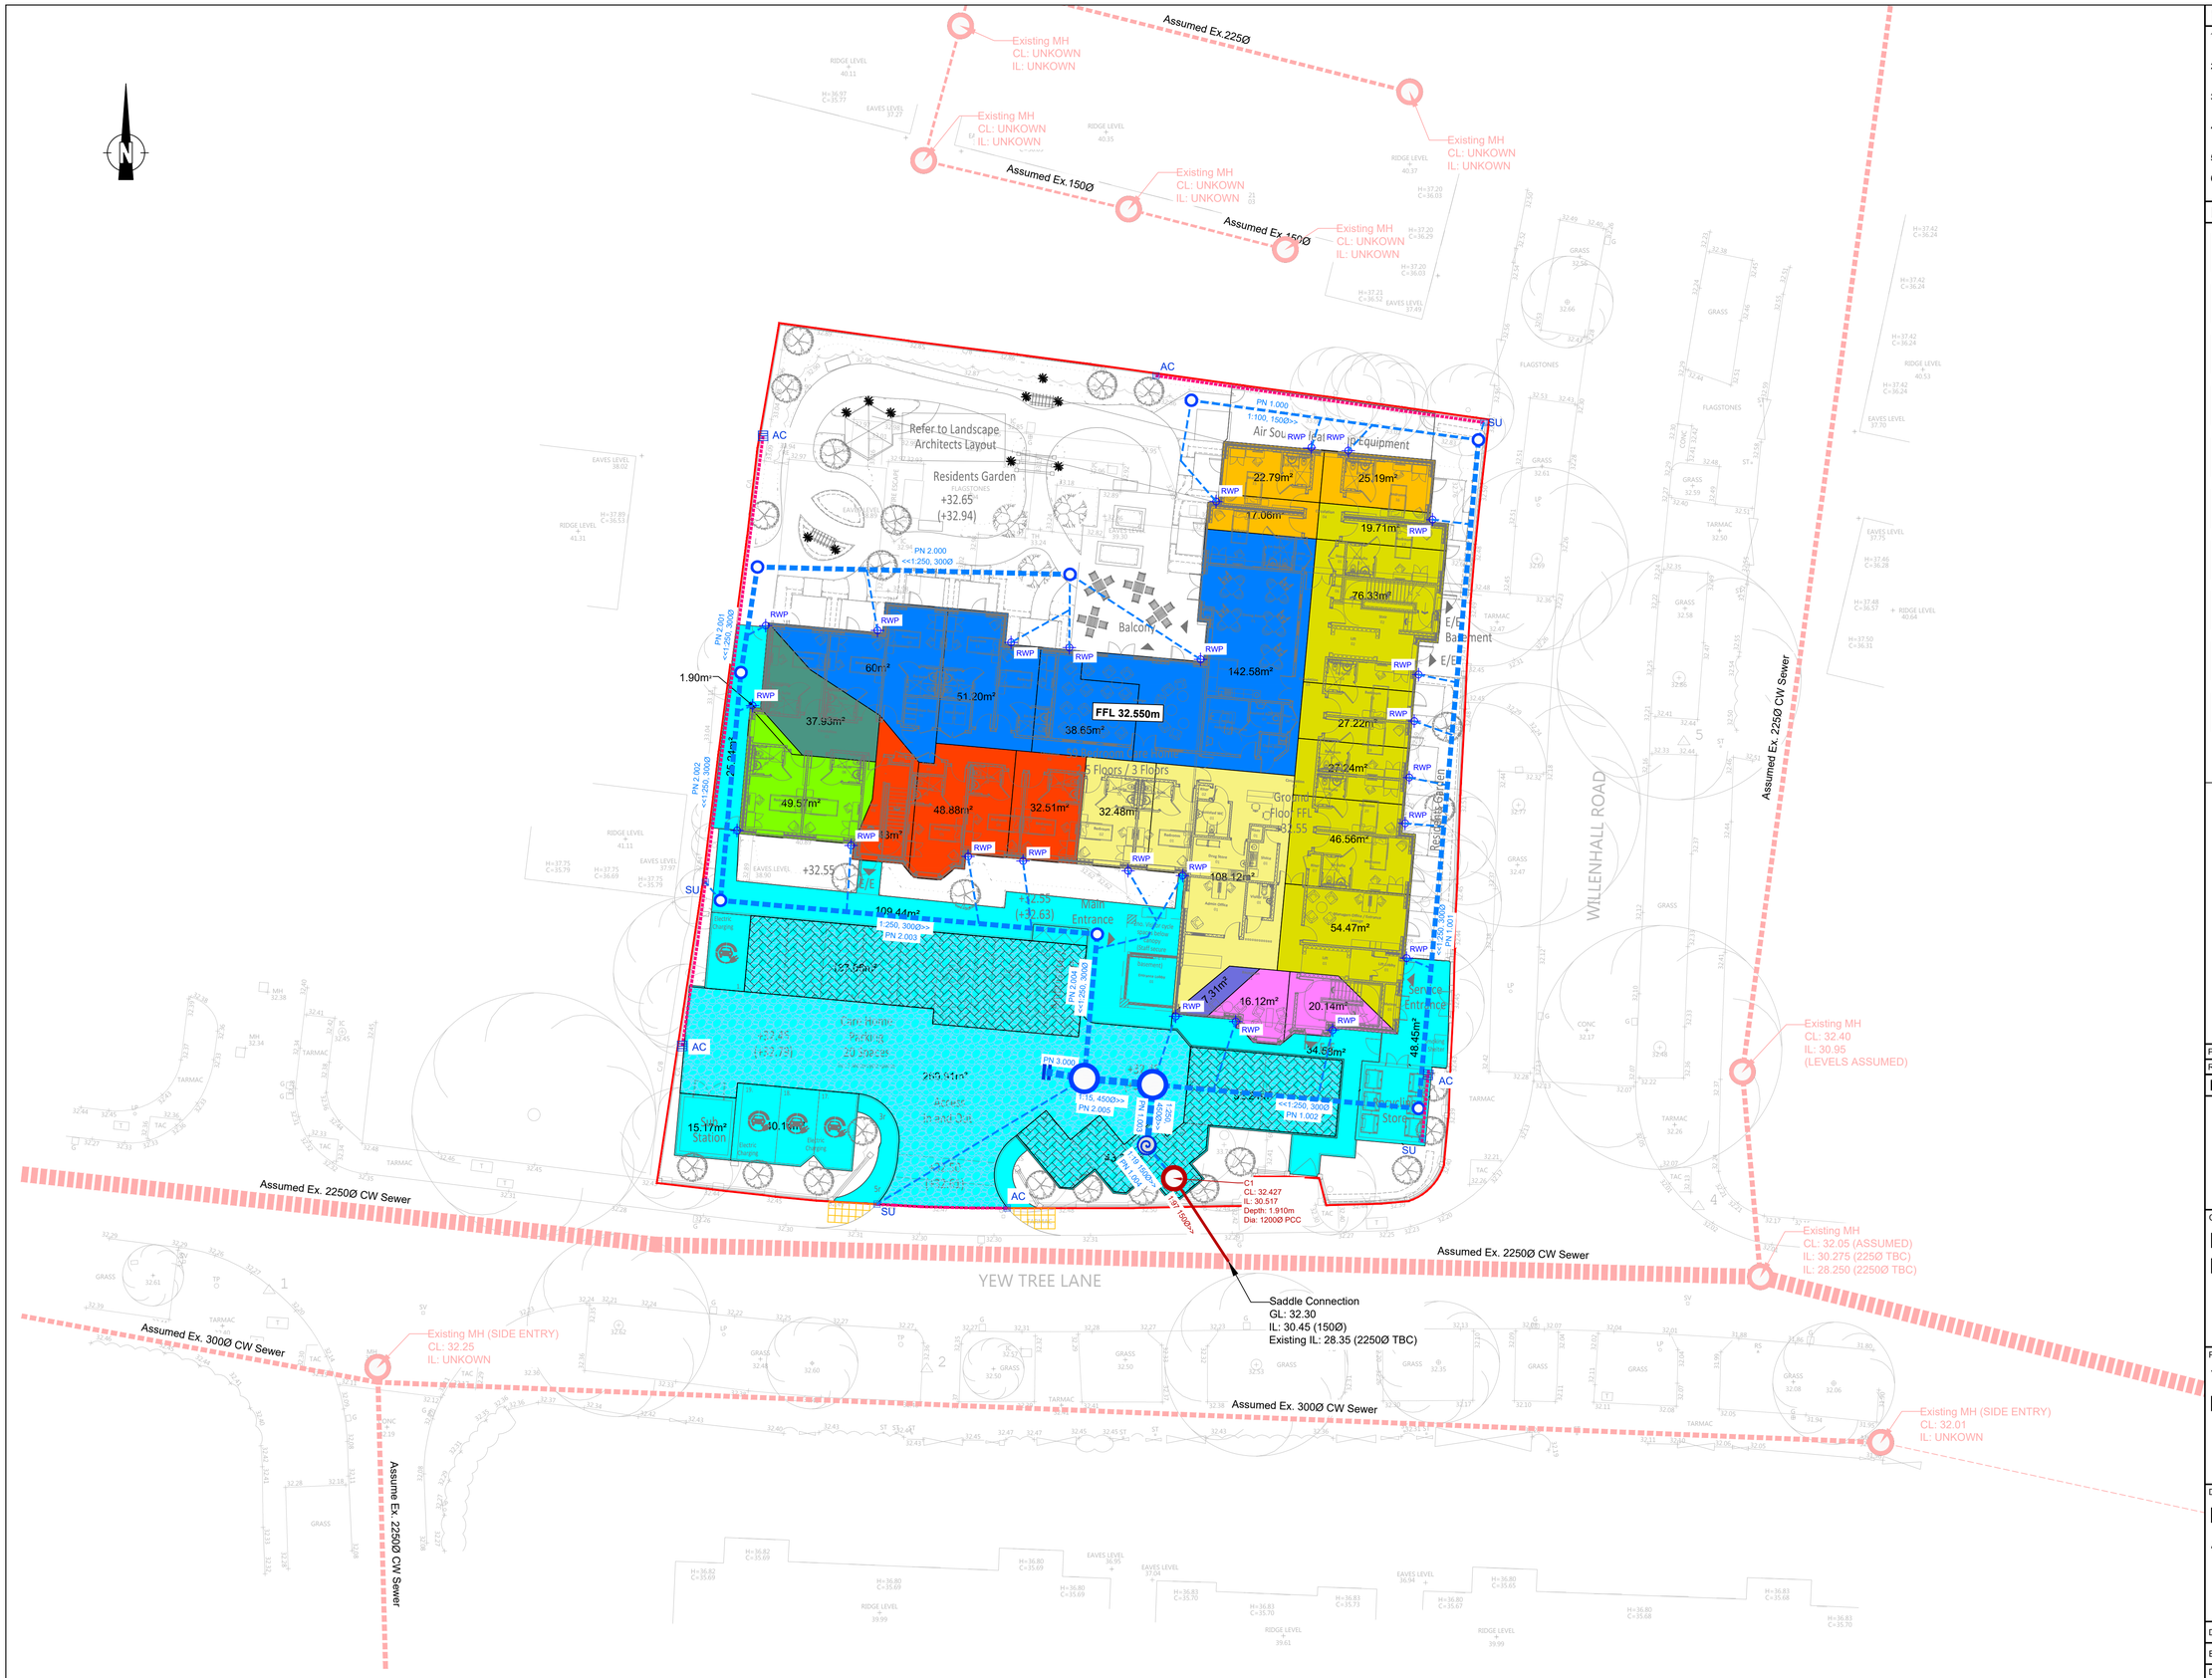

Notes

1. Do not scale this drawing. All dimensions must be checked/ verified on site. If in doubt ask.
2. This drawing is to be read in conjunction with all relevant architects, engineers and specialists drawings and specifications.
3. All dimensions in millimetres unless noted otherwise. All levels in metres unless noted otherwise.
4. Any discrepancies noted on site are to be reported to the engineer immediately.'
5. For topographical survey refer to CPLS drawing "050422JC-01"
6. For site layout refer to C Squared architects drawing "L0206-CSQ-XX-00-DR-A-202"

Legend

- PN1.000 - 65.04m²/0.007Ha
- PN 1.001 - 251.52m²/0.025Ha
- PN 1.002 - 36.26m²/0.004Ha
- PN1.003 - 7.31m²/0.001Ha
- PN2.000 - 292.42m²/0.029Ha
- PN2.001 - 37.93m²/0.004Ha
- PN2.002 - 51.47m²/0.005Ha
- PN2.003 - 106.83m²/0.011Ha
- PN2.004 - 140.60m²/0.014Ha
- PN3.000 - 775.89m²/0.078Ha

Total Impermeable Area = 1765.27m²/0.177Ha

Rev	Date	Details of issue / revision	Drw	Rev
P01	17.07.23	Issued for information	IB	PJL

Issues & Revisions

BWB
A CAF GROUP COMPANY
Birmingham | 0121 233 3322
Leeds | 0113 233 8000
London | 020 7407 3879
Manchester | 0161 233 4260
Nottingham | 0115 924 1100
www.bwbconsulting.com

Client

Liberty Care Developments Ltd

Project Title

Yew Tree Care Home Northern Moor

Drawing Title

Proposed Impermeable Areas

Drawn:	E. Njanike	Reviewed:	J. Roberts
BWB Ref: 220454	Date: DEC 22	Scale@A1:	1:200

Drawing Status

PRELIMINARY

Project - Originator - Zone - Level - Type - Role - Number	Status	Rev
YTC-BWB-DDG-XX-DR-D-0001	S8	P01

© Copyright BWB Consulting Ltd

J:\2022\220454-Yew Tree Care Home, Northern Moor\ProjectDelivery\01-WIP\Drawings\YTC-BWB-DDG-XX-DR-D-0001_Impermeable Areas.dwg