




External North Site Elevation (Scale 1:500)

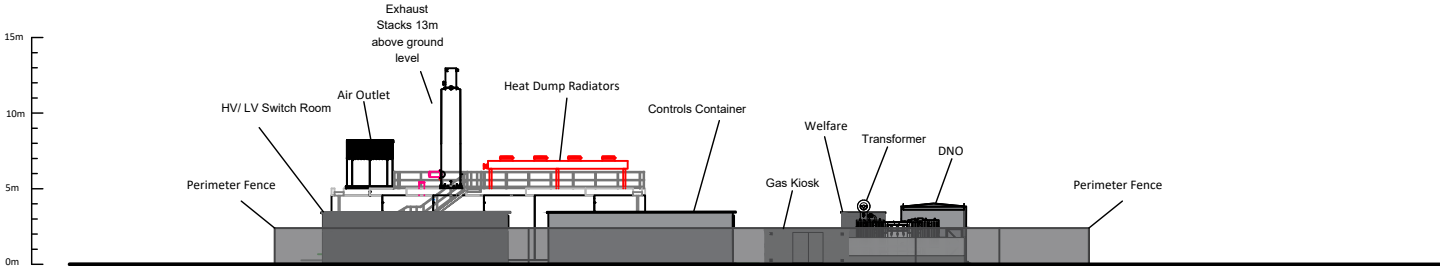

External South Site Elevation (Scale 1:500)

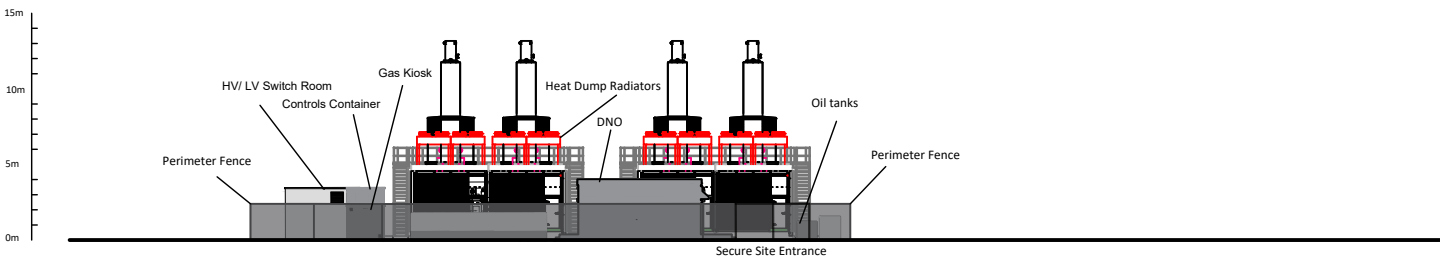


External East Site Elevation (Scale 1:500)

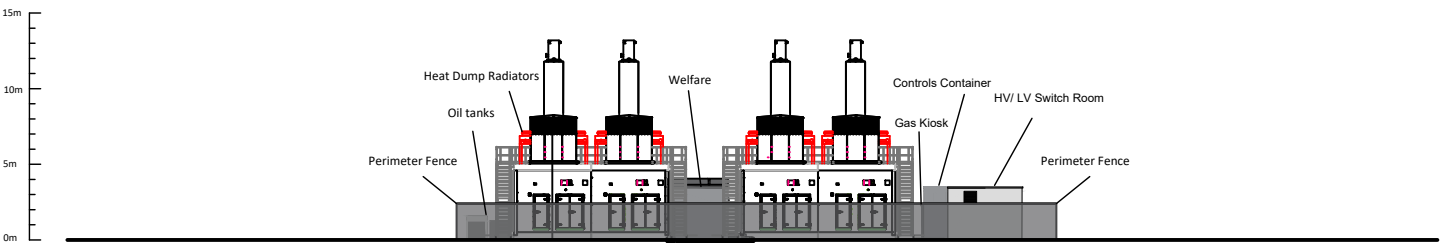


External West Site Elevation (Scale 1:500)

External Elevation
(Scale 1:500)

Scale Bar 1:500 @ A3

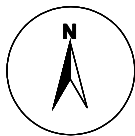

Elevation Location Plan
(Scale NTS)

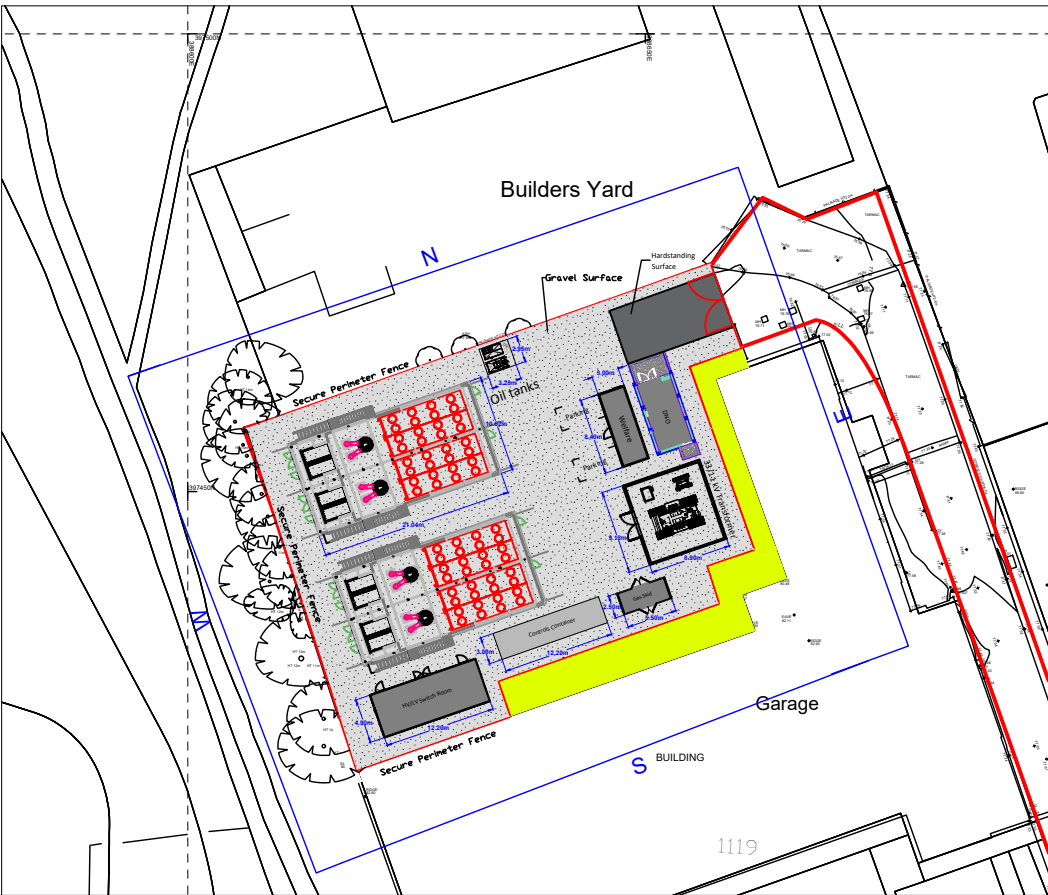

© 2017 STOR Power Ltd

Notes

1. This drawing has been prepared in accordance with the scope of STOR Power Ltd appointment with its client and is subject to the terms and conditions of that appointment. STOR Power accepts no liability for any use of this document other than by its client and only for the purposes for which it was prepared and provided.
2. If received electronically it is the recipient's responsibility to print to correct scale. Only written dimensions should be used.

For Planning purposes only

Note: -

This drawing is for illustrative purposes only and must not be scaled from.

Indicative site layout only - final plan subject to surveys and planning consultation.

Location of ancillary plant will be subject to location of incoming gas and electricity connections.

Rev	Description	Date	Initial	Checked

STOR Ltd.

18 Polden Business Centre, Bristol Road, Bridgwater, Somerset, TA6 4AW
T: +44(0)1278 727180 E: info@econrgroup.co.uk

Client STOR 128 Ltd.

Project Ashton STOR

Title Site Elevations (Internal)
Ashton STOR

Status	Drawn By	PM/Checked by
-	MC	JK
Job Ref	Scale @ A3	Date Created
-	1:500	Feb-19
Drawing Number		Rev
001g_STOR128ELEV		.