


DETAIL 2 - LBR-GEN-CCTV-007 P01 (DOME CAMERA UNIVERSAL COLUMN MOUNT).PDF

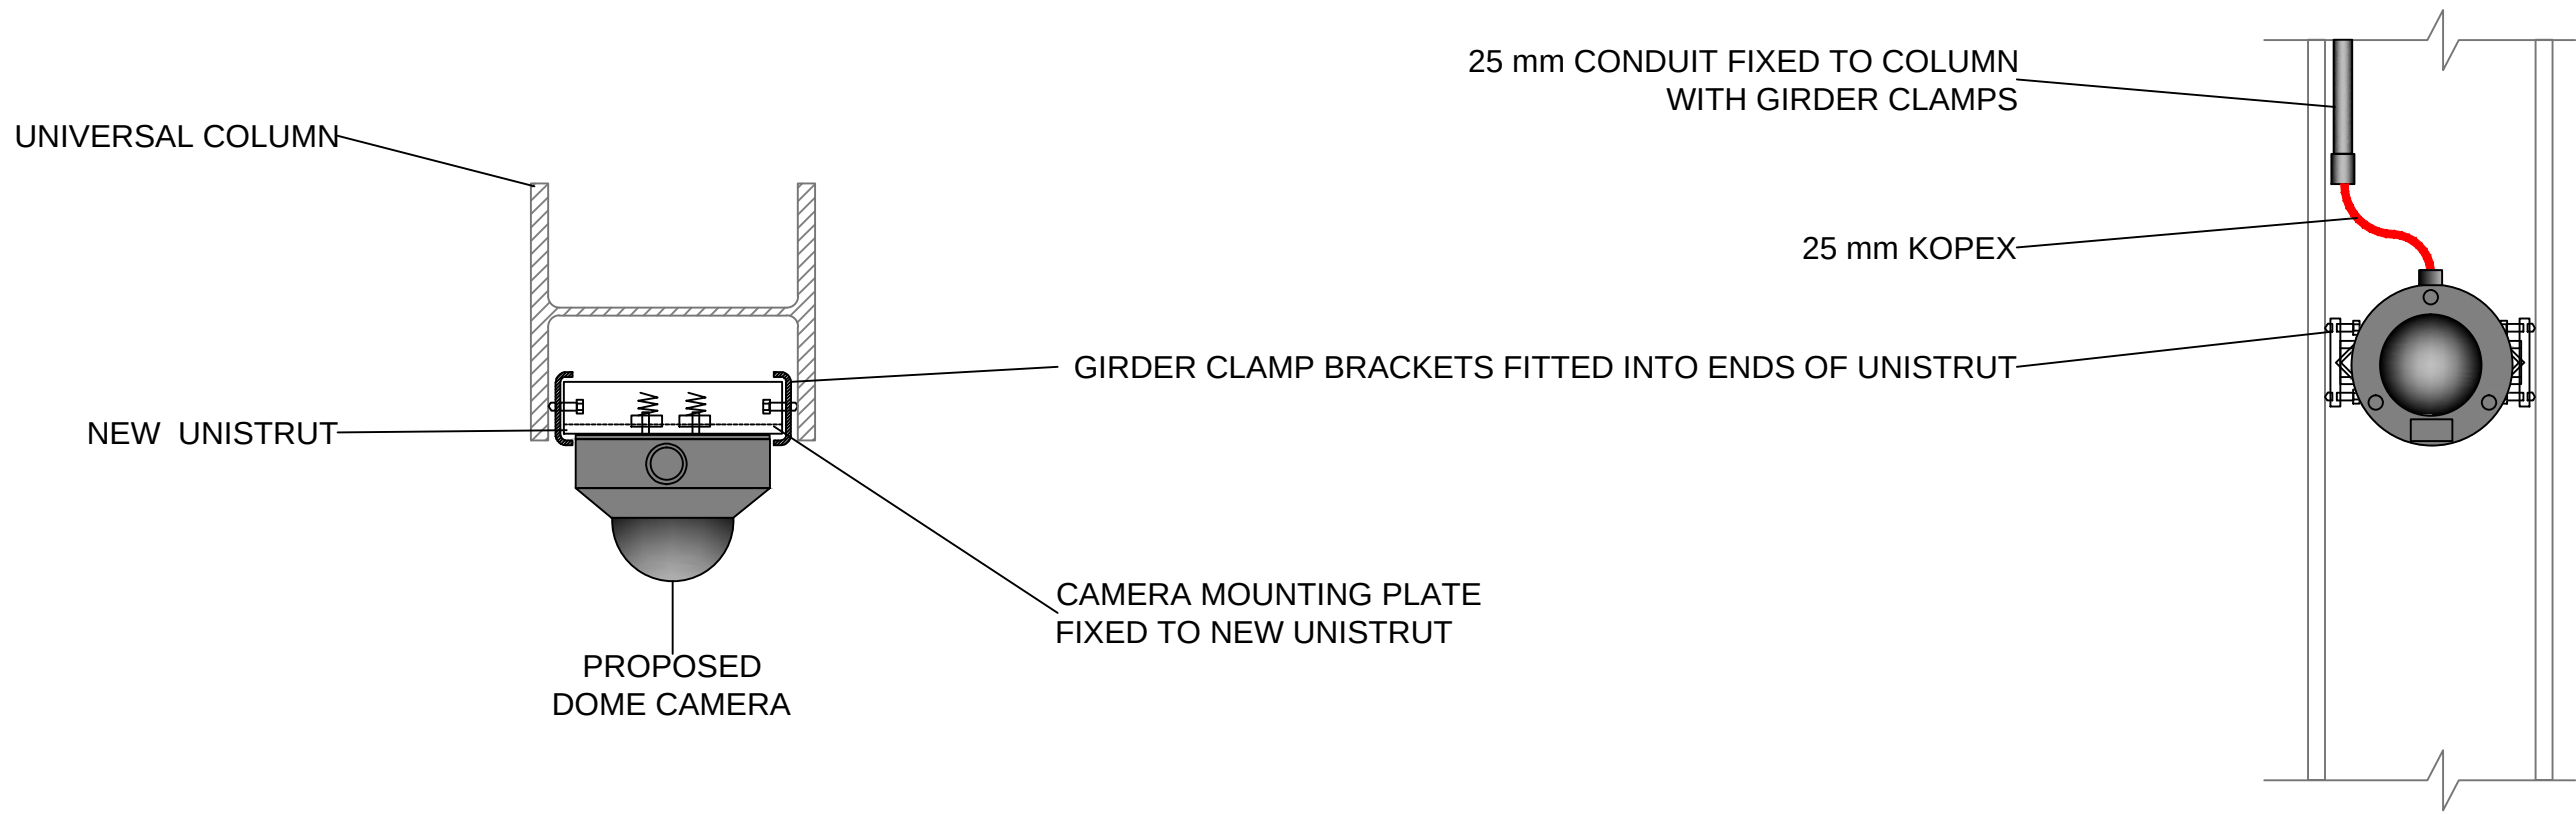


MAN-NWR-LBR-PLAN-191000-Y641_P01-Layout 6 of 20 on the Main Concourse Refers

Perspective View A - Existing shows the entrance to non-public areas. This entrance has no CCTV coverage at the moment.

Perspective View A - Proposed shows two new dome cameras (24023 & 24024) fixed to the column sections of the main structure. Whilst these two new cameras will be introduced sensitively in order to respect the high architectural composure of the 2001/2002 re-modeling of the Main Concourse by the Building Design Partnership, this area of the station is not regarded as being of significant heritage importance. Fixings, containment, and cabling will be fully concealed.

DETAIL 3 - LBR-GEN-CCTV-014 P01 (GENERIC DOME CAMERA UNISTRUT MOUNT).PDF

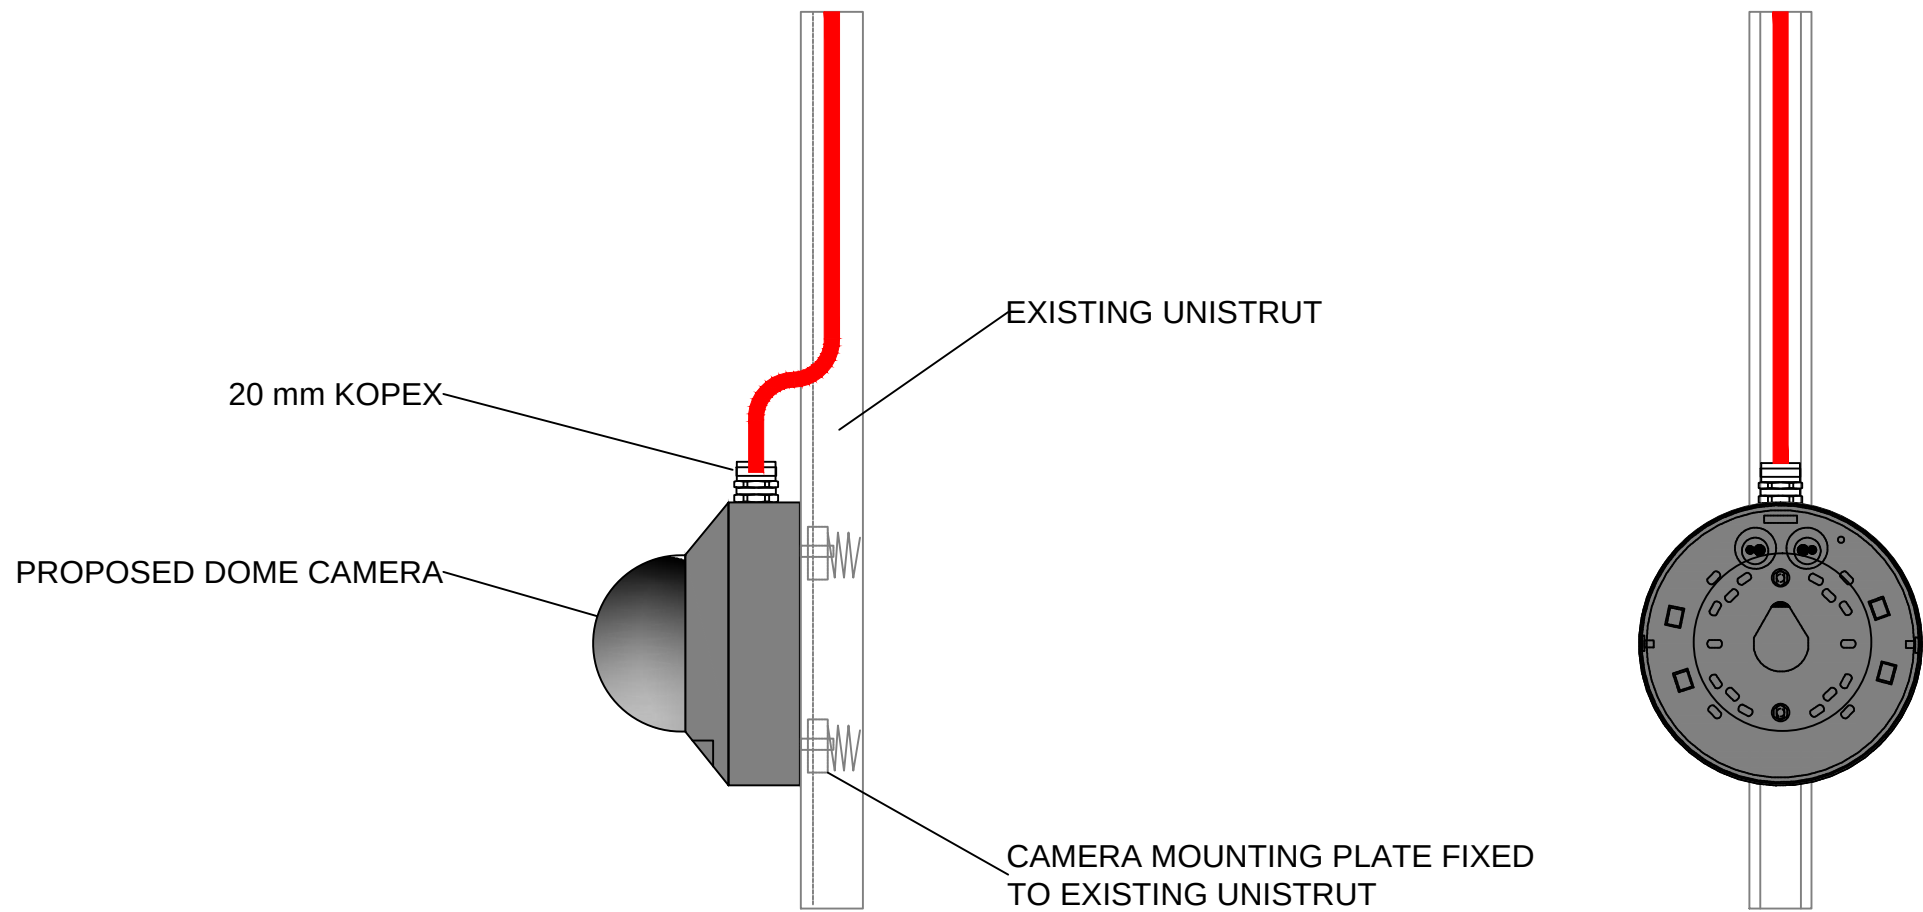

MAN-NWR-LBR-PLAN-191000-Y641_P01-Layout 8 of 20 on Platform 12 Refers

Perspective View C - Existing shows an existing box camera (24187) currently fixed to an existing Unistrut drop leg, which in turn is fixed to the fabric of the building by counter-levered hangers. The existing camera will be recovered and permanently removed from site. The Unistrut which supports the existing camera will be retained.

Perspective View C - Proposed shows a new replacement dome camera (24187) fixed to the existing Unistrut drop leg. The replacement dome camera has a lower visual impact and represents an enhancement to the preservation status of Manchester Piccadilly Station. The associated replacement fixings and cabling will be concealed.

COLOUR KEY

EQUIPMENT IN BLACK -
DENOTES EXISTING EQUIPMENT
EQUIPMENT IN BLUE -
DENOTES EXISTING TO BE REPLACED
EQUIPMENT IN GREEN -
DENOTES EXISTING TO BE RECOVERED
EQUIPMENT IN MAGENTA -
DENOTES ENHANCED NWR EQUIPMENT
EQUIPMENT IN RED -
DENOTES NEW NWR EQUIPMENT

LEGEND

- EXISTING NODE LOCATION
- EXISTING FIXED/DOME CAMERA
- EXISTING PTZ CAMERA

P02	7/3/23	FOR LISTED BUILDING CONSENT	JPT	CRC	-
P01	29/7/21	FOR LISTED BUILDING CONSENT	JPT	CRC	-
Rev	Date	Description of Revisions	Drawn	Chk'd	Appr

Status DRAFT



Unit 3 & 4 Churchill Way
Chappeltown
Sheffield
S35 2PY

Project
NWR MANAGED STATIONS
SISS RENEWALS - 169779

Drawing Title
MANCHESTER PICCADILLY STATION
FIXINGS - ENGINEERING DETAILS
AND METHOD STATEMENT

Designed	J.Gatley	Sig		Date	28/5/21
Drawn	J.Tobin	Sig		Date	29/7/21
Checked	-	Sig		Date	-
Approved	-	Sig		Date	-
Scale	NTS	ELR & Mileage	CMP2		
Alternative Reference	N/A			Sheet	18 of 20
Drawing Number	MAN-NWR-LBR-PLAN-191000-Y641			Revision	P02