


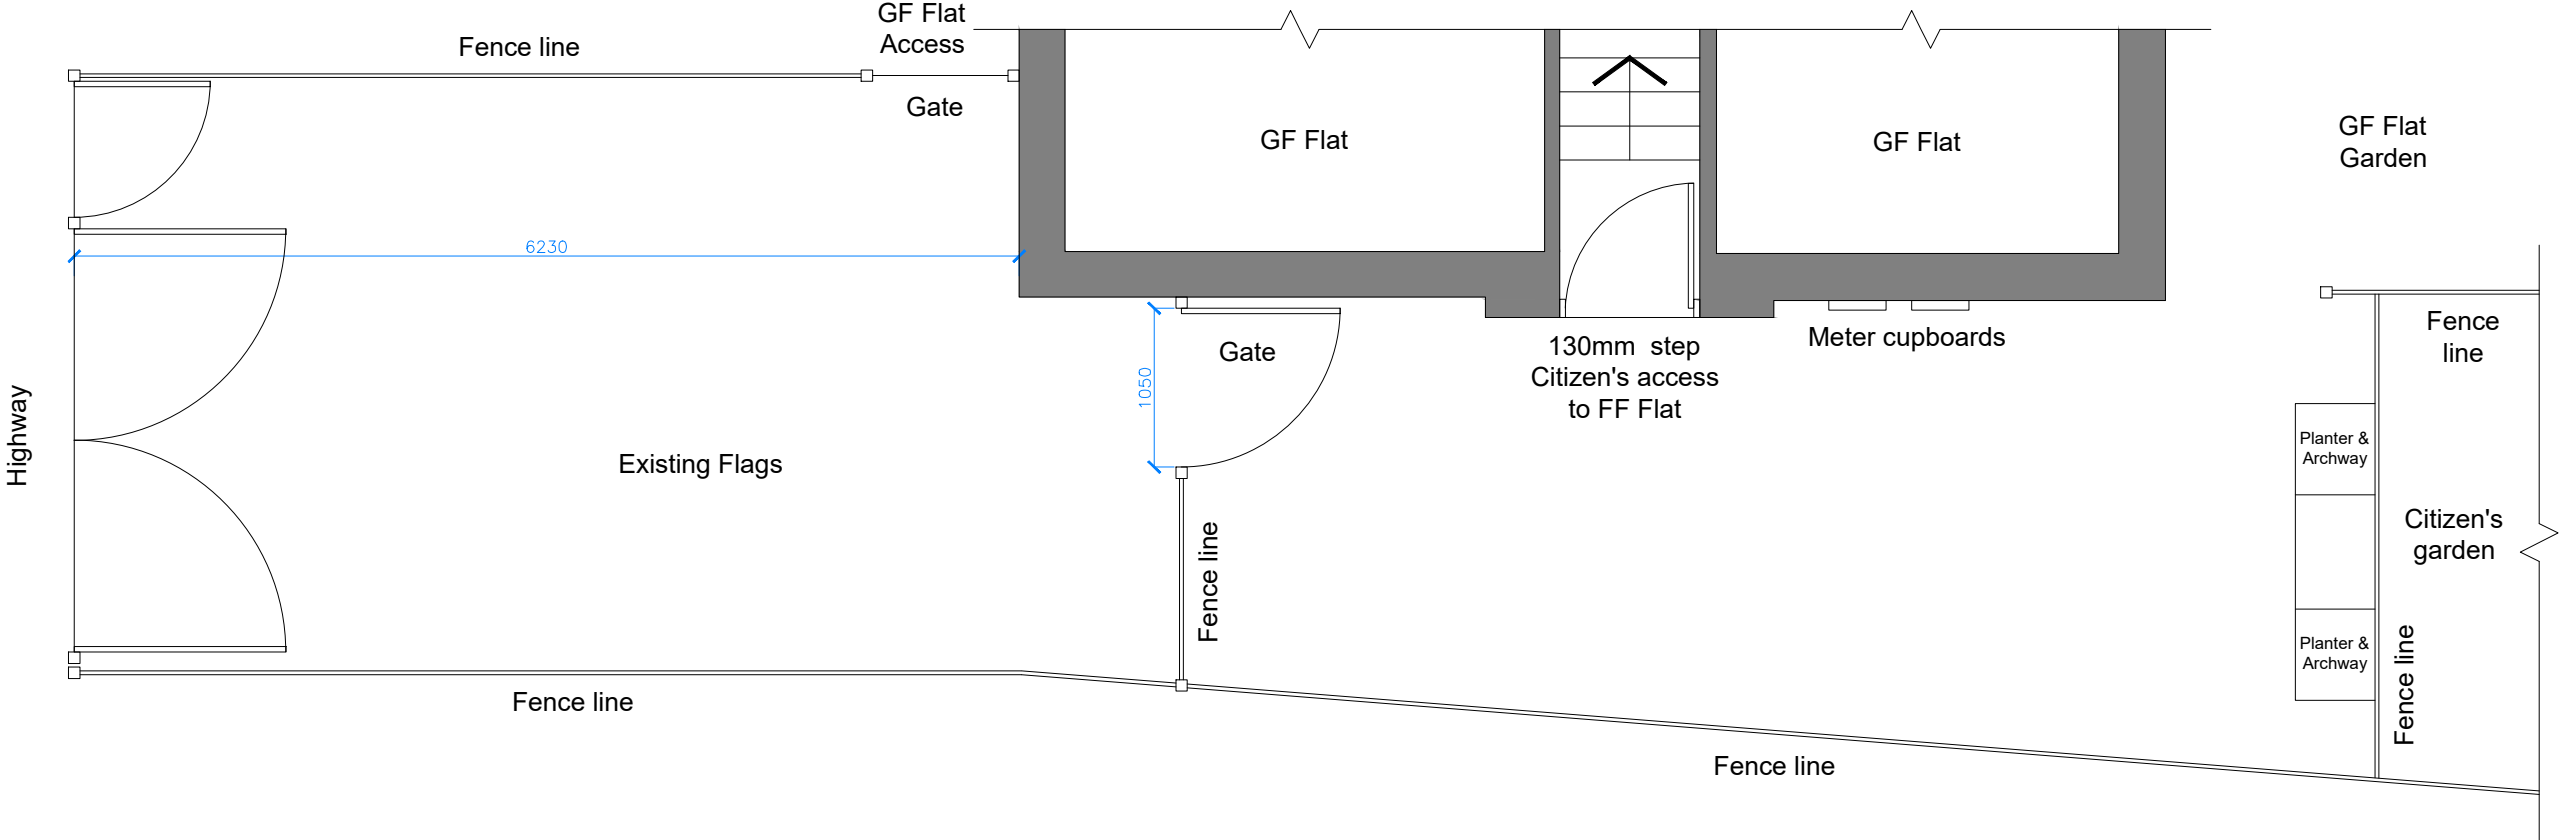

Existing Plan

REV	DESCRIPTION	DATE	BY	CHK	
Project: 15 Bredbury Road, Manchester					
Drawing Title: Existing Plan					
Drawing No.: M4-227-001					
Scale @ A3 1:50	Revision: .	Status: Proposal	Drawn By: AU	Date: 03/02/23	