
FOX BENCH WALK

"A" TYPE

BEDROOM

LOUNGE

A.S.H.P

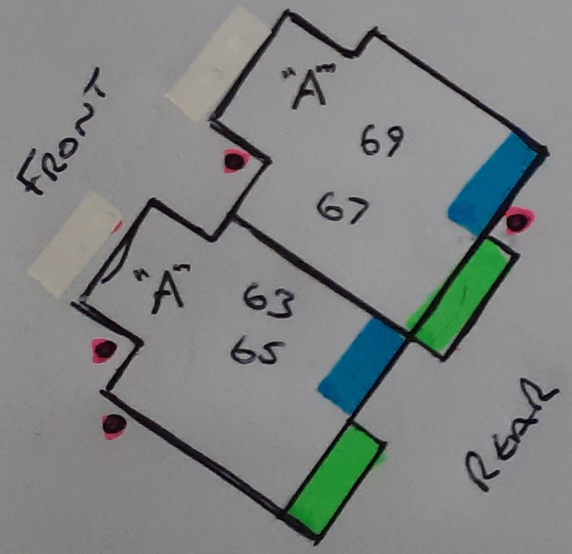

Sandstone Way Foxbench Walk 03 Flats A4 500

"A" TYPE
BEDROOM
LOUNGE
A.S.H.P



28/10/2022

Apartments Tenanted - Concept Scope for Planning

Southway MasterMap Area

Buildings-Manmade; Land;Rail;Structures-Manmade; Rail;Structures-Manmade; Roads Tracks And Paths;Structures-Manmade; Structures-Manmade

Land-Manmade; Land;Rail-Manmade; Rail-Manmade; Rail;Roads Tracks And Paths-Manmade; Roads Tracks And Paths-Manmade

Land-Manmade; Land;Rail-Manmade; Rail-Manmade; Rail;Roads Tracks And Paths-Manmade; Roads Tracks And Paths-Manmade

Land-Multiple

1:500

0 0 0.01 0.01 mi

0 0 0.01 0.02 km

Esri UK, Esri, HERE, Garmin, GeoTechnologies, Inc., USGS

"C" TYPE

BEDROOM

LOUNGE

A.S.H.P

Castleford Walk Flats A4 500

2 Castlefield Walk

6 Castlefield Walk

4 Castlefield Walk

"C"

Road

10 Castlefield Walk

8 Castlefield Walk

14 Castlefield Walk

12 Castlefield Walk

"C"

FRONT

28/10/2022

1:500

0 0 0.01 0.01 mi

0 0 0.01 0.02 km

Esri UK, Esri, HERE, Garmin, GeoTechnologies, Inc., USGS

Apartments Tenanted - Concept Scope for Planning

Southway MasterMap Area

Buildings-Manmade; Land;Rail;Structures-Manmade; Rail;Structures-Manmade; Roads Tracks And Paths;Structures-Manmade; Structures-Manmade

Land-Manmade; Land;Rail-Manmade; Rail-Manmade; Rail;Roads Tracks And Paths-Manmade; Roads Tracks And Paths-Manmade

Land-Manmade; Land;Rail-Manmade; Rail-Manmade; Rail;Roads Tracks And Paths-Manmade; Roads Tracks And Paths-Manmade

Land-Multiple

Cressfield Way Flats A4 500

"C" TYPE
BEDROOM
LOUNGE
A.S.H.P



28/10/2022

1:500

0 0 0.01 0.01 mi

0 0 0.01 0.02 km

Esri UK, Esri, HERE, Garmin, GeoTechnologies, Inc., USGS

Apartments Tenanted - Concept Scope for Planning

Southway MasterMap Area

Buildings-Manmade; Land,Rail;Structures-Manmade; Rail;Structures-Manmade; Roads Tracks And Paths;Structures-Manmade; Structures-Manmade

Land-Manmade; Land;Rail-Manmade; Rail-Manmade; Rail;Roads Tracks And Paths-Manmade; Roads Tracks And Paths-Manmade

Land-Manmade; Land;Rail-Manmade; Rail-Manmade; Rail;Roads Tracks And Paths-Manmade; Roads Tracks And Paths-Manmade

Land-Multiple

Pinetop Close Flats A4 500

C TYPE
BEDROOM
LOUNGE
A.S.H.P

11 Pinetop Close
13 Pinetop Close
15 Pinetop Close
17 Pinetop Close
19 Pinetop Close
21 Pinetop Close
23 Pinetop Close
25 Pinetop Close
30 Pinetop Close
32 Pinetop Close
26 Pinetop Close
28 Pinetop Close
22 Pinetop Close
24 Pinetop Close
18 Pinetop Close
20 Pinetop Close
75 Foxbench Walk
71 Foxbench Walk
73 Foxbench Walk

FRONT
REAR
C1

28/10/2022

Apartments Tenanted - Concept Scope for Planning

Southway MasterMap Area

Buildings-Manmade; Land;Rail;Structures-Manmade; Rail;Structures-Manmade; Roads Tracks And Paths;Structures-Manmade; Structures-Manmade

Land-Manmade; Land;Rail-Manmade; Rail-Manmade; Rail;Roads Tracks And Paths-Manmade; Roads Tracks And Paths-Manmade

Land-Manmade; Land;Rail-Manmade; Rail-Manmade; Rail;Roads Tracks And Paths-Manmade; Roads Tracks And Paths-Manmade

Land-Multiple

1:500

0 0 0.01 0.01 mi

0 0 0.01 0.02 km

Esri UK, Esri, HERE, Garmin, GeoTechnologies, Inc., USGS

ASHP BEDROOM

LOUNGE

Wishaw Square Flats 01 A4 500 "D" TYPE



28/10/2022

* Apartments Tenanted - Concept Scope for Planning

Southway MasterMap Area

Buildings-Manmade; Land;Rail;Structures-Manmade; Rail;Structures-Manmade; Roads Tracks And Paths;Structures-Manmade; Structures-Manmade

Land-Manmade; Land;Rail-Manmade; Rail-Manmade; Rail;Roads Tracks And Paths-Manmade; Roads Tracks And Paths-Manmade

Land-Multiple

Land-Natural; Land-Unclassified; Land;Roads Tracks And Paths-Natural; Rail-Natural; Roads Tracks And Paths-Natural; Land;Roads Tracks And Paths;Structures-Natural; Land;Rail-Natural

1:500

0 0 0.01 0.01 mi

0 0 0.01 0.02 km

Esri UK, Esri, HERE, Garmin, GeoTechnologies, Inc., USGS

Wishaw Square Flats 02 A4 500

"D" TYPE — BEDROOM
"B" TYPE — LOUNGE
A.S.HP

37 Wishaw Square
31 Wishaw Square
33 Wishaw Square
27 Wishaw Square
29 Wishaw Square
25 Wigshaw Square
21 Wigshaw Square
17 Wigshaw Square
19 Wigshaw Square
15 Wigshaw Square
43 Wishaw Square
41 Wishaw Square
45 Wishaw Square
26 Wigshaw Square
28 Wigshaw Square
22 Wigshaw Square
24 Wigshaw Square

REAR
FRONT
FRONT
REAR
FRONT
REAR
"B"
"B"
"B"
"B"
"B"
"D"
"D"

28/10/2022

1:500

0 0 0.01 0.01 mi
0 0 0.01 0.02 km

Esri UK, Esri, HERE, Garmin, GeoTechnologies, Inc., USGS

* Apartments Tenanted - Concept Scope for Planning

Southway MasterMap Area

Buildings-Manmade; Land;Rail;Structures-Manmade; Rail;Structures-Manmade; Roads Tracks And Paths;Structures-Manmade; Structures-Manmade

Land-Manmade; Land;Rail-Manmade; Rail-Manmade; Rail;Roads Tracks And Paths-Manmade; Roads Tracks And Paths-Manmade

Land-Manmade; Land;Rail-Manmade; Rail-Manmade; Rail;Roads Tracks And Paths-Manmade; Roads Tracks And Paths-Manmade

Land-Multiple

Marham Close 01 Flats A4 500

"B" TYPE — BEDROOM
"D" TYPE — LOUNGE
A.S.H.P

24 Wigshaw Square
25 Marham Close
21 Marham Closer
23 Marham Close
19 Marham Close
15 Marham Close
11 Marham Close
9 Marham Close
8 Marham Close
6 Marham Close
4 Marham Close
2 Marham Close
5 Marham Close
3 Marham Close
1 Marham Close
FRONT
REAR
"D"
"B"

28/10/2022

- Apartments Tenanted - Concept Scope for Planning

Southway MasterMap Area

- Buildings-Manmade; Land;Rail;Structures-Manmade; Rail;Structures-Manmade; Roads Tracks And Paths;Structures-Manmade; Structures-Manmade
- Land-Manmade; Land;Rail-Manmade; Rail-Manmade; Rail;Roads Tracks And Paths-Manmade; Roads Tracks And Paths-Manmade
- Land-Multiple
- Land-Natural; Land-Unclassified; Land;Roads Tracks And Paths-Natural; Rail-Natural; Roads Tracks And Paths-Natural; Land;Roads Tracks And Paths;Structures-Natural; Land;Rail-Natural


1:500

0 0 0.01 0.01 mi
0 0 0.01 0.02 km

Esri UK, Esri, HERE, Garmin, GeoTechnologies, Inc., USGS

"B" TYPE
BEDROOM
LOUNGE
A.S.H.P

Marham Close 02 Flats A4 500

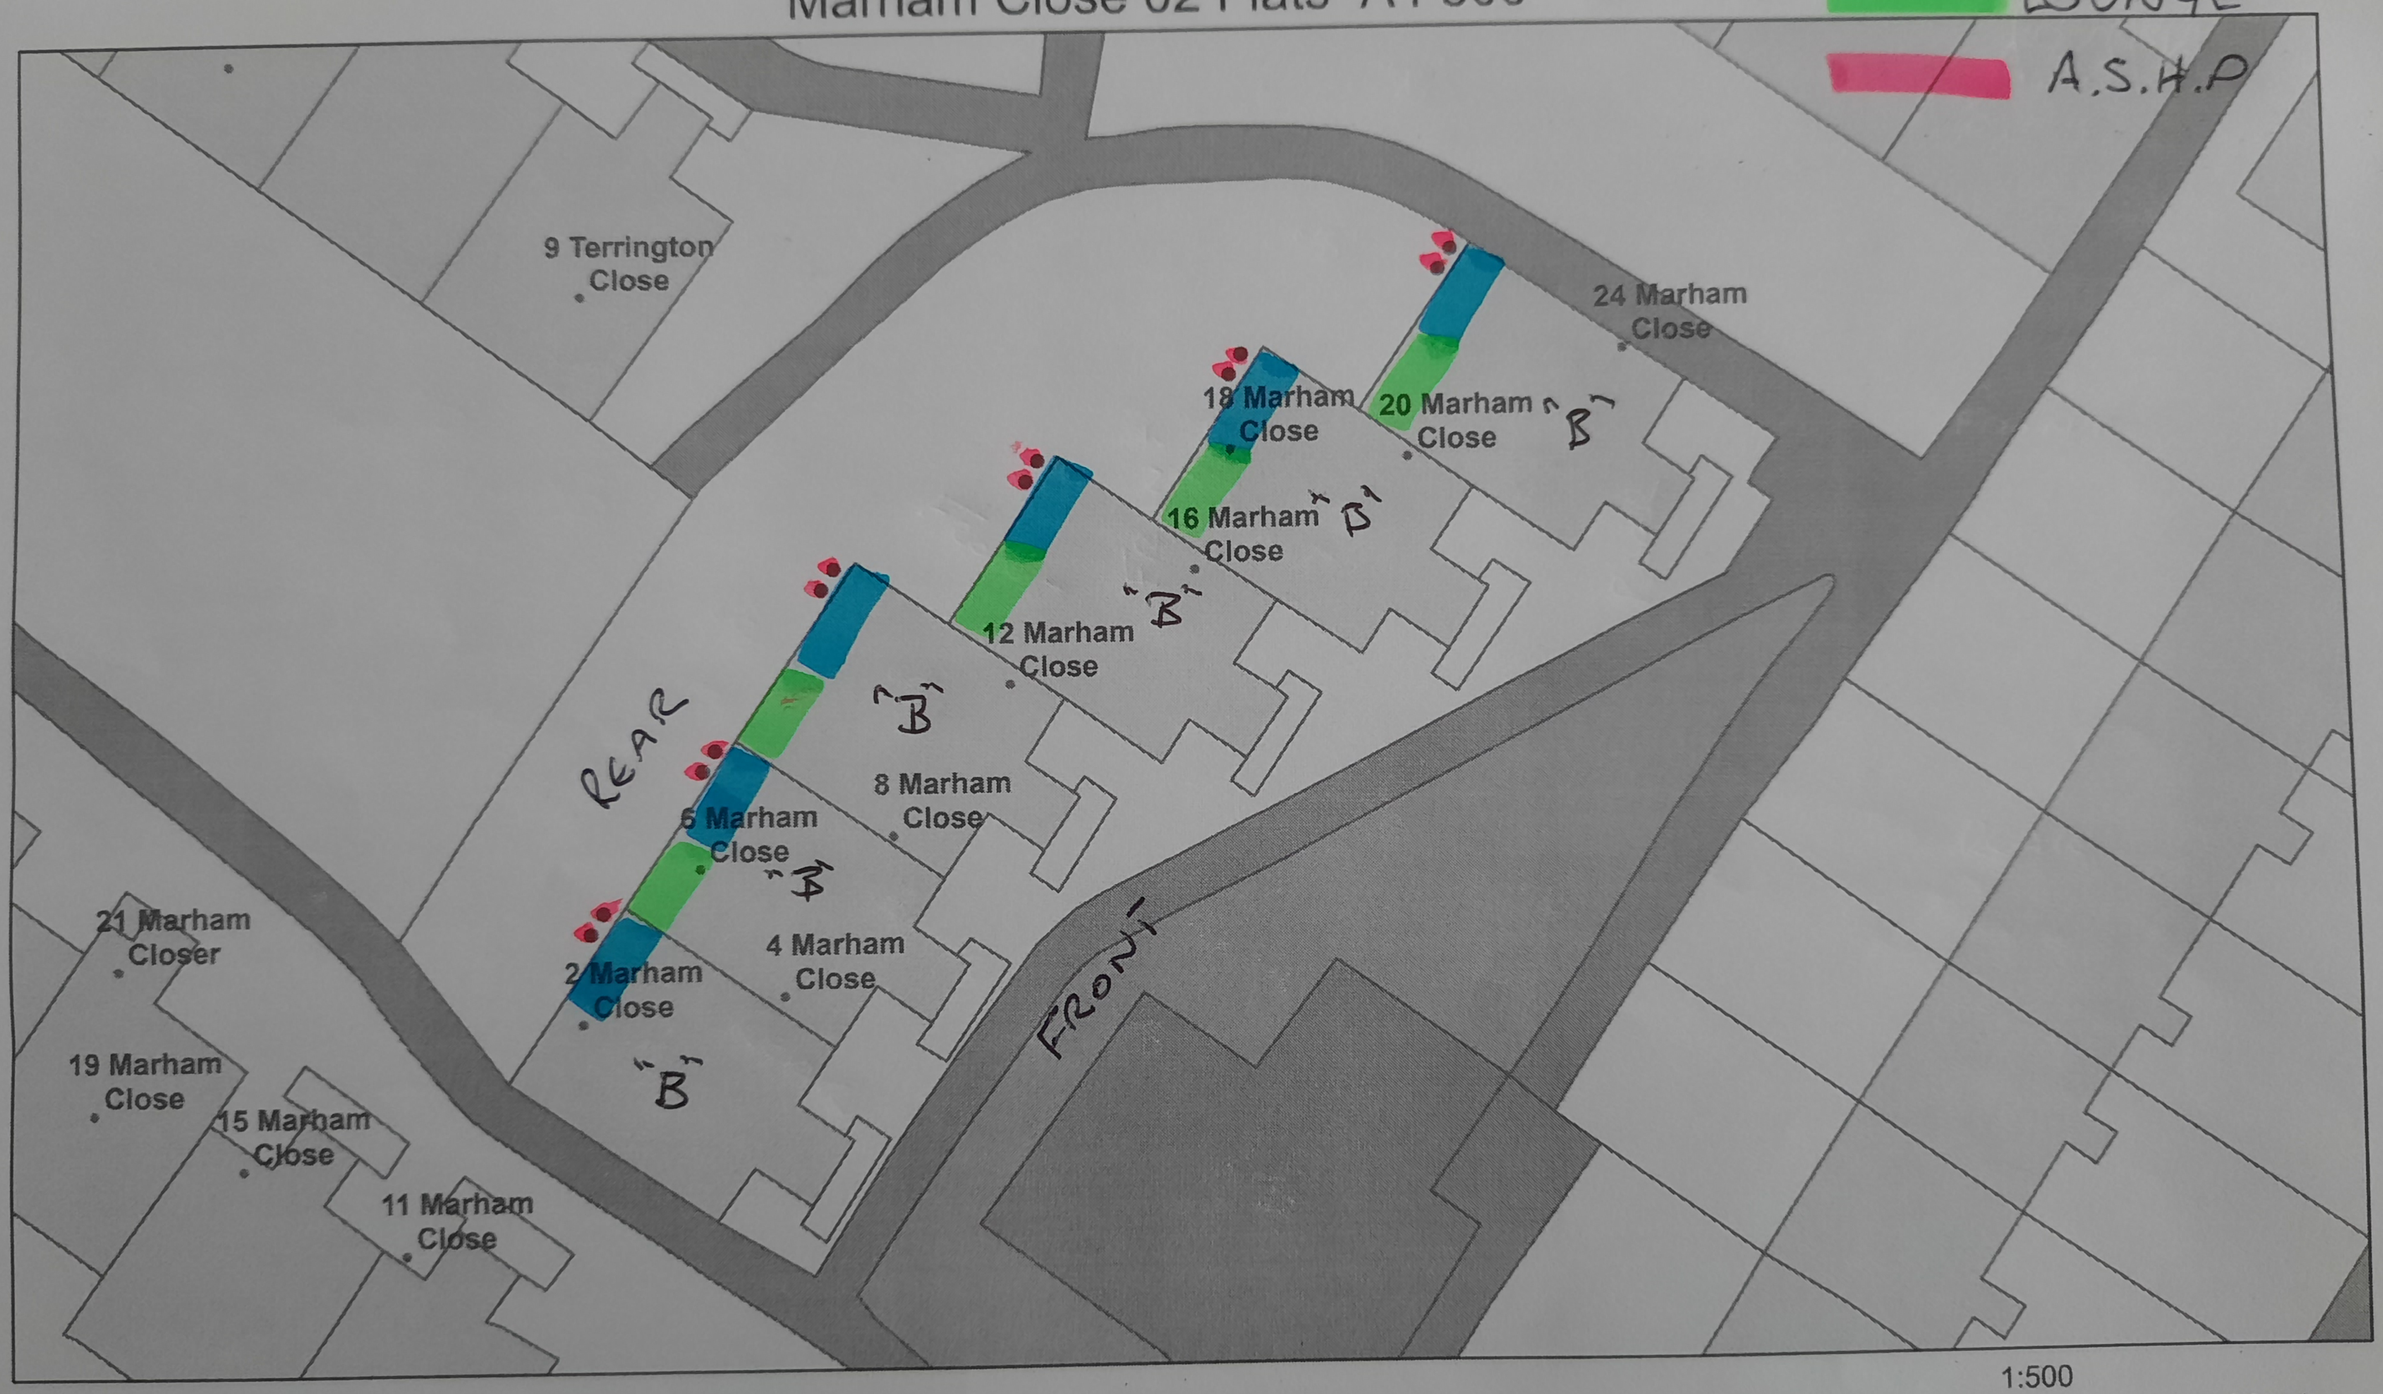

28/10/2022

- Apartments Tenanted - Concept Scope for Planning

Southway MasterMap Area

- Buildings-Manmade; Land;Rail;Structures-Manmade; Rail;Structures-Manmade; Roads Tracks And Paths;Structures-Manmade; Structures-Manmade
- Land-Manmade; Land;Rail-Manmade; Rail-Manmade; Rail;Roads Tracks And Paths-Manmade; Roads Tracks And Paths-Manmade
- Land-Multiple
- Land-Natural; Land-Unclassified; Land;Roads Tracks And Paths-Natural; Rail-Natural; Roads Tracks And Paths-Natural; Land;Roads Tracks And Paths;Structures-Natural; Land;Rail-Natural

1:500

0 0 0.01 0.01 mi

0 0 0.01 0.02 km

Esri UK, Esri, HERE, Garmin, GeoTechnologies, Inc., USGS

Terrington Close 01 Flats A4 500

"B" TYPE
"D" TYPE
BEDROOM
LOUNGE
A.S.H.P
HORSE FIELD CLOSE
FRONT
REAR
FRONT
FRONT
REAR
REAR
27 Terrington Close
23 Terrington Close
25 Terrington Close
19 Terrington Close
21 Terrington Close
15 Terrington Close
17 Terrington Close
3 Terrington Close
5 Terrington Close
7 Terrington Close
9 Terrington Close
21-19
17-15
18 Marham Close
20 Marham Close

28/10/2022

* Apartments Tenanted - Concept Scope for Planning

Southway MasterMap Area

Buildings-Manmade; Land;Rail;Structures-Manmade; Rail;Structures-Manmade; Roads Tracks And Paths;Structures-Manmade; Structures-Manmade

Land-Manmade; Land;Rail-Manmade; Rail-Manmade; Rail;Roads Tracks And Paths-Manmade; Roads Tracks And Paths-Manmade

Land-Manmade; Land;Rail-Manmade; Rail-Manmade; Rail;Roads Tracks And Paths-Manmade; Roads Tracks And Paths-Manmade

Land-Multiple

1:500

0 0 0.01 0.01 mi

0 0 0.01 0.02 km


Esri UK, Esri, HERE, Garmin, GeoTechnologies, Inc., USGS

"B" TYPE — BEDROOM

LOUNGE

A.S.H.P

Terrington Close 02 Flats A4 500

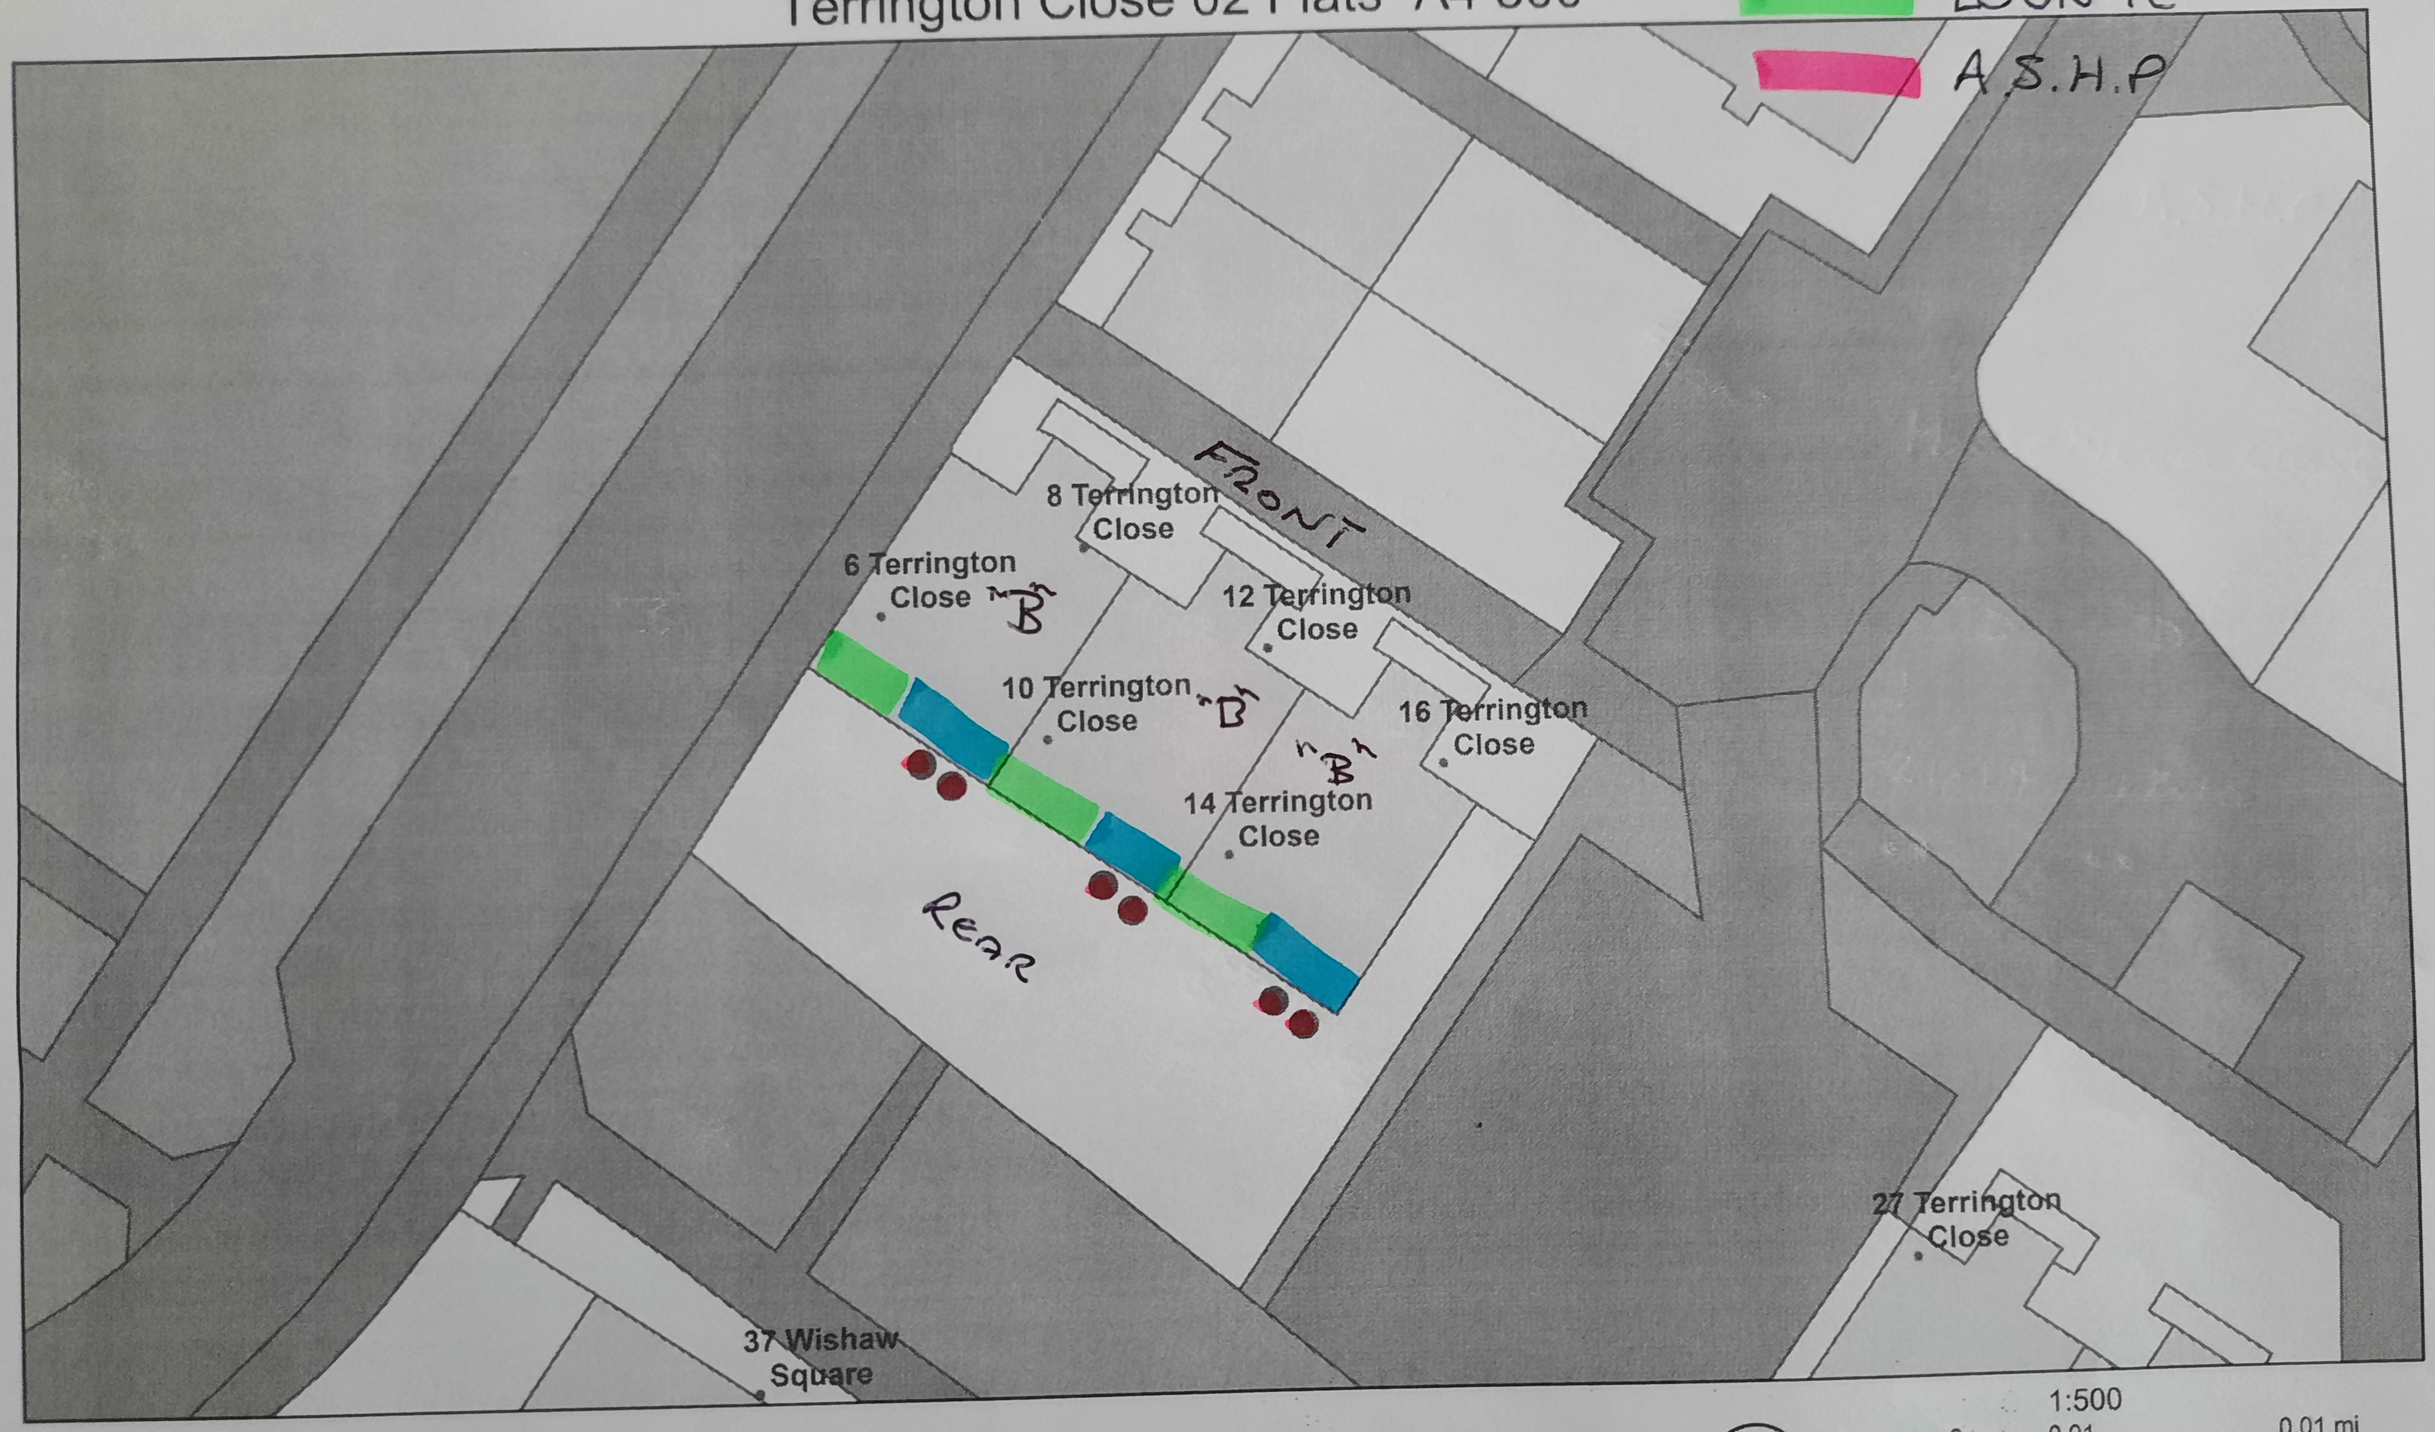

28/10/2022

1:500

0 0 0.01 0.01 mi

0 0 0.01 0.02 km

Esri UK, Esri, HERE, Garmin, GeoTechnologies, Inc., USGS

• Apartments Tenanted - Concept Scope for Planning

Southway MasterMap Area

Buildings-Manmade; Land;Rail;Structures-Manmade; Rail;Structures-Manmade; Roads Tracks And Paths;Structures-Manmade; Structures-Manmade

Land-Manmade; Land;Rail-Manmade; Rail-Manmade; Rail;Roads Tracks And Paths-Manmade; Roads Tracks And Paths-Manmade


Land-Manmade; Land;Rail-Manmade; Rail-Manmade; Rail;Roads Tracks And Paths-Manmade; Roads Tracks And Paths-Manmade

Land-Multiple

"B" TYPE


HORSE FIELD CLOSE

BEDROOM
LOUNGE
A.S.H.P

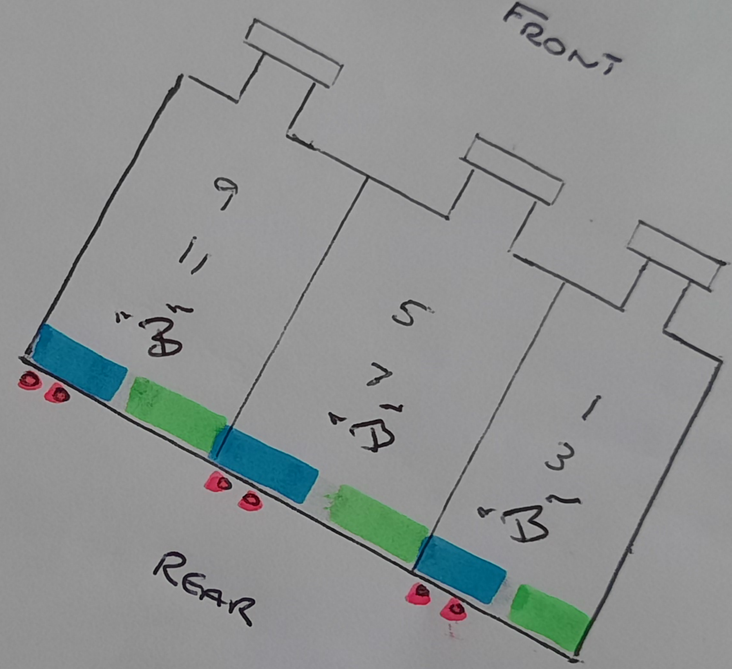

"A" TYPE — BEDROOM — LOUNGE — A5 HP

Brookstone Close Flats A4 500

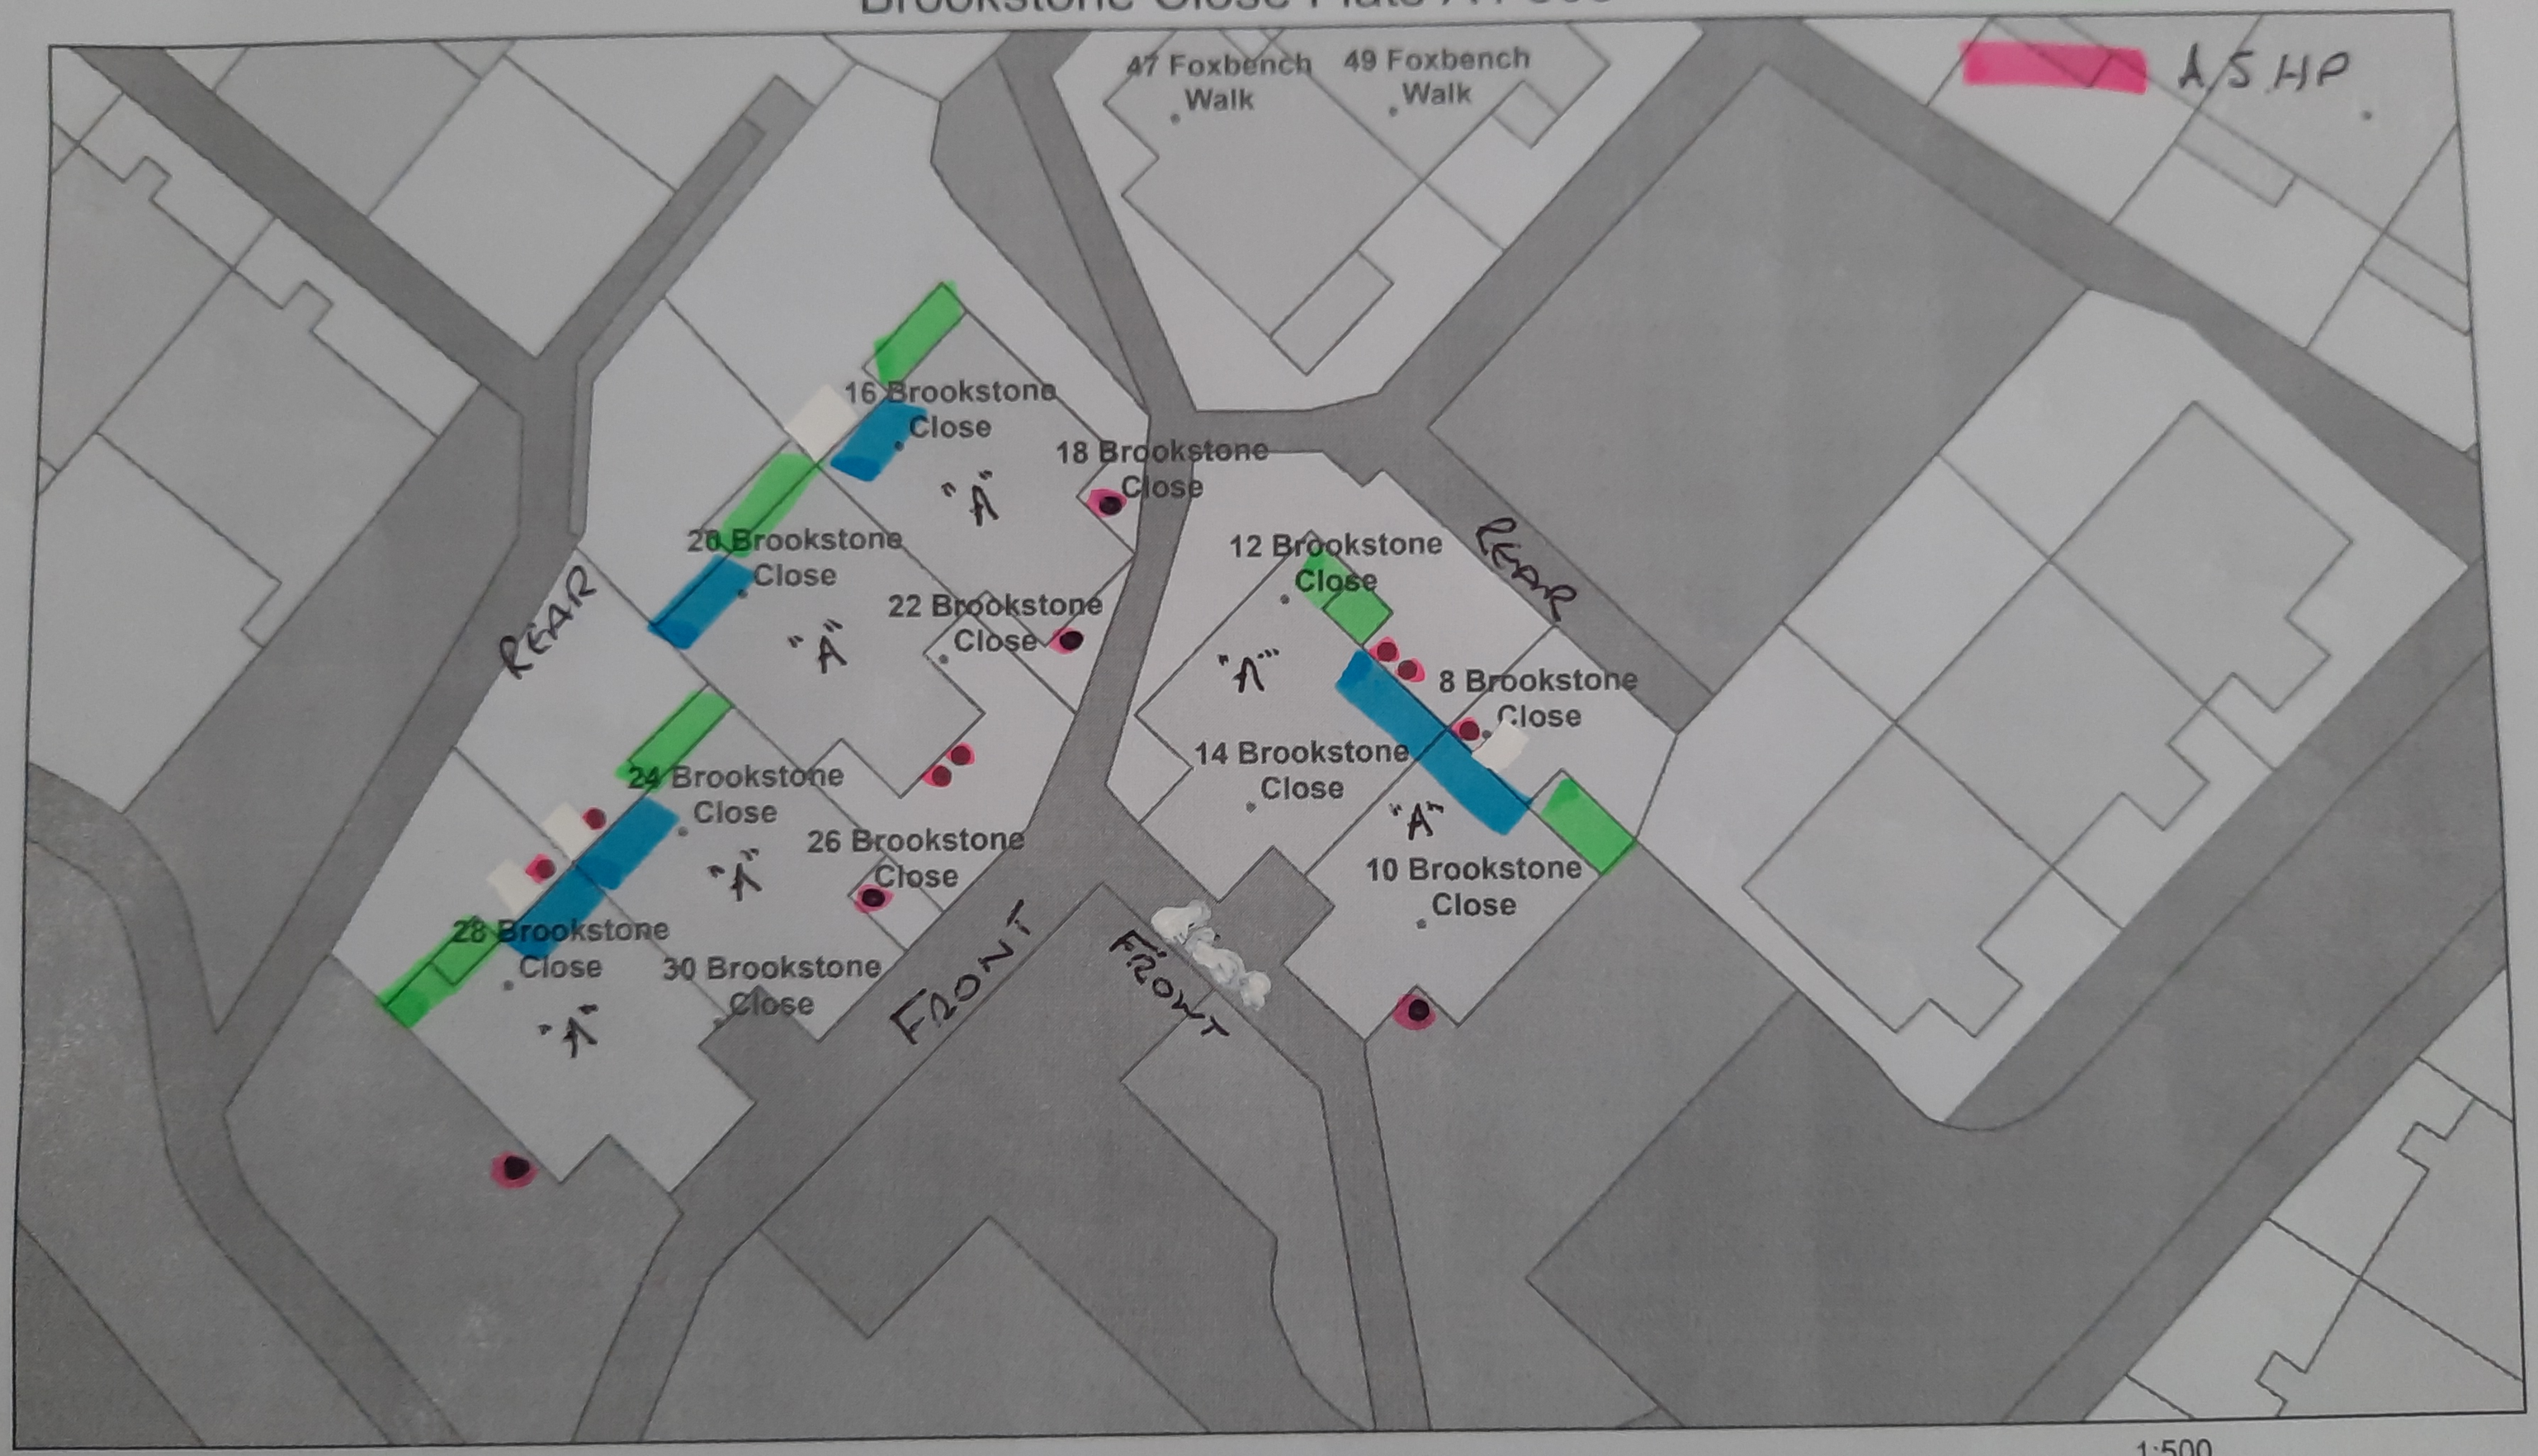

28/10/2022

1:500

0 0 0.01 0.01 mi

0 0 0.01 0.02 km

Esri UK, Esri, HERE, Garmin, GeoTechnologies, Inc., USGS

- Apartments Tenanted - Concept Scope for Planning

Southway MasterMap Area

- Buildings-Manmade; Land;Rail;Structures-Manmade; Rail;Structures-Manmade; Roads Tracks And Paths;Structures-Manmade; Structures-Manmade
- Land-Manmade; Land;Rail-Manmade; Rail-Manmade; Rail;Roads Tracks And Paths-Manmade; Roads Tracks And Paths-Manmade
- Land-Manmade; Land;Rail-Manmade; Rail-Manmade; Rail;Roads Tracks And Paths-Manmade; Roads Tracks And Paths-Manmade
- Land-Multiple

A SHP BEDROOM LOUNGE

Foxbench Walk Flats 01 A4 500 "A" TYPE



28/10/2022

• Apartments Tenanted - Concept Scope for Planning

Southway MasterMap Area

Buildings-Manmade; Land;Rail;Structures-Manmade; Rail;Structures-Manmade; Roads Tracks And Paths;Structures-Manmade; Structures-Manmade

Land-Manmade; Land;Rail-Manmade; Rail-Manmade; Rail;Roads Tracks And Paths-Manmade; Roads Tracks And Paths-Manmade

Land-Multiple

Land-Natural, Land-Unclassified; Land;Roads Tracks And Paths-Natural; Rail-Natural; Roads Tracks And Paths-Natural; Land,Roads Tracks And Paths,Structures-Natural, Land,Rail-Natural

1:500

0 0 0.01 0.01 mi

0 0 0.01 0.02 km

Esri UK, Esri, HERE, Garmin, GeoTechnologies, Inc., USGS

Foxbench Walk Flats 02 A4 500

"A" TYPE
BEDROOM
LOUNGE

A.S.H.P

61 Foxbench Walk
"A"
57 Foxbench Walk
"A"
53 Foxbench Walk
"A"
51 Foxbench Walk
FRONT
REAR
43 Foxbench Walk
"A"
45 Foxbench Walk
FRONT
47 Foxbench Walk
"A"
49 Foxbench Walk
REAR
16 Brookstone Close
18 Brookstone Close
"A"
22 Foxbench Walk
20 Foxbench Walk
REAR
"A"
18 Foxbench Walk
"A"
14 Foxbench Walk
12 Foxbench Walk
"A"
10 Foxbench Walk
39 Foxbench Walk
"A"
41 Foxbench Walk
35 Foxbench Walk
"A"
37 Foxbench Walk
FRONT
31 Foxbench Walk
"A"
33 Foxbench Walk
REAR
27 Foxbench Walk
"A"
29 Foxbench Walk

28/10/2022

1:500

0 0 0.01 0.01 mi
0 0 0.01 0.02 km

Esri UK, Esri, HERE, Garmin, GeoTechnologies, Inc., USGS

- Apartments Tenanted - Concept Scope for Planning

Southway MasterMap Area

- Buildings-Manmade; Land;Rail;Structures-Manmade; Rail;Structures-Manmade; Roads Tracks And Paths;Structures-Manmade; Structures-Manmade
- Land-Manmade; Land;Rail-Manmade; Rail-Manmade; Rail;Roads Tracks And Paths-Manmade; Roads Tracks And Paths-Manmade
- Land-Multiple
- Land-Natural; Land-Unclassified; Land;Roads Tracks And Paths-Natural; Rail-Natural; Roads Tracks And Paths-Natural; Land;Roads Tracks And Paths;Structures-Natural; Land;Rail-Natural