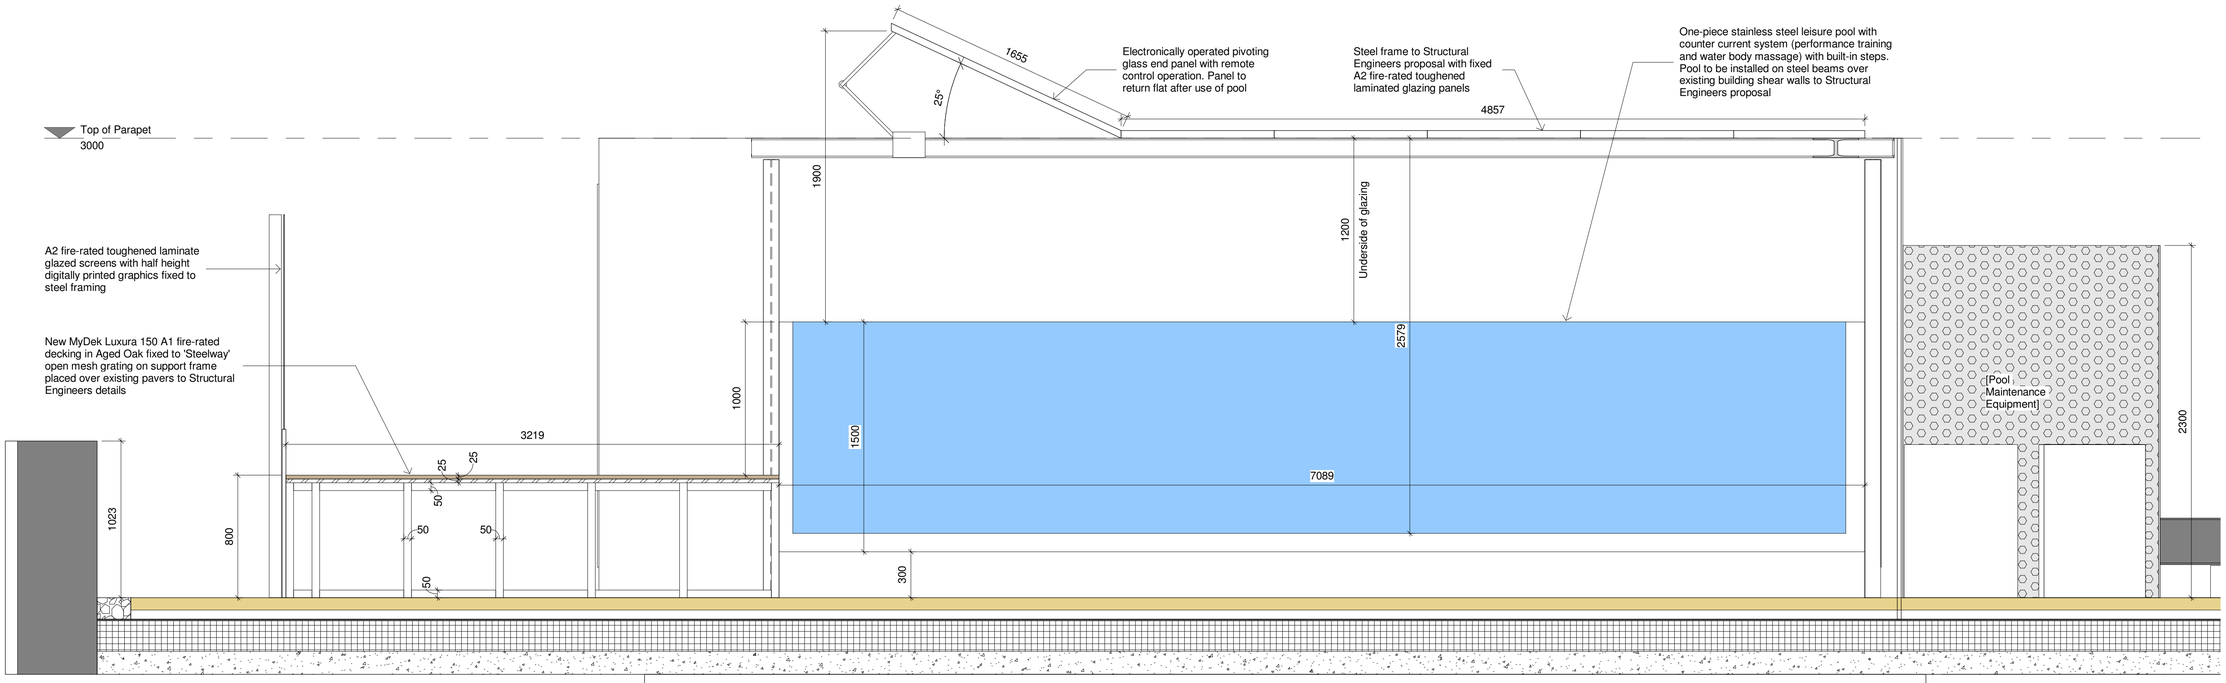

1 Pool Section 1
1 : 20

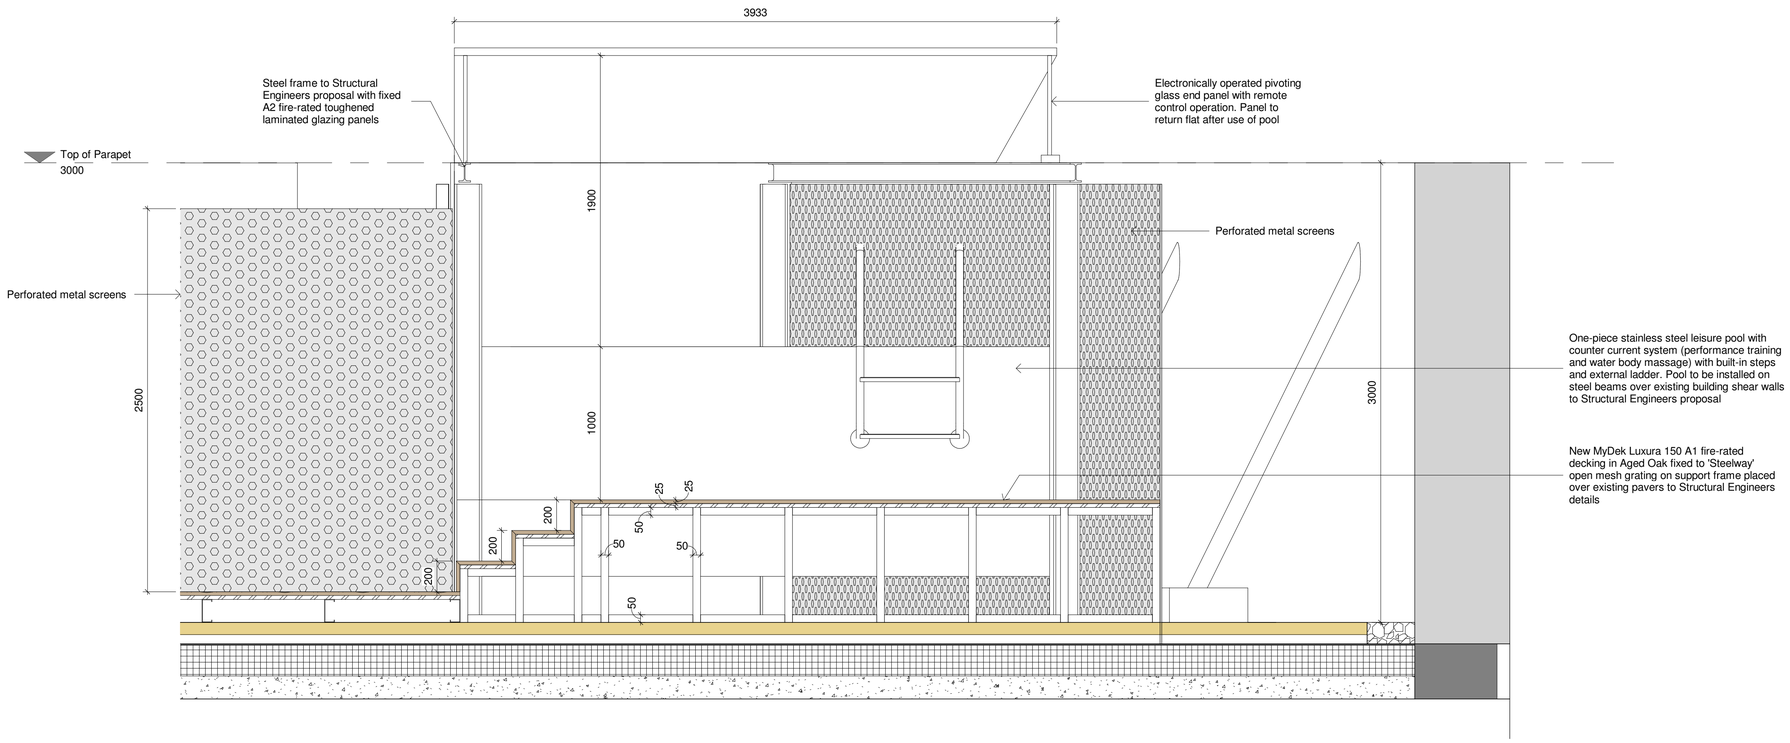

2 Pool Section 2
1 : 20

Notes

This drawing is for design intent only and is not for construction. Do not scale from this drawing.

This drawing remains the copyright of FAIRHURSTS DESIGN GROUP.

Scale Bars		TO BE USED ONLY AS GUIDANCE			
1:100	mm	1000	3000	5000	
1:200	mm	5000	8000		
1:500	M	5	15	25	
1:1250	M	10	30	50	70

Rev	Description	By	Date
P03	Updated design	IW	12/03/23
P02	Updated design	GW	27/02/23
P01	First Issue	GW	17/02/23

Project Status S0

Drawing Status P1

This information, whether drawn or as a data file, is copyright and issued strictly for use on the project for which it is provided

Client / Project
Private Client 14

Drawing
Pool Sections

Date	17/02/23	Scale	1 : 20 @ A1
ID Co/No	MCA	Drawn By GW	Checked IW

Manchester:
5th Floor, 31 Dale St
Manchester M1 1EY
+44 (0)161 831 7300

Southampton:
Manor Park
Minstead
Southampton SO43 7FY
+44 (0)23 8081 7900

Cambridge:
CB1 Business Centre
20 Station Road
Cambridge CB1 2JD
+44 (0)1223 803 868

www.fairhursts.com

fairhursts design group

FDG Project P0000-12101 | Status S0 | Rev P03

BS1192 17767-FDG-Z1-L1-DR-A-12101

13/03/2023 00:40:26
A1L