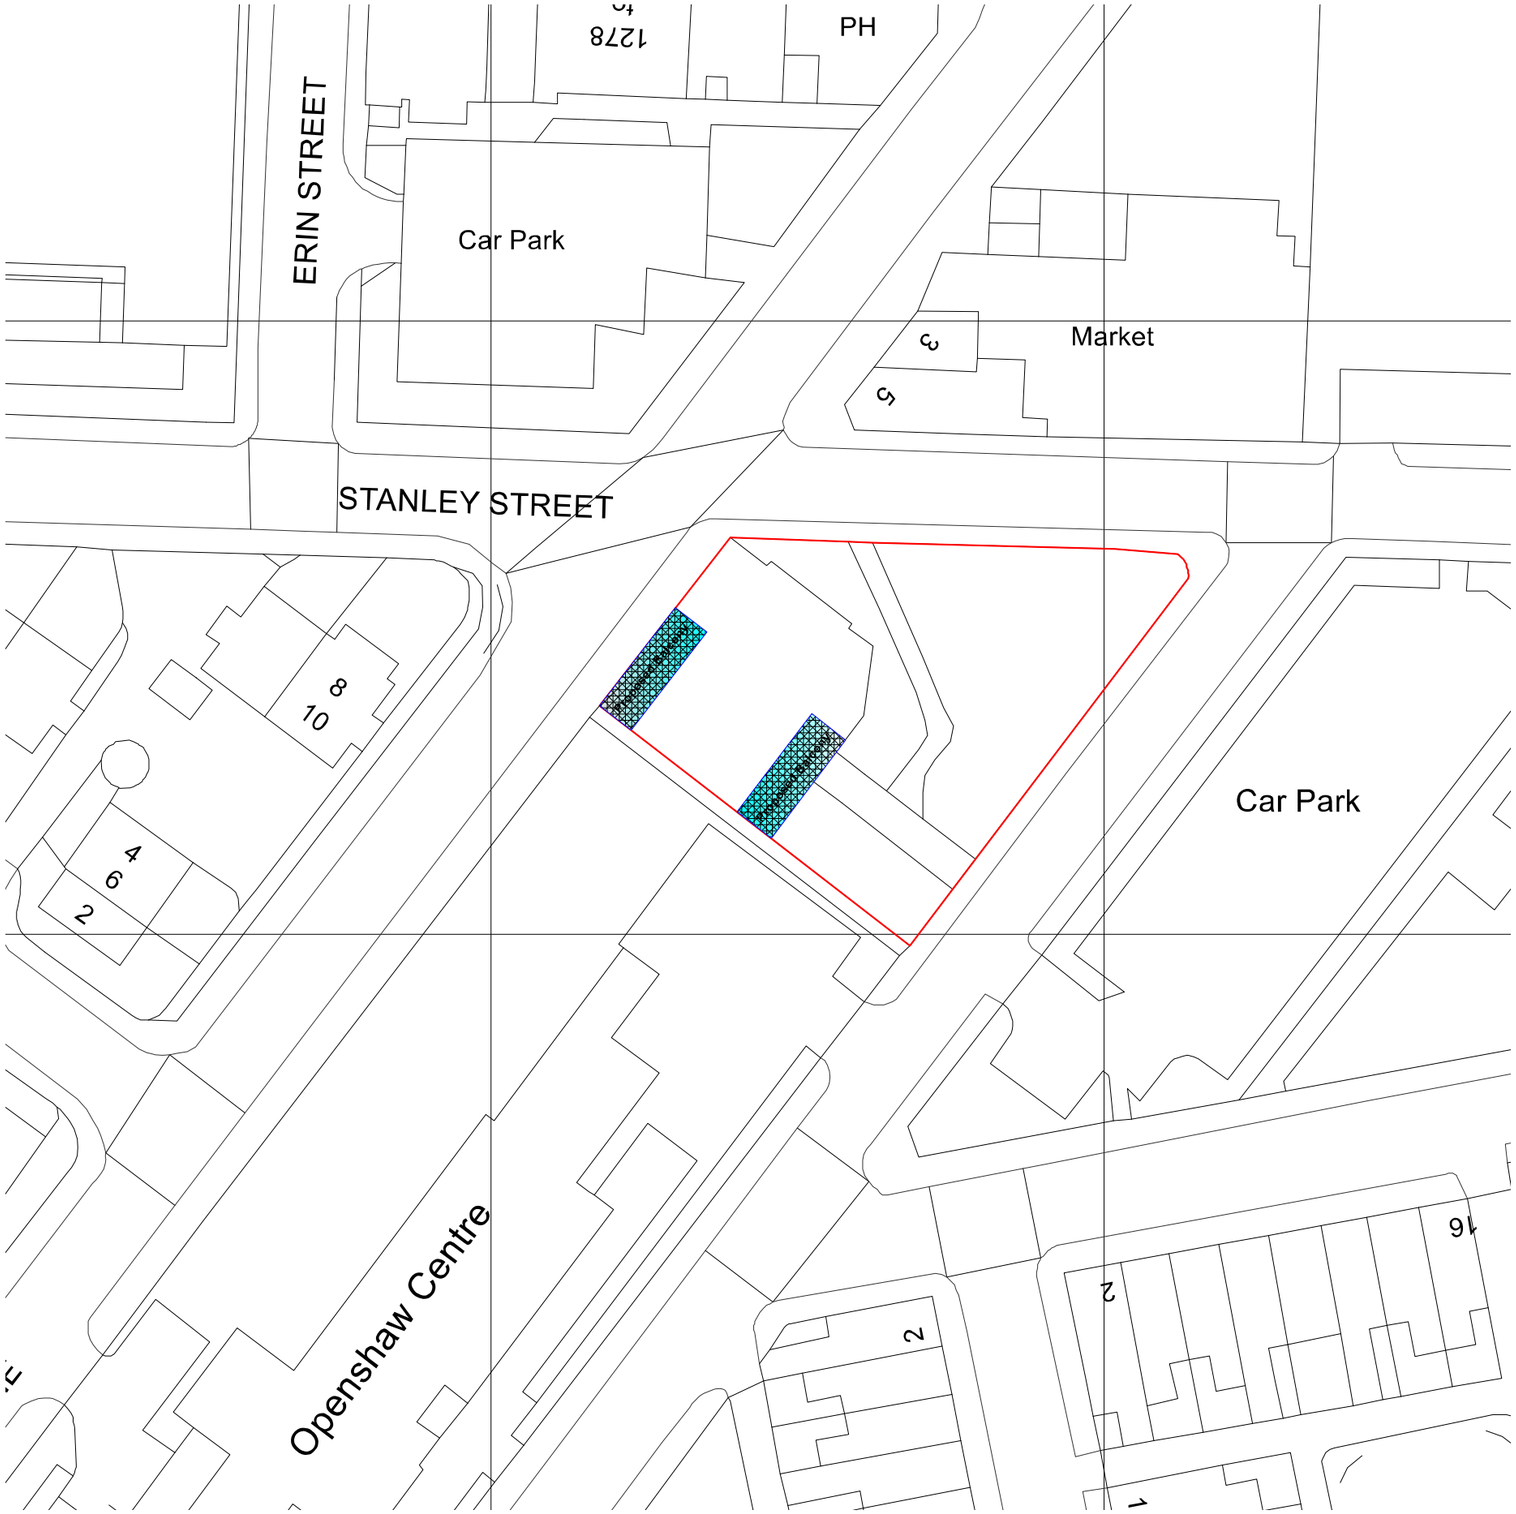


Block Plan

Drawing title: UKMC - Block Plan	
Client: Mr MD Zahidul Islam Zahid UK Management College College House Stanley Street Manchetser M11 1LE	Drawing no. 2023/UKMC/BC-005 Scale: 1:500@ A3 Date created:14/07/2023
General notes: 1. This drawing is intended for the use in planning ONLY at this stage. 2. Do not Scale this drawing. 3. All dimensions provided are in meters Until Noted Otherwise.	SR ENGINEERING SERVICES LIMITED srenggandservices@gmail.com Contact:07809569032