


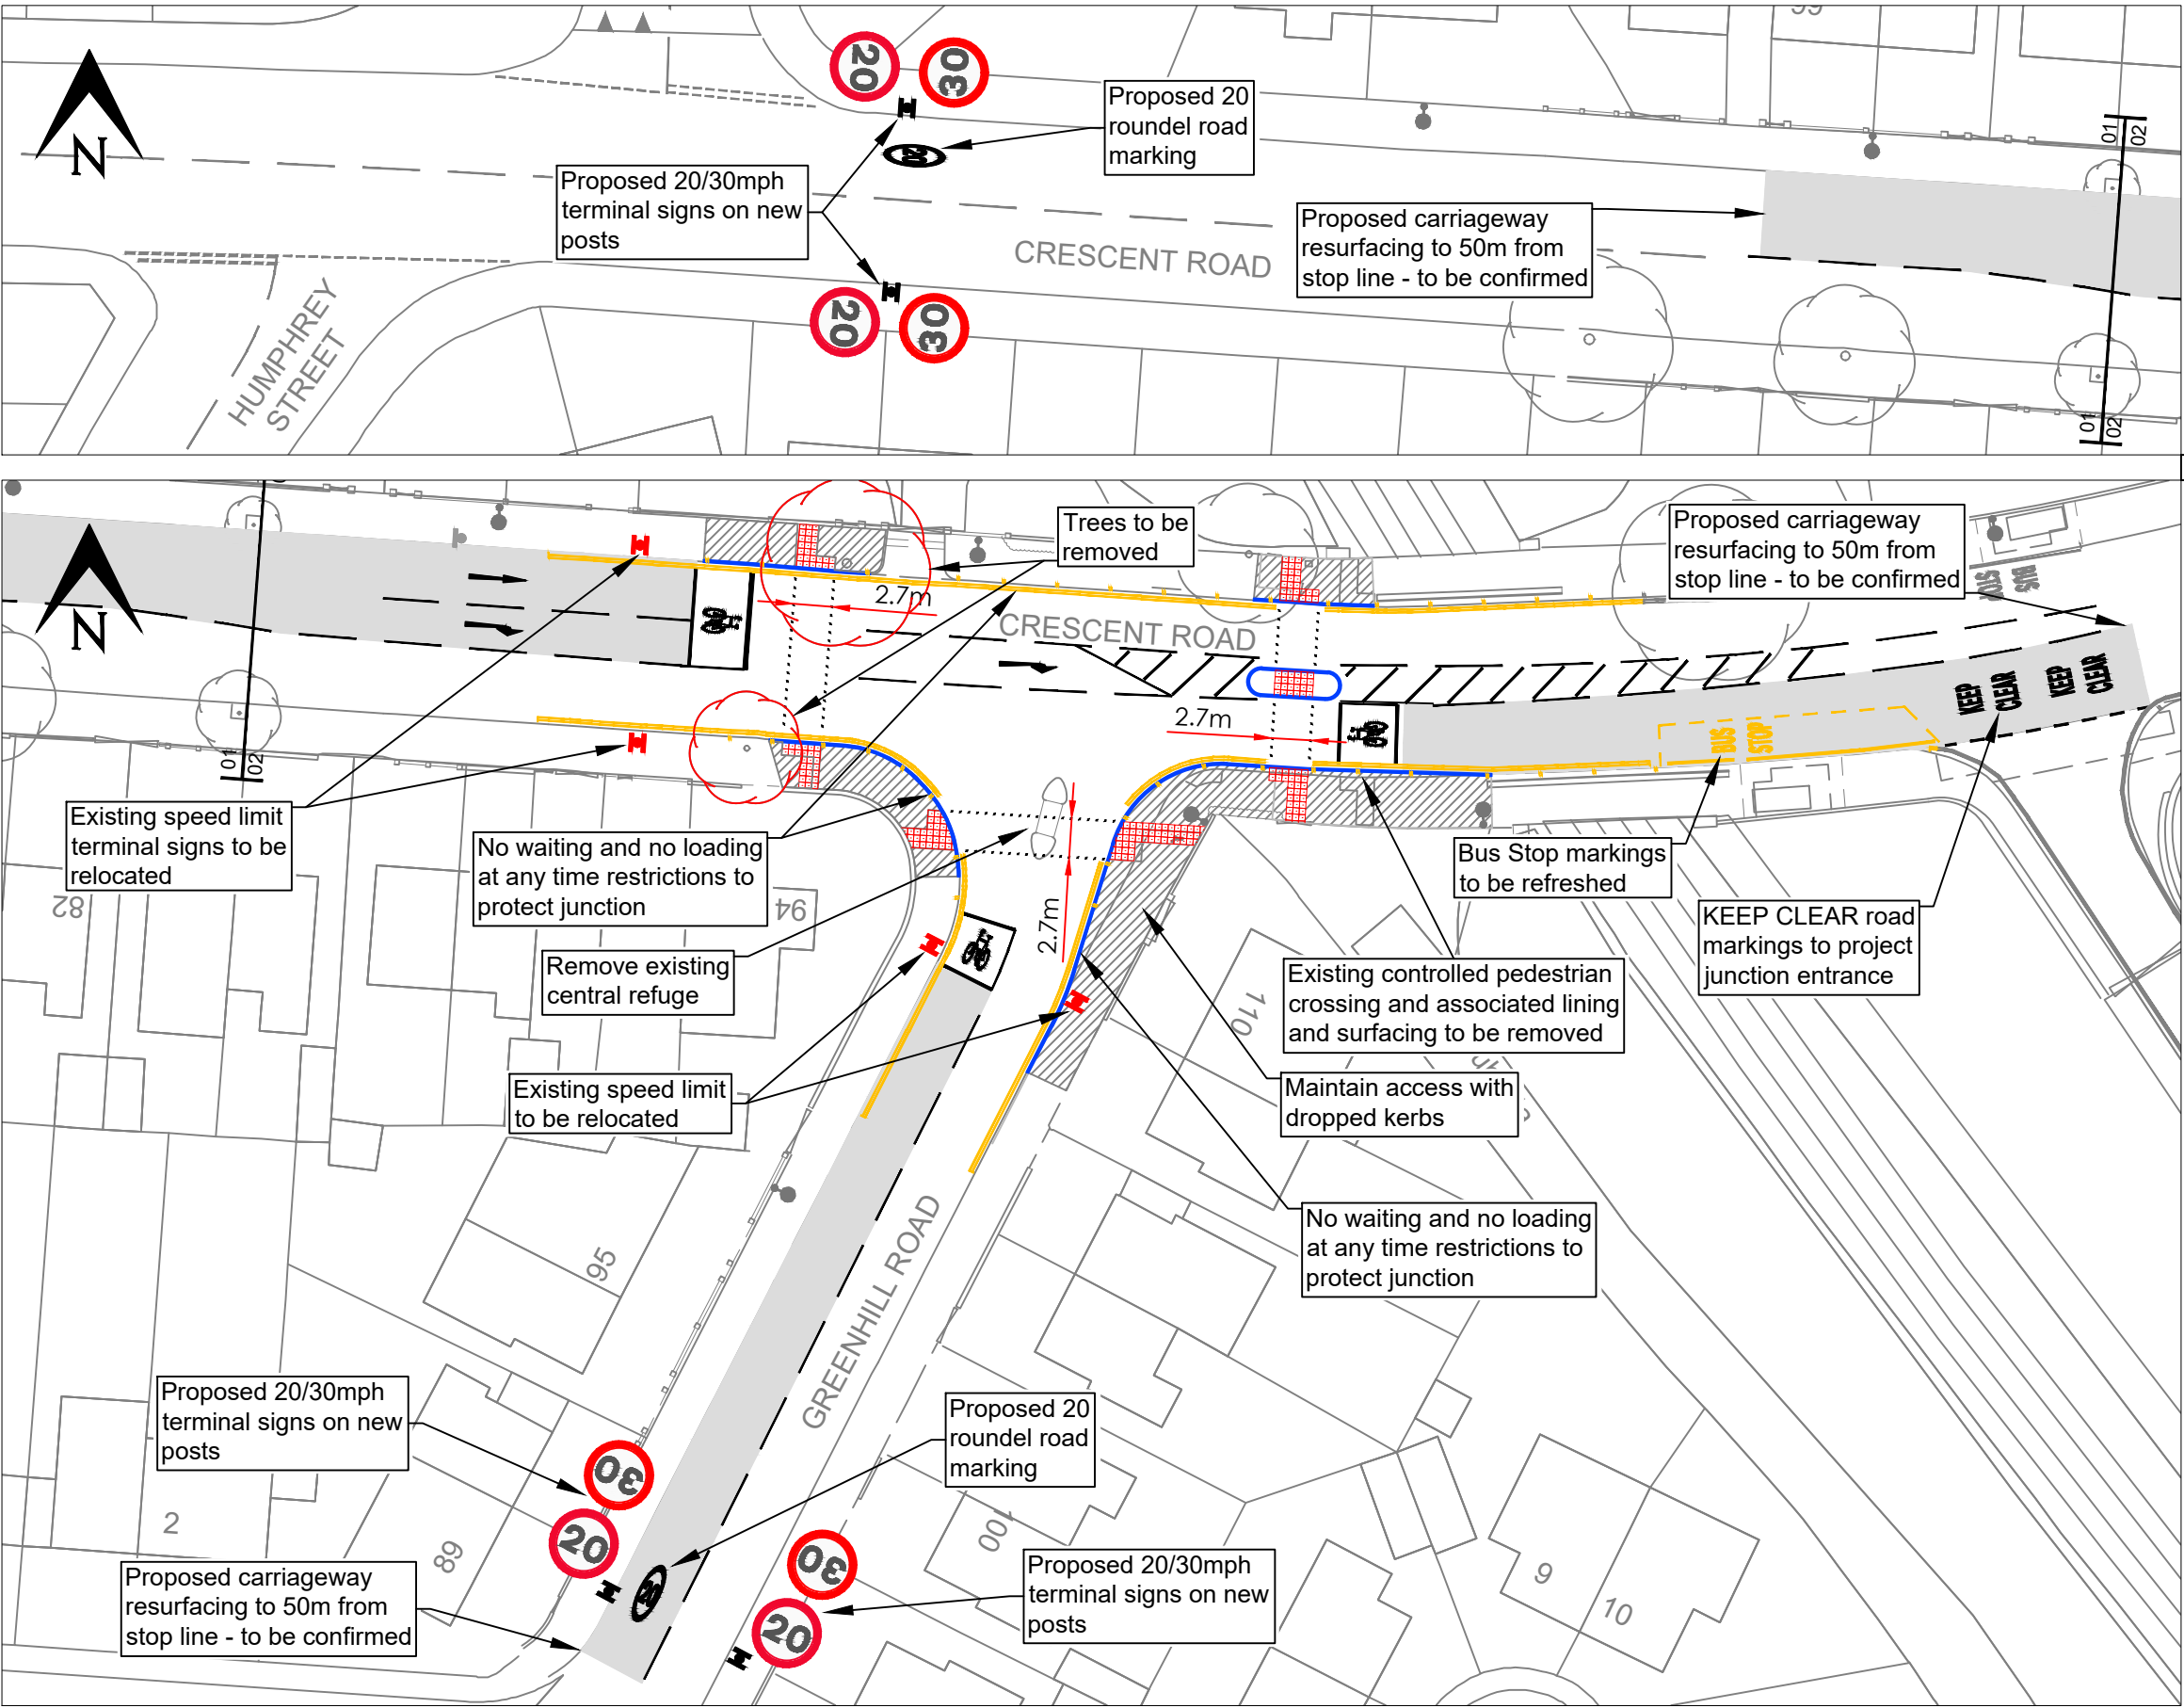

Notes:

1. All dimensions shown are in millimeters unless otherwise stated.
2. This drawing shall be read in conjunction with all relevant scheme drawings.
3. All road markings to comply with the Road Markings and Regulations Directions (2016) & Traffic Sign Manual Chapter 5.
4. This drawing is to be read in colour.
5. All locations are approximate and to be agreed on site by an engineer.
6. Sign faces within the drawing are shown in the direction they are to face.

Key - General:

- Existing road markings
- Proposed road markings
- Proposed yellow road markings
- Proposed kerbs
- Proposed footway
- Proposed carriageway surfacing
- Proposed tactile paving
- Existing lamp columns
- Existing traffic sign
- Traffic sign to be removed
- Proposed traffic sign

PROJECT TITLE		
MCC Road Safety Schemes 21/22		
D	Removal of two trees added	15/03/22
C	KEEP CLEAR markings added	11/03/22
B	Amendment to pedestrian crossing facilities	08/02/22
Rev	Description of Change	Date

DRAWING TITLE	
Crescent Road & Greenhill Road junction Crumpsall	
General Arrangement	

Highways					
Neighbourhoods Directorate					
PO Box 532					
Town Hall					
Manchester M60 2LA					
SIZE	SCALE	DATE	DRAWN	CHECKED	APPROVED
A3	1:500	10/10/21	DN	ML	NN

MANCHESTER CITY COUNCIL	
DRAWING NUMBER	
651-234-RSS13-0001	
REV	D