


THIS DRAWING MAY BE USED ONLY FOR THE
PURPOSE INTENDED AND ONLY WRITTEN
DIMENSIONS SHALL BE USED

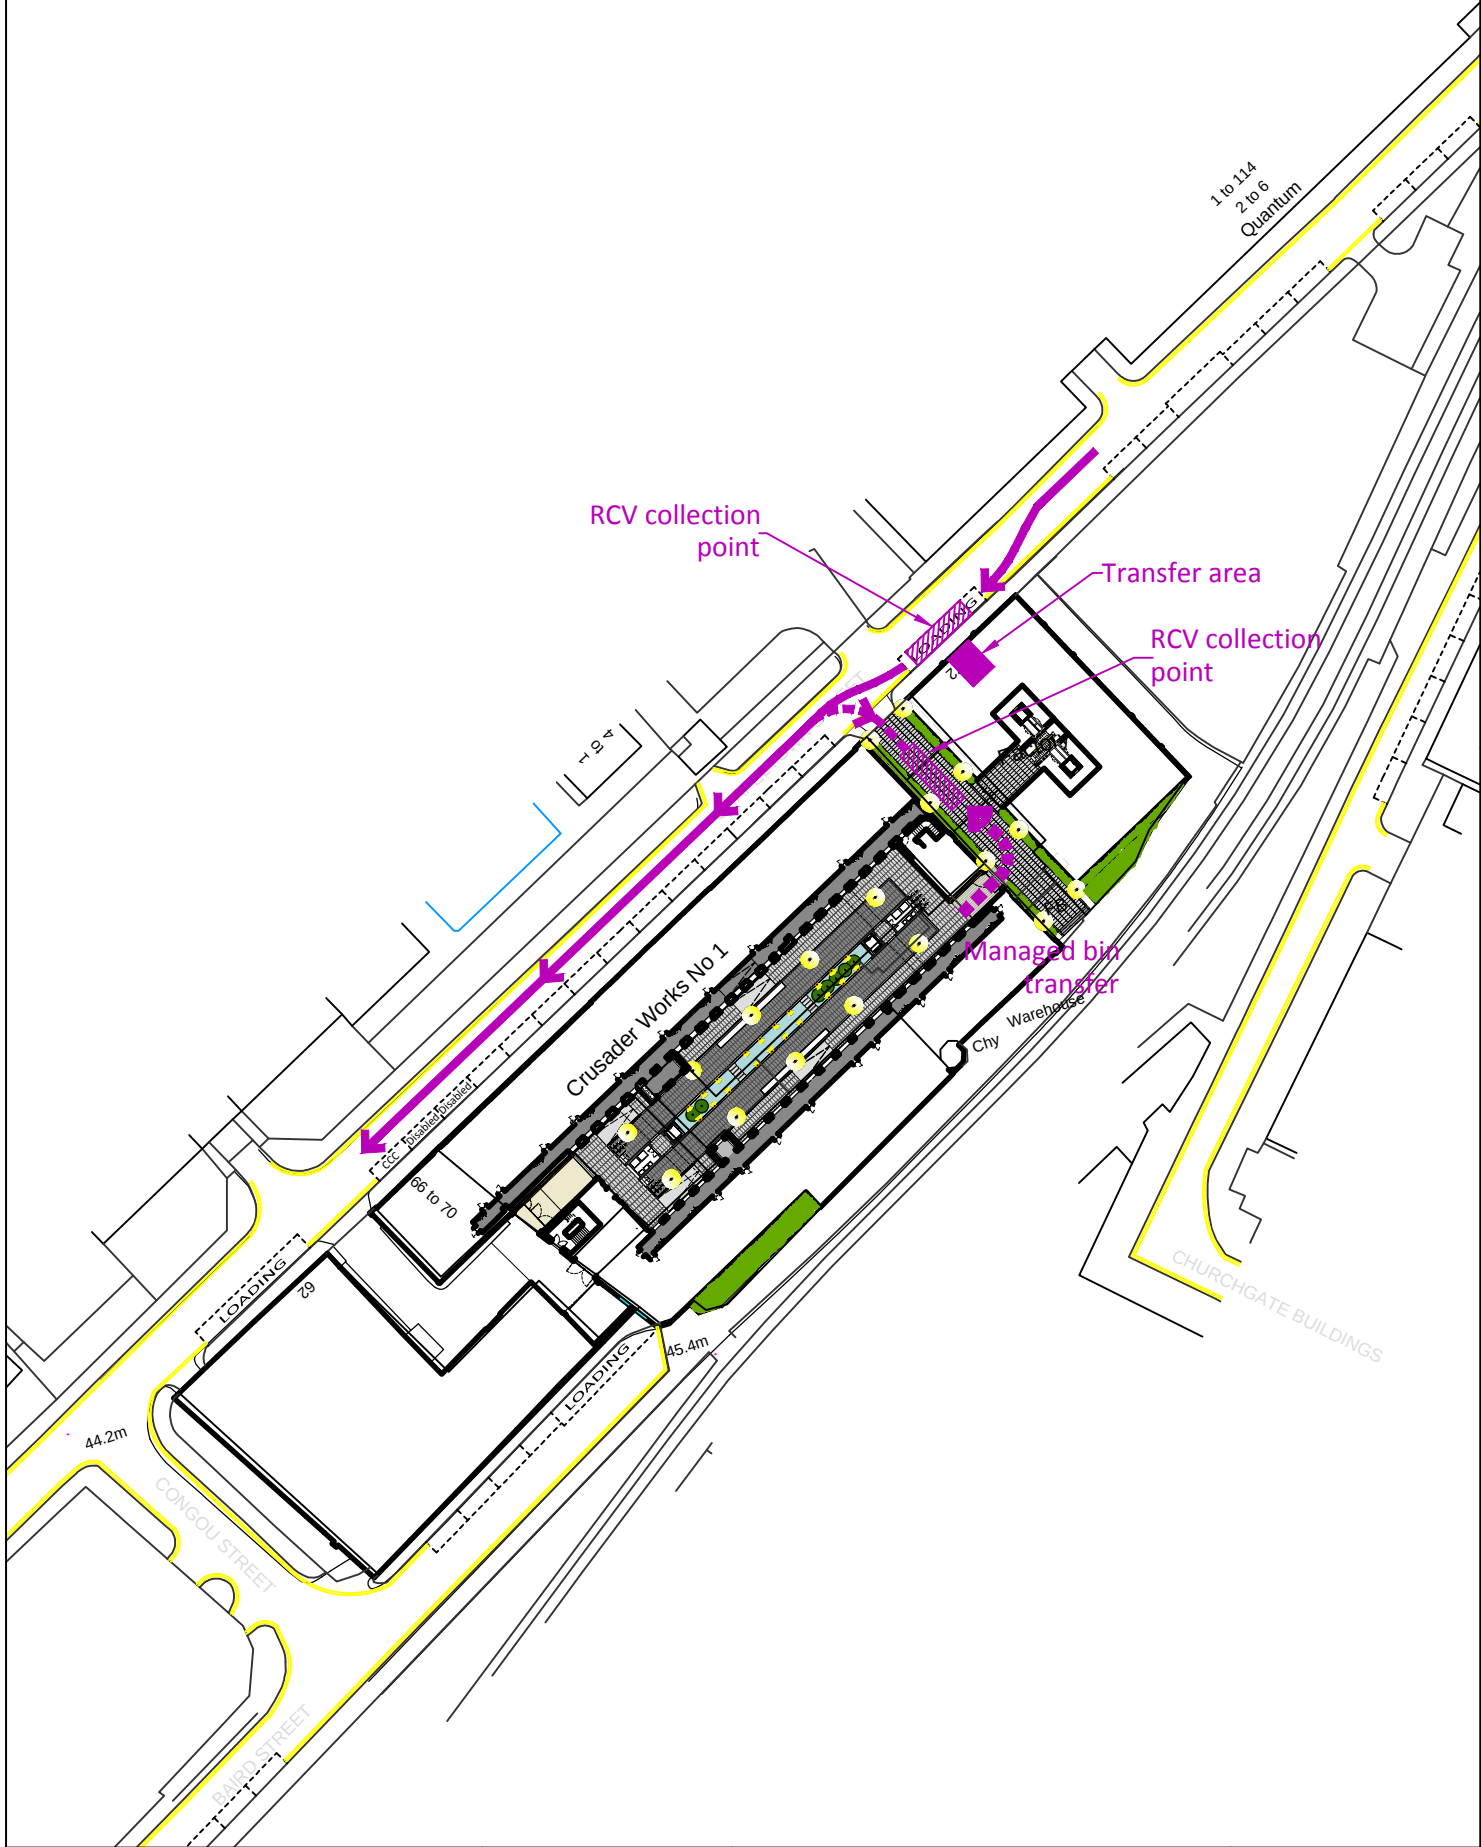

SK Transport Planning Ltd
Albion Wharf | Manchester | M1 5LN
www.sktransport.co.uk
0161 234 6509

Ref.	SK21601-006	Project	Crusader Works, Manchester	Rev.	0
Scale	NTS	Date	30.09.16	Drawn	JAT
Title	Waste collection movement plan				
				Check	LGS