


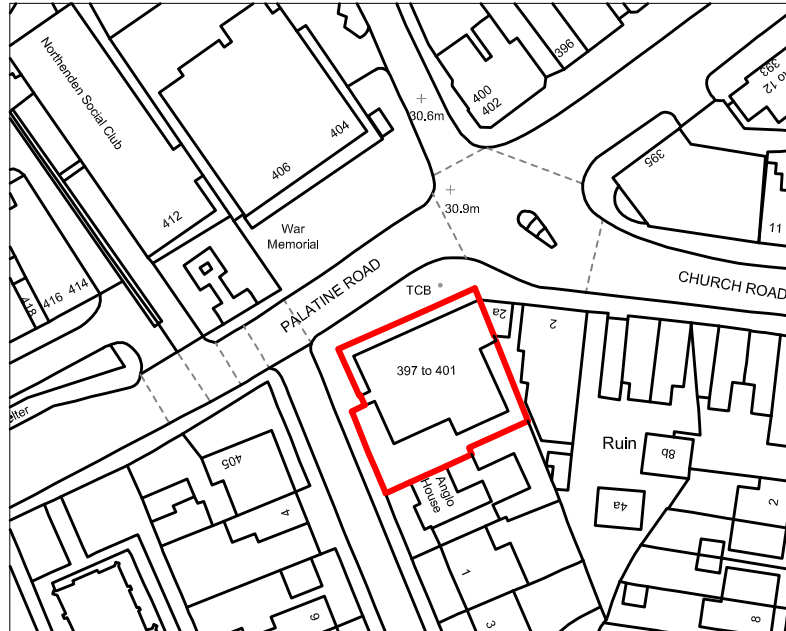

© Crown copyright 2023 Ordnance Survey 100053143

LOCATION PLAN



Scale 1:1250



CLIENT	Tariq Karim	TITLE	Location Plan
ADDRESS Hatro House (First Floor) 397-401 Palatine Road Northenden Manchester M22 4JS	DATE		June 2023
	REVISION		n/a
	SCALE		1:1250
	SHEET No.		OSMAP
	REFERENCE		0020/23/FA