



1 Existing Street Elevation
NTS

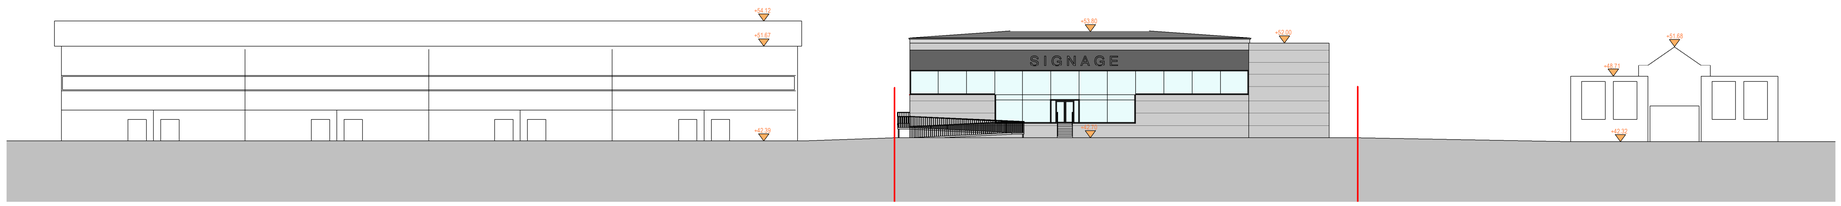

2 Proposed Street Elevation
NTS

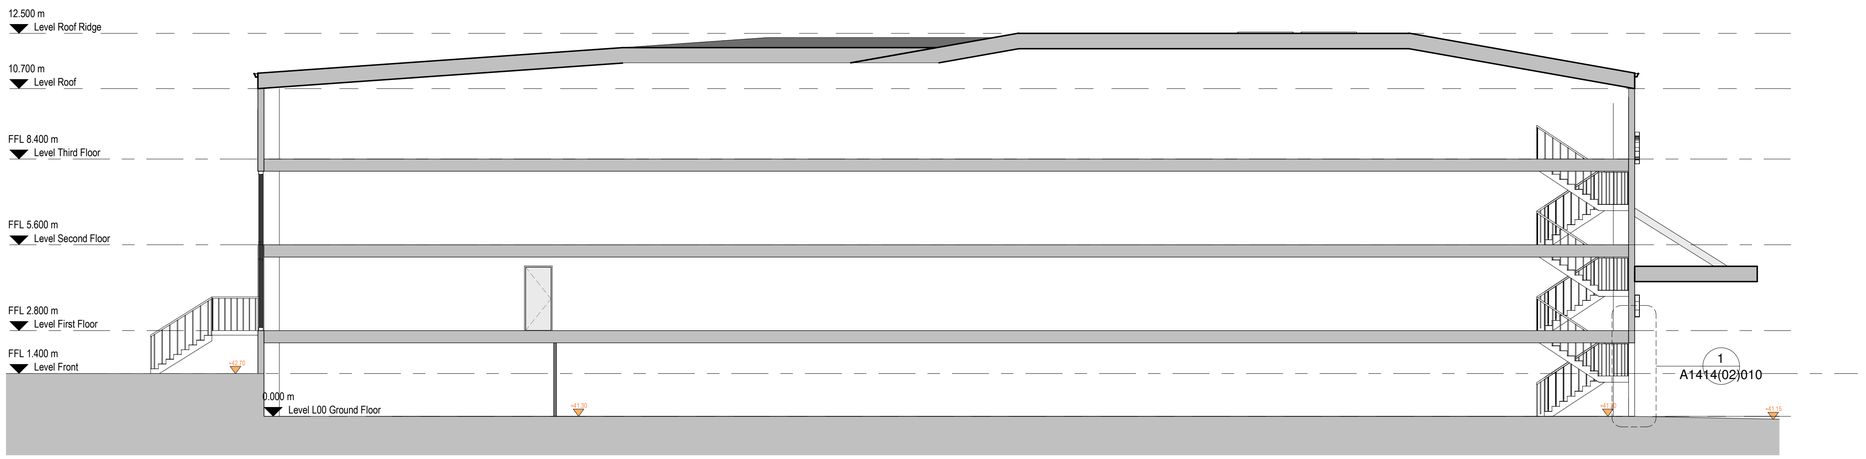

3 Proposed Section
1 : 100

RIBA Chartered Practice

General Notes

The Architect shall have no responsibility for any use made of this document other than for that which it was prepared and issued. All dimensions should be checked on site. Do not scale from this drawing. To be read in conjunction with all other Consultant's drawings. The Architect to be immediately notified of any discrepancies.

Copyright on this drawing retained by the Architect.

LEGEND

Site Boundary

No.	Date	Dwn	Chk	App	Revision or reason for issue
P8	11/04/23	SA	SH		Amended Entrance Accesss
P7	29/03/23	SA	SH		Amended Drawing on Client Comments
P6	23/03/23	AK	SH		Amended Drawing & DDA Ramp
P5	24/10/22	SA	SH		Amended Car Park Layout & Roof Height
P4	17/10/22	SA	SH		Amended Site Levels
P3	06/10/22	SA	SH		Amended Drawings
P2	05/10/22	SA	SH		Amended Drawings
P1	23/09/22	SA	SH		Initial Issue

Client
Crown Advisory

create it studios Architects & Designers
Create It Studios (NW) Ltd
Universal Square
Devonshire Street North
Manchester M12 6JH
0161 974 6166
www.createitstudios.co.uk
info@createitstudios.co.uk

Project Title
16-18, Hyde Road, Manchester M12 6AW

Scale / North Point
As indicated

Drawing Title
Existing & Proposed Street Elevations

Drawing Number
A1414(02)006

Revision
P8

Drawing Status
Preliminary