


SECTION A-A
SCALE 1:20

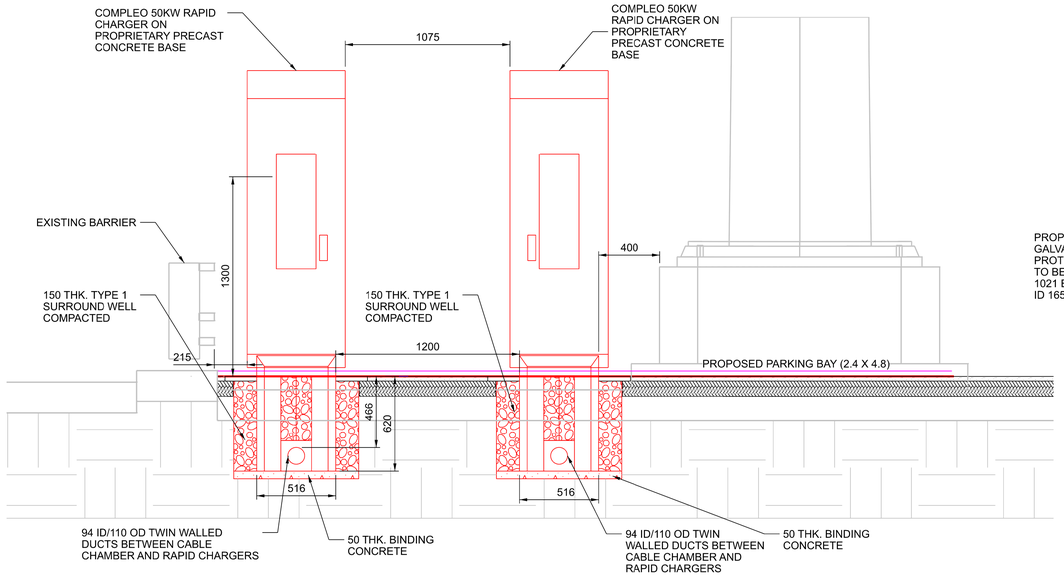


SECTION C-C
SCALE 1:20

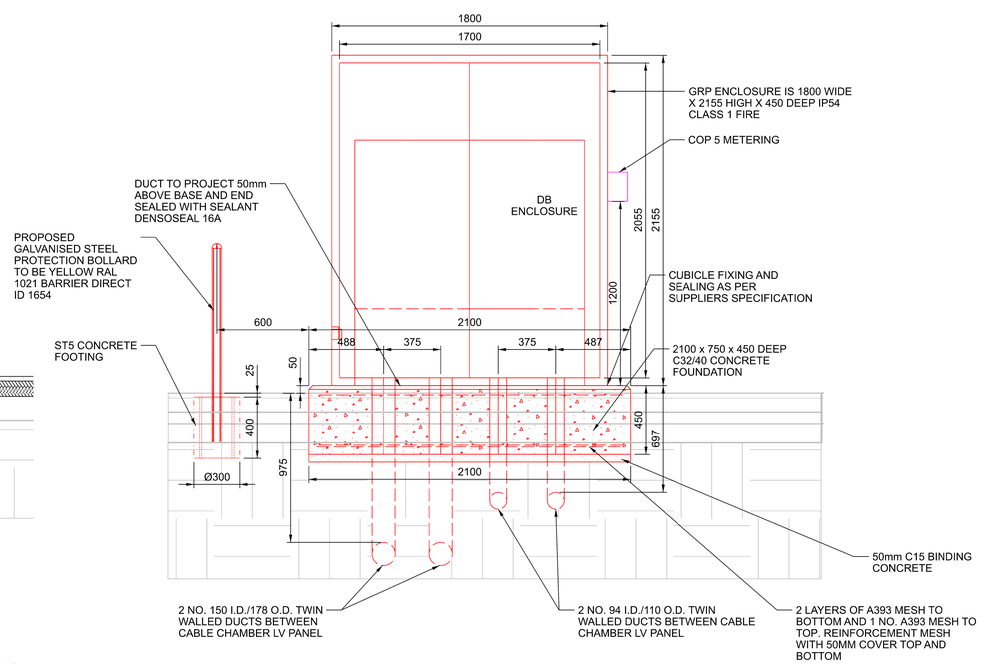


DB TO CHARGER TRENCH SECTION
SCALE 1:10

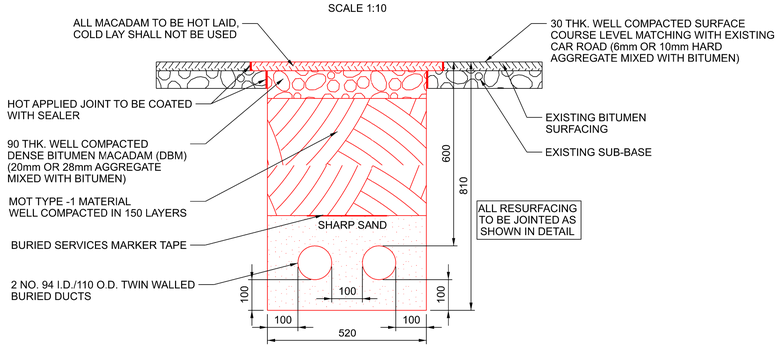

SECTION B-B
SCALE 1:20

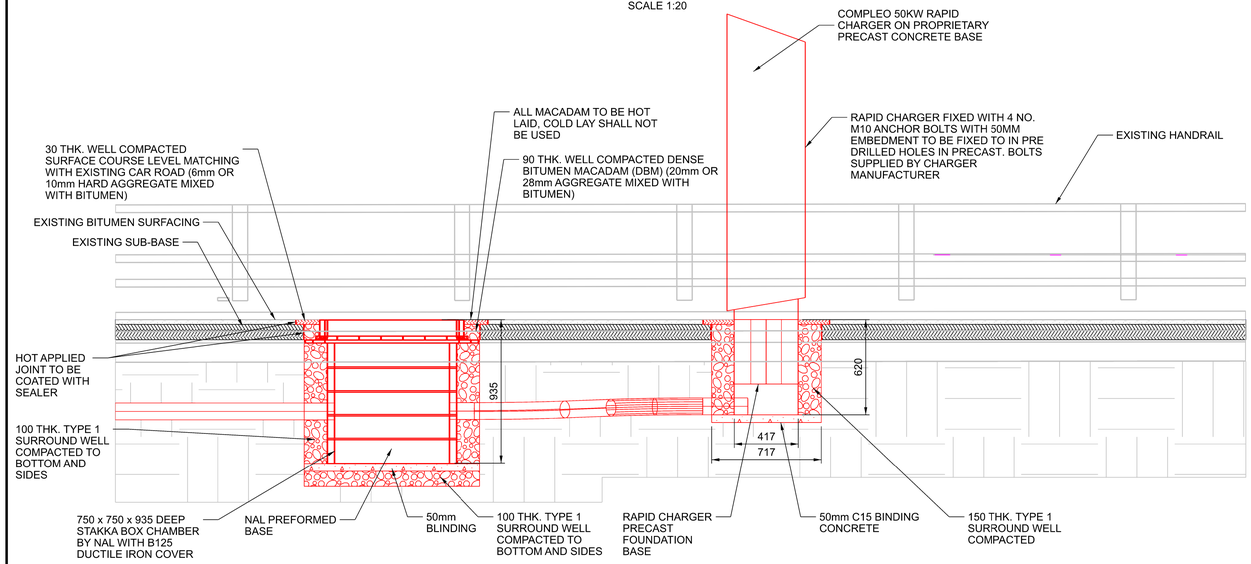

SECTION D-D
SCALE 1:20

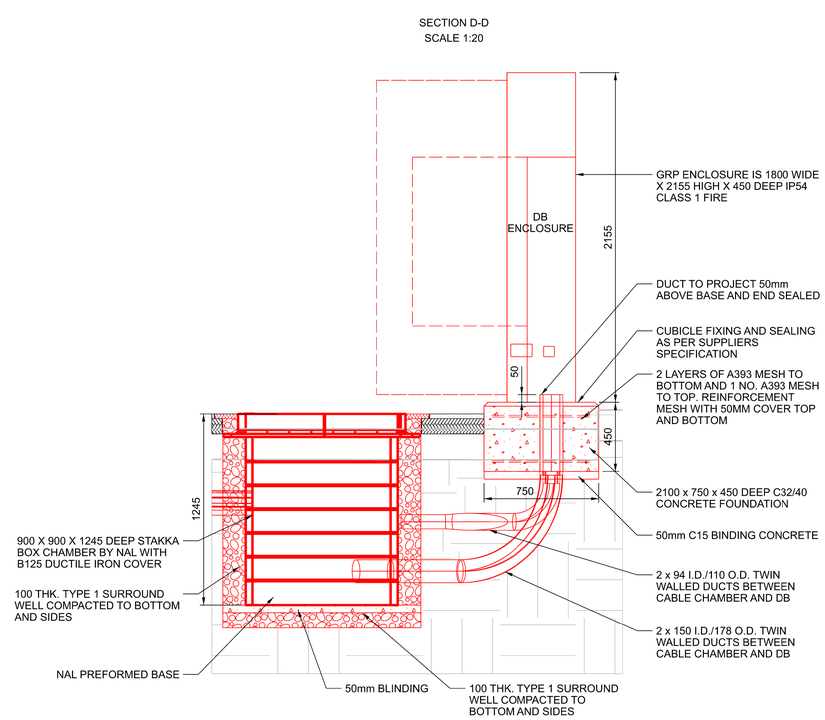

0 0.4 0.8 1.2 1.6 2.0m
SCALE 1:20

0 0.5 1.0 1.5 2.0 2.5m
SCALE 1:25

NOTES:
1. ALL DIMENSIONS ARE IN MILLIMETRES (MM) AND ALL LEVELS ARE IN METRES (M) UNLESS OTHERWISE STATED.
2. THIS DRAWING TO BE READ IN CONJUNCTION WITH DRAWINGS & DOCUMENTS

172768-AMR-FO3-ECV-006001
172768-AMR-FOB-EPT-006001
172768-AMR-DRG-ECV-006002
172768-AMR-DRG-ECV-006003
172768-AMR-DRG-ECV-006004
172768-AMR-DRG-ECV-006005
172768-AMR-DRG-ECV-006006
172768-AMR-DRG-ECV-006007

ABBREVIATIONS
LP = LIGHTING POST
CP = CLOSE CIRCUIT TELEVISION

THIS DRAWING IS IN COLOUR BLACK AND WHITE
HARD COPY PRINTS SHALL NOT BE USED ON SITE

SAFETY, HEALTH AND ENVIRONMENTAL INFORMATION NORMALLY CONSTRUCTION

1. STAKEHOLDER - METROLINK
2. EXISTING CMS ROUTE DETAILS
3. WORKING AT HEIGHT - TEMP WORKS
4. MANUAL HANDLING/LIFTING OPERATIONS - CHARGER PRECAST BASE
5. ELECTRICAL EQUIPMENT
6. EXISTING WALL FOUNDATIONS
7. EXISTING JACK ARCH STEEL BEAM DETAILS
8. CAR PARK OPERATIONS
9. EXISTING DETAILS UNDERCROFT TO SHORTSTAY CAR PARK
10. UNDERCROFT PLANNING CONSTRAINTS

OPERATIONS: NOT APPLICABLE
MAINTENANCE: NOT APPLICABLE
DISMANTLING / DEMOLITION (FUTURE) NOT APPLICABLE
THESES NOTES ARE BASED ON THE USE OF EXPERIENCED AND COMPETENT CONTRACTORS CARRYING OUT THE WORK USING AN APPROVED SAFE METHOD OF WORKING.

COLOUR CONVENTIONS
BLACK - EXISTING OR UNCHANGED
BLUE - MODIFIED OR TO BE MOVED
GREEN - REDUNDANT OR TO BE REMOVED
RED - PROPOSED OR ADDITIONAL
PURPLE - WORKS BY OTHERS

Rev	Date	Description of Revisions	Drawn	Chkd	Appr
P01	29/11/22	ISSUED FOR REVIEW	VK	Chk	App

Status
S0 - WORK IN PROGRESS

The Quadrant, Car Park
Elder Gate
Milton Keynes
MK9 1EN

Contractor(s)

POISE GROUP UK
124 City Road,
London
EC1V 2NX

Project
C2222 NR ELECTRIC VEHICLE CHARGE POINTS

Drawing Title
MANCHESTER PICCADILLY STATION
SHORT STAY CAR PARK
EQUIPMENT SECTIONS AND DETAILS

Designed	V KUMAR	Signed		Date	28/11/22
Drawn	V KUMAR	Signed		Date	29/11/22
Checked	-	Signed		Date	-
Approved	-	Signed		Date	-
Scale(s)	R.T.D.	ELR & Mileage	ELR&Mileage		

Alternative Reference: C2222-POI-DRG-CIV-140003
Sheet: 01 of 01
Drawing Number: 172768-AMR-DRG-ECV-006003
Revision: P01

Sheet Size A1 594 x 841