


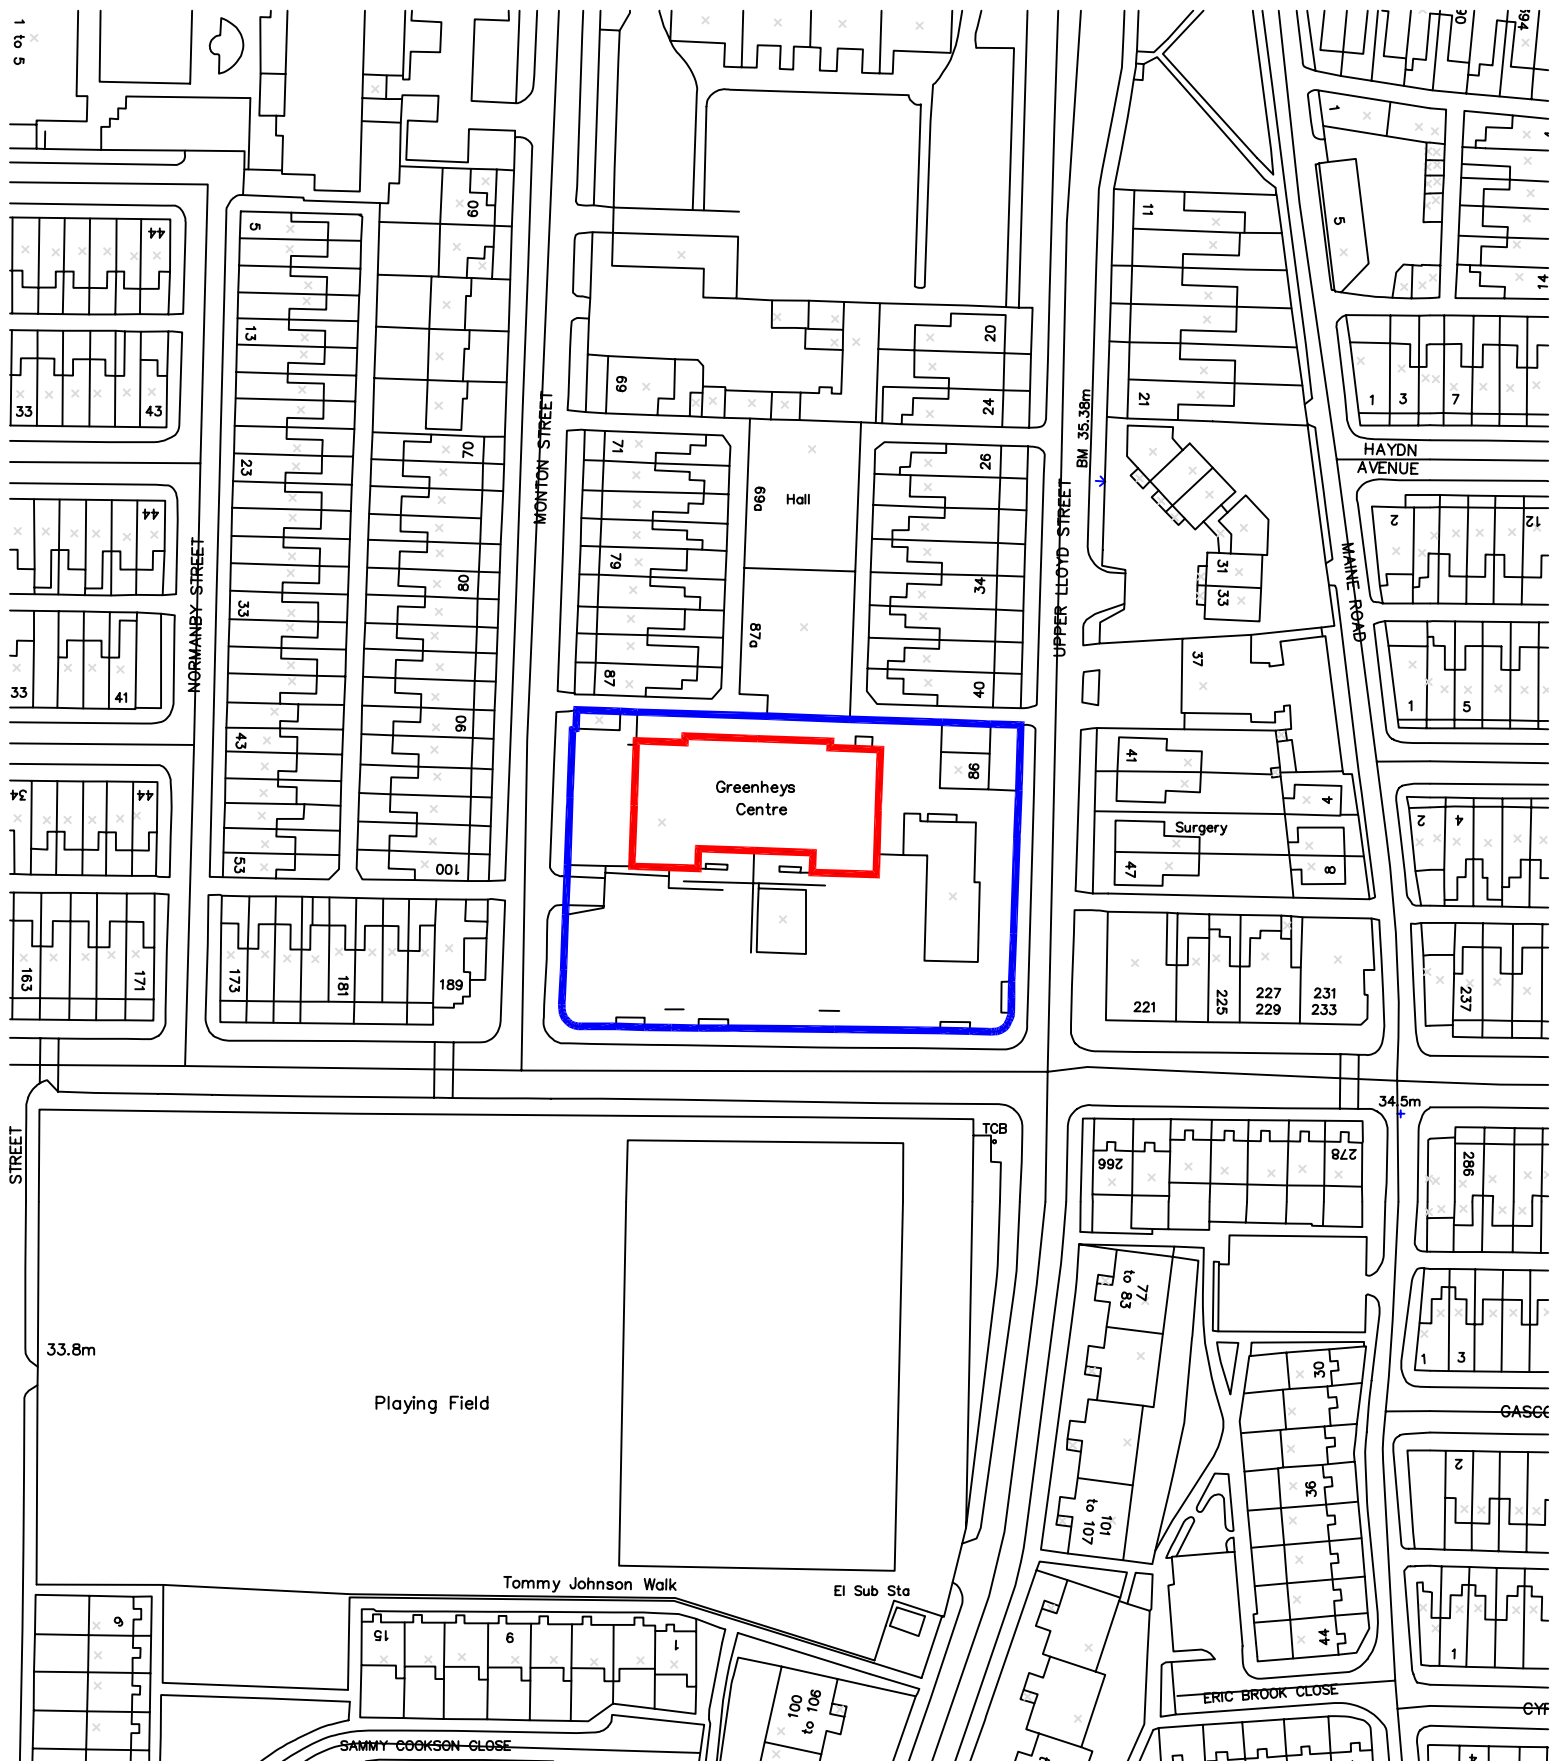

JOB TITLE		DRAWING TITLE	
Greenheys Adult Education Centre Spire Refurbishment Works		Site Location Plan	
DATE	SCALE	DRAWN	REVISION
Nov 2014	1:1250	RG	-
JOB NO		DRAWING NO	
VP 42859		001	
		 MANCHESTER CITY COUNCIL Manchester City Council PO Box 532 Town Hall Manchester M60 2LA	