


	Metal Edging - Kinley AluExcel aluminium landscape edging, 120mm.
	Smooth Concrete Slabs - Laid in stretcher bond. Subbase and falls to Engineer's details. Tobermore Braemar ground slab, Alto Silver colour, 600x300x80mm.
	Textured Concrete Setts - Laid in stack bond. Subbase and falls to Engineer's details. Tobermore Fusion granite aggregate setts, Silver colour, 100x100x80mm.
	Gravel Edging - Strip laid along base of building over geotextile. Locally sourced rounded 10mm shingle, mixed white/grey/buff colour.
	Timber Seat with Backrest - Benchmark Exeter EX003 seat 1.8m, Iroko slats, PCC finish supports, ground fixed.
	Bollard Light - Collingwood BOL101 post light, PCC finish, 650mm high.
	Inground Uplight - Collingwood GLO38 ground light, stainless steel finish, 98mm dia.

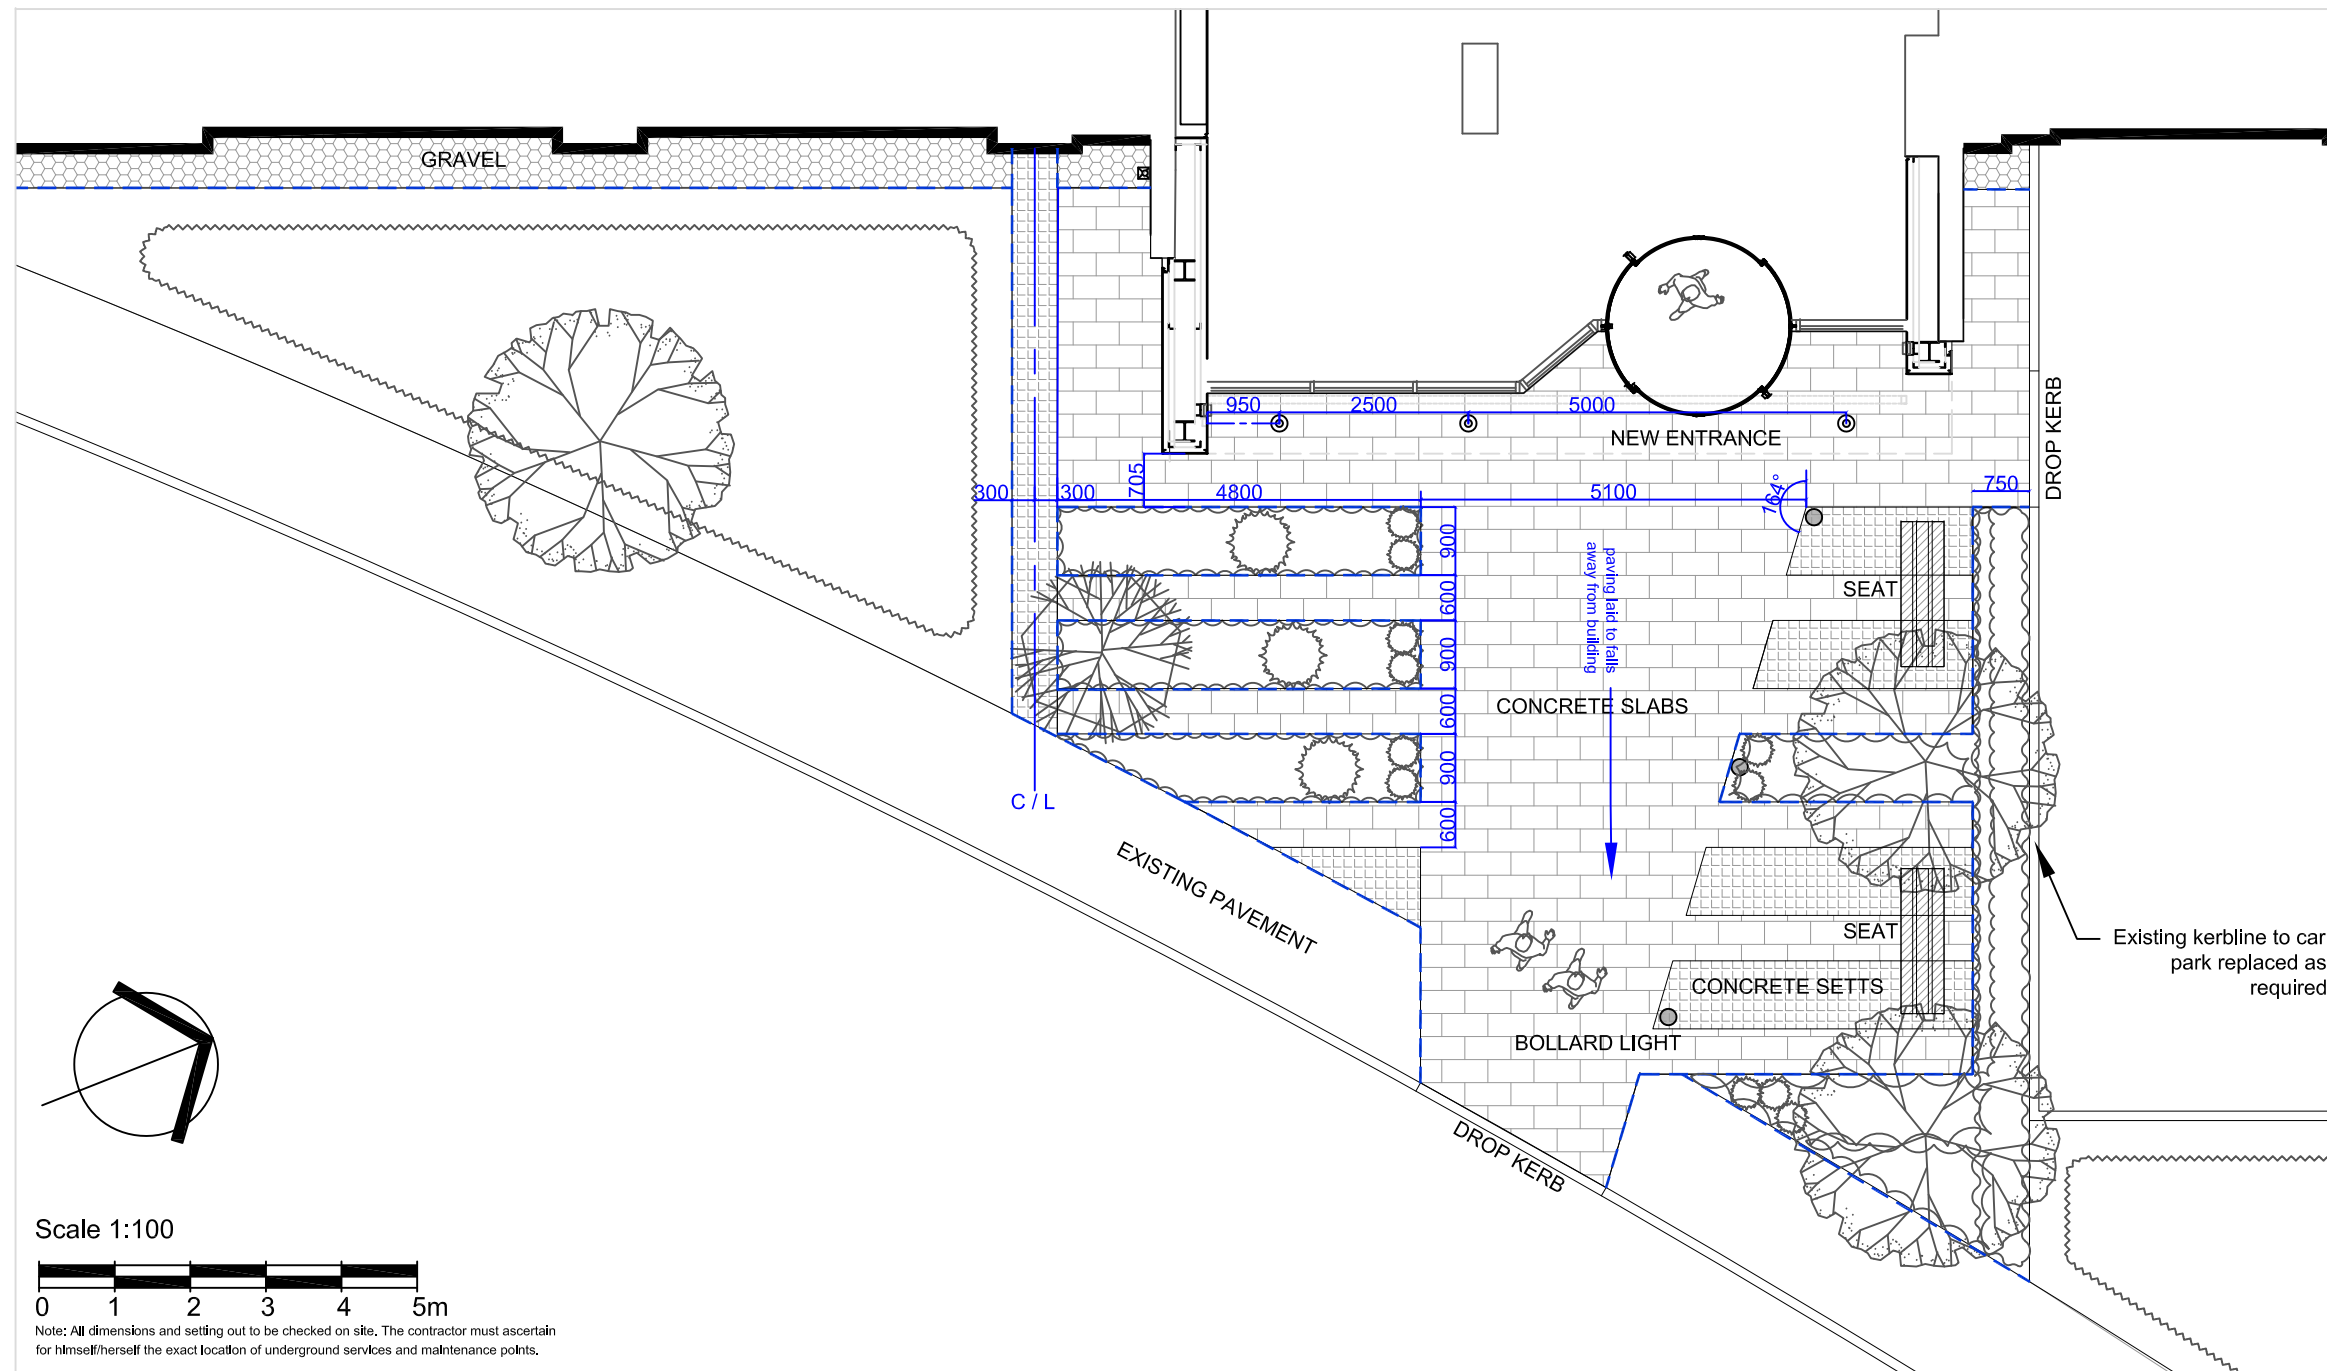

Issue 01:	Final Issue	31/03/2023
Client:	Forty8 Design Limited	
Project:	Hologic Limited, Oaks Business Park, Wythenshawe. New Reception	
Drawing Title:	Hardworks Plan	
Job No.	J010	Dwg No. HW-001_01
Scale	1:100@A3	Date 2023-03-31
Catherine Phillips CMLi Landscape Architect South Cottage High Street Freshford BA2 7WE +44 (0)1225 723458		
This drawing is subject to copyright and is not to be reproduced, retained nor disclosed to any unauthorized person either wholly or in part without the consent of CPLA.		